





FRONT ELEVATION

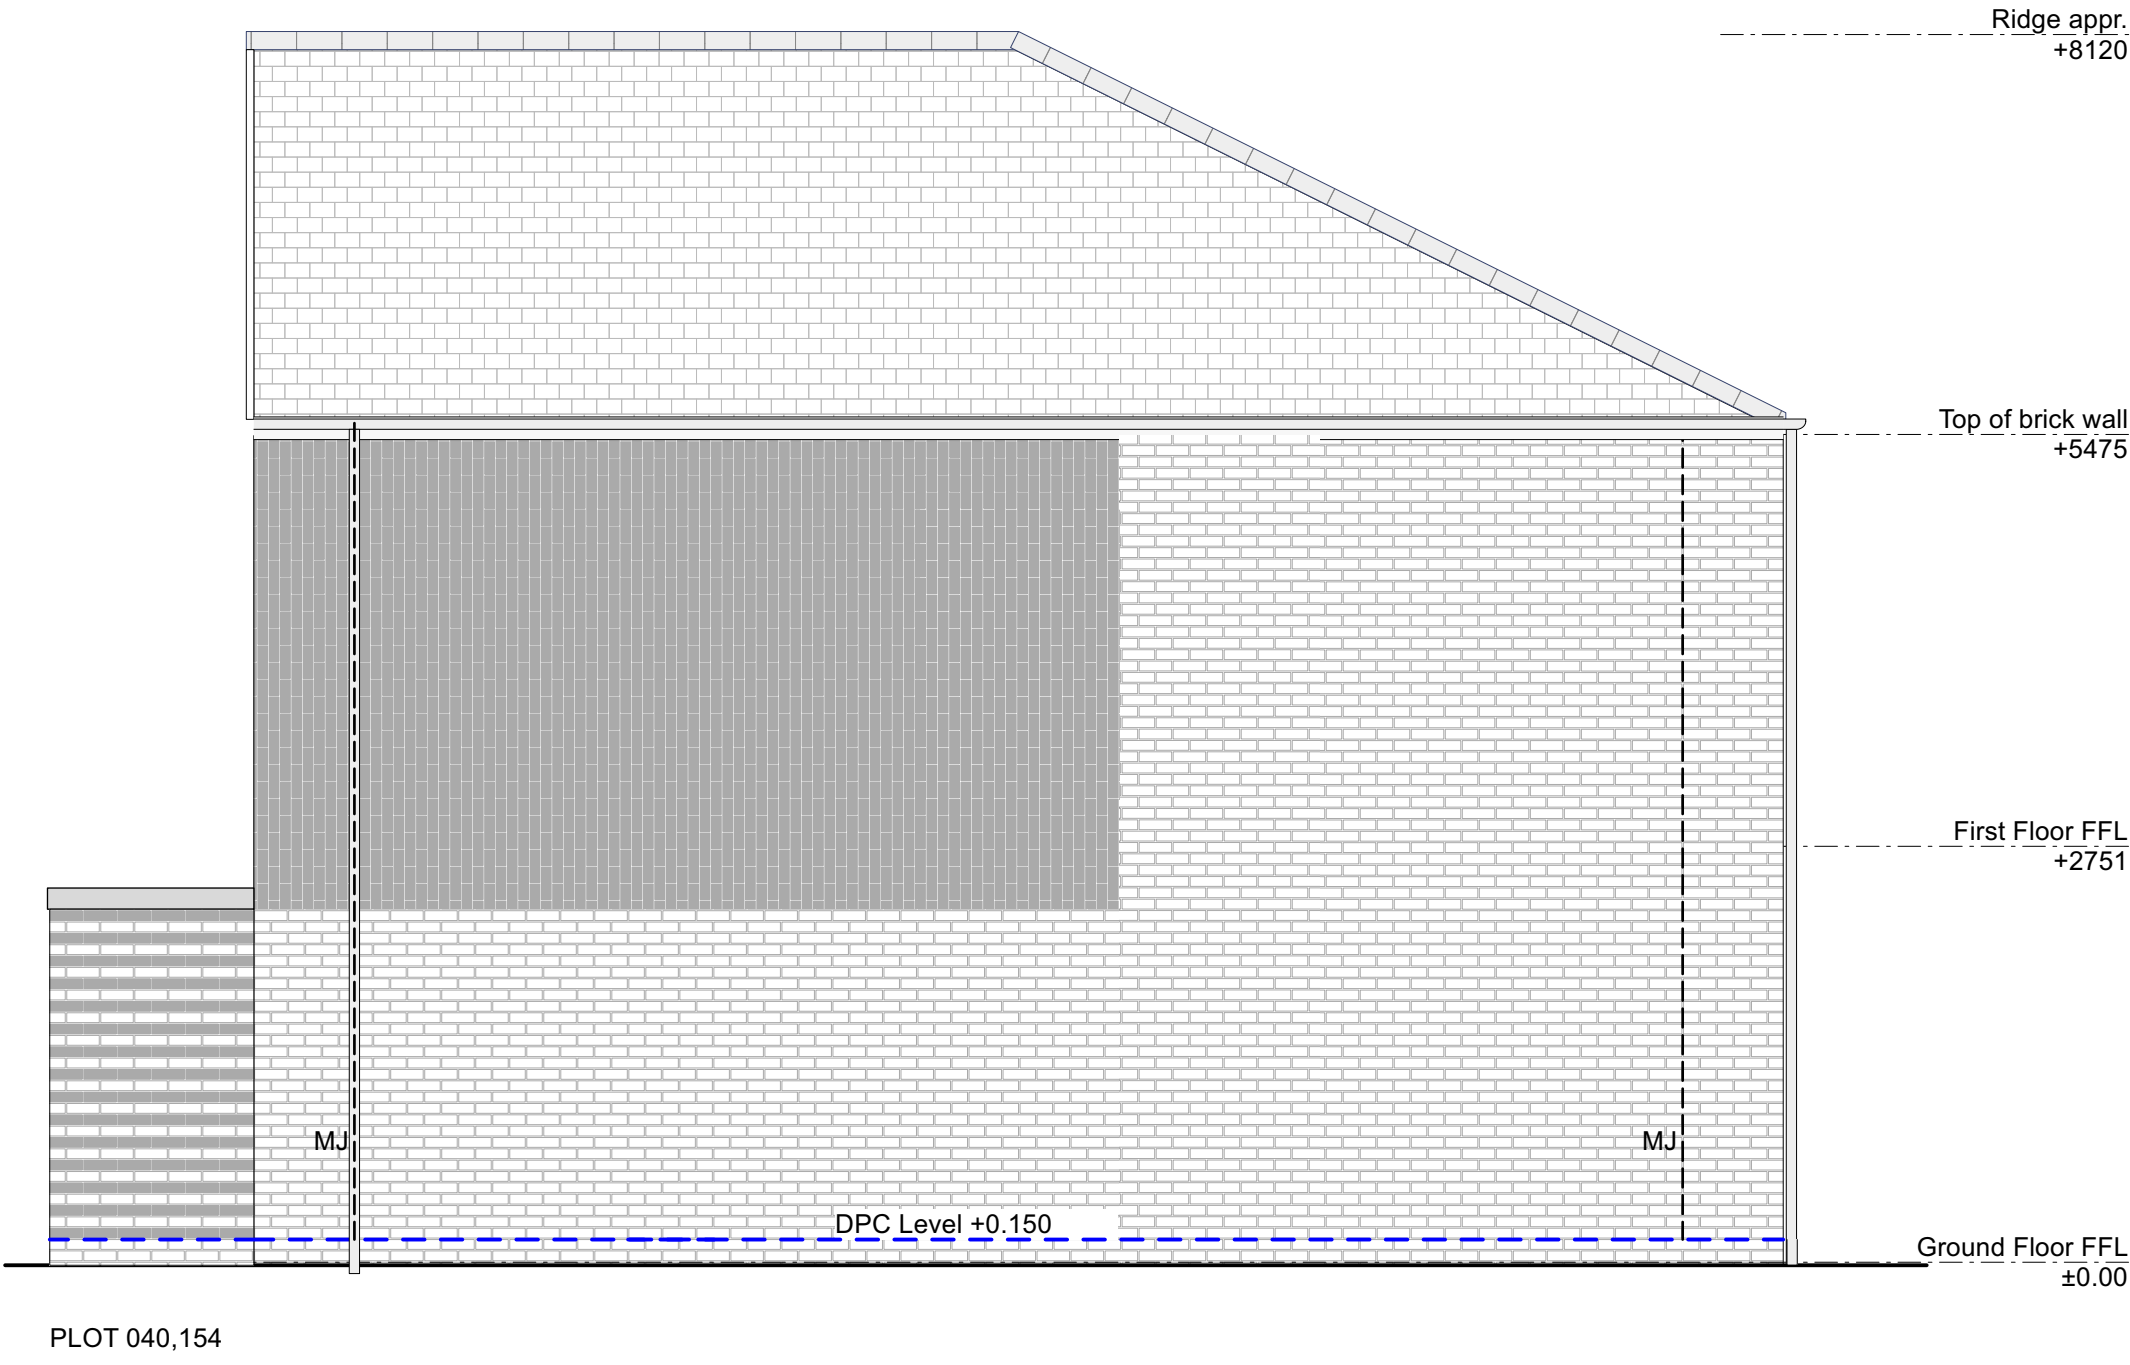


SIDE ELEVATION 1 (HT 4)

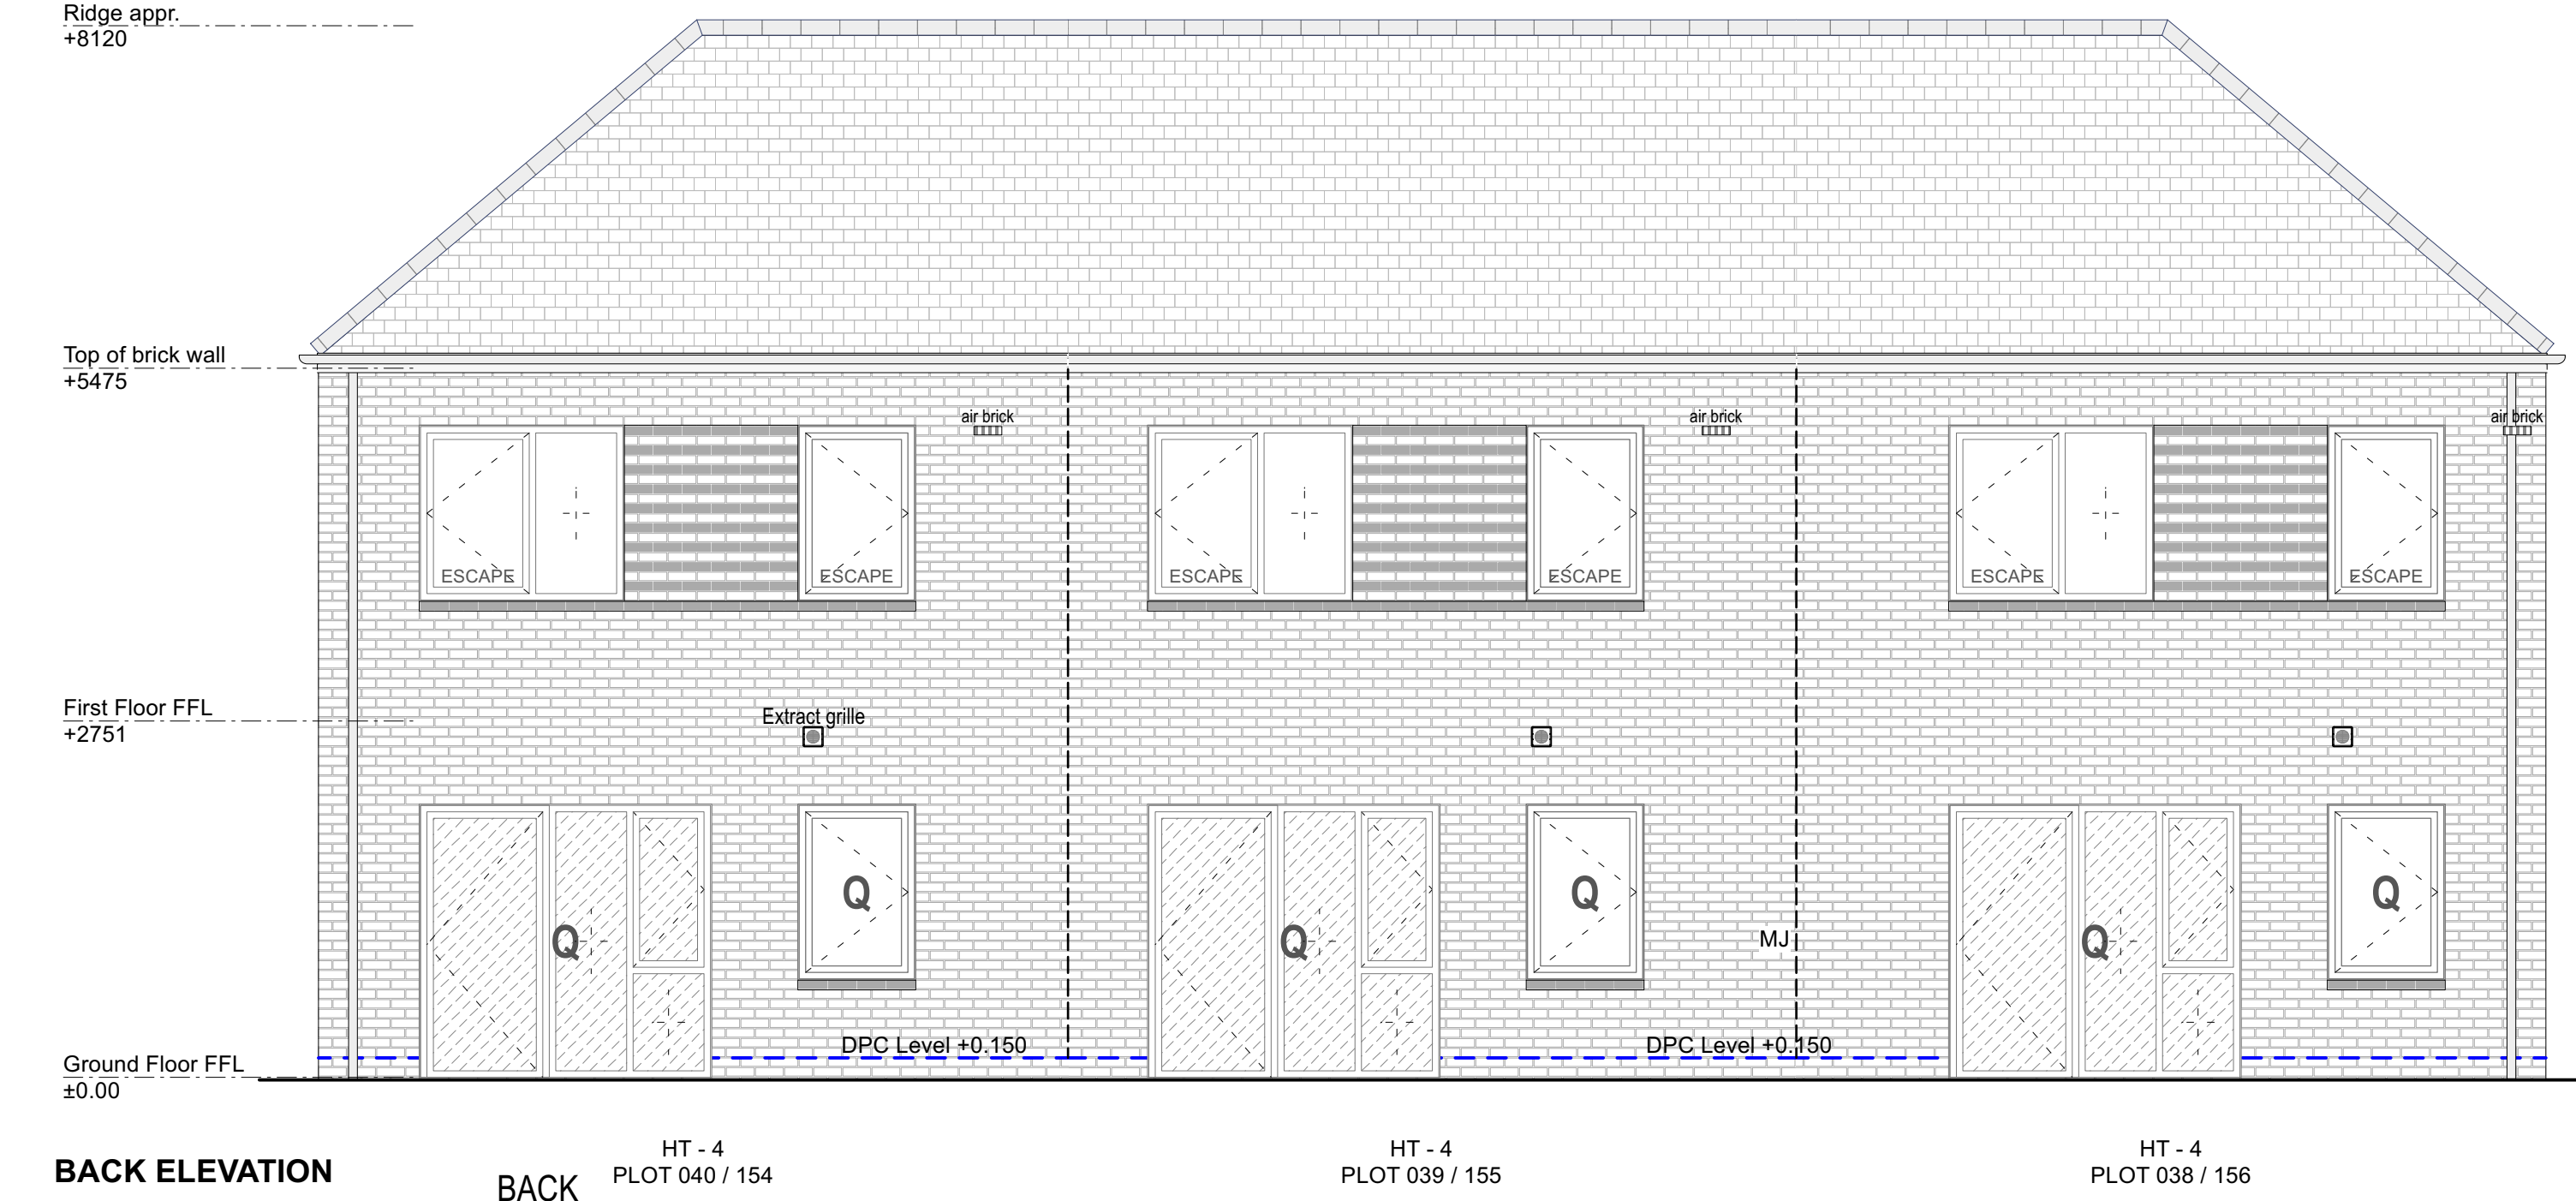

BACK ELEVATION

BACK

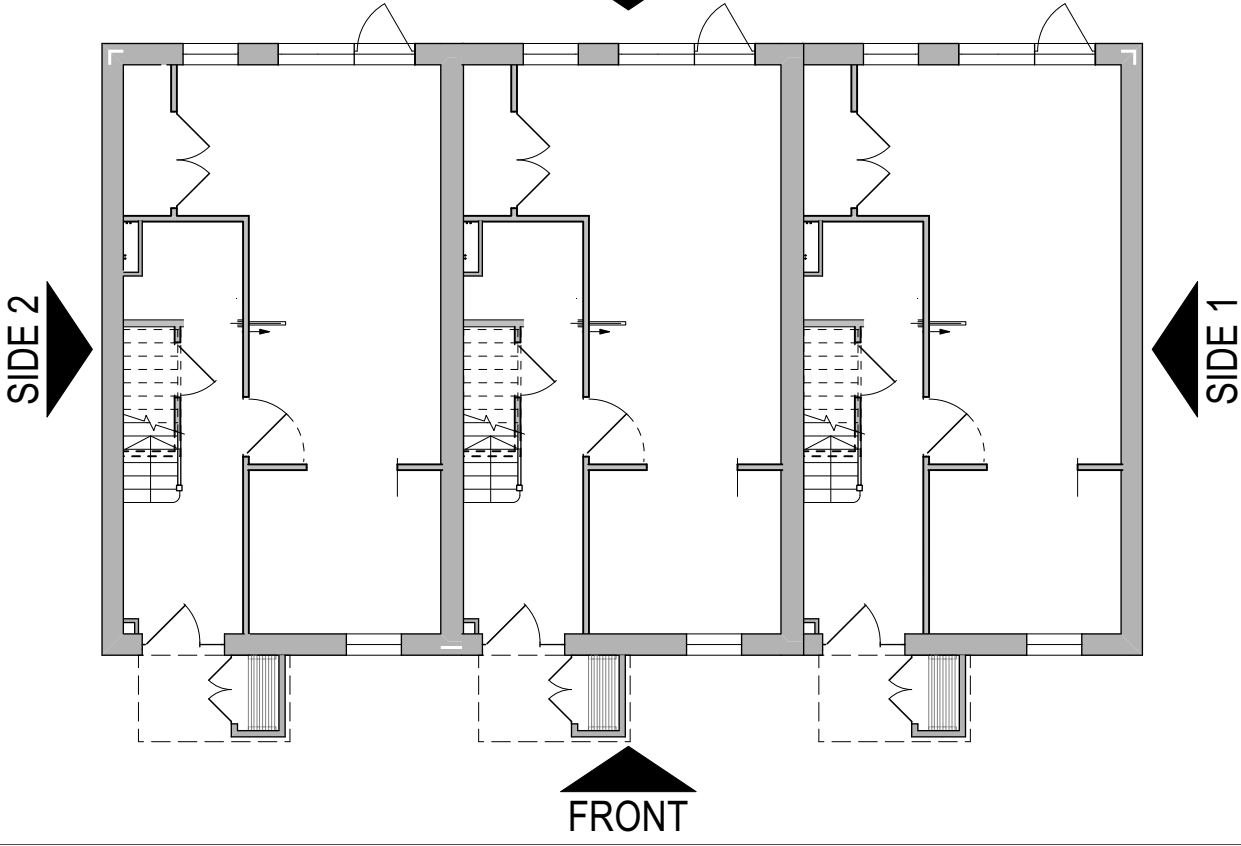


This drawing is issued based upon information and advice given by the contractor and we cannot confirm that the building has been constructed strictly in accordance with our drawings.

PLOT SCHEDULE

PLOT NO.	HOUSE TYPE	HANDING	TENURE
154	HT4	AS	Social Rent
155	HT4	AS	Social Rent
156	HT4	AS	Social Rent


PLOT SCHEDULE: FFL

PLOT NO.	FF LEVEL
154	FFL 63.300
155	FFL 63.300
156	FFL 63.300

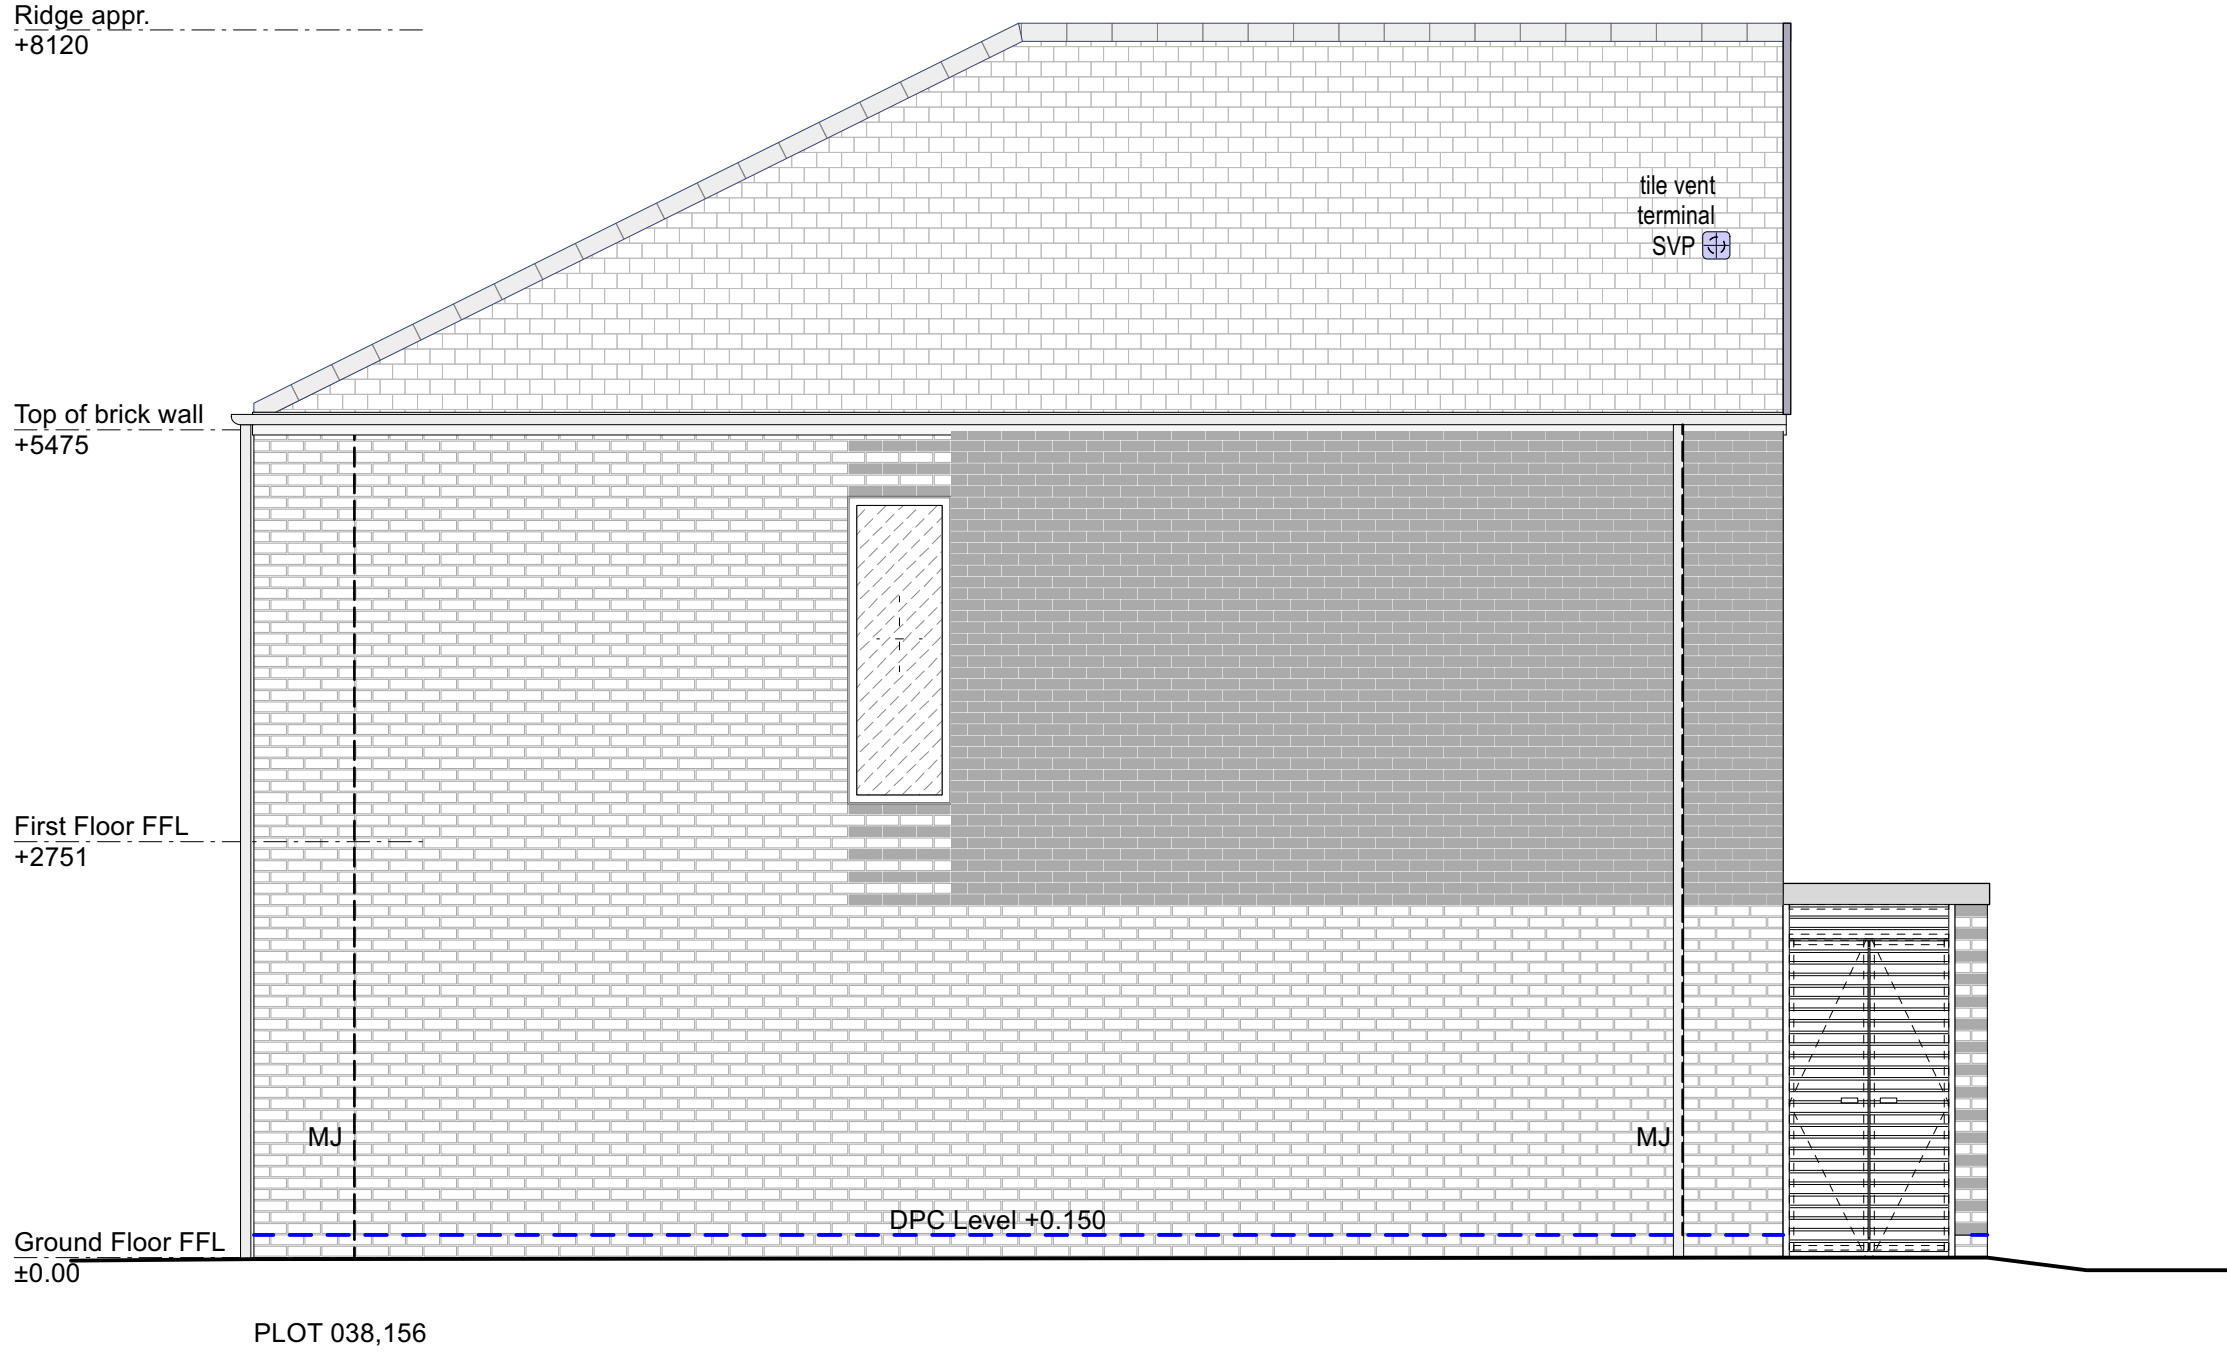

SIDE ELEVATION 2 (HT 4)

APPROVED APPLICATION

 

Chartered Architects
Chartered Building Surveyors
Interior Designers
CDM Services

Glentworth Court, Lime Kiln Close
Stoke Gifford, Bristol BS34 8SR
+44 (0)117 931 2062
www.kendallkingscott.co.uk

Project
Gorse Ride - S73

Client
Wates / Wokingham Borough Council

Scale
1:50

Paper Size
ISO A1

Filename
220123-Sec-Elev_Houses-Stage 4 EP OG v2024.vrx

Do not scale this drawing

P01 16/09/2025 EP LB Update for NMA

Rev Date By Ap Note

Drawing Title
HT 4v1 - Elevations EXISTING
Plots 038-039-040, 154-155-156

Drawing Number
250237-KKL-HT4-0507

Revision
P01

Only to be used on the site for which designed. The electronic transmission of design/information contained in this drawing is carried out entirely at the User's risk and Kendall Kingscott Ltd. shall have no liability for any errors or inaccuracies arising therefrom. The production of amended or updated information from the said design/information by the User is entirely the responsibility of the User and Kendall Kingscott Ltd. shall have no responsibility in respect thereof whatsoever.