




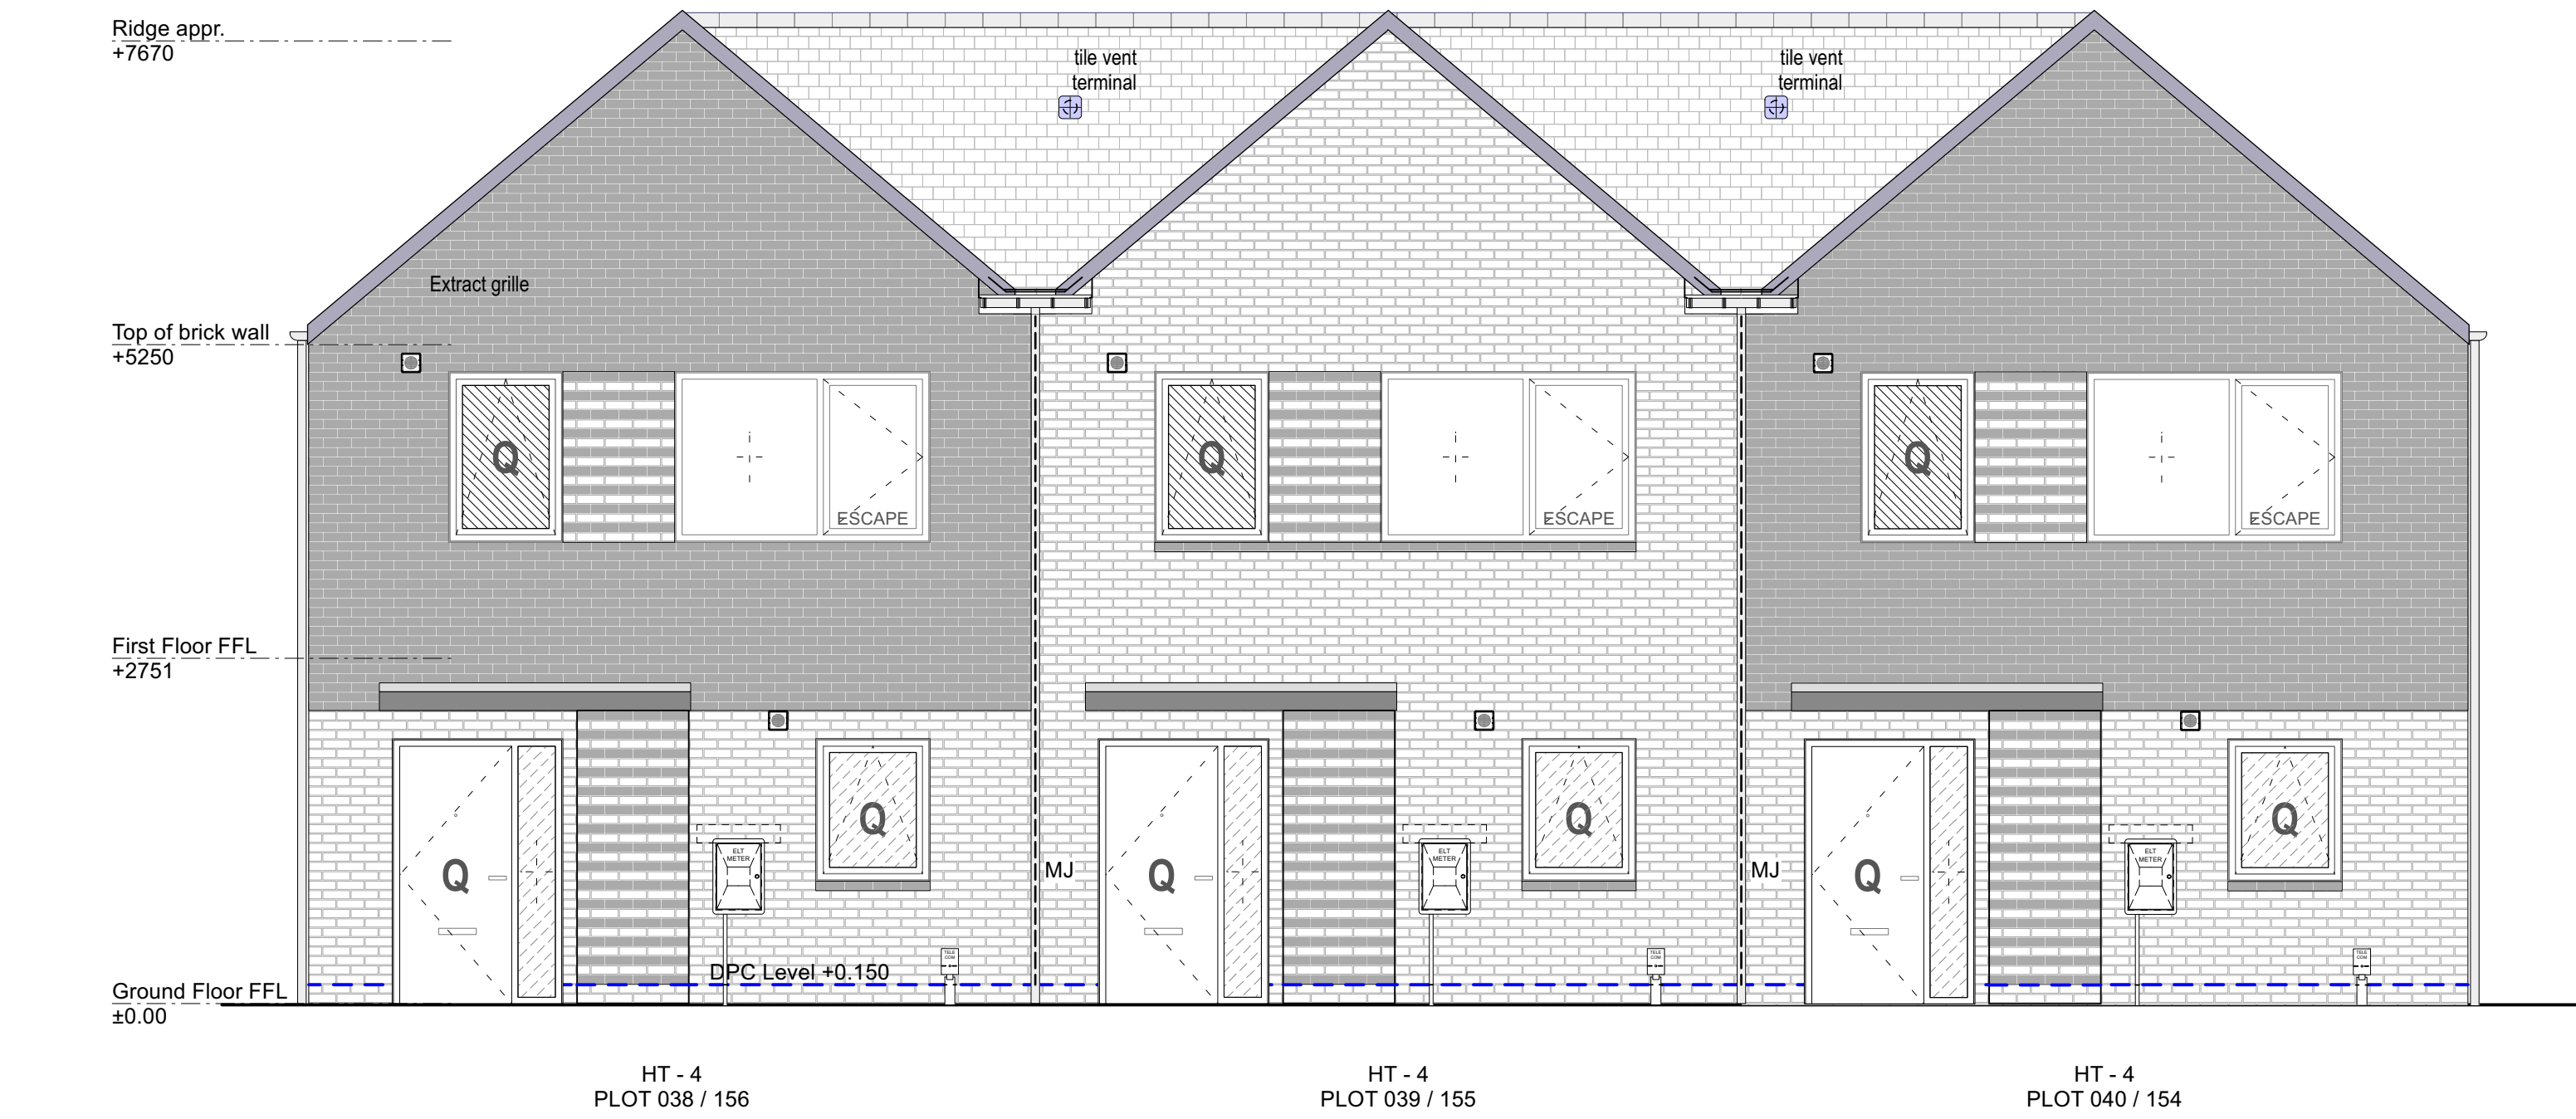


FRONT ELEVATION

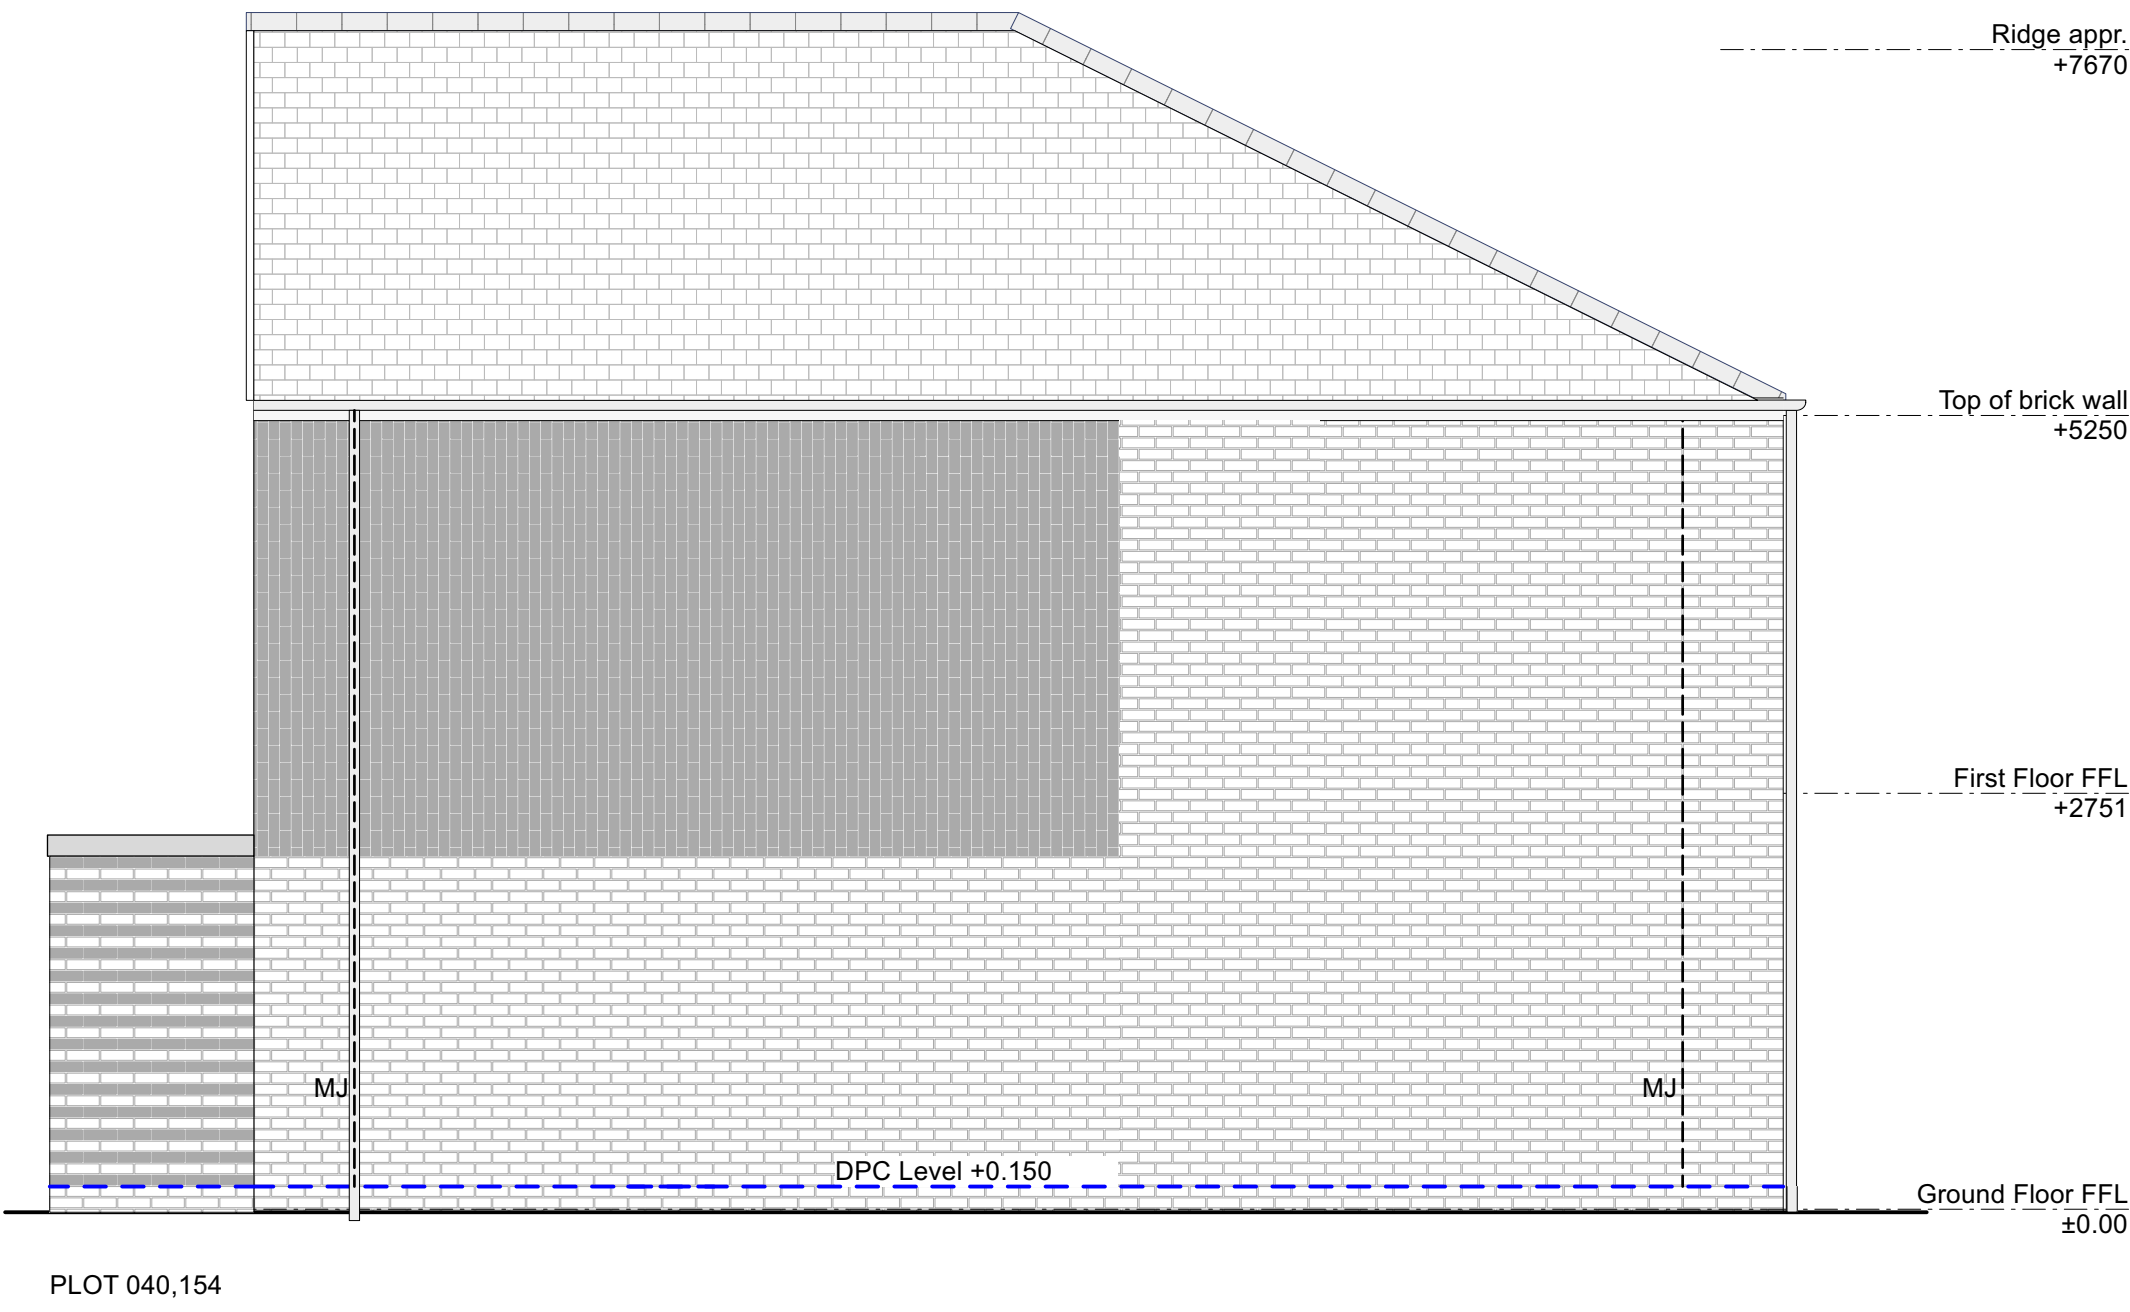


SIDE ELEVATION 1 (HT 4)

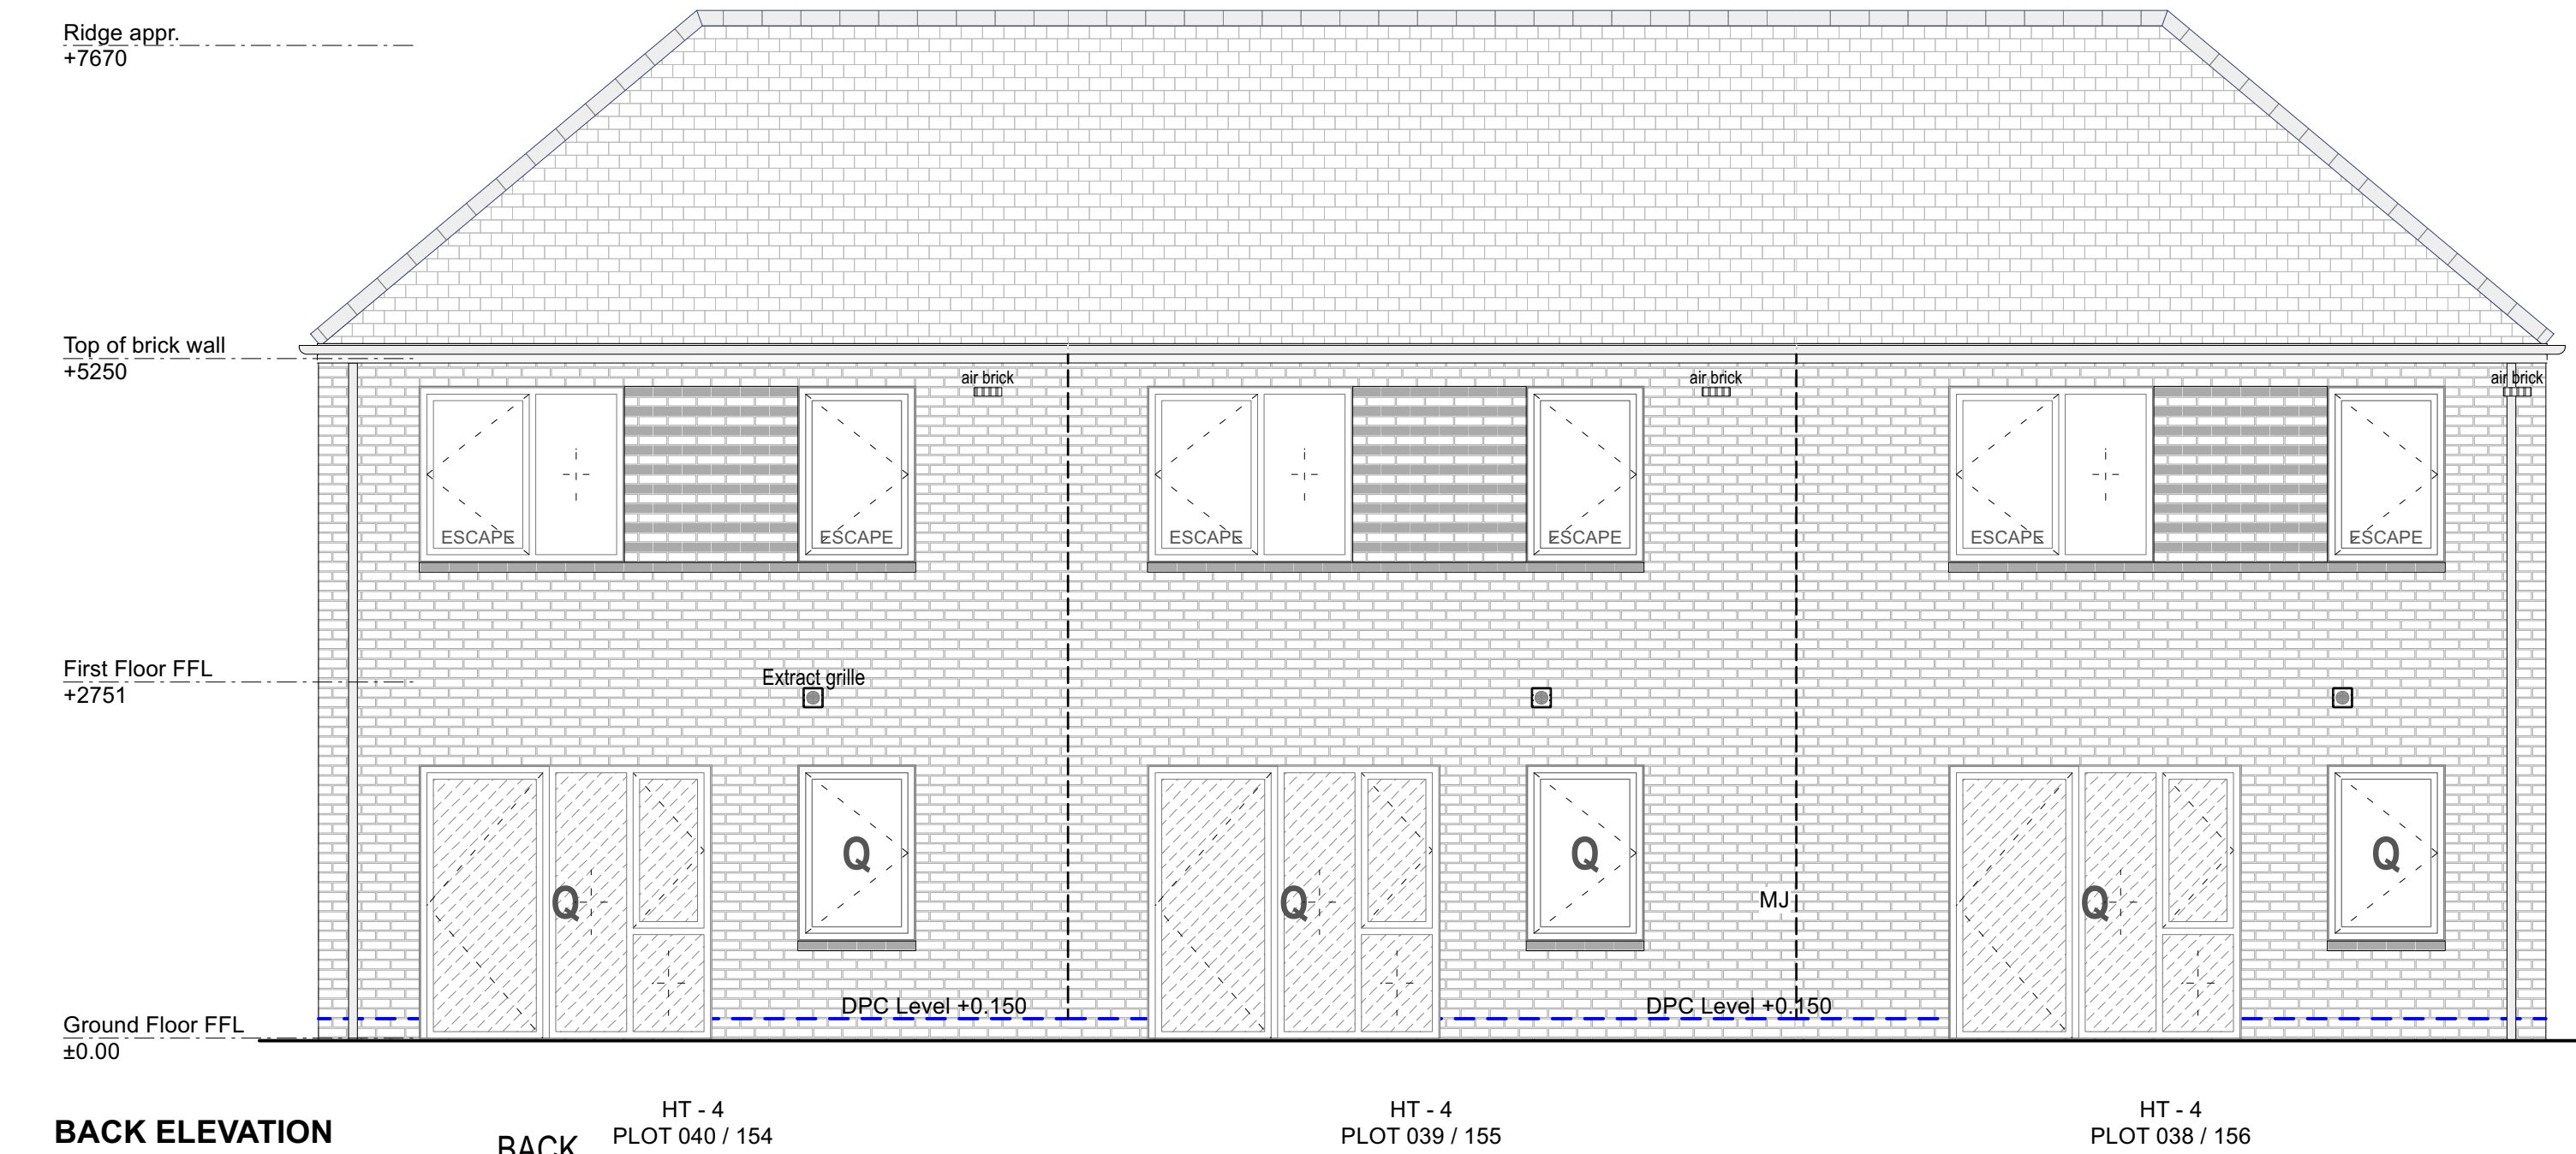

BACK ELEVATION

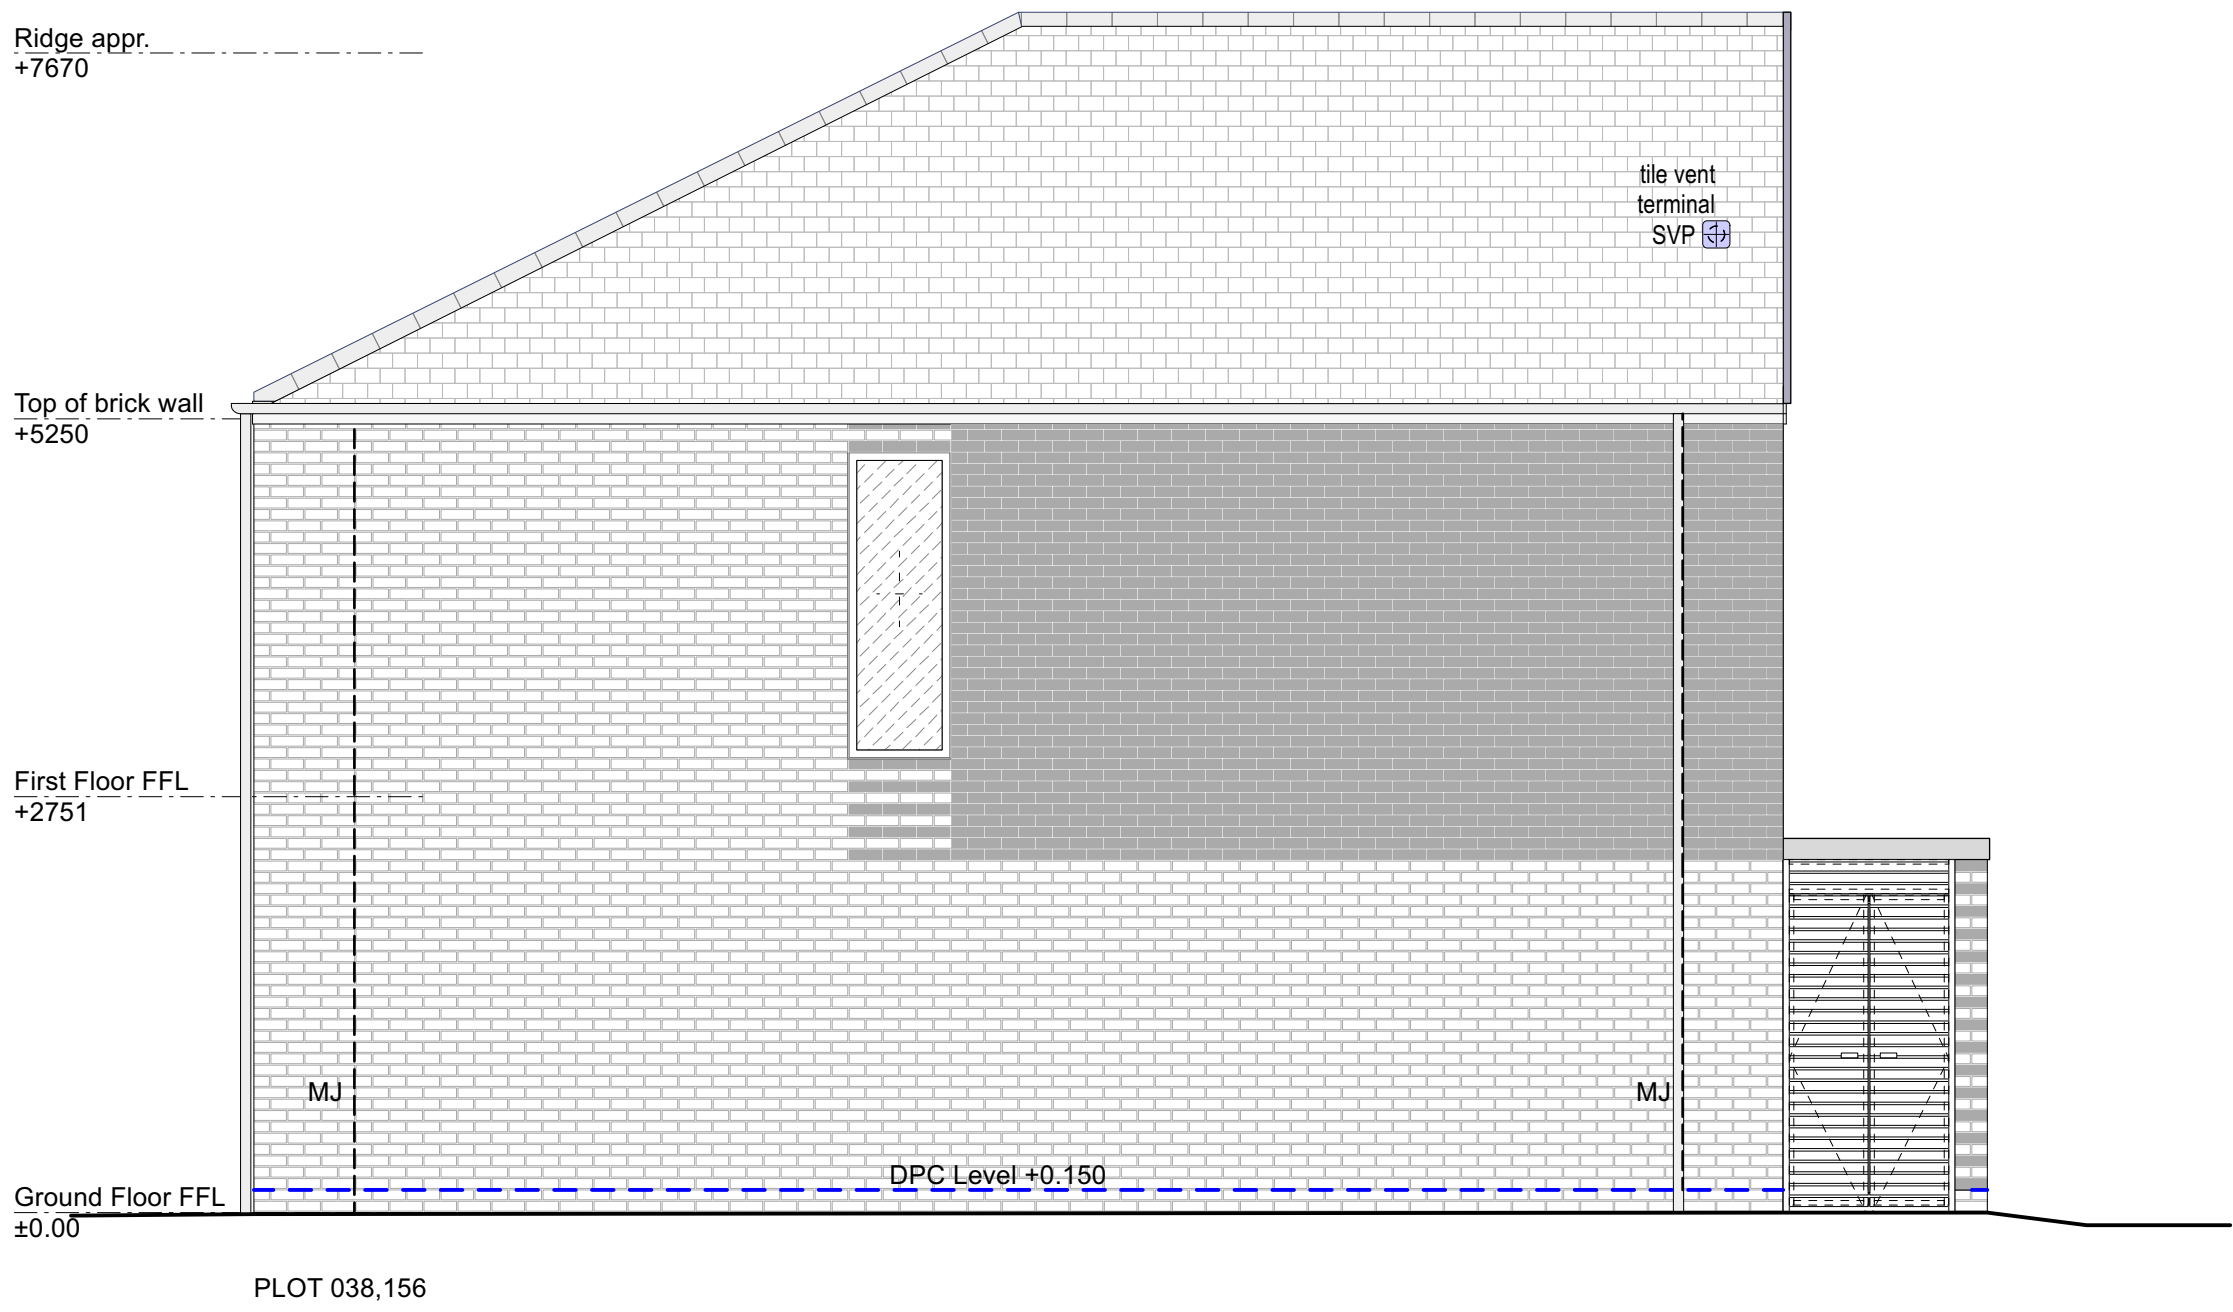


SIDE ELEVATION 2 (HT 4)

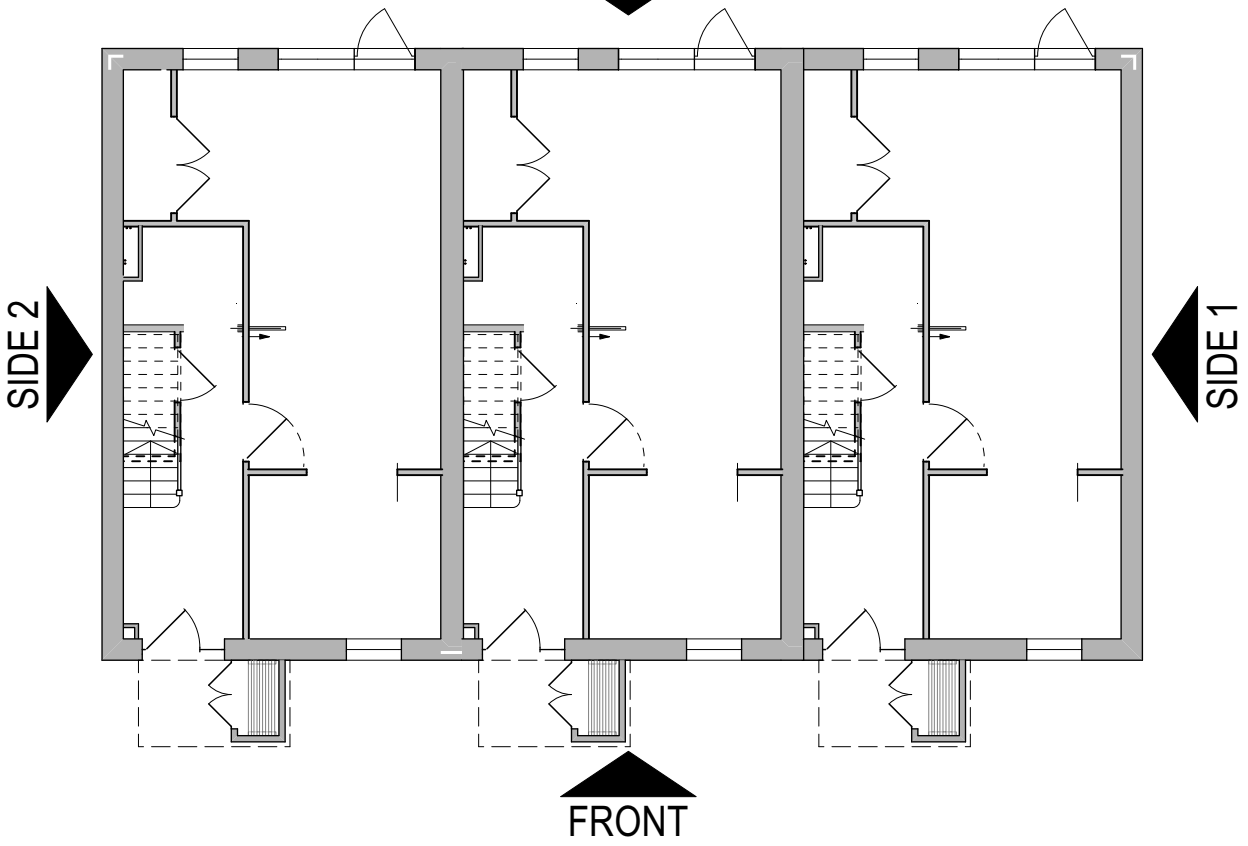

This drawing is issued based upon information and advice given by the contractor and we cannot confirm that the building has been constructed strictly in accordance with our drawings.

ROOF/RIDGE + EAVES HEIGHT REDUCED BY 225MM

PROPOSED APPLICATION

 

PLOT SCHEDULE

PLOT NO.	HOUSE TYPE	HANDING	TENURE
154	HT4	AS	Social Rent
155	HT4	AS	Social Rent
156	HT4	AS	Social Rent

PLOT SCHEDULE: FFL

PLOT NO.	FF LEVEL
154	FFL 63.300
155	FFL 63.300
156	FFL 63.300



Chartered Architects
Chartered Building Surveyors
Interior Designers
CDM Services

Project
Gorse Ride - S73
Client
Wates / Wokingham Borough Council

Scale
1:50
Paper Size
ISO A1
Filename
220123-Sec-Elev_Houses-Stage 4 EP v2024.vwx
Do not scale this drawing

P01
Rev
Date
16/09/2025
EP
By
LB
Note
Roof lowered by 225mm

Drawing Title
HT 4v1 - Elevations PROPOSED
Plots 038-039-040, 154-155-156

Drawing Number
250237-KKL-HT4-0508

Purpose/Status
PLANNING
Revision
P01

Glentworth Court, Lime Kiln Close
Stoke Gifford, Bristol BS34 8SR
+44 (0)117 931 2062
www.kendallkingscott.co.uk
Only to be used on the site for which designed. The electronic transmission of design/information contained in this drawing is carried out entirely at the User's risk and without liability. The User shall have no responsibility in respect of third party liability. The production of amended or updated information from the said design/information by the User is entirely the responsibility of the User and Kendall Kingscott Ltd. shall have no responsibility in respect of third party liability.