





FRONT ELEVATION

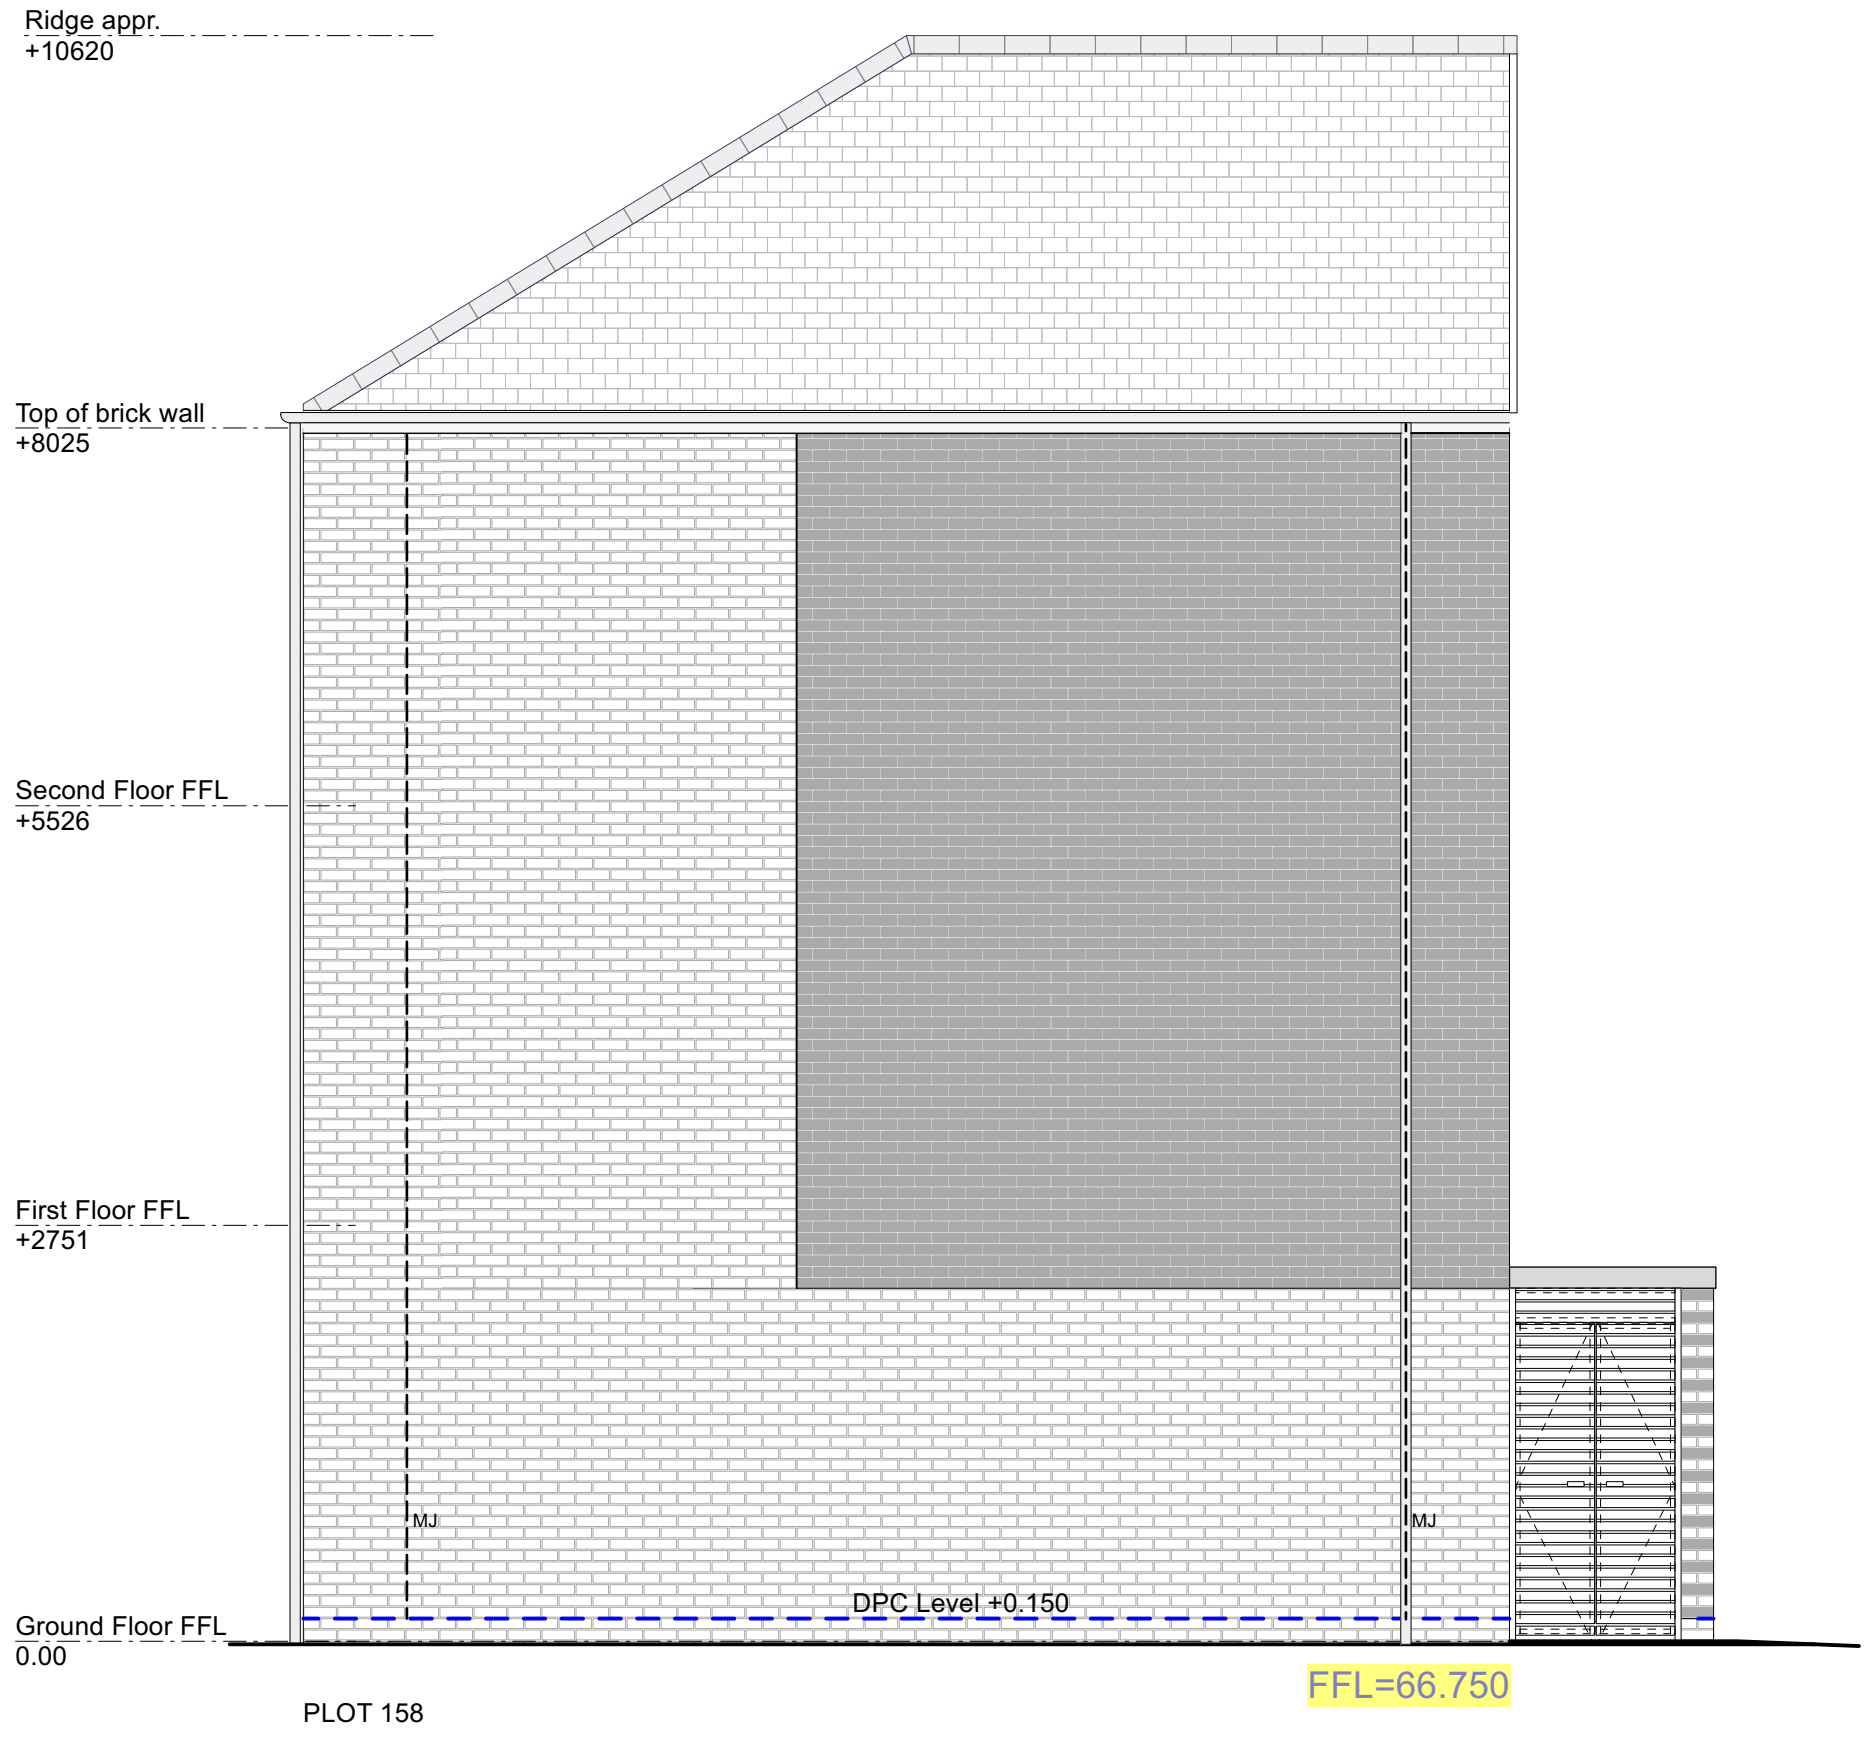


Side Elevation 2

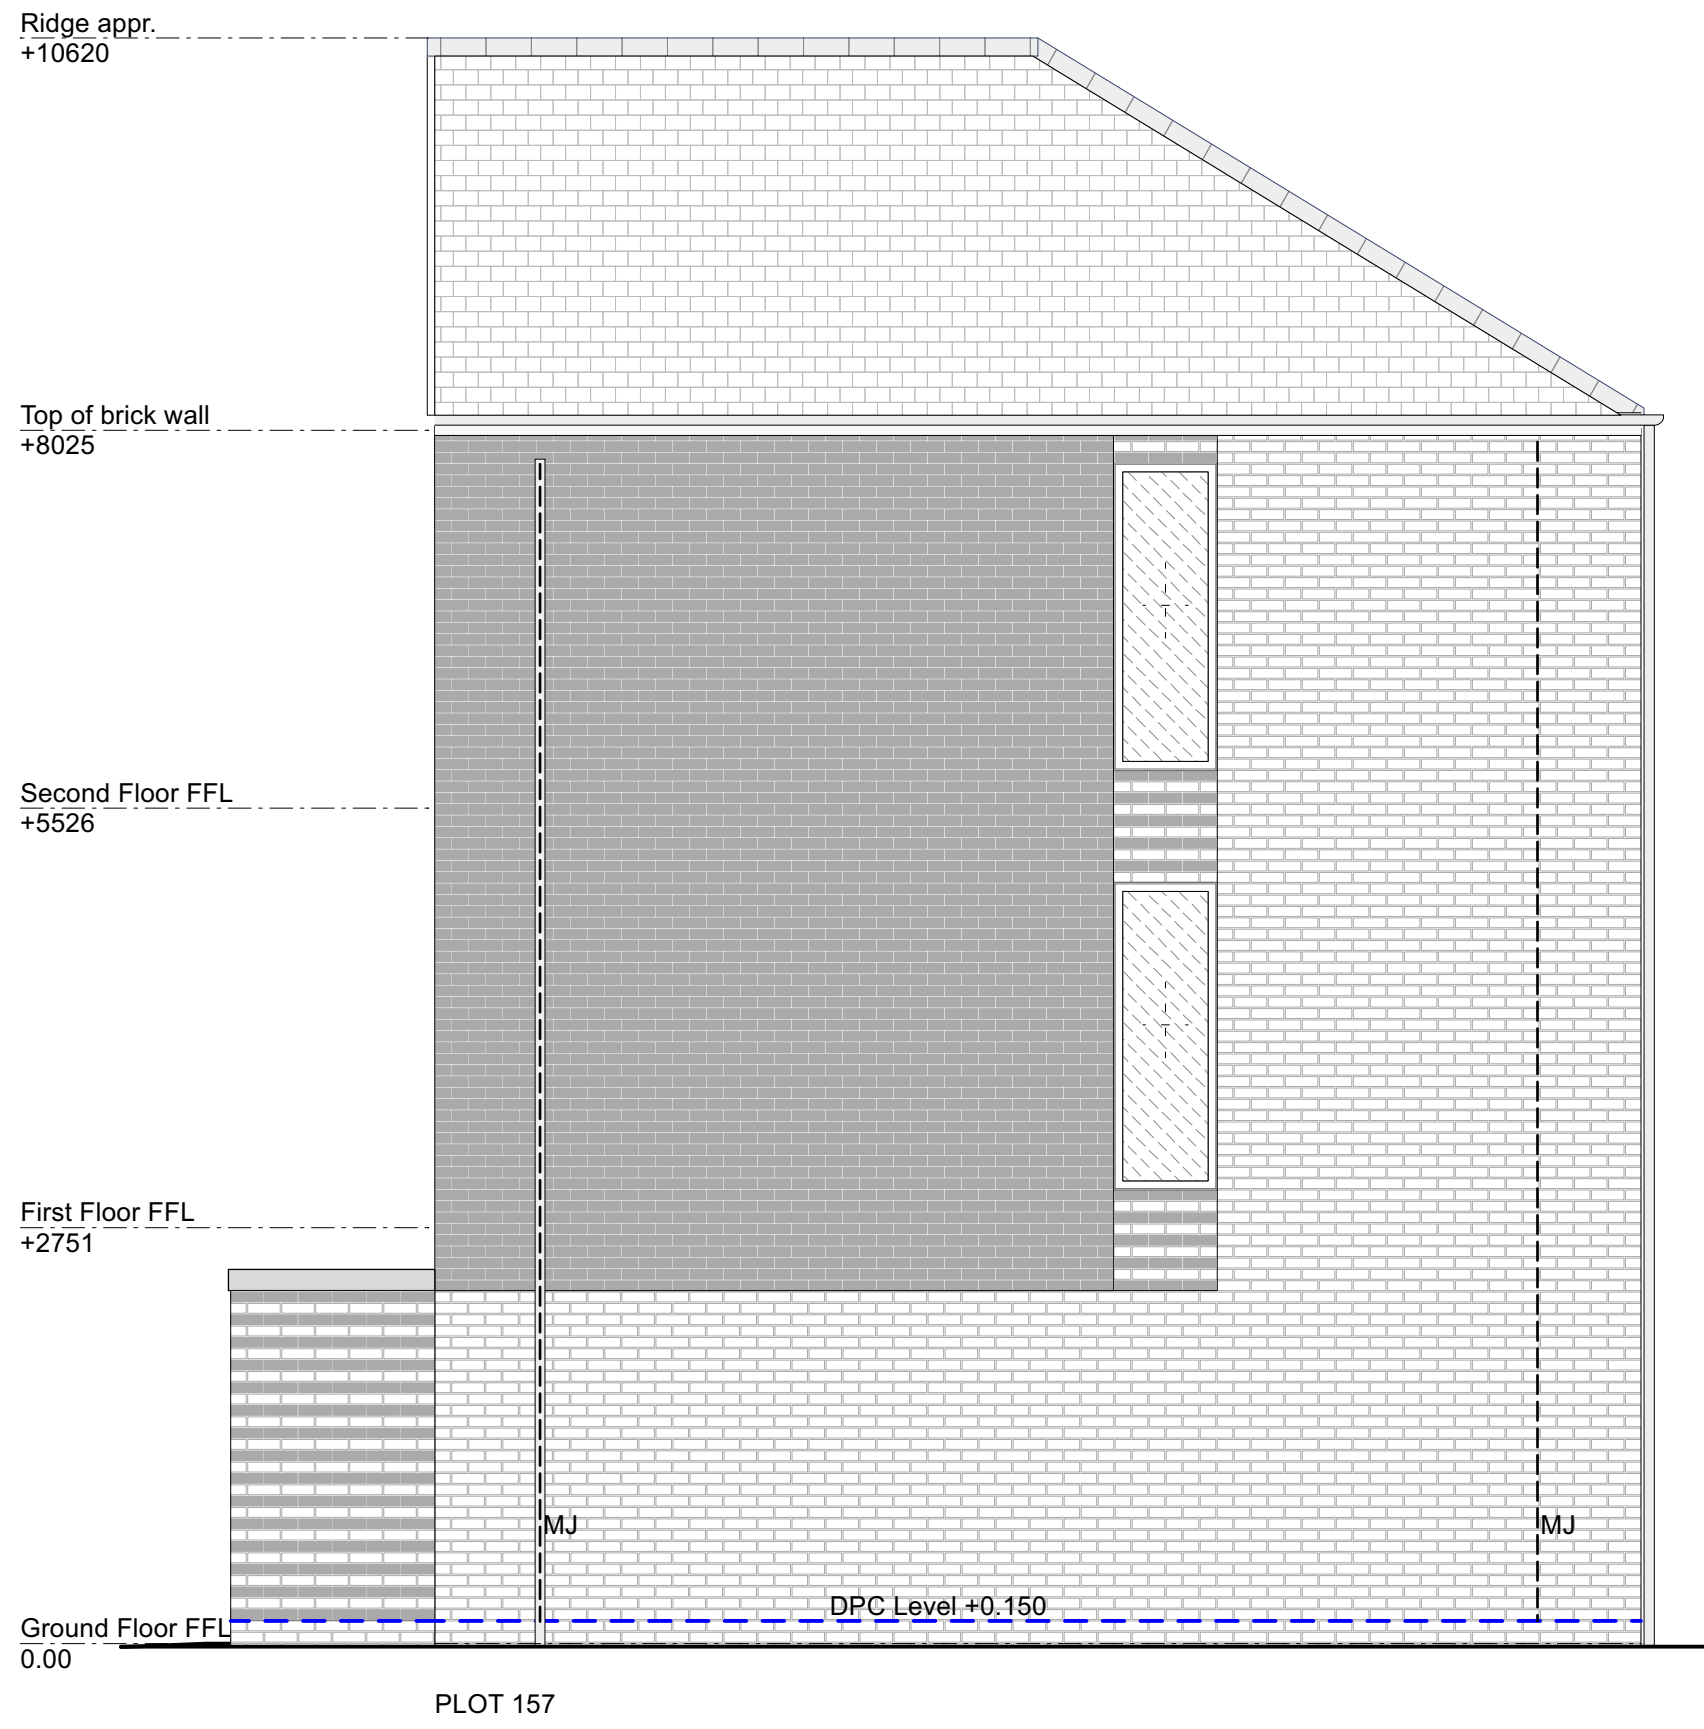

Side Elevation 1




BACK ELEVATION

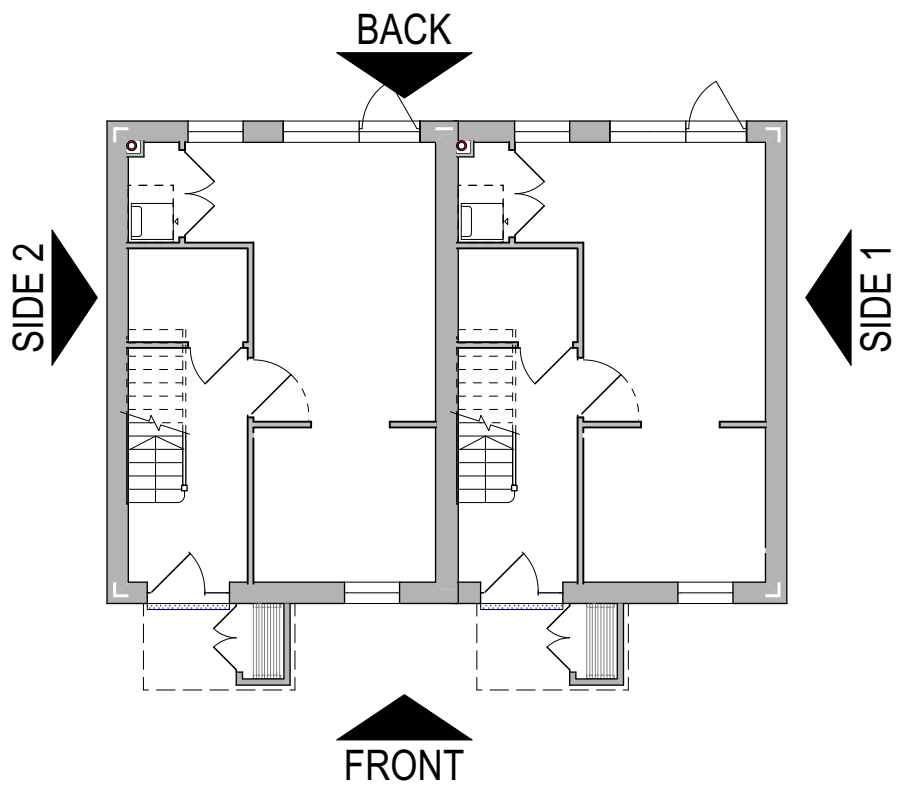

ROOF/RIDGE + EAVES HEIGHT REDUCED BY 225MM

GF REAR WINDOW/DOOR REDUCED TO 1922.5mm & TOP + RIGHT WINDOWS SHIFT 327.5mm TO THE LEFT

PROPOSED APPLICATION

 

PLOT SCHEDULE

PLOT NO.	HOUSE TYPE	HANDING	TENURE
157	HT 5	AS	Social Rent
158	HT 5	AS	Social Rent



Chartered Architects
Chartered Building Surveyors
Interior Designers
CDM Services

Glentworth Court, Lime Kiln Close
Stoke Gifford, Bristol BS34 8SR
+44 (0)117 931 2062
www.kendallkingscott.co.uk

Project
Gorse Ride - S73

Client
Wates / Wokingham Borough Council

Scale
1:50

Paper Size
ISO A1

Filename
220123-Sec-Elev_Houses-Stage 4 PROPOSED.vvx

Copyright
Do not scale this drawing

Rev Date By Ap Note
P01 13/01/2026 EP LB Continuous terrace split into two semi-detached blocks and roof lowered by 225mm. Plot 158 (HT5) windows omitted.

Drawing Title
HT 5 - Elevations PROPOSED
Plot 157-158

Drawing Number
250237-KKL-HT5-0502

Purpose/Status
PLANNING

Revision
P01