



PLOT SCHEDULE			
PLOT NO.	HOUSE TYPE	HANDING	TENURE
106	HT 5	AS	Social Rent
107	HT 5	AS	Social Rent
108	HT 5	AS	Social Rent
109	HT 5	AS	Social Rent




FRONT ELEVATION

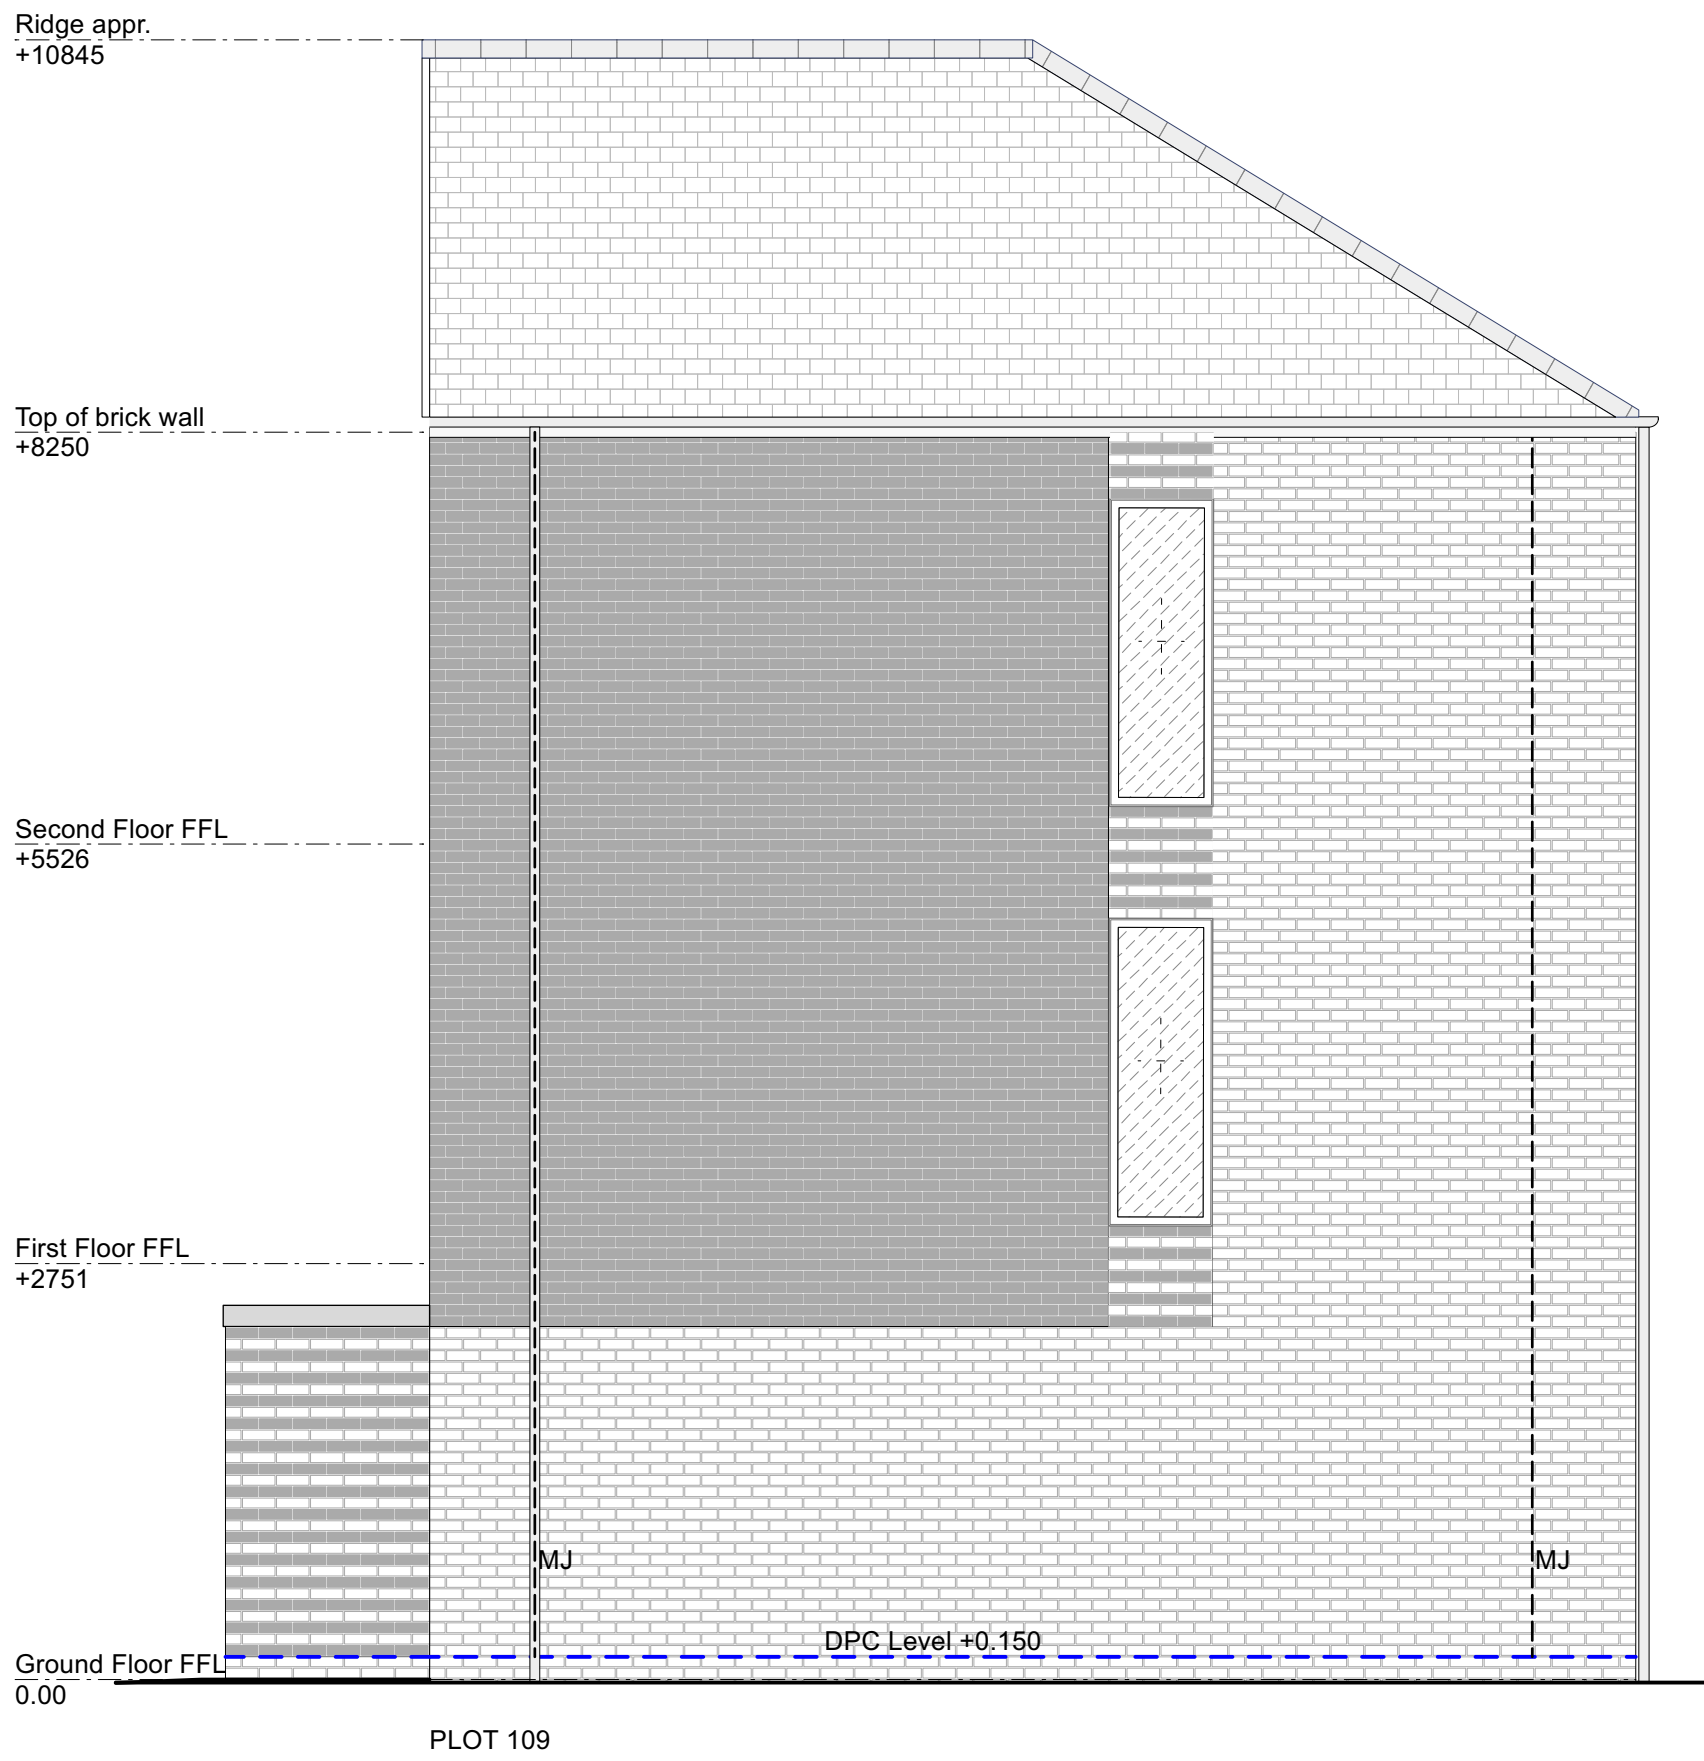

Side Elevation 1

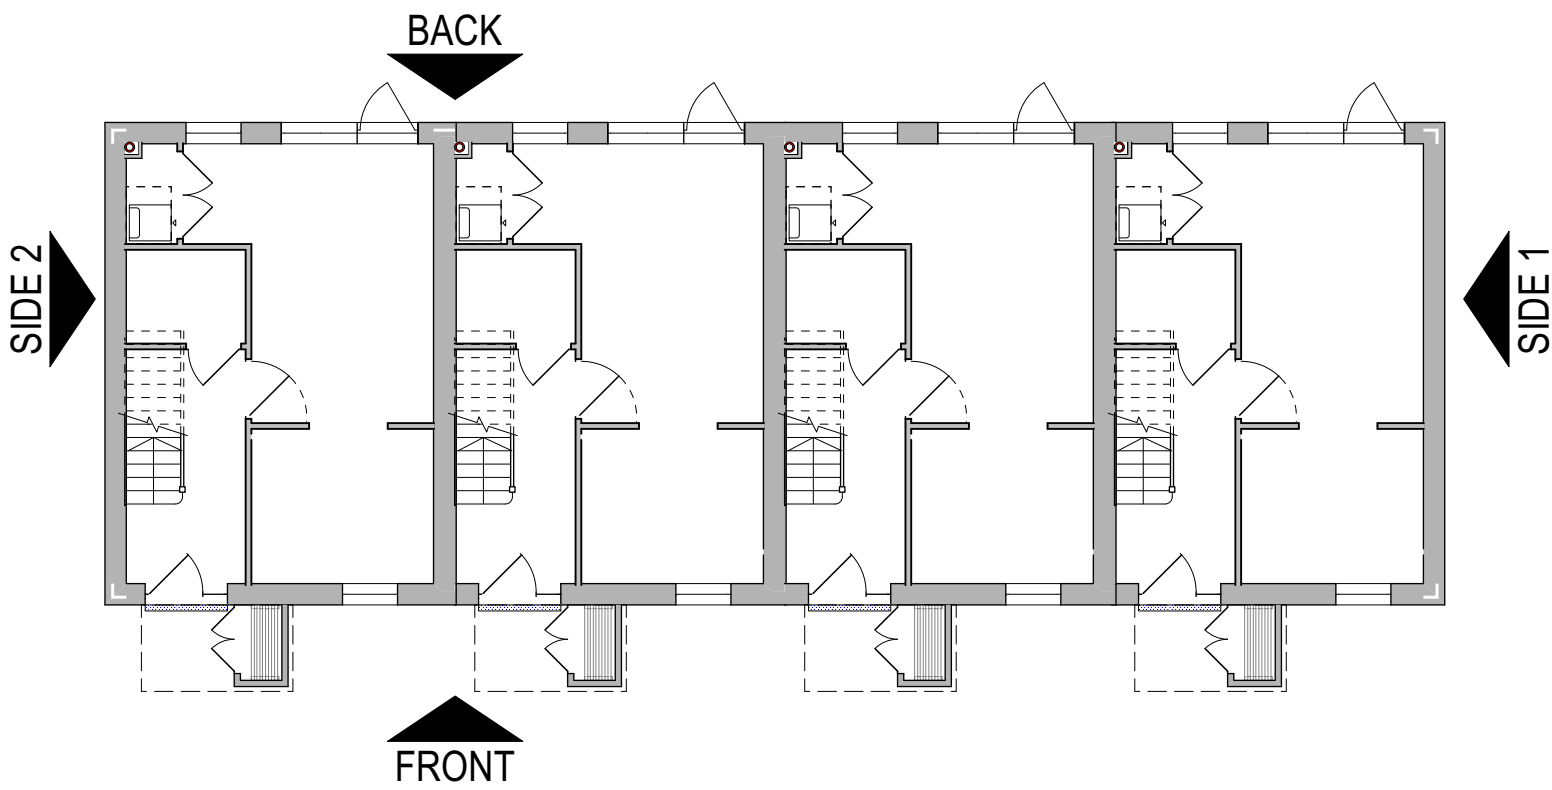

APPROVED APPLICATION

 

Chartered Architects
Chartered Building Surveyors
Interior Designers
CDM Services

Glentworth Court, Lime Kiln Close
Stoke Gifford, Bristol BS34 8SR
+44 (0)117 931 2062
www.kendallkingscott.co.uk

Project
Gorse Ride - S73

Client
Wates / Wokingham Borough Council

P01 16/09/2025 EP LB Updated for NMA

Drawing Title
HT 5v2 - Elevations (sht 1) EXISTING
Plot 106-107-108-109

Drawing Number

250237-KKL-HT5-0505

Purpose/Status

PLANNING

Check all dimensions and levels on site

Revision

P01