



PLOT SCHEDULE			
PLOT NO.	HOUSE TYPE	HANDING	TENURE
106	HT 5	AS	Social Rent
107	HT 5	AS	Social Rent
108	HT 5	AS	Social Rent
109	HT 5	AS	Social Rent



FRONT ELEVATION

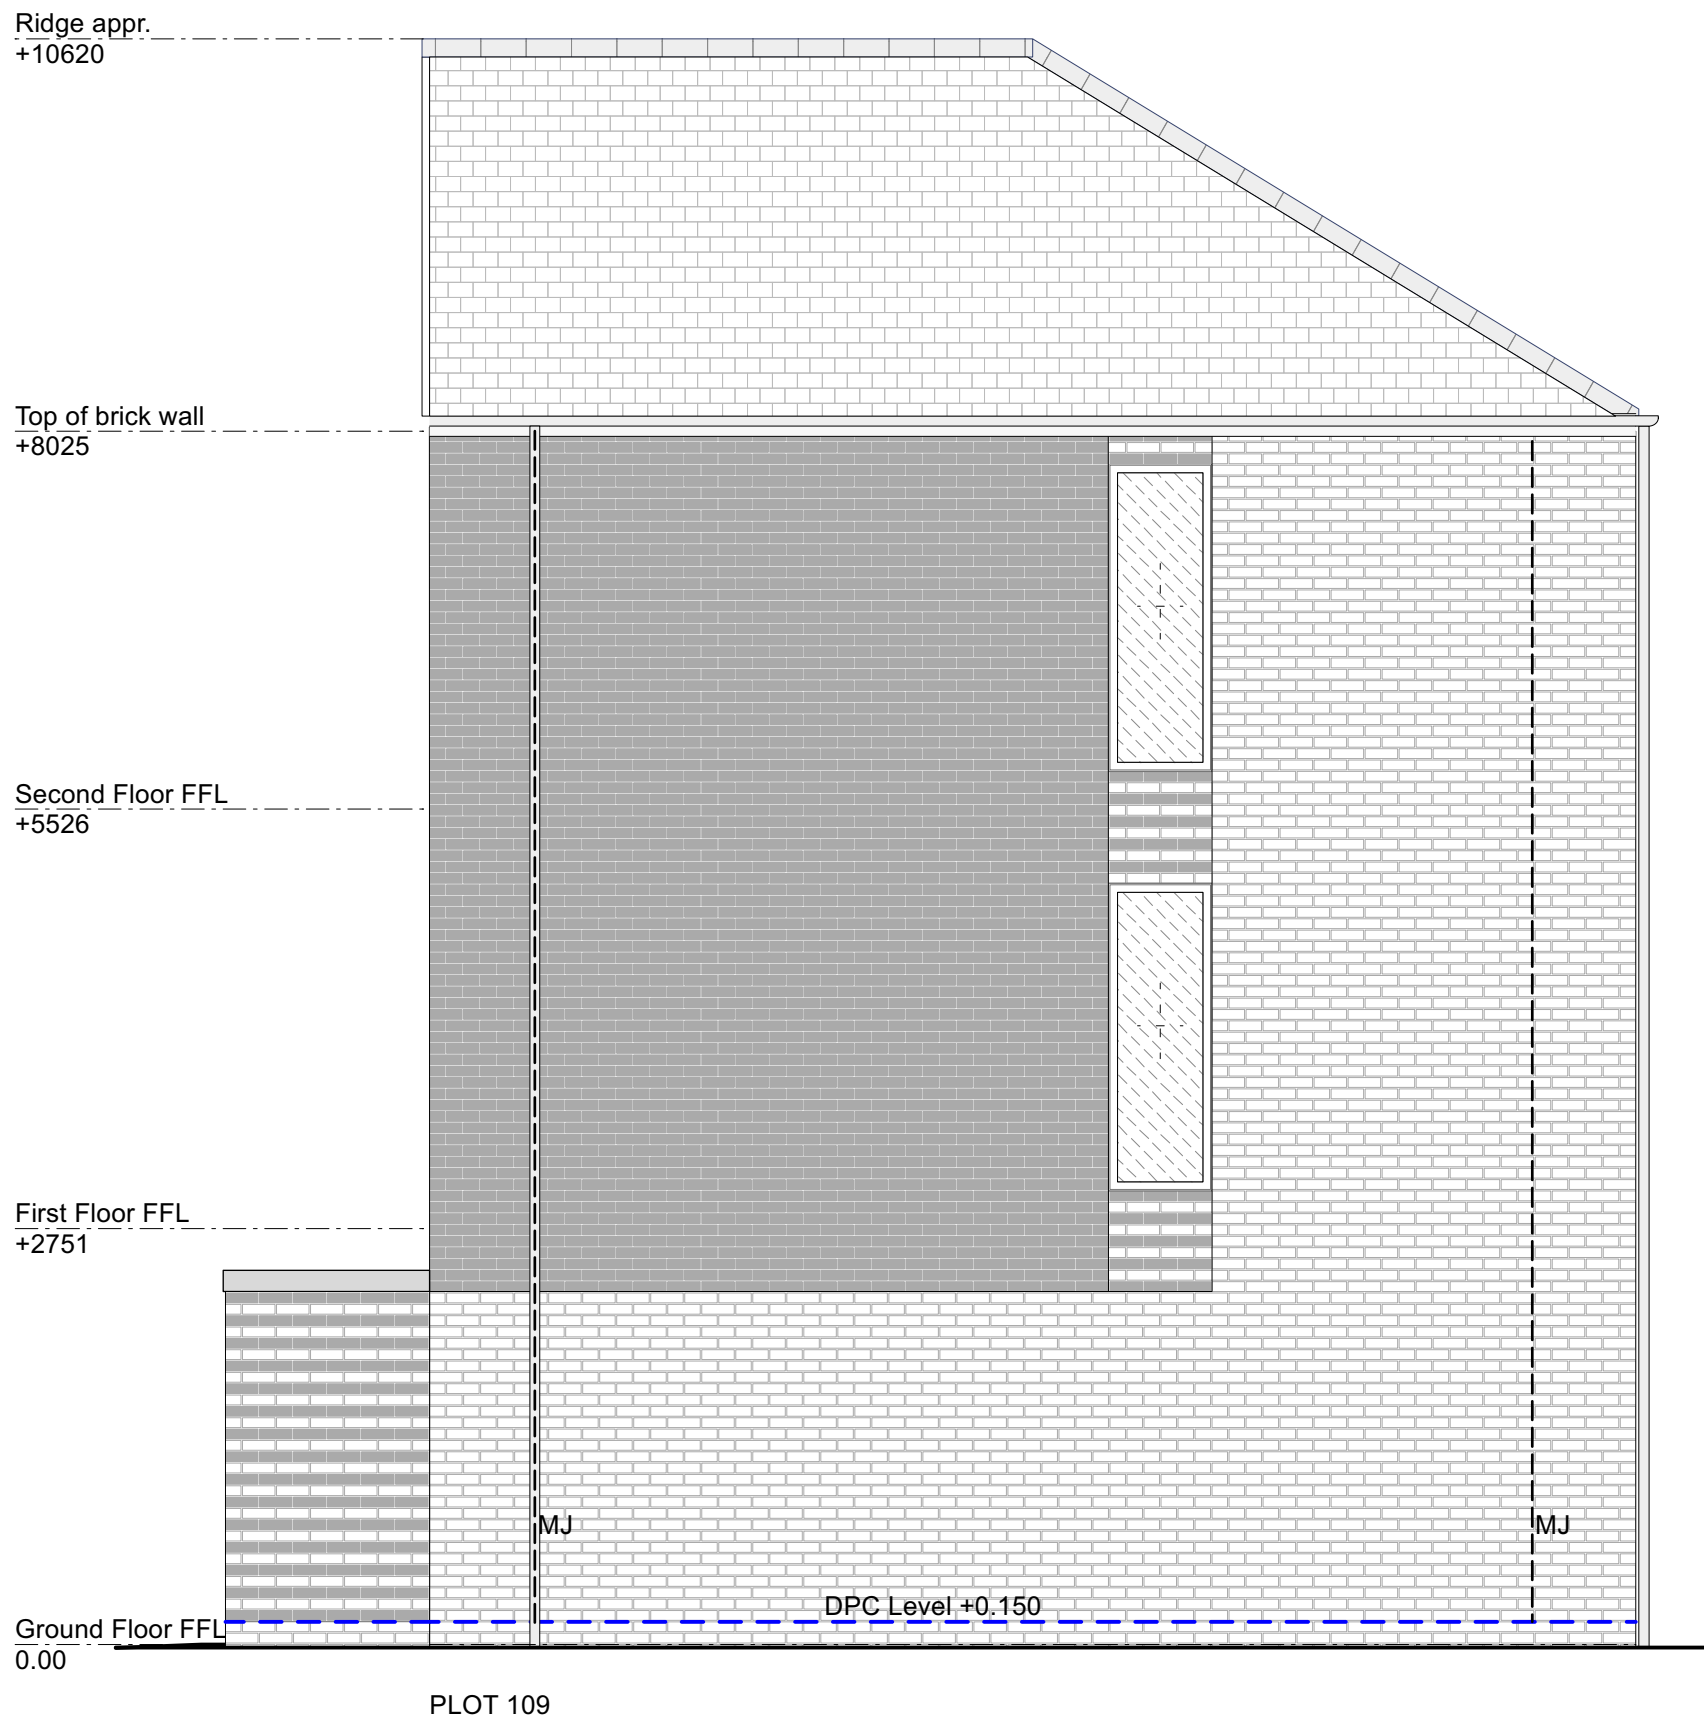


Side Elevation 1

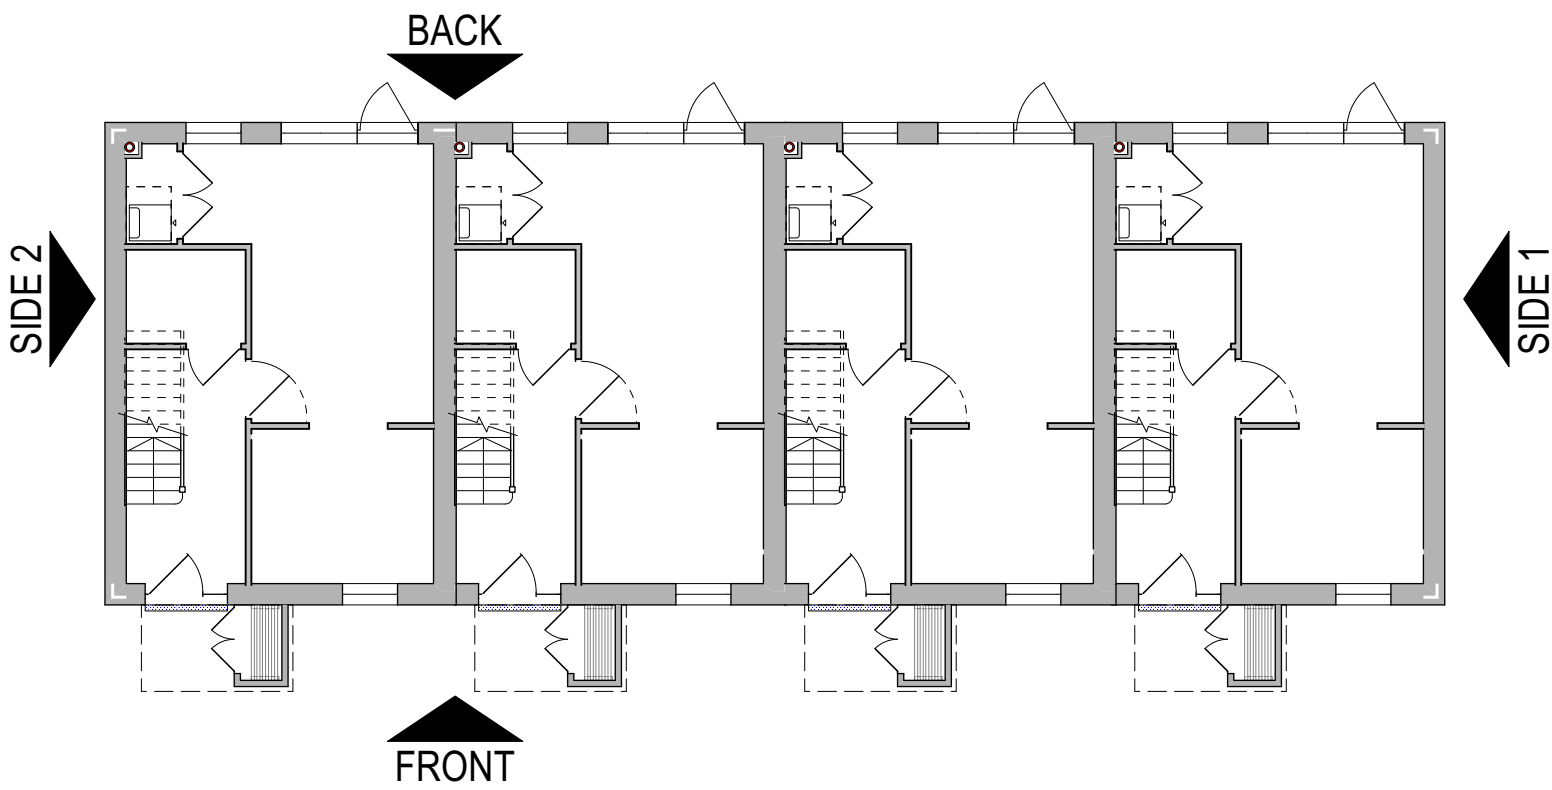

ROOF/RIDGE + EAVES HEIGHT REDUCED BY 225MM

PROPOSED APPLICATION

 

Chartered Architects
Chartered Building Surveyors
Interior Designers
CDM Services

Glentworth Court, Lime Kiln Close
Stoke Gifford, Bristol BS34 8SR
+44 (0)117 931 2062
www.kendallkingscott.co.uk

Project
Gorse Ride - S73

Client
Wates / Wokingham Borough Council

Scale 1:50
Paper Size ISO A1
Filename 220123-Sec-Elev_Houses-Stage 4 EP v2024.vwx
© Copyright Do not scale this drawing

P01 16/09/2025 EP LB Roof lowered by 225mm
Rev Date By Ap Note

Drawing Title
HT 5v2 - Elevations (sht 1) PROPOSED
Plot 106-107-108-109

Drawing Number

250237-KKL-HT5-0506

Purpose/Status
PLANNING

Check all dimensions and levels on site

Revision
P01

Only to be used on the site for which designed. The electronic transmission of design information contained in this drawing is carried out entirely at the User's risk and Kendall Kingscott Ltd. shall have no liability for any errors or inaccuracies arising therefrom. The production of amended or updated information from the said design information by the User is entirely the responsibility of the User and Kendall Kingscott Ltd. shall have no responsibility in respect thereof whatsoever.