




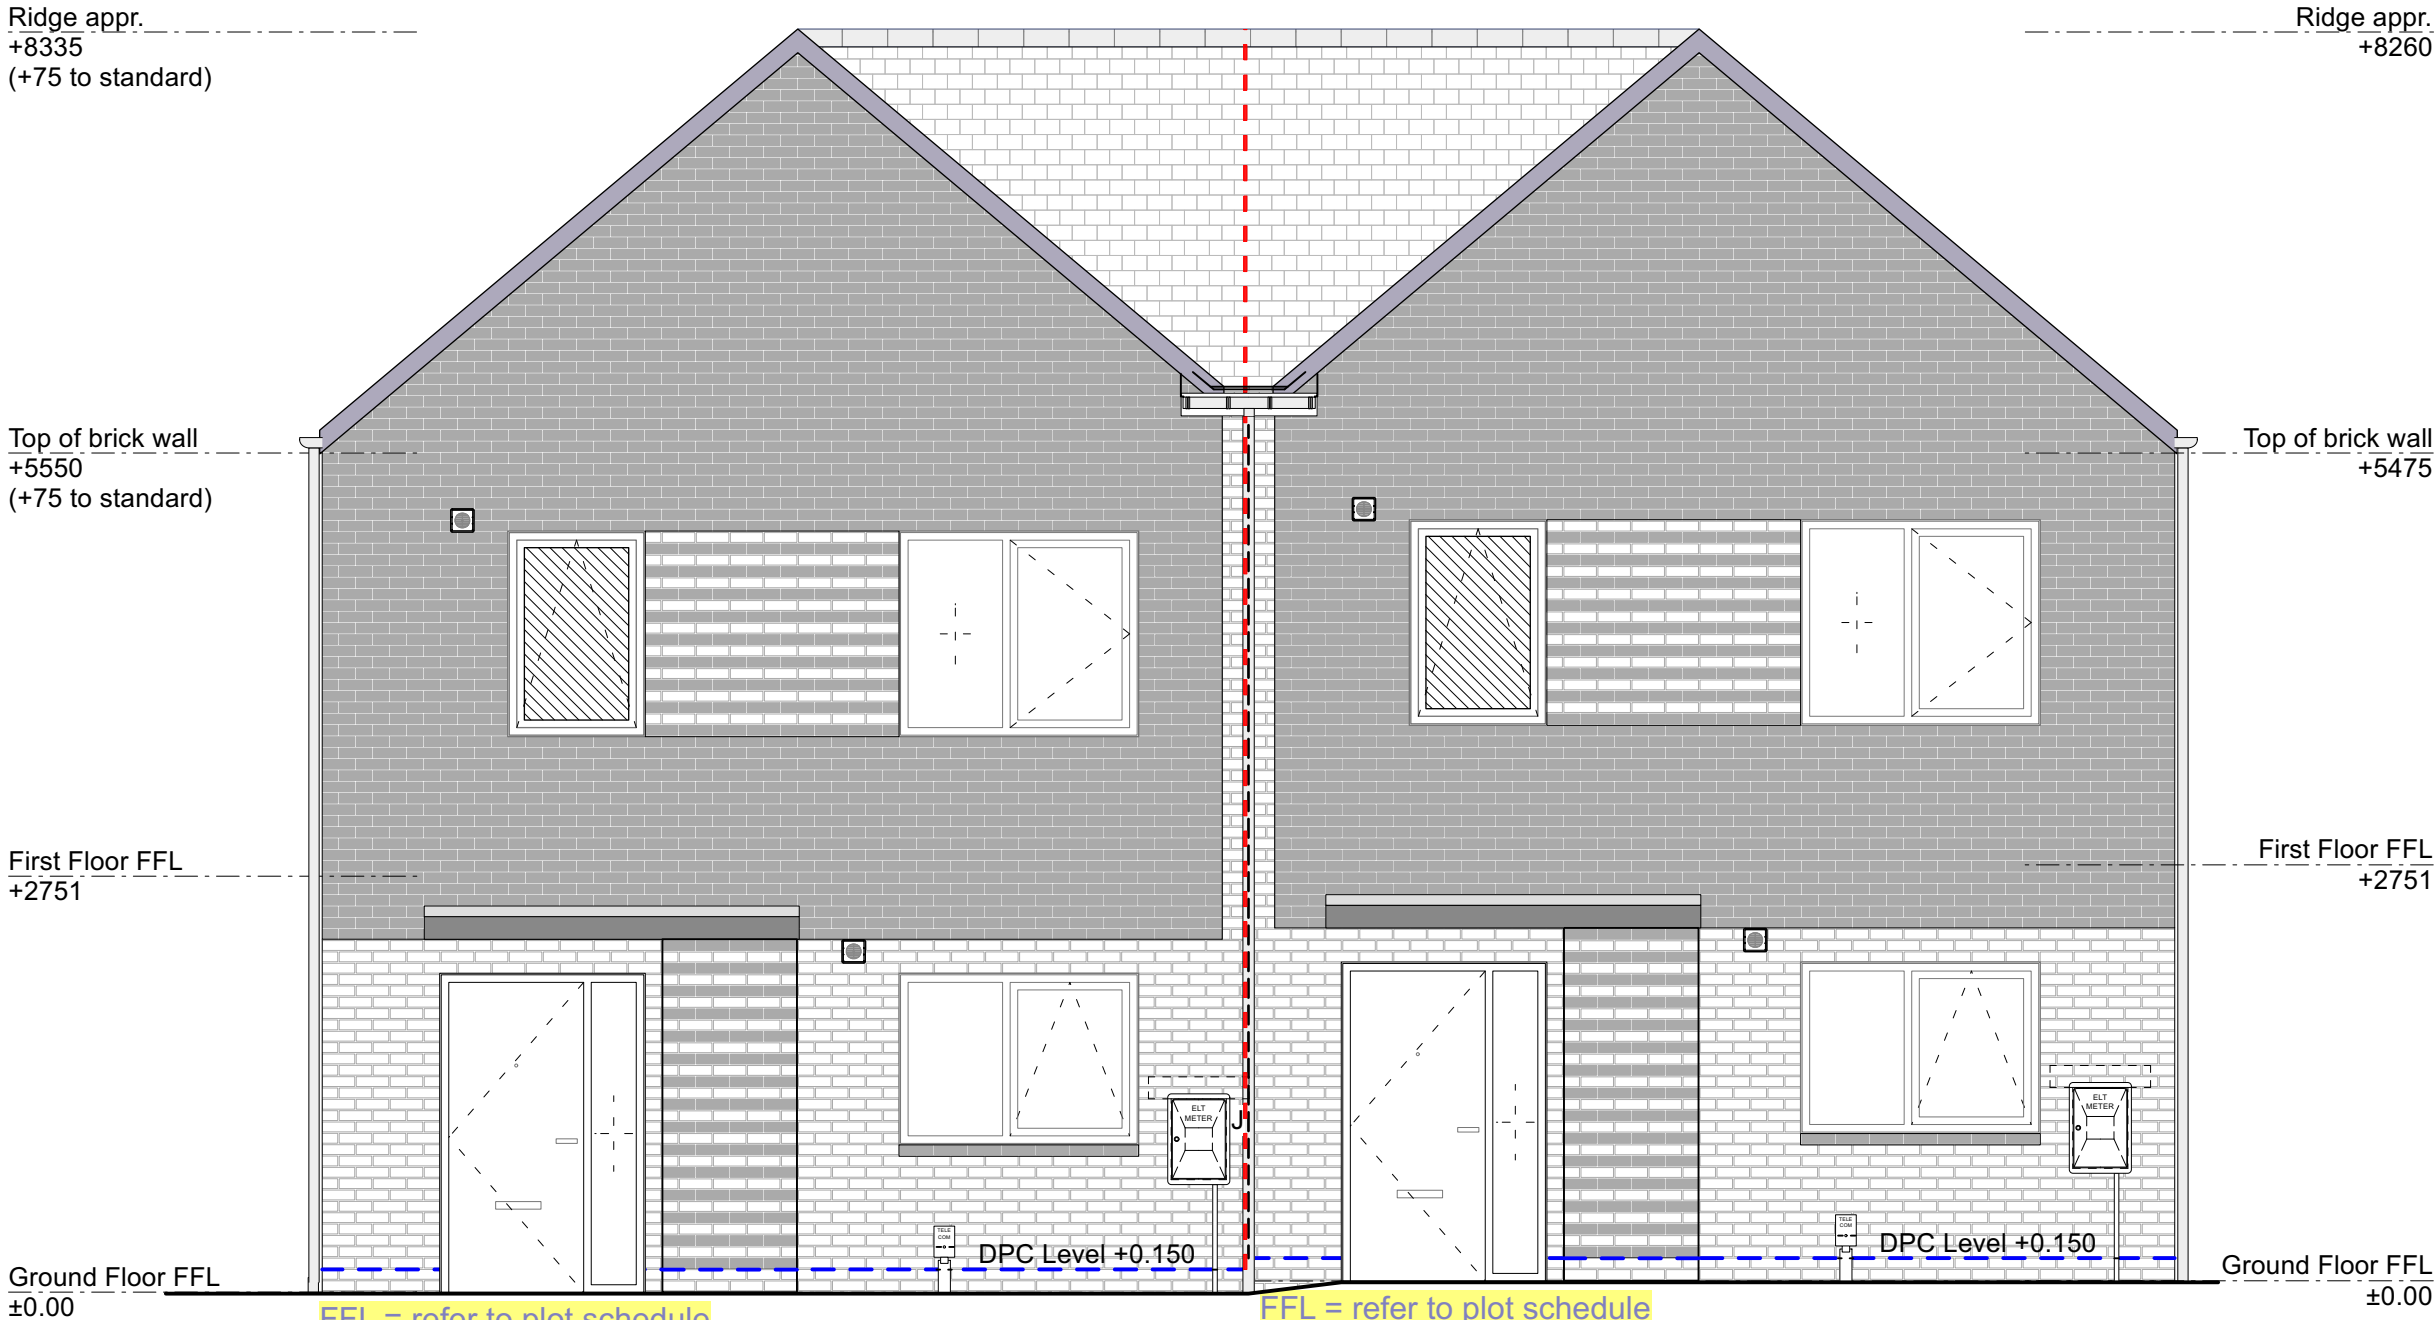


FRONT ELEVATION

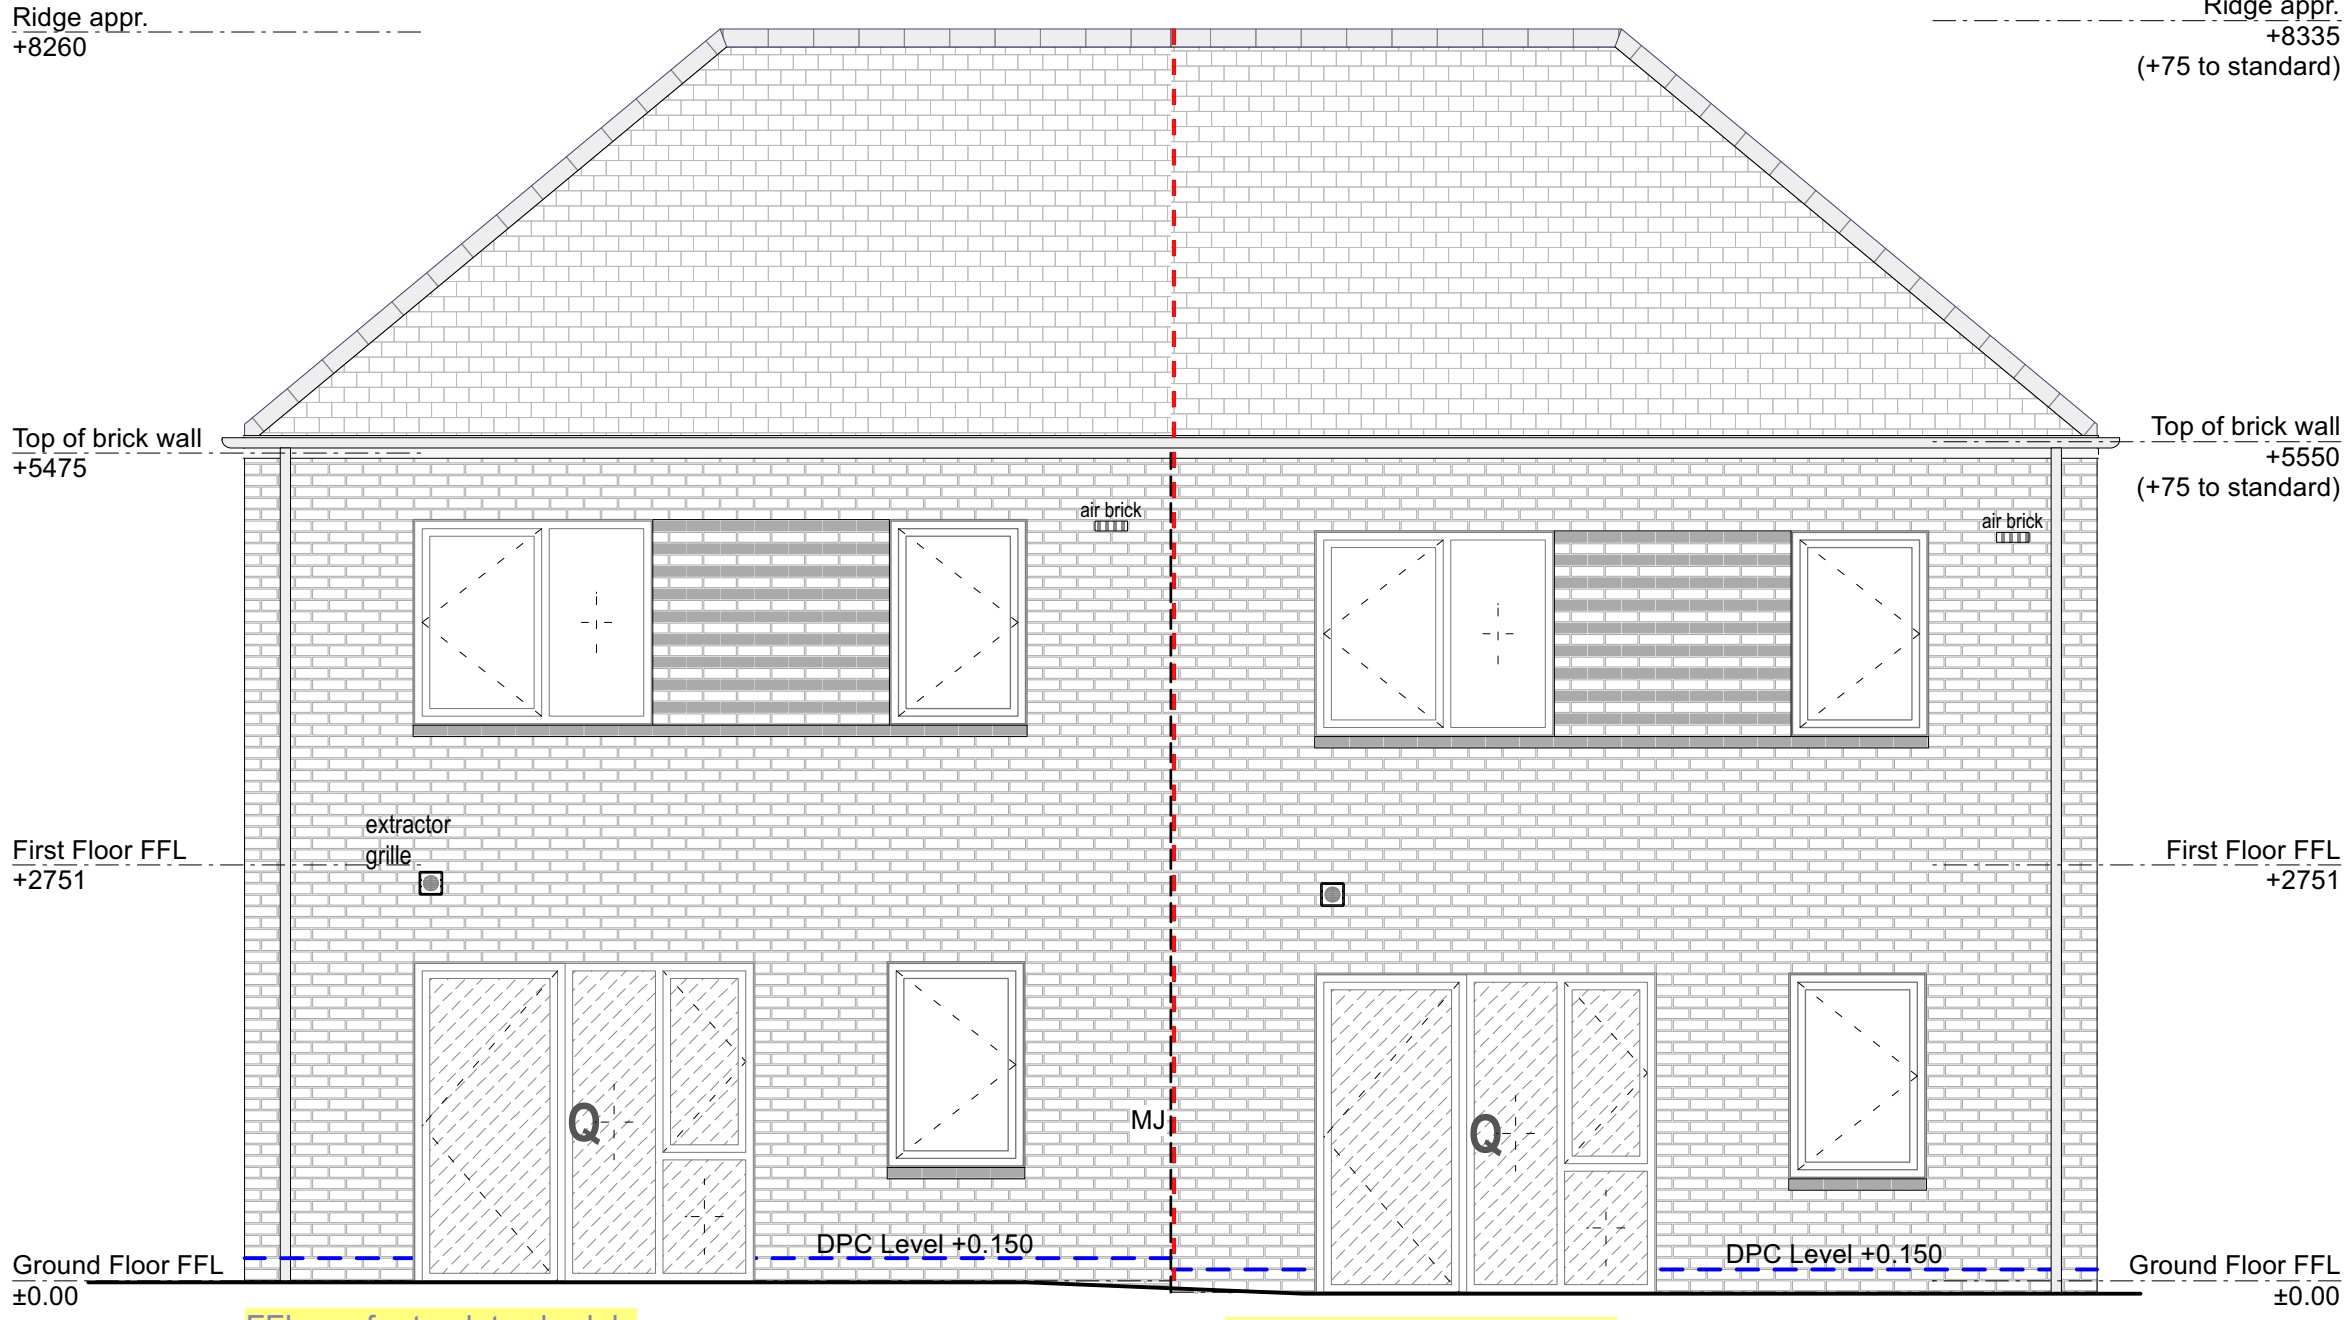

BACK ELEVATION

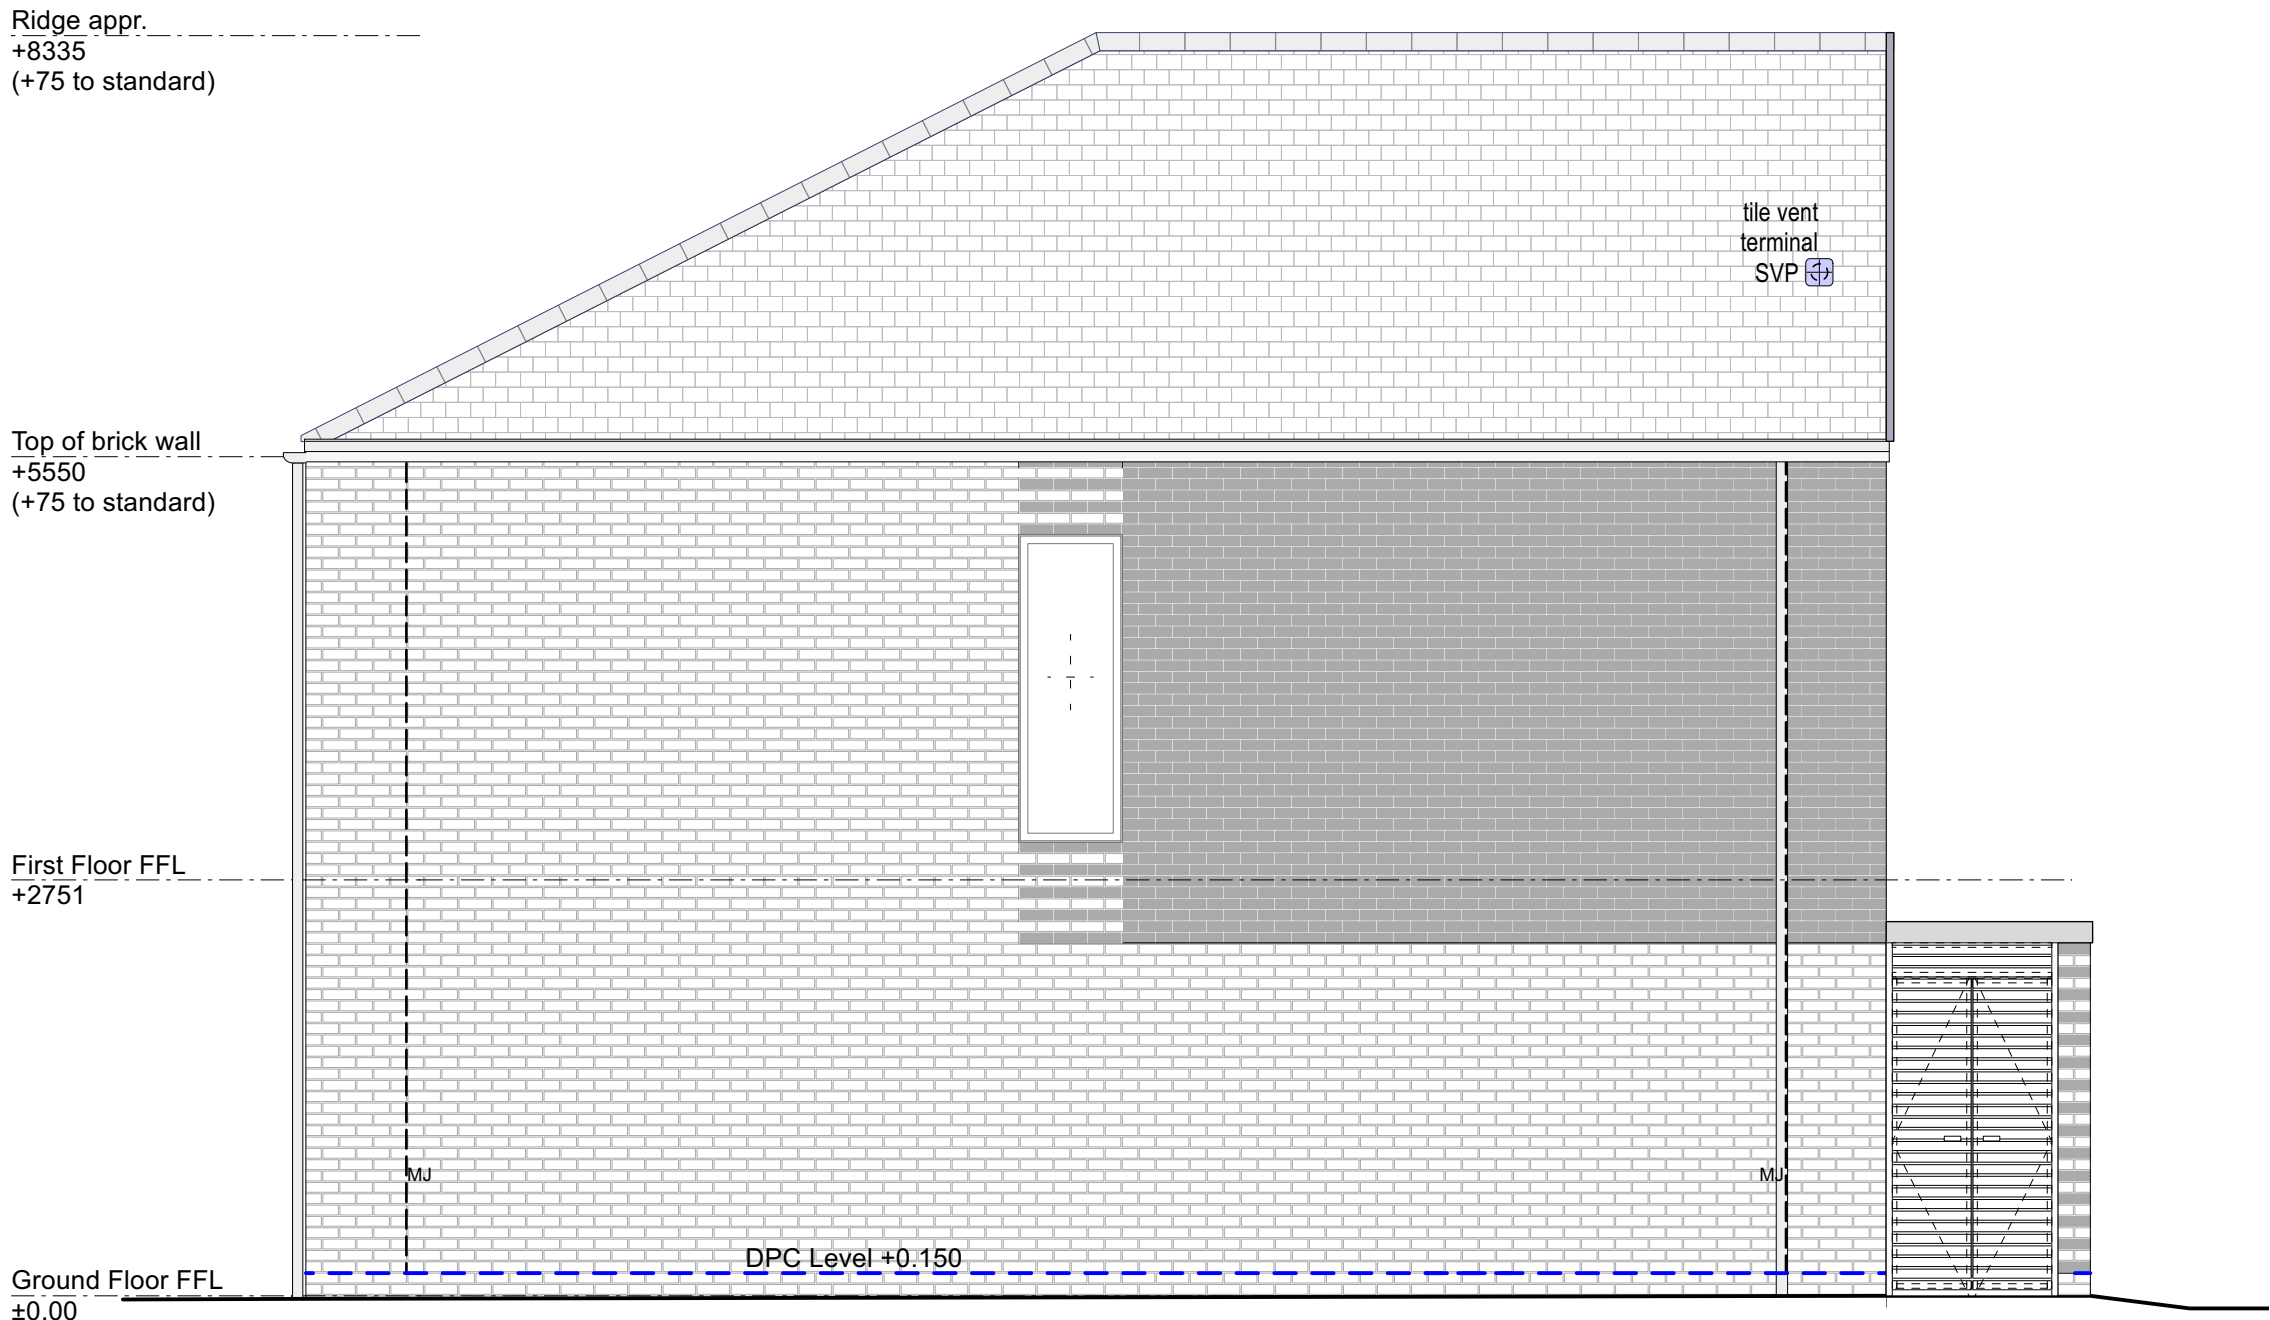

SIDE ELEVATION 2 (HT 6)

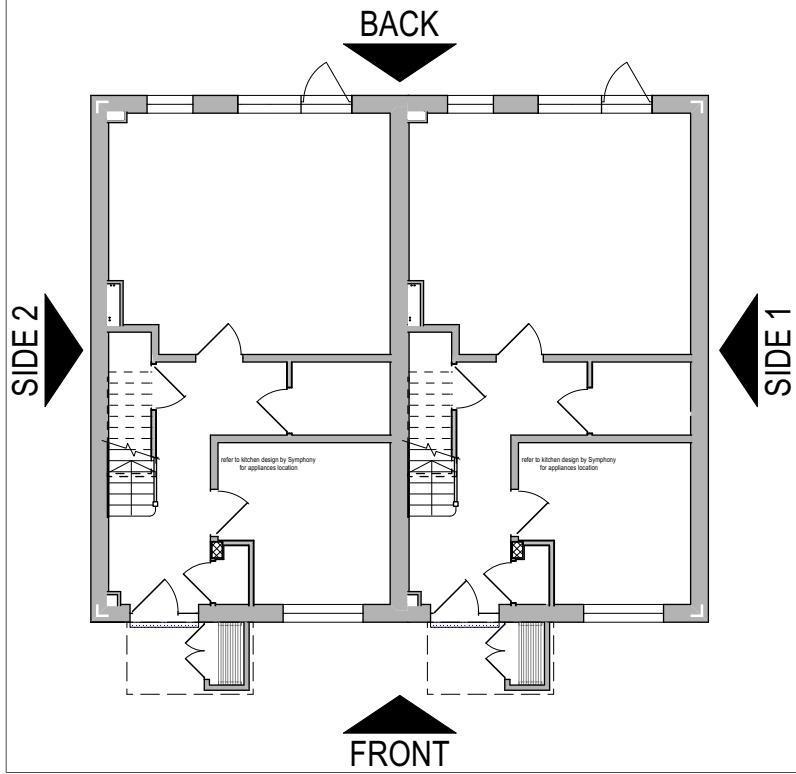


PLOT SCHEDULE

PLOT NO.	HOUSE TYPE	HANDING	TENURE
213	HT6	AS	Sale
214	HT6	AS	Sale
215	HT6	AS	Sale
216	HT6	AS	Sale
217	HT6	AS	Sale
218	HT6	AS	Sale
219	HT6	AS	Sale
220	HT6	AS	Sale
221	HT6	AS	Sale
222	HT6	AS	Sale
223	HT6	AS	Sale
224	HT6	AS	Sale
228	HT6	AS	Sale
229	HT6	AS	Sale
233	HT6	AS	Sale
234	HT6	AS	Sale
235	HT6	AS	Social Rent
236	HT6	AS	Social Rent
238	HT6	AS	Sale
239	HT6	AS	Sale

PLOT SCHEDULE: FFL

PLOT NO.	FF LEVEL
213	FFL 66.225
214	FFL 66.300
215	FFL 65.075
216	FFL 65.075
217	FFL 66.375
218	FFL 66.450
219	FFL 65.300
220	FFL 65.375
221	FFL 66.600
222	FFL 66.675
223	FFL 66.7500
224	FFL 66.750
228	FFL 67.000
229	FFL 67.000
233	FFL 67.075
234	FFL 67.150
235	FFL 66.750
236	FFL 66.750
238	FFL 67.450
239	FFL 67.525

APPROVED APPLICATION

 

Chartered Architects
Chartered Building Surveyors
Interior Designers
CDM Services

Glentworth Court, Lime Kiln Close
Stoke Gifford, Bristol BS34 8SR
+44 (0)117 931 2062
www.kendallkingscott.co.uk

Project
Gorse Ride - S73

Client
Wates / Wokingham Borough Council

Scale
1:50

Paper Size
ISO A1

Filename
220123-Sec-Elev_Houses-Stage 4 EP OG v2024.vrx

Purpose/Status
PLANNING

Revision
P01

P01 16/09/2025 EP LB Updated for NMA

Rev Date By Ap Note

Drawing Title
HT 6v1 - Elevations (sht 2) EXISTING
05-08,213-224,228,229,233-236,238,239

Drawing Number

250237-KKL-HT6-0505

Only to be used on the site for which designed. The electronic transmission of design information contained in this drawing is carried out entirely at the User's risk and Kendall Kingscott Ltd. shall have no liability for any errors or inaccuracies arising therefrom. The production of amended or updated information from the said design information by the User is entirely the responsibility of the User and Kendall Kingscott Ltd. shall have no responsibility in respect thereof whatsoever.