



PLOT SCHEDULE


PLOT NO.	HOUSE TYPE	HANDING	TENURE
237	HT6	AS	Sale

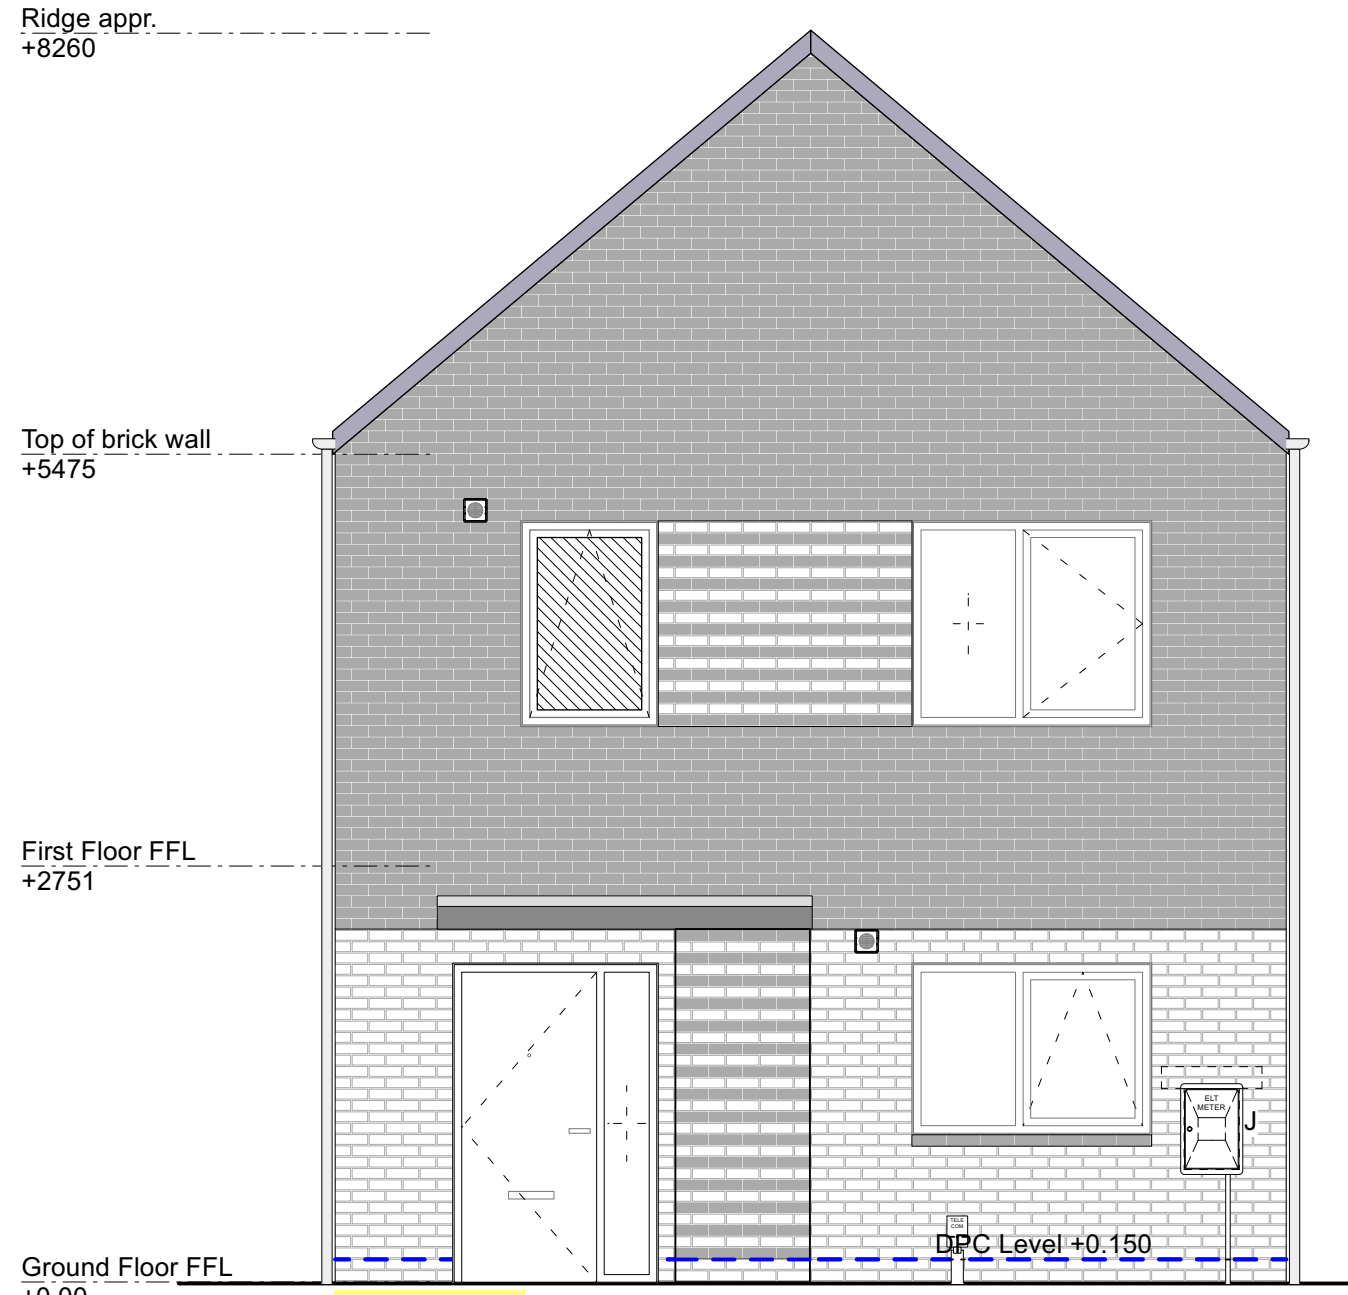


FRONT ELEVATION

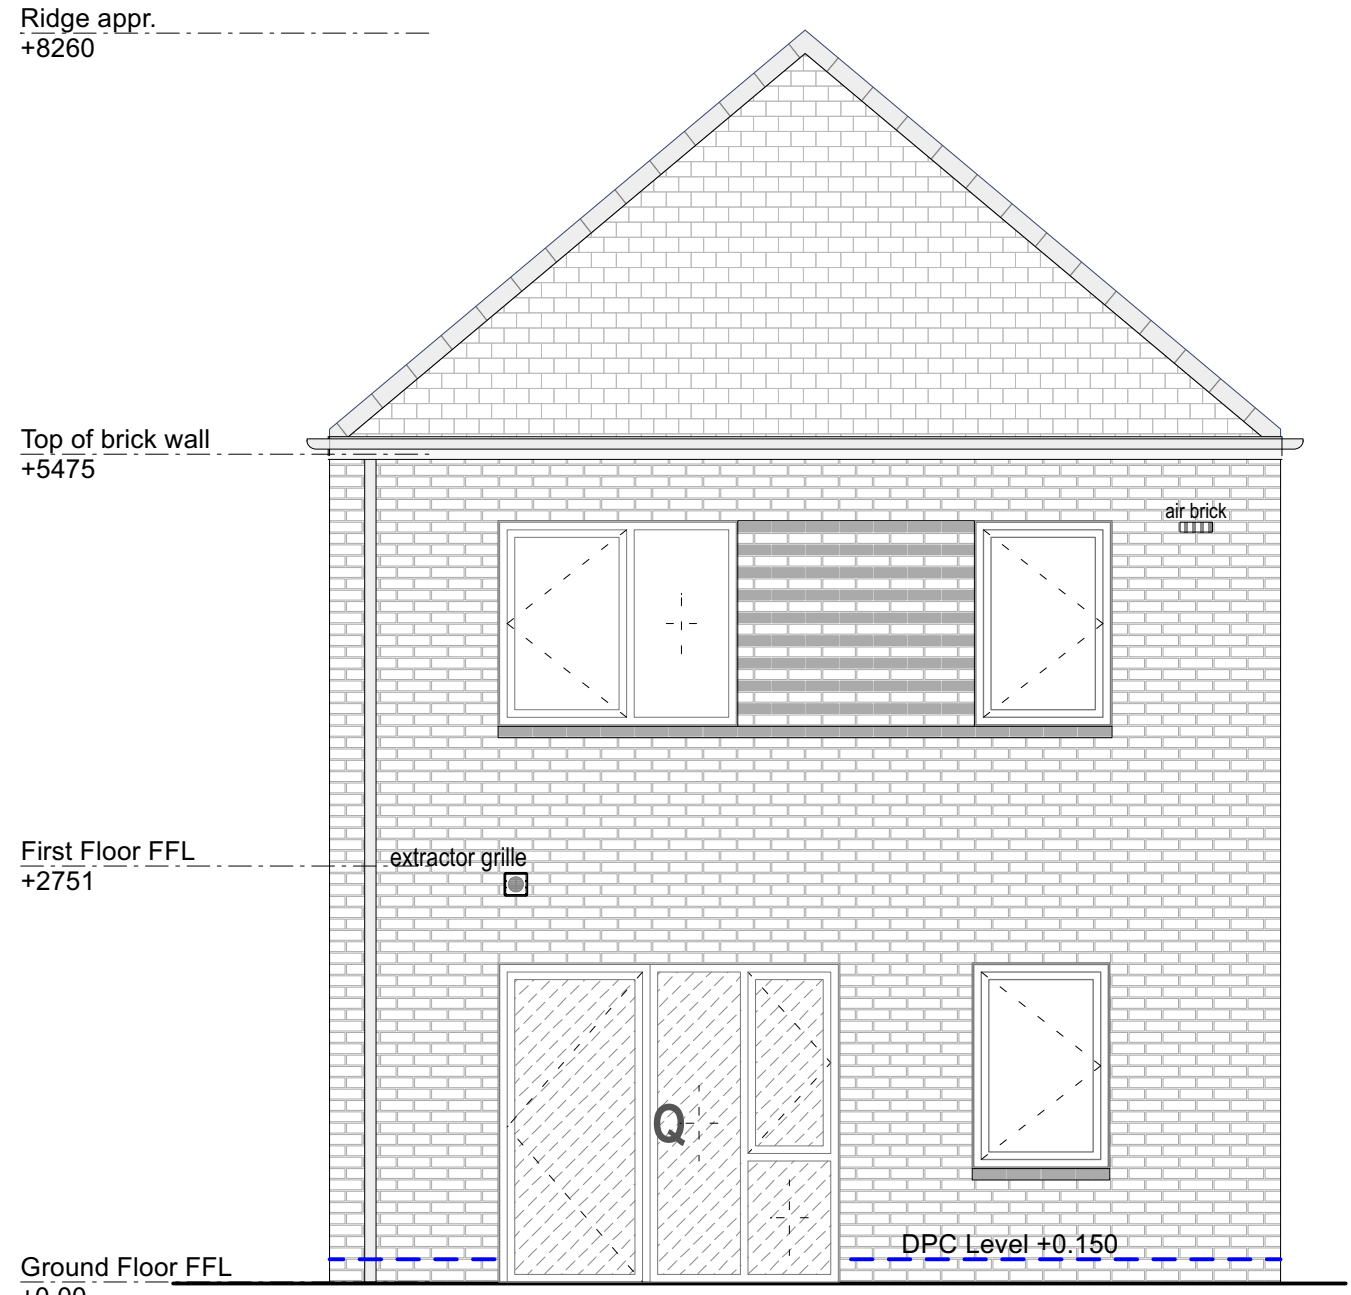


BACK ELEVATION

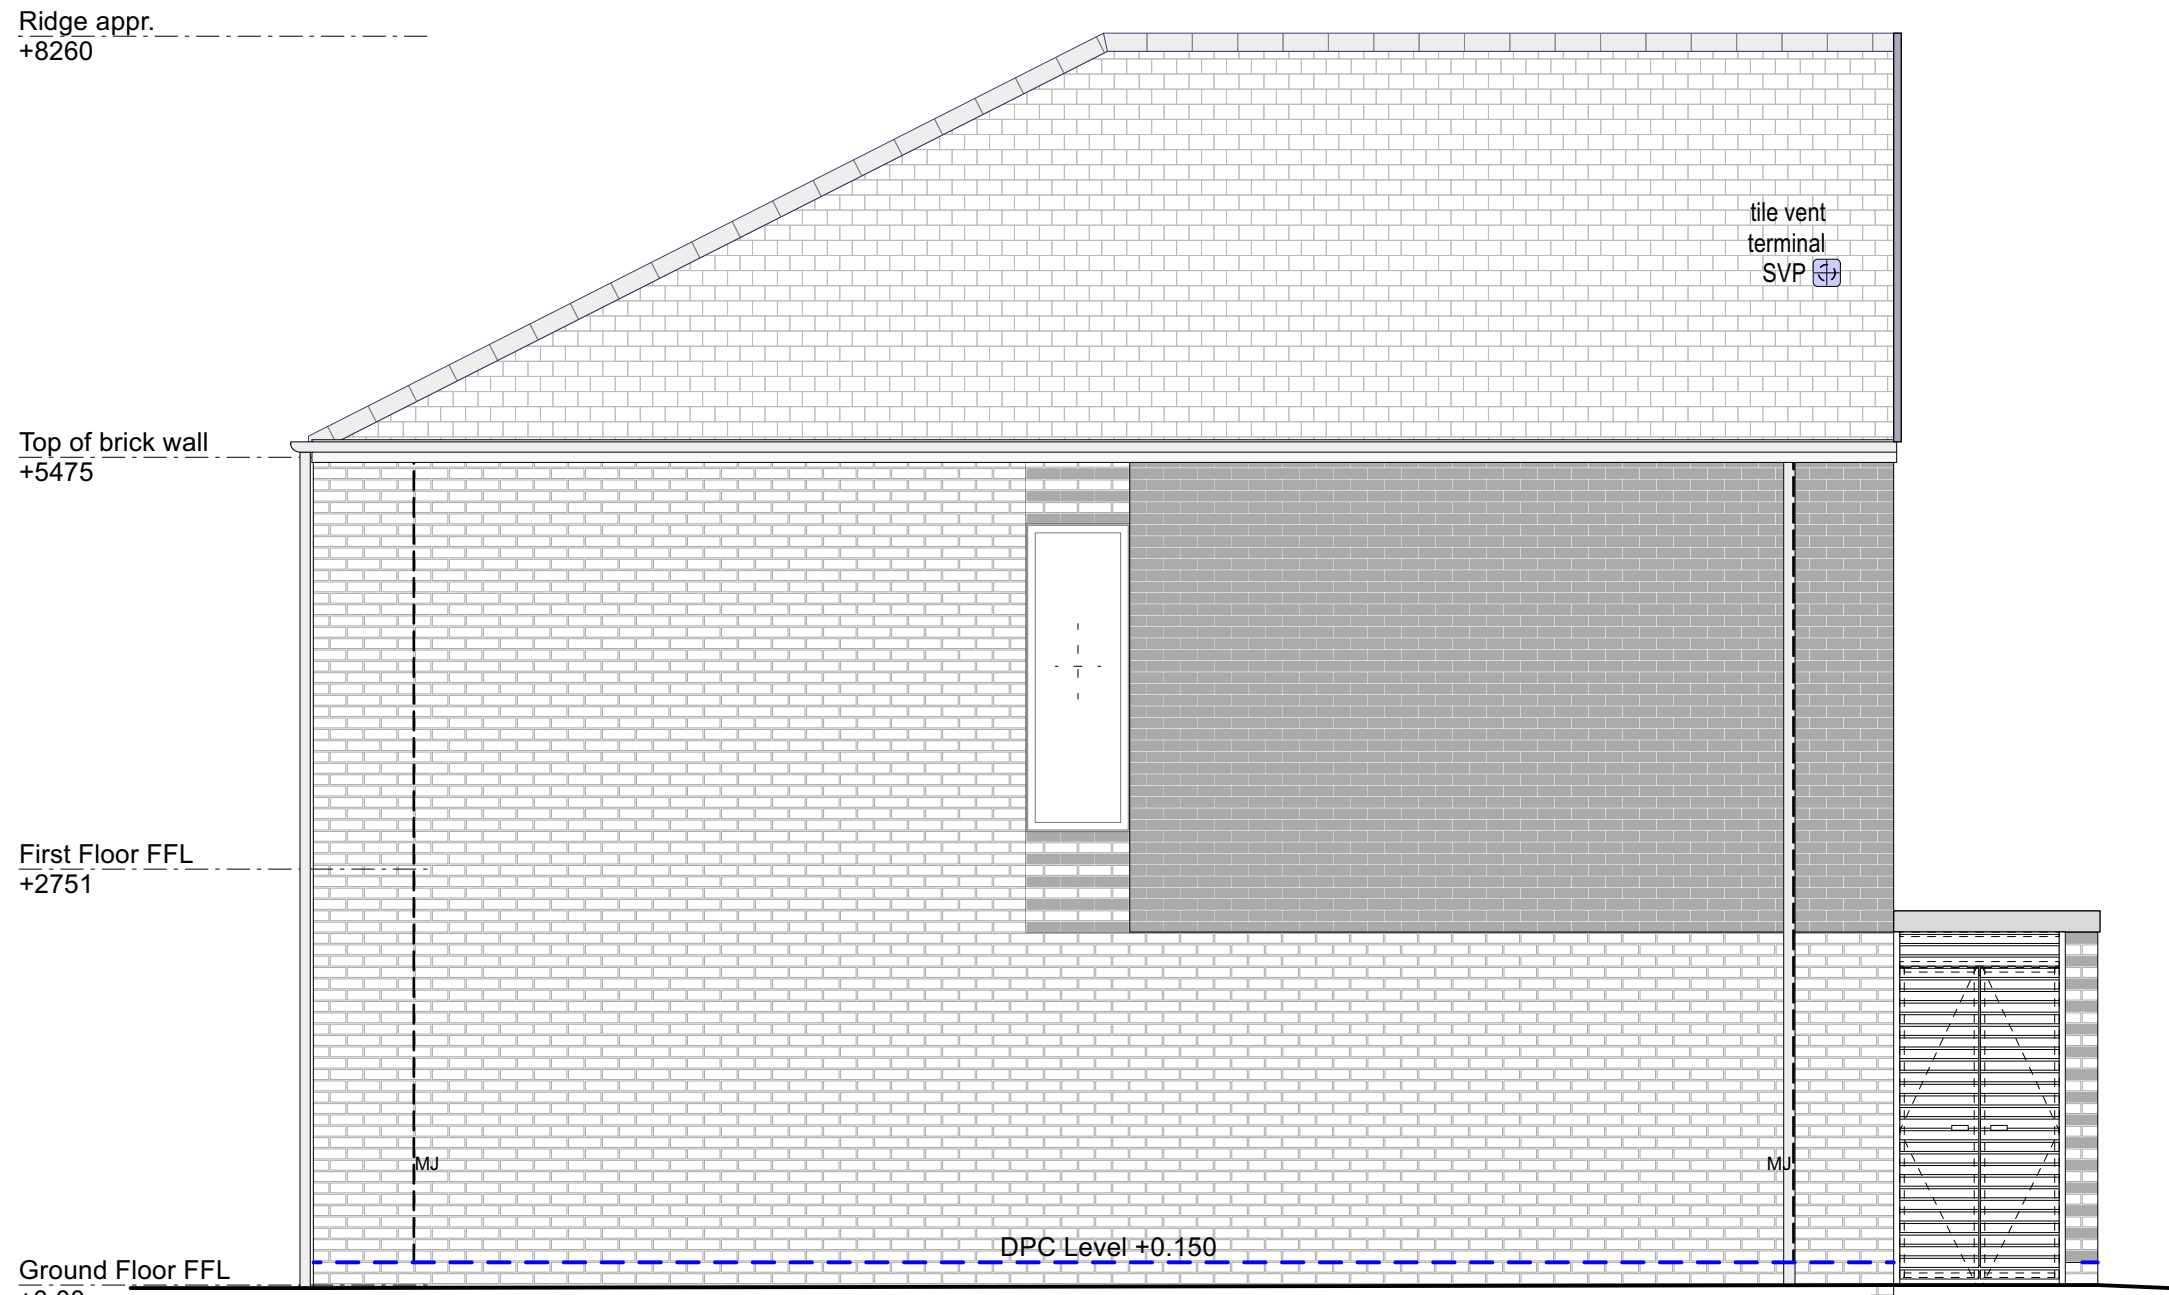


SIDE ELEVATION 2 (HT 6)

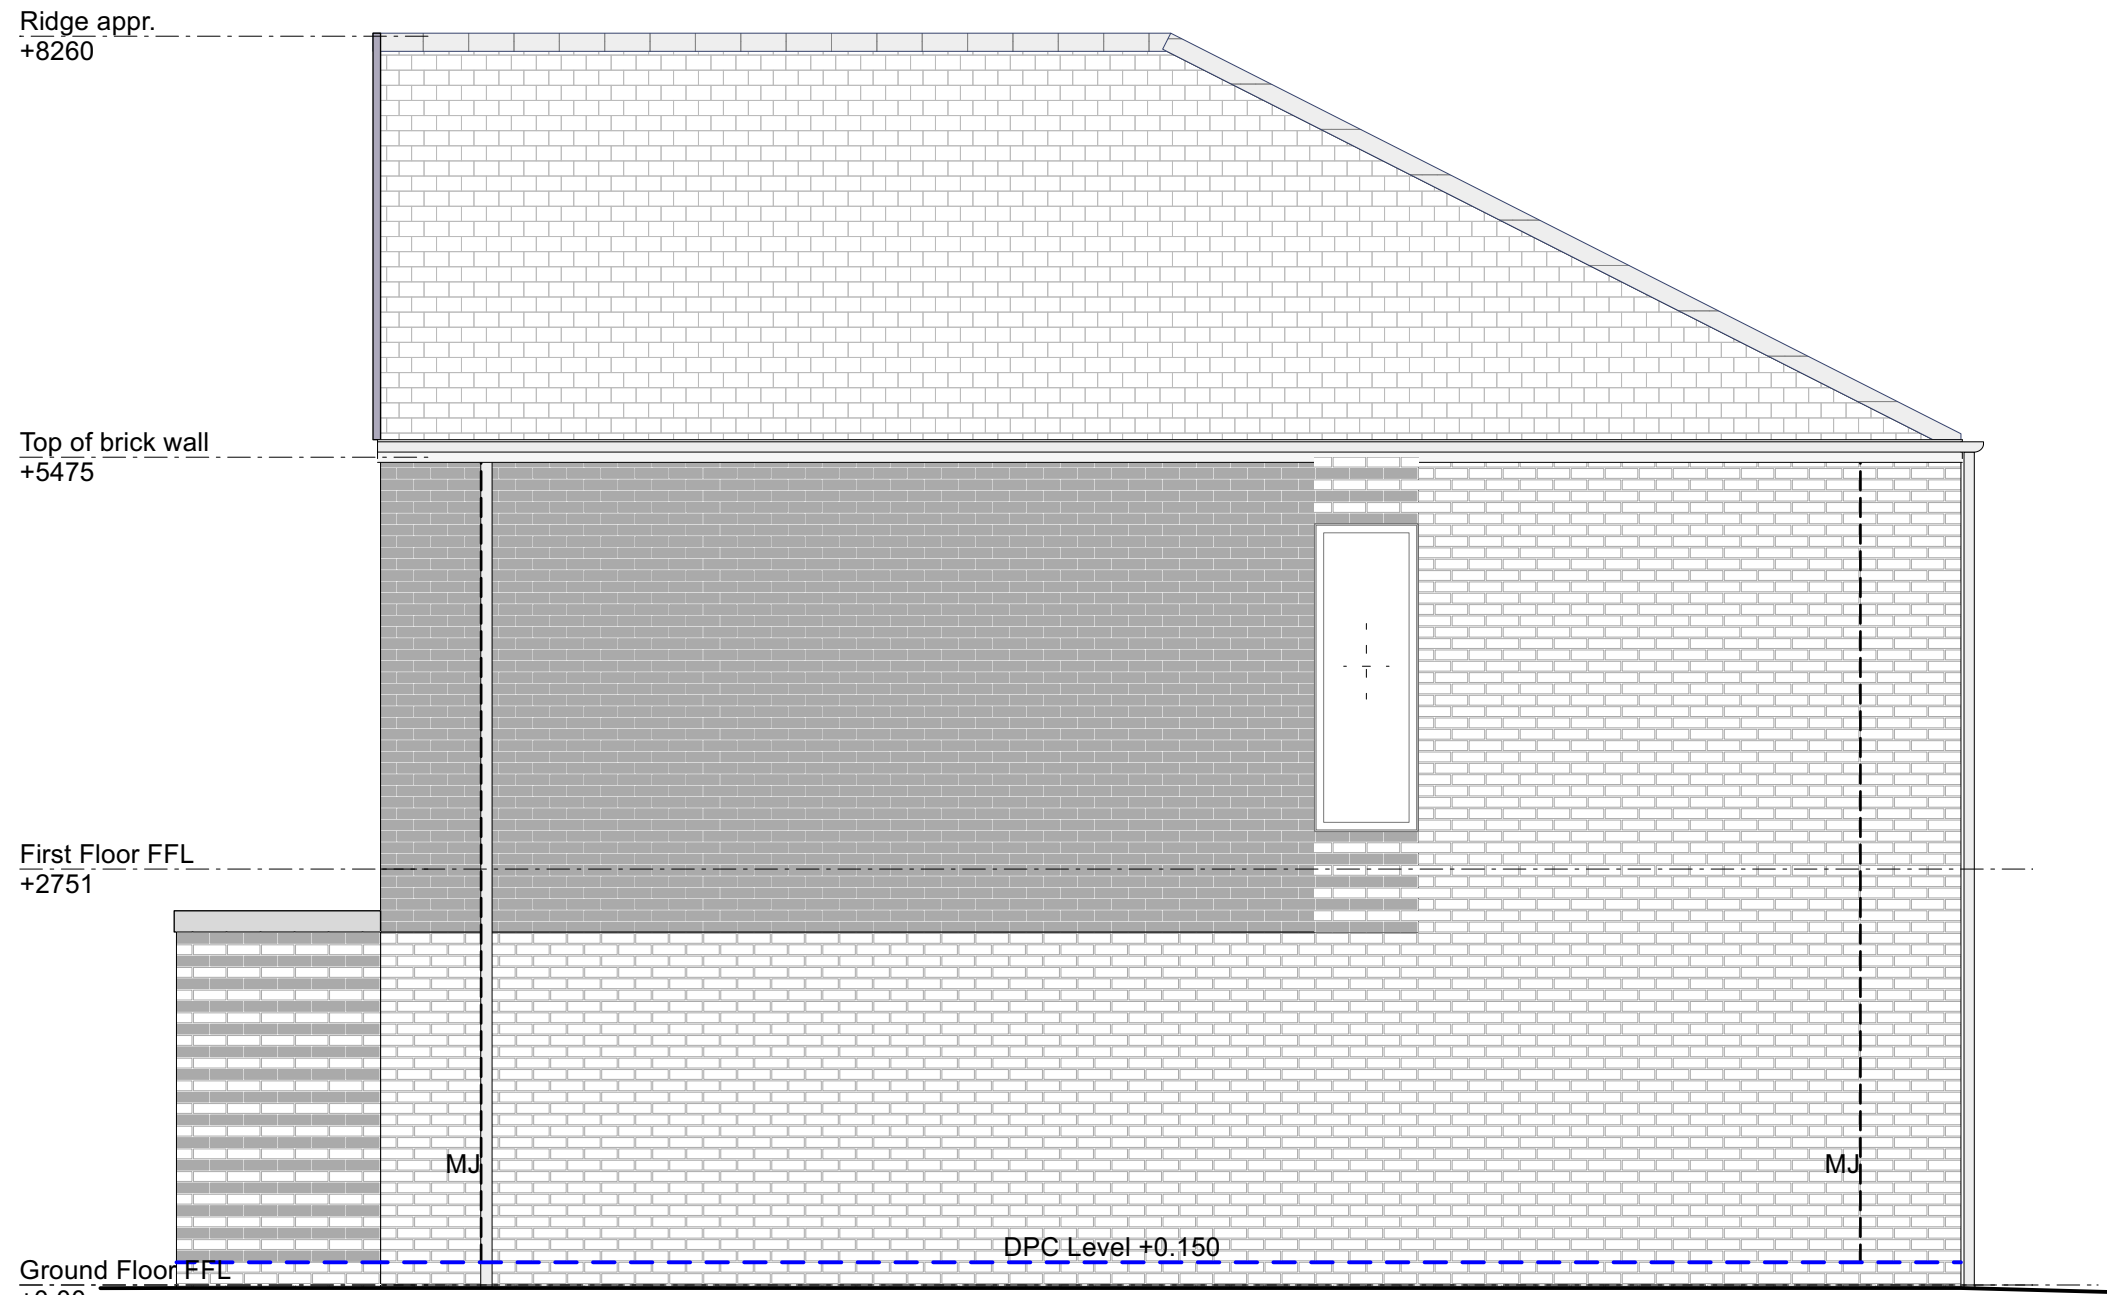

SIDE ELEVATION 1 (HT 6)

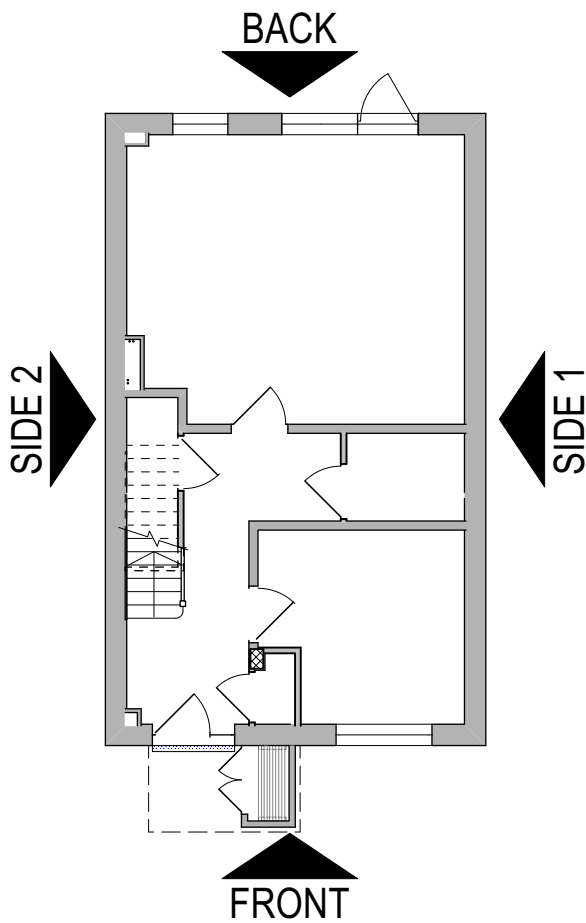

APPROVED APPLICATION

 

Chartered Architects
Chartered Building Surveyors
Interior Designers
CDM Services

Glentworth Court, Lime Kiln Close
Stoke Gifford, Bristol BS34 8SR
+44 (0)117 931 2062
www.kendallkingscott.co.uk

Project
Gorse Ride - S73

Client
Wates / Wokingham Borough Council

Scale
1:50

Paper Size
ISO A1

Filename
220123-Sec-Elev_Houses-Stage 4 EP OG v2024.vrx

Purpose/Status
PLANNING

Check all dimensions and levels on site

P01 16/09/2025 EP LB Updated for NMA

Rev Date By Ap Note

Drawing Title
HT 6 - Elevations EXISTING

Drawing Number
Plot 237

Revision
P01