



PLOT SCHEDULE

PLOT NO.	HOUSE TYPE	HANDING	TENURE
237	HT6	AS	Sale

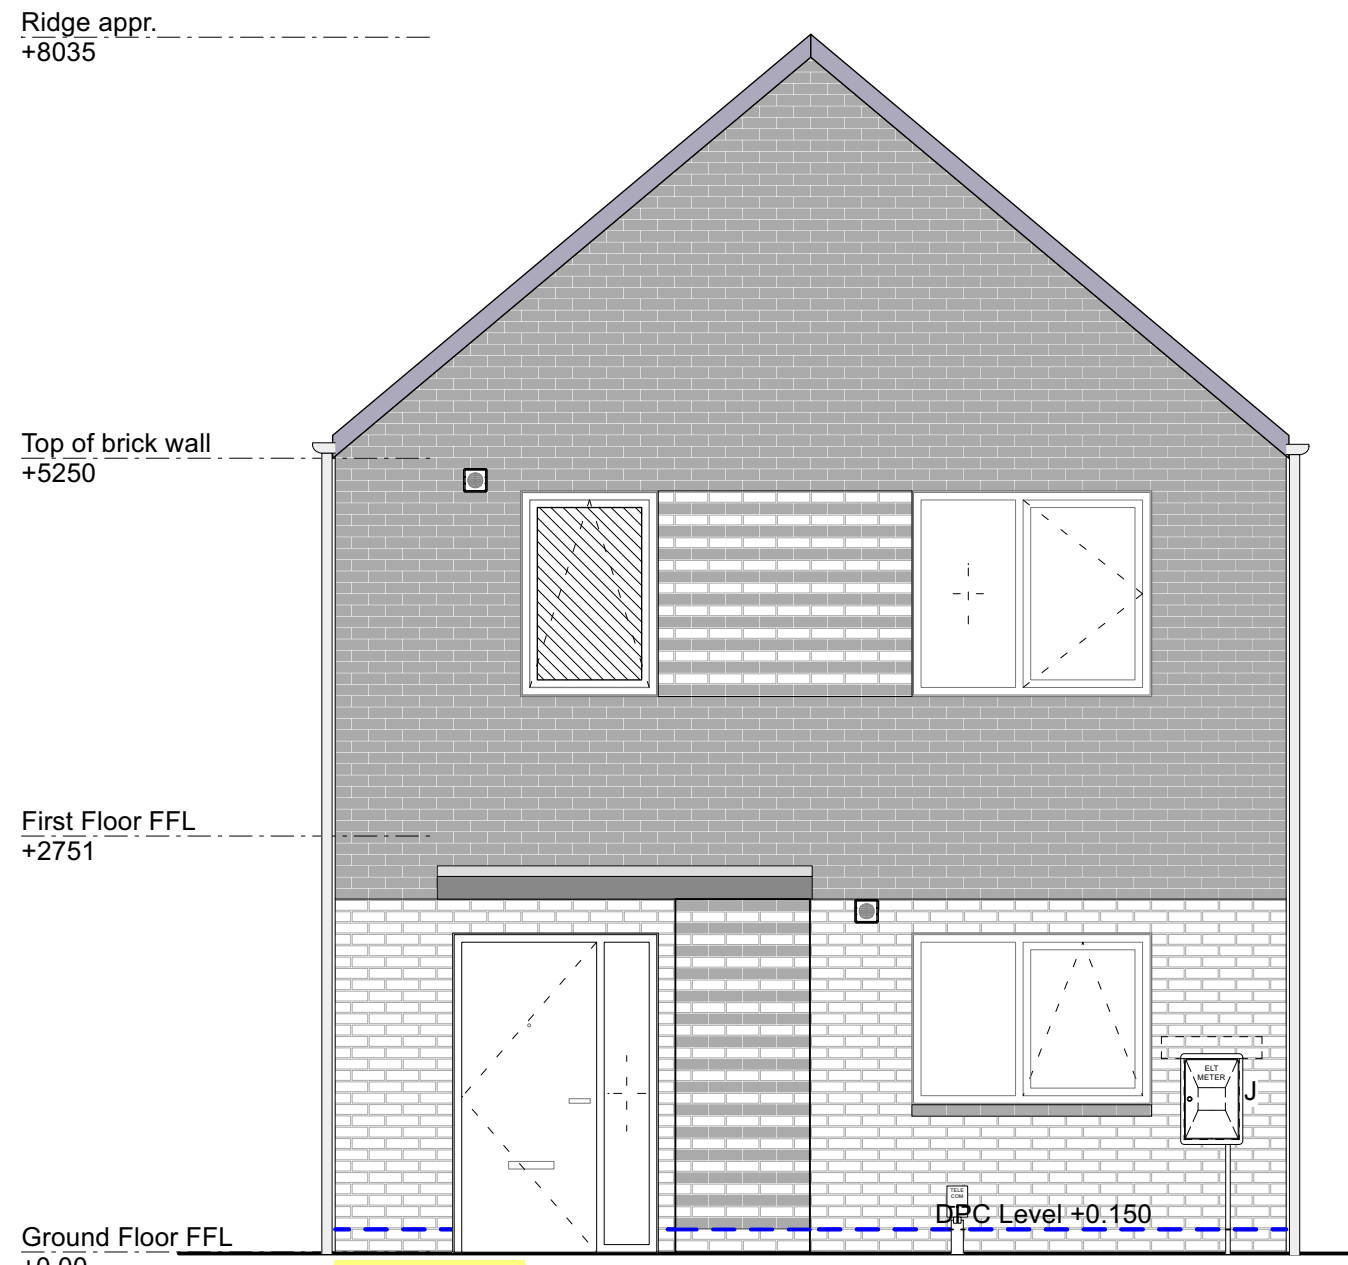


HT - 6
PLOT 237

FRONT ELEVATION

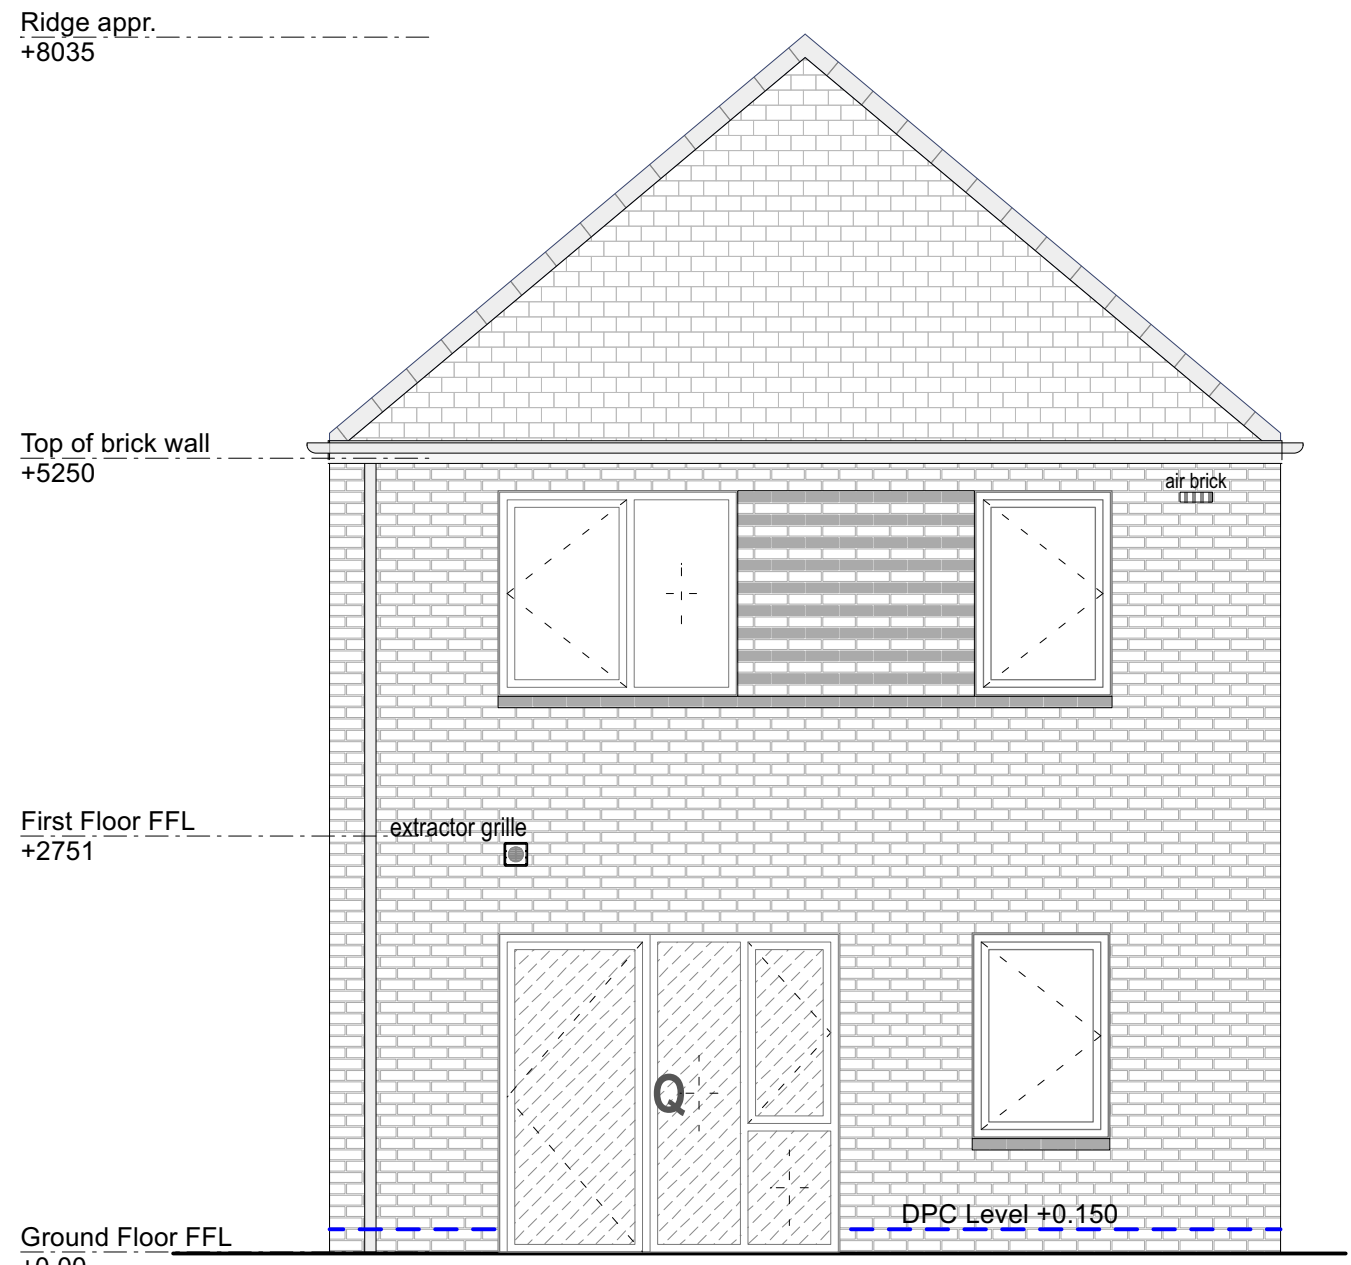


HT - 6
PLOT 237

BACK ELEVATION

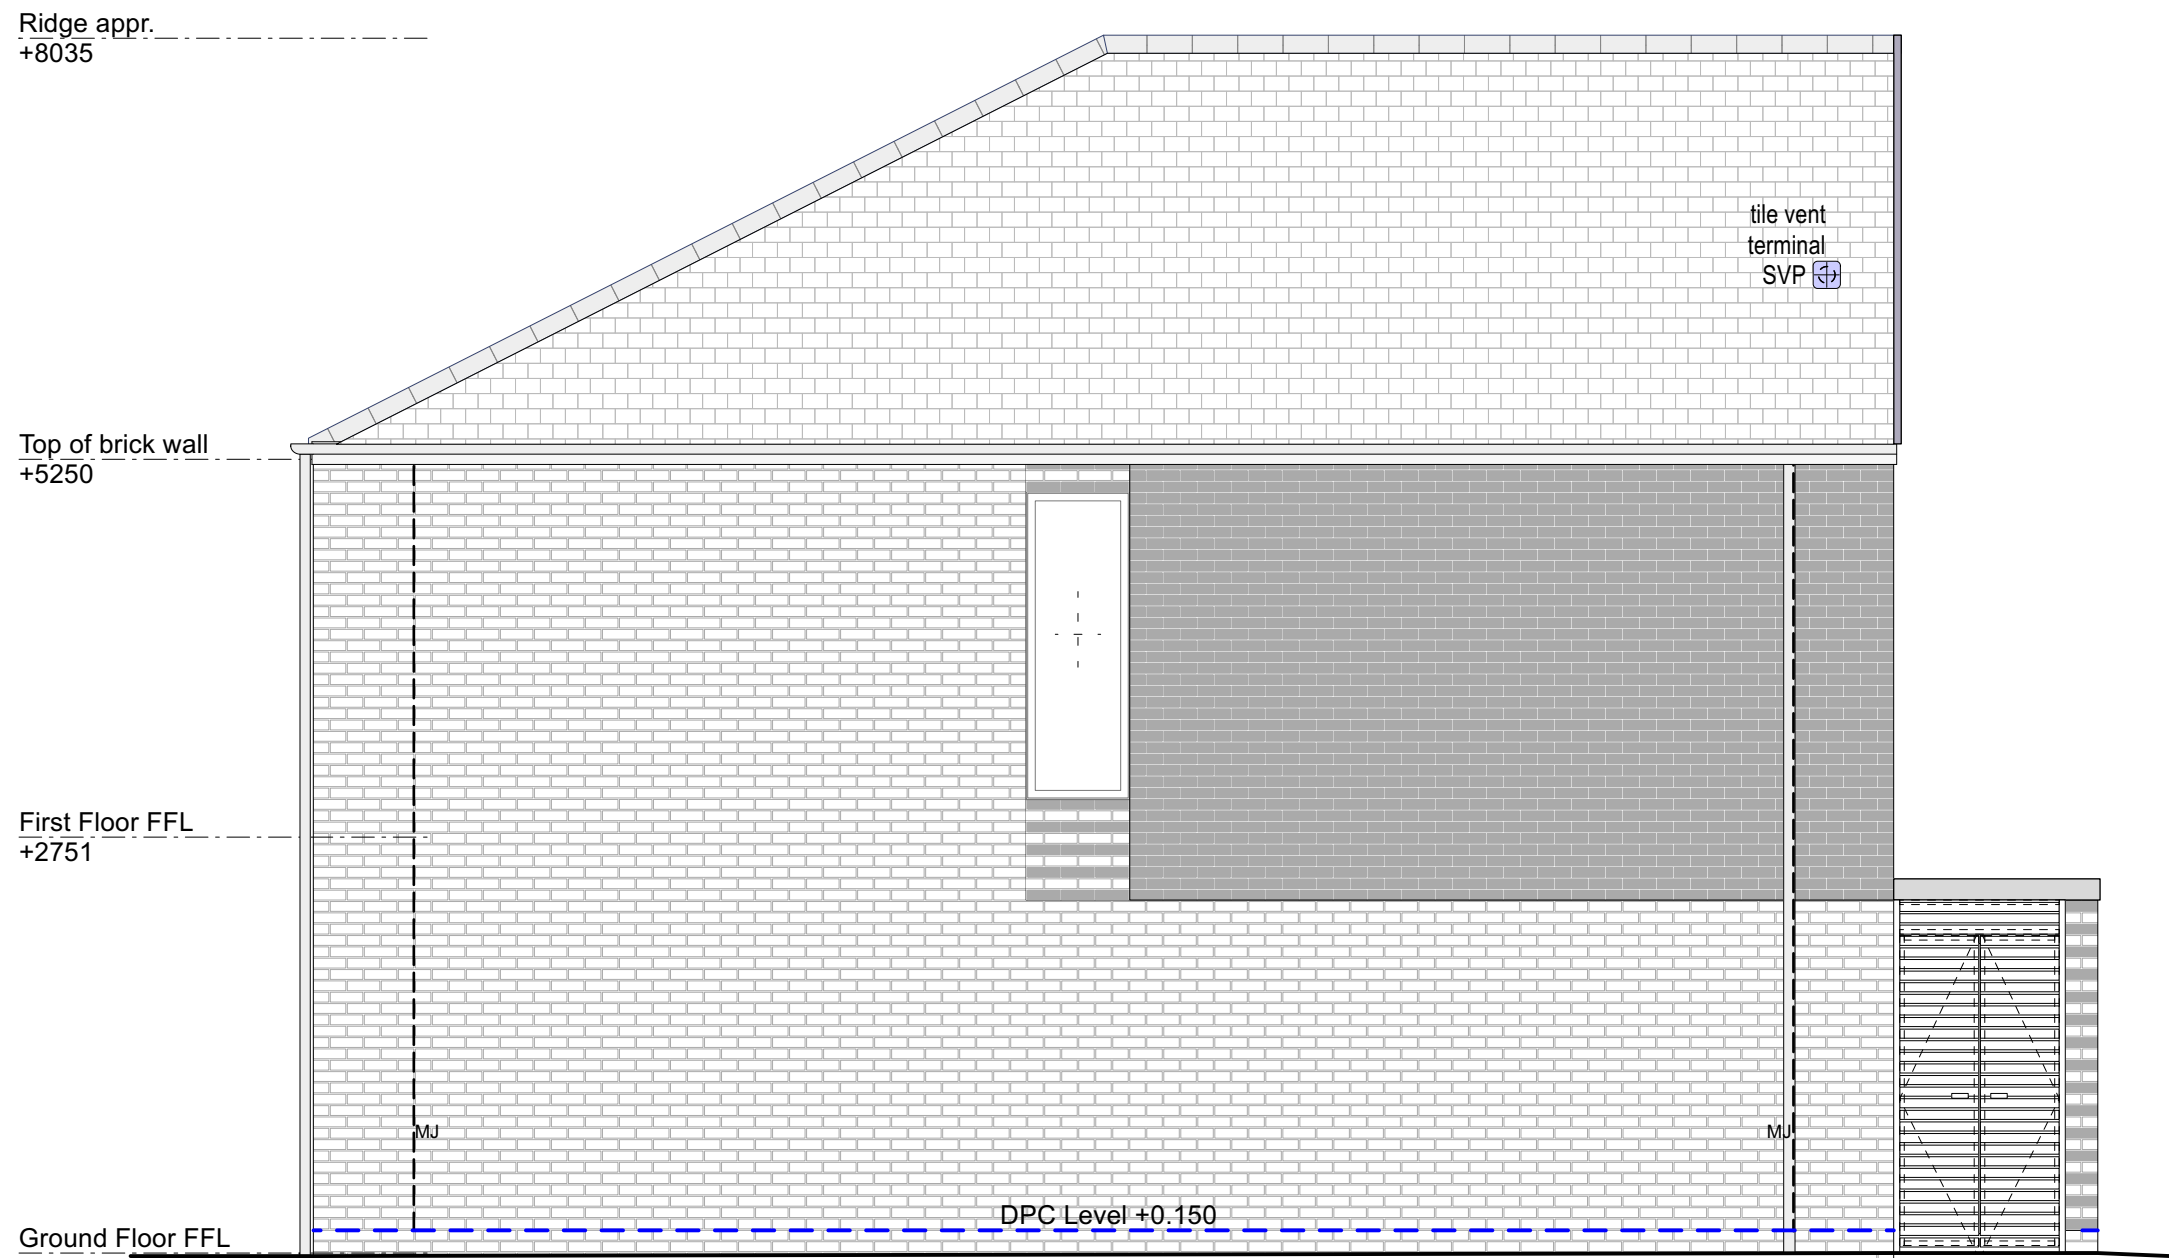


PLOT 237

SIDE ELEVATION 2 (HT 6)

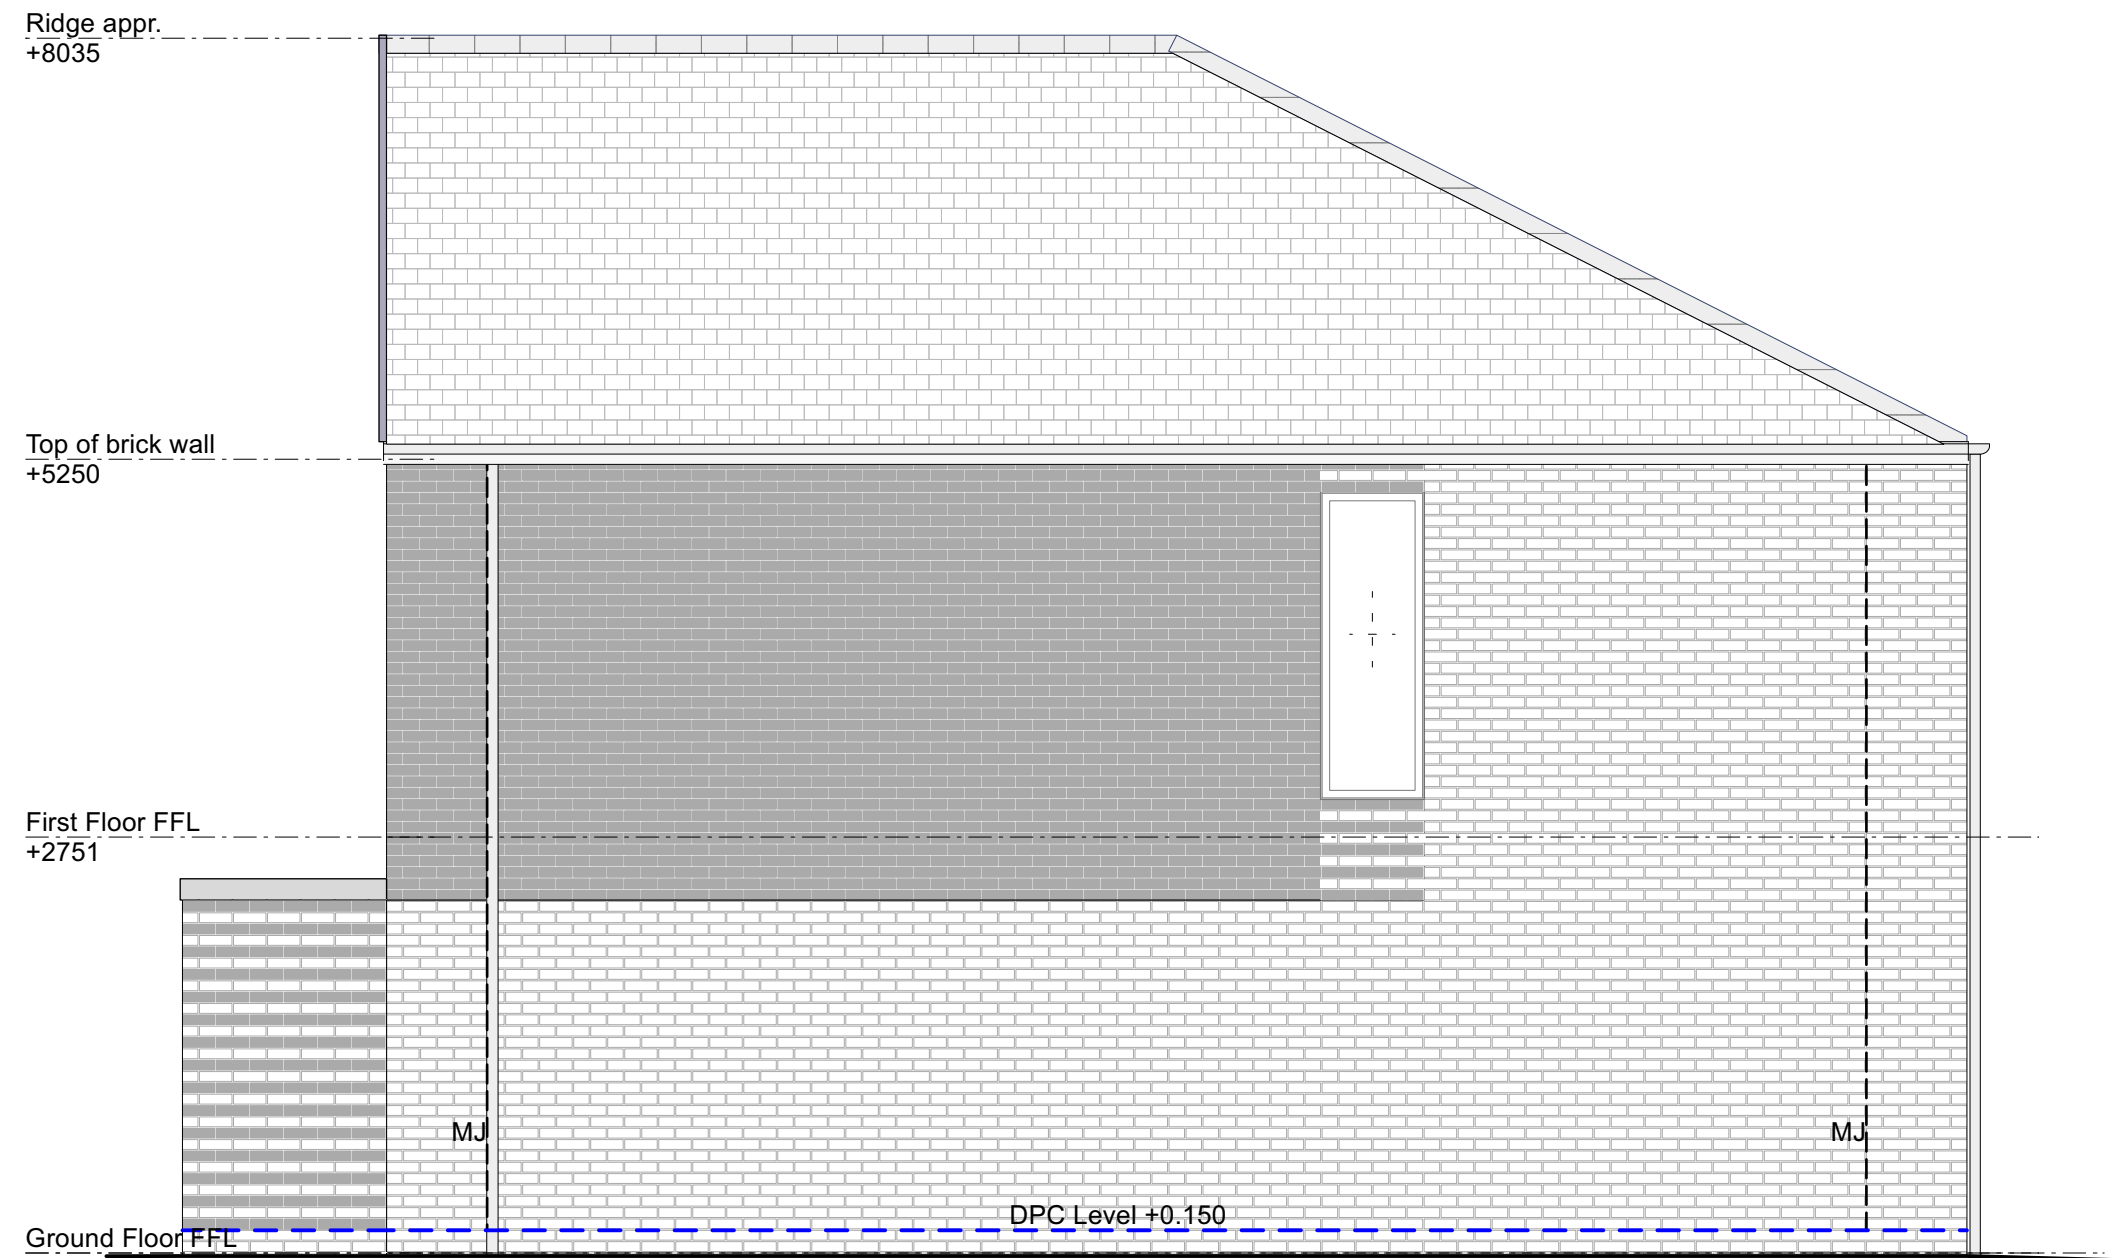


PLOT 237

SIDE ELEVATION 1 (HT 6)

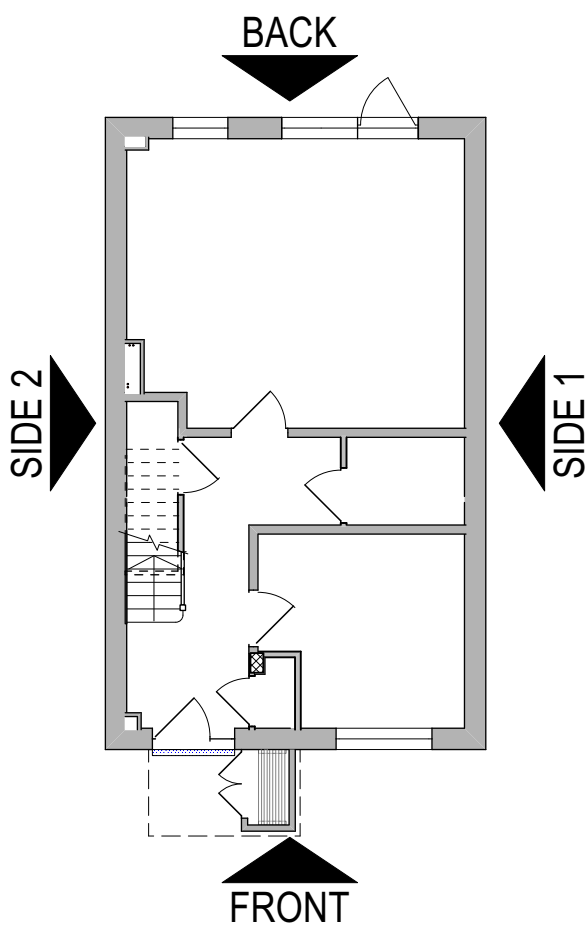

ROOF/RIDGE + EAVES HEIGHT REDUCED BY 225MM

PROPOSED APPLICATION

 

Chartered Architects
Chartered Building Surveyors
Interior Designers
CDM Services

Glentworth Court, Lime Kiln Close
Stoke Gifford, Bristol BS34 8SR
+44 (0)117 931 2062
www.kendallkingscott.co.uk

Project
Gorse Ride - S73

Client
Wates / Wokingham Borough Council

P01 16/09/2025 EP LB Roof lowered by 225mm

Drawing Title
HT 6 - Elevations PROPOSED
Plot 237

Drawing Number
250237-KKL-HT6-0502

Purpose/Status
PLANNING

Revision
P01

Only to be used on the site for which designed. The electronic transmission of design information contained in this drawing is carried out entirely at the User's risk and Kendall Kingscott Ltd. shall have no liability for any errors or inaccuracies arising therefrom. The production of amended or updated information from the said design information by the User is entirely the responsibility of the User and Kendall Kingscott Ltd. shall have no responsibility in respect thereof whatsoever.