




FRONT ELEVATION

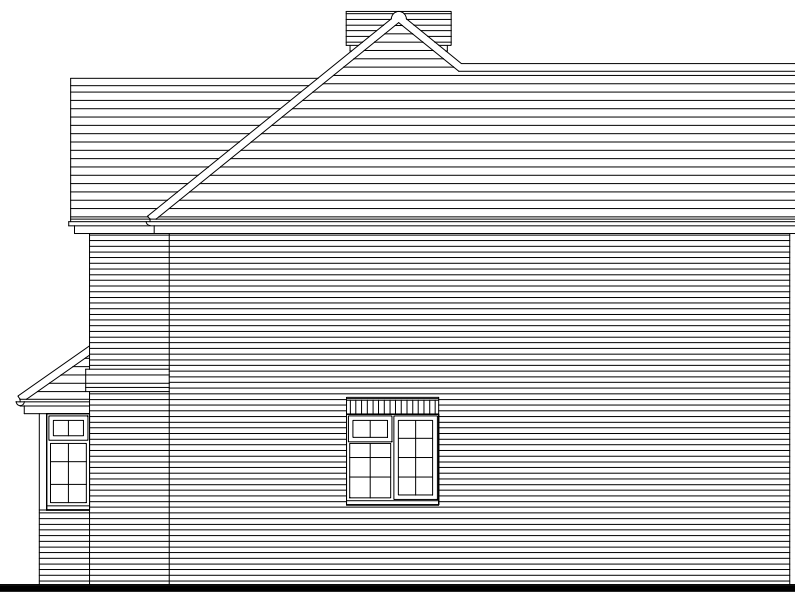


SIDE ELEVATION




REAR ELEVATION



SIDE ELEVATION

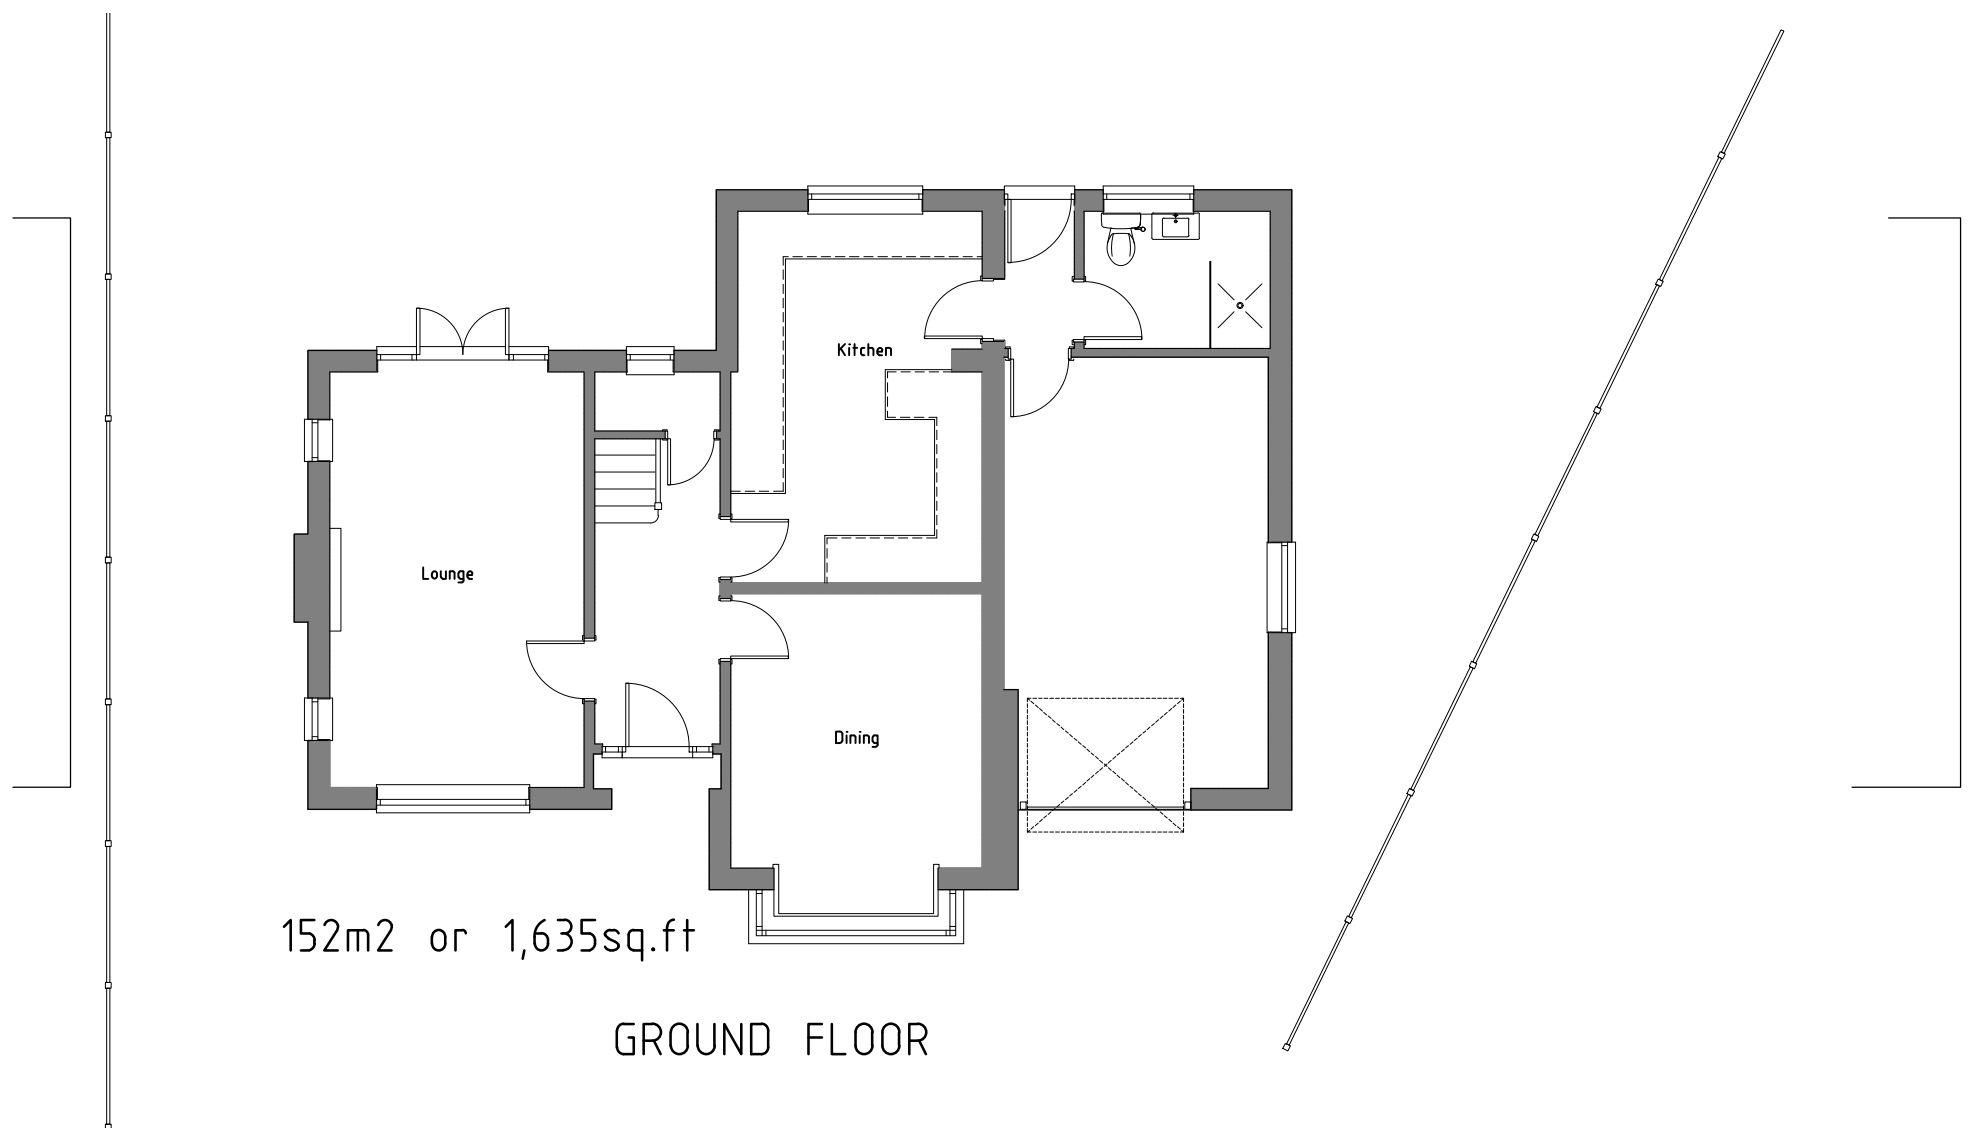

GROUND FLOOR

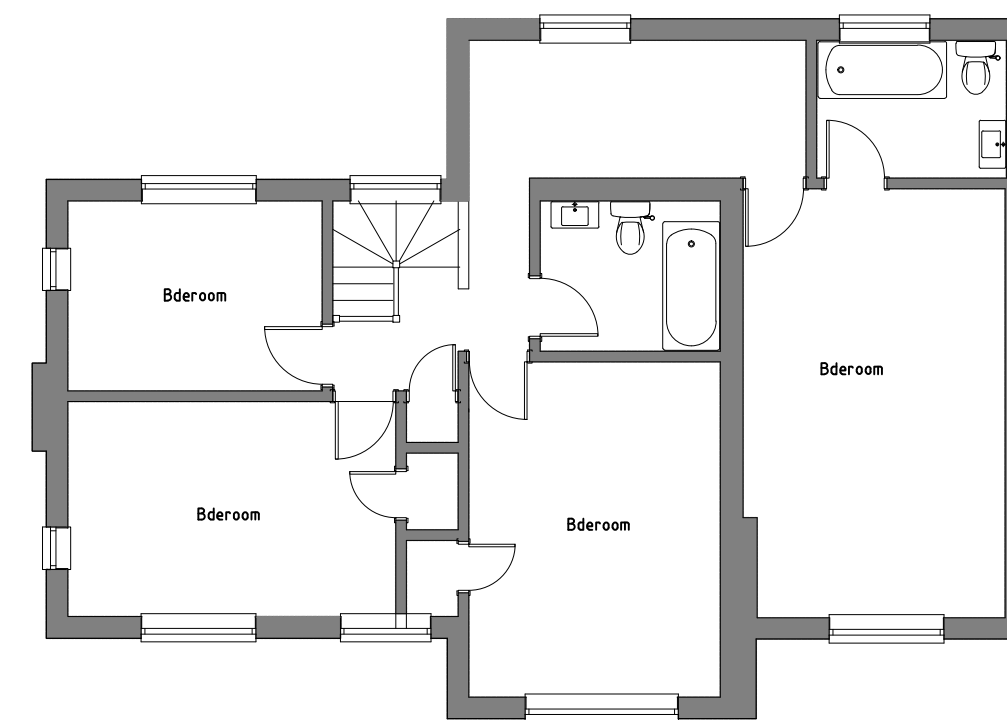

FIRST FLOOR

| REV. | DATE     | COMMENTS   |
|------|----------|---|
| 1    | 24/08/24 | Two storey rear/side extension, two storey entrance and internal alterations. EXISTING PLANS AND ELEVATIONS |

**SK-tec Ltd**

Planning & Technical Services  
58 Hilltop Road, Earley, Reading, Berkshire, RG6 1DA  
Tel: 01183 759987, mob: 07714 100537  
e-mail: steve@sk-tec.co.uk

|                  |
|------------------|
| CLIENT           |
| Mr & Mrs Stenson |

|                  |             |
|------------------|-------------|
| SCALE 1:100 (A2) | DATE Aug 24 |
|------------------|-------------|

|                    |        |
|--------------------|--------|
| DRG. No. 24/954-01 | REV. A |
|--------------------|--------|

0 1 2 3 4 5 6 7  
Scale m