


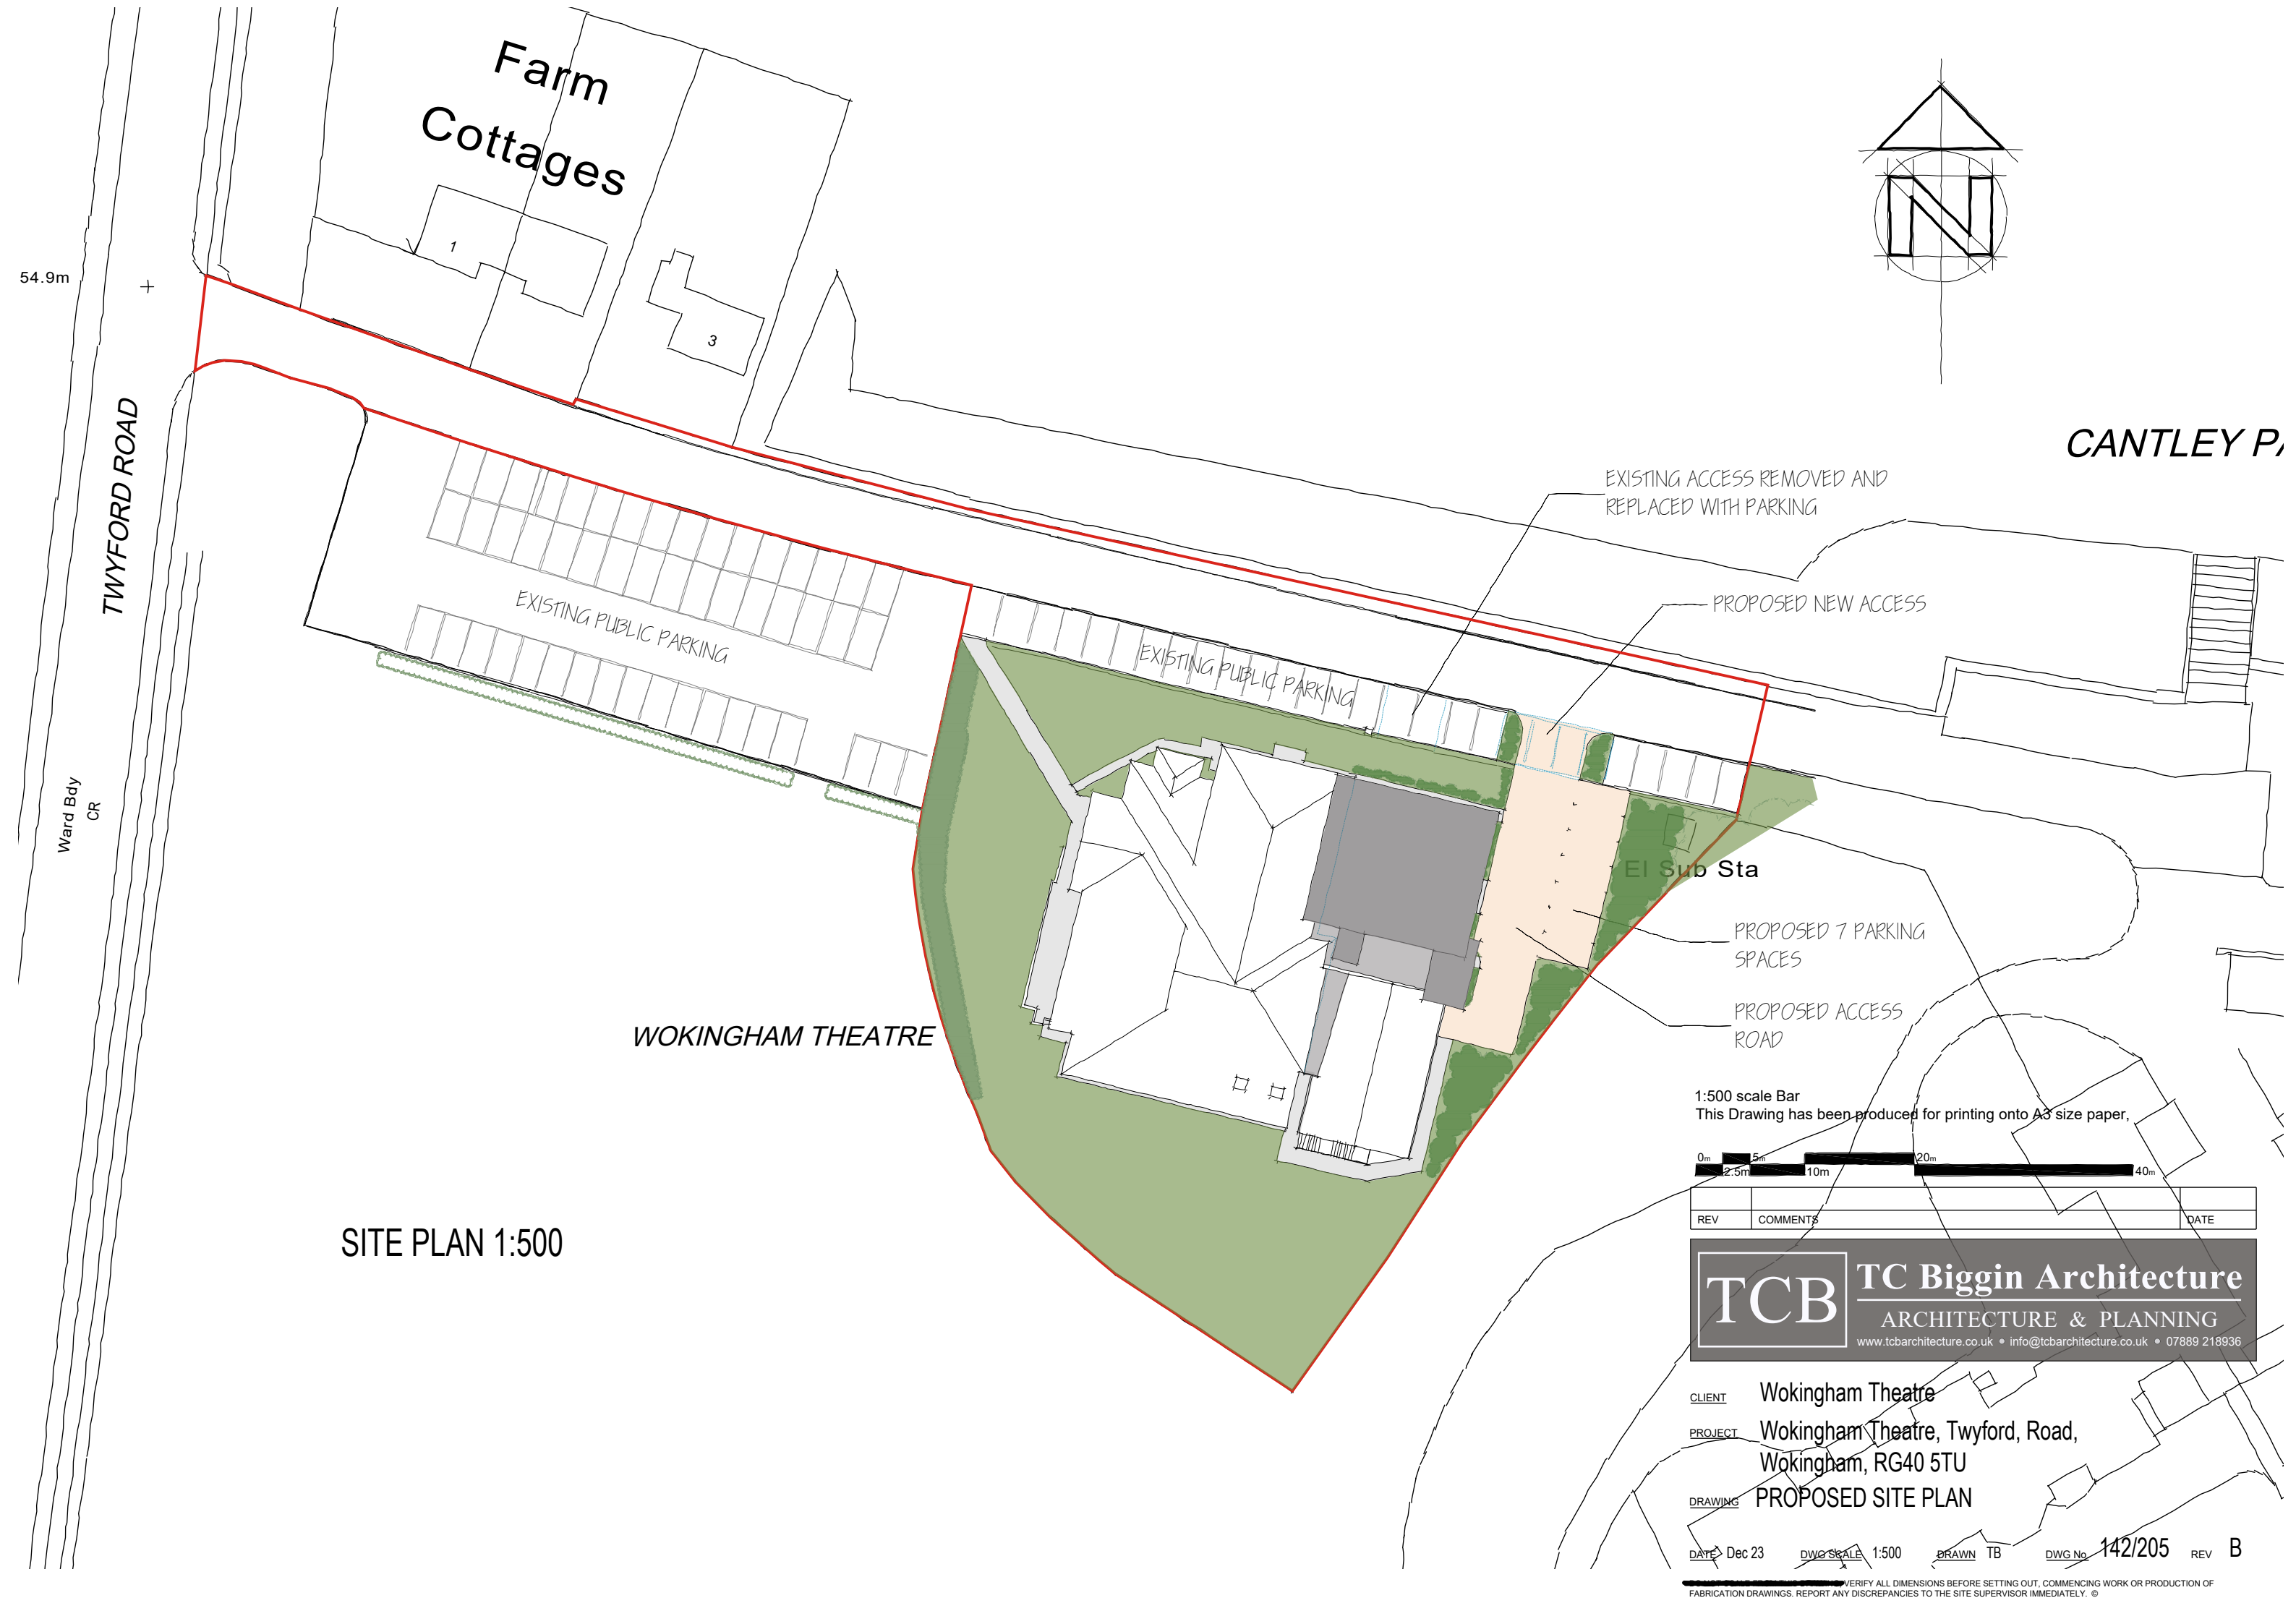

Farm Cottages

1

3

TWYFORD ROAD

Ward Bdy CR

EXISTING PUBLIC PARKING

EXISTING PUBLIC PARKING

EXISTING ACCESS REMOVED AND REPLACED WITH PARKING

PROPOSED NEW ACCESS

El Sub Sta

PROPOSED 7 PARKING SPACES

PROPOSED ACCESS ROAD

WOKINGHAM THEATRE

SITE PLAN 1:500

1:500 scale Bar
This Drawing has been produced for printing onto A3 size paper,



REV	COMMENTS	DATE
-----	----------	------

TCB

TC Biggin Architecture
ARCHITECTURE & PLANNING
www.tcbarchitecture.co.uk • info@tcbarchitecture.co.uk • 07889 218936

CLIENT Wokingham Theatre
PROJECT Wokingham Theatre, Twyford, Road,
Wokingham, RG40 5TU
DRAWING PROPOSED SITE PLAN

DATE Dec 23 DWG SCALE 1:500 DRAWN TB DWG No 142/205 REV B

VERIFY ALL DIMENSIONS BEFORE SETTING OUT, COMMENCING WORK OR PRODUCTION OF FABRICATION DRAWINGS. REPORT ANY DISCREPANCIES TO THE SITE SUPERVISOR IMMEDIATELY. ©