


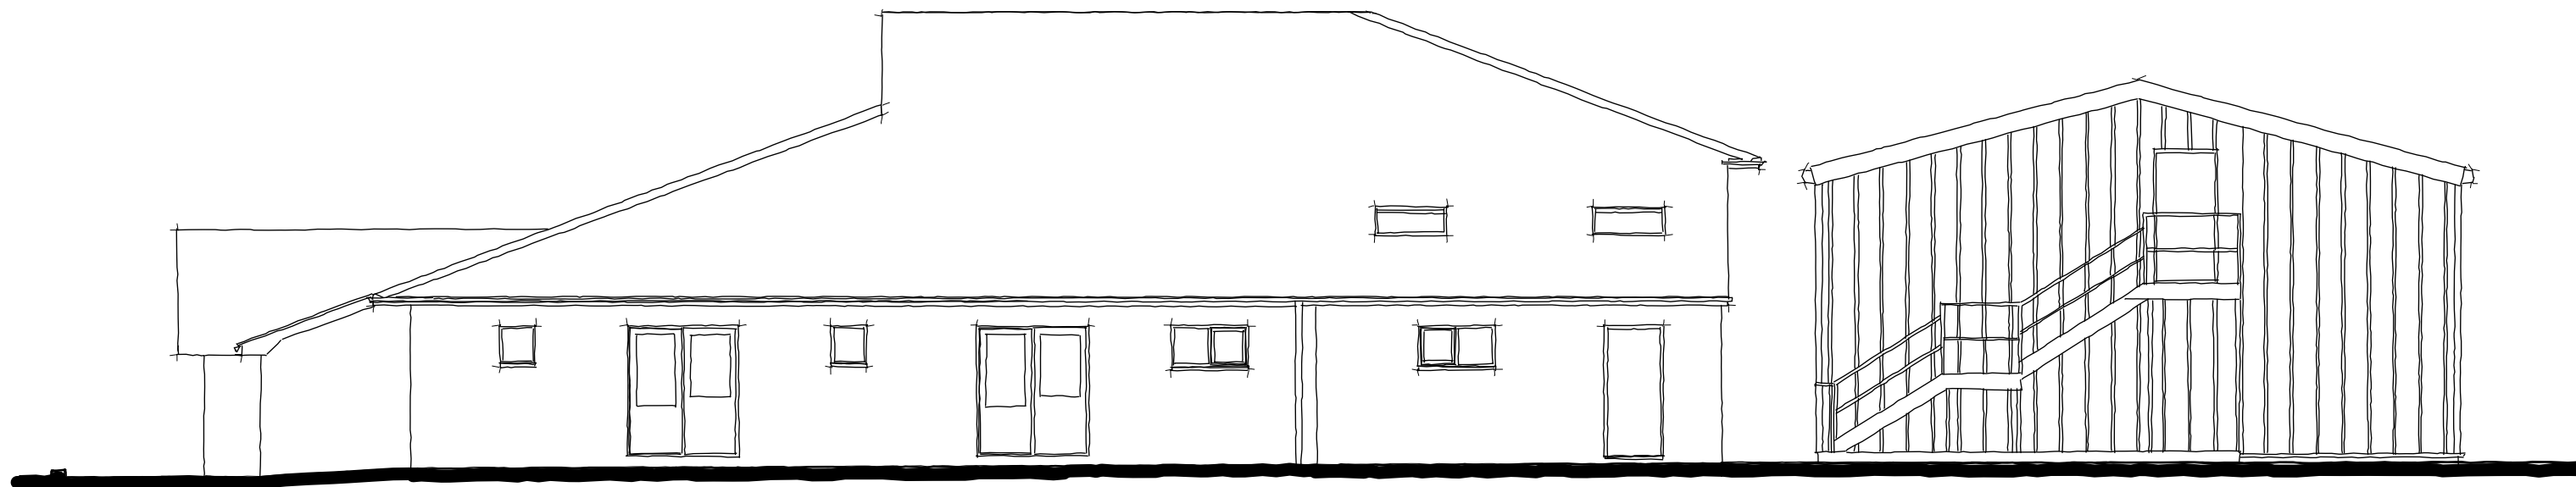

WEST ELEVATION



SOUTH ELEVATION

REV	COMMENTS	DATE
-----	----------	------

TCB

TC Biggin Architecture

ARCHITECTURE & PLANNING

www.tcbarchitecture.co.uk • info@tcbarchitecture.co.uk • 07889 218936

CLIENT

PROJECT

DRAWING

Wokingham Theatre

Wokingham Theatre, Twyford, Road,
Wokingham, RG40 5TU

EXISTING ELEVATIONS 1 OF 2

1:100 scale Bar
This Drawing has been produced for printing onto A3 size paper,



DATE

Dec 23

DWG SCALE

1:100

DRAWN

TB

DWG No.

142/103

REV

C

VERIFY ALL DIMENSIONS BEFORE SETTING OUT, COMMENCING WORK OR PRODUCTION OF FABRICATION DRAWINGS. REPORT ANY DISCREPANCIES TO THE SITE SUPERVISOR IMMEDIATELY. ©