



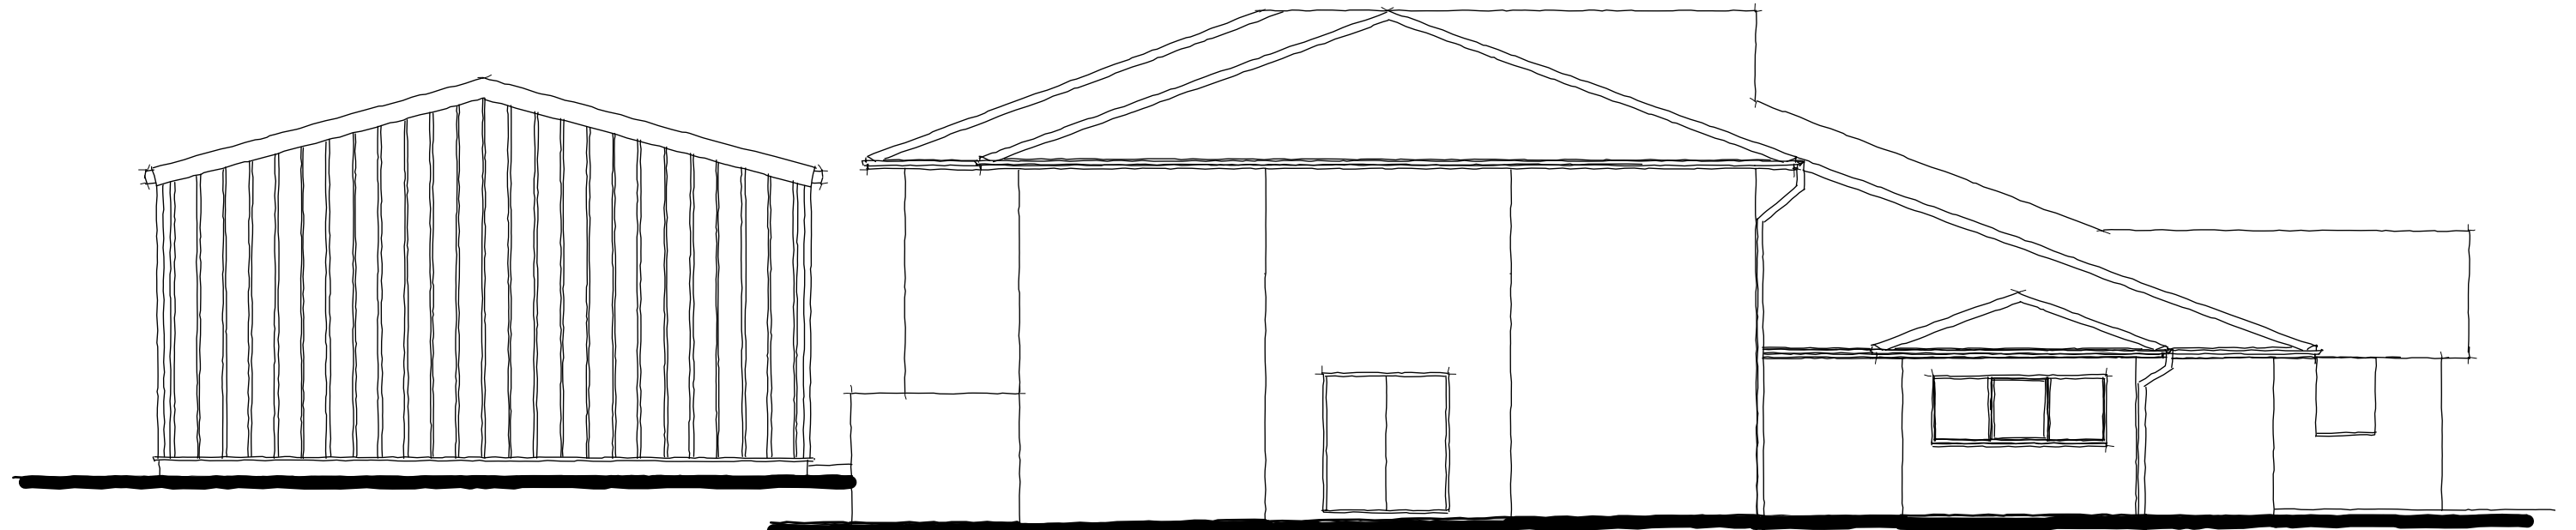

NORTH ELEVATION

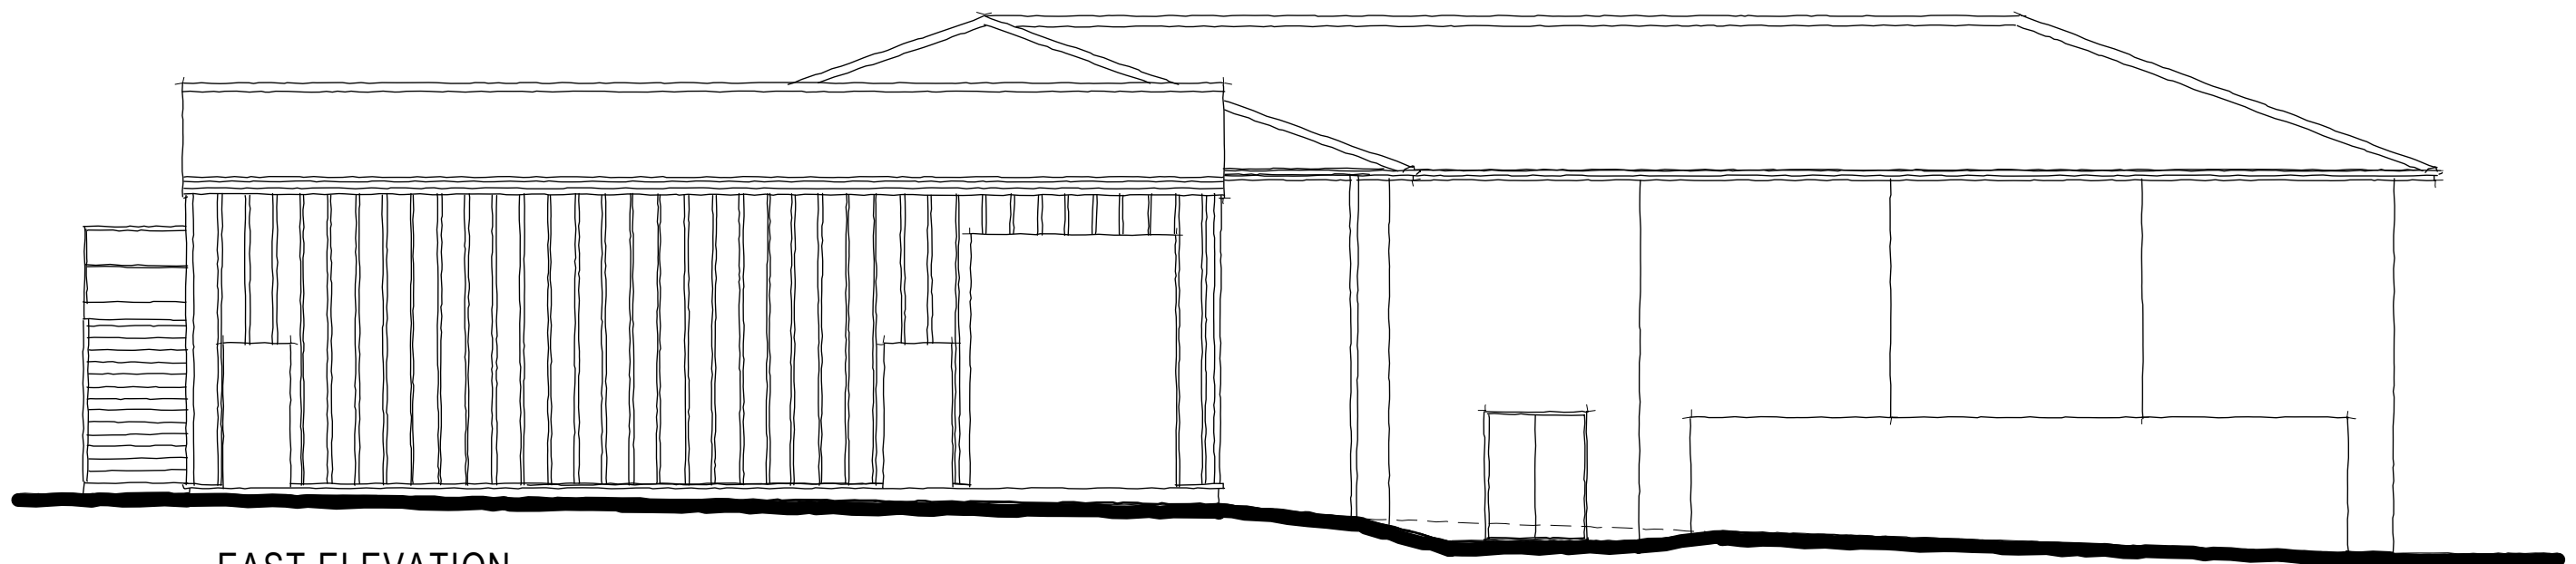

EAST ELEVATION

REV	COMMENTS	DATE

TCB

TC Biggin Architecture
 ARCHITECTURE & PLANNING
www.tcbarchitecture.co.uk • info@tcbarchitecture.co.uk • 07889 218936

CLIENT Wokingham Theatre
PROJECT Wokingham Theatre, Twyford, Road,
 Wokingham, RG40 5TU
DRAWING EXISTING ELEVATIONS 2 OF 2

1:100 scale Bar
 This Drawing has been produced for printing onto A3 size paper,



DATE Dec 23 DWG SCALE 1:100 DRAWN TB DWG No. 142/104 REV A

CHECKED BY: [Signature] VERIFY ALL DIMENSIONS BEFORE SETTING OUT, COMMENCING WORK OR PRODUCTION OF FABRICATION DRAWINGS. REPORT ANY DISCREPANCIES TO THE SITE SUPERVISOR IMMEDIATELY. ©