



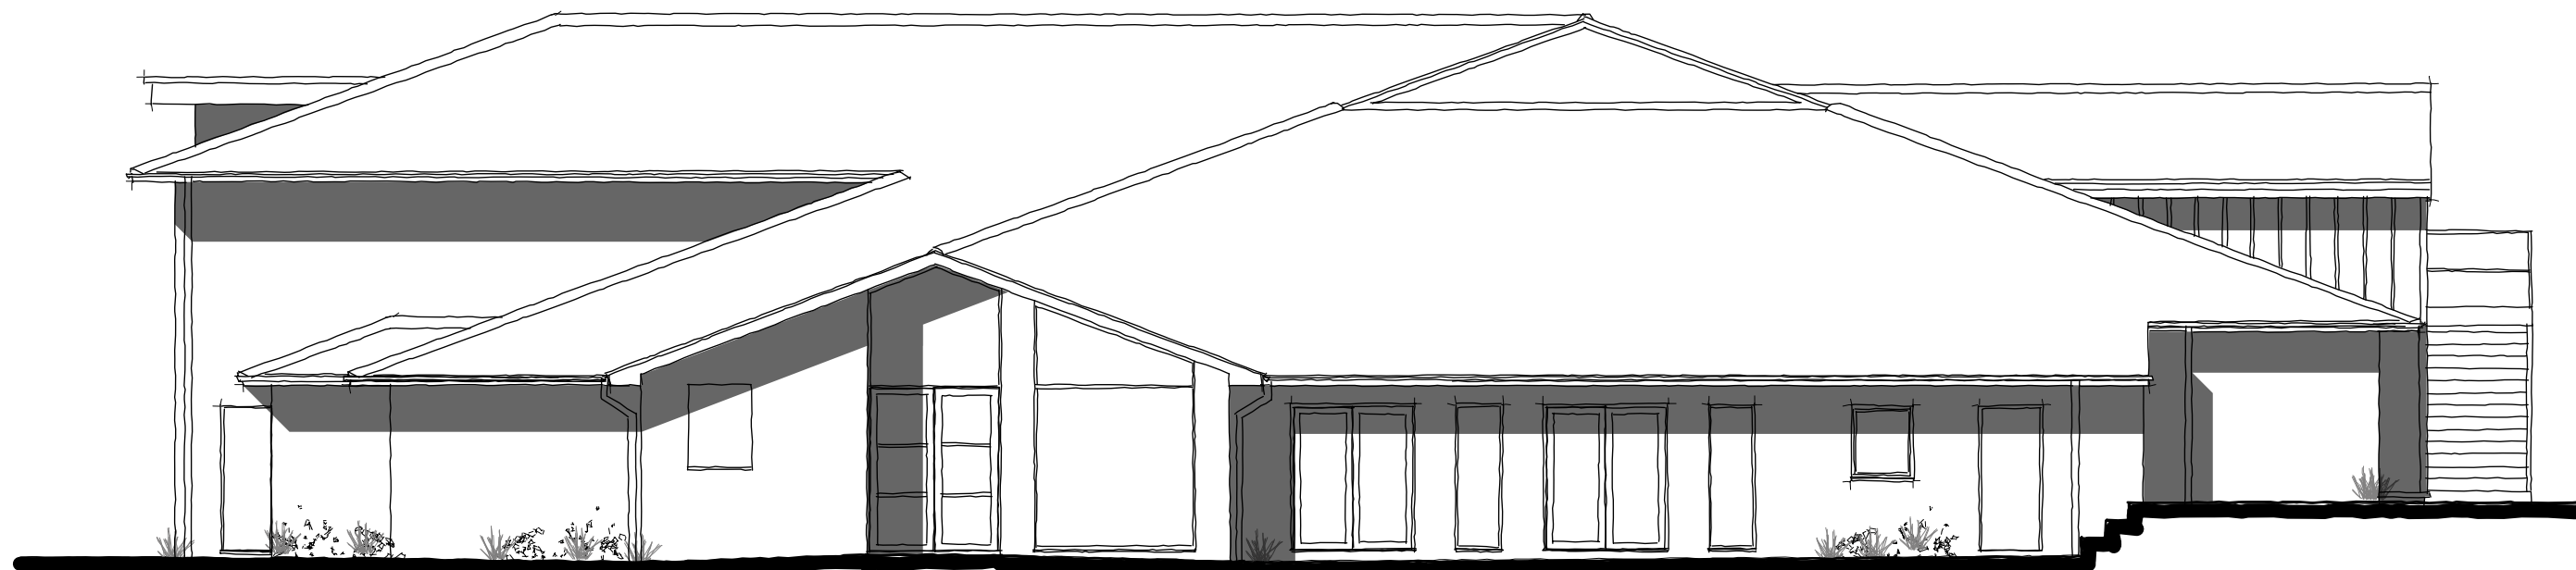

WEST ELEVATION

PROPOSED 2 STOREY EXTENSION

PROPOSED 2 STOREY EXTENSION

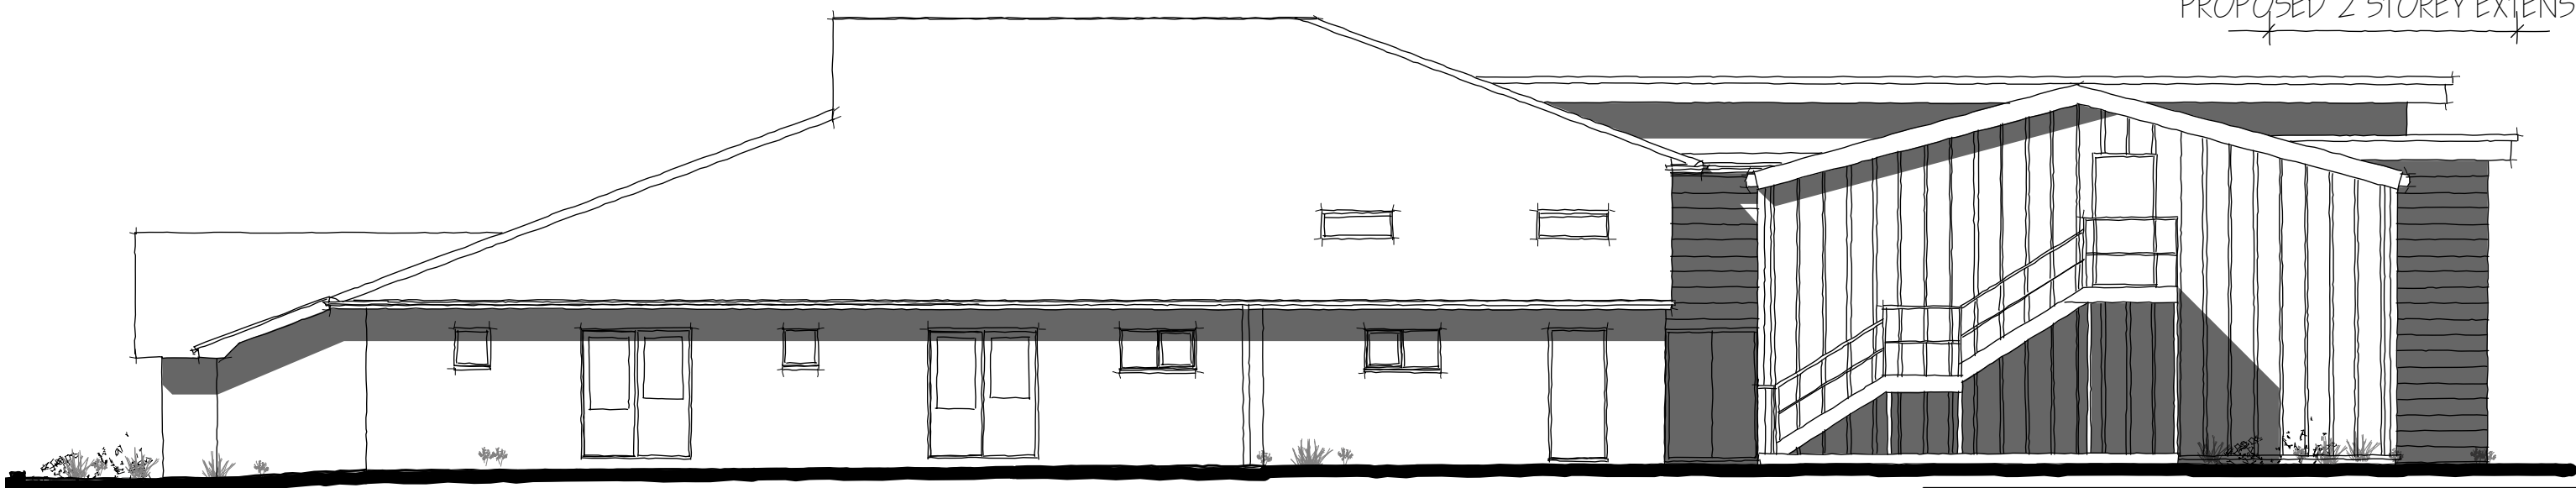

SOUTH ELEVATION

REV	COMMENTS	DATE

TCB

TC Biggin Architecture
 ARCHITECTURE & PLANNING
www.tcbarchitecture.co.uk • info@tcbarchitecture.co.uk • 07889 218936

CLIENT Wokingham Theatre

PROJECT Wokingham Theatre, Twyford, Road, Wokingham, RG40 5TU

DRAWING PROPOSED ELEVATIONS 1 OF 2

1:100 scale Bar
This Drawing has been produced for printing onto A3 size paper,



DATE Dec 23 DWG SCALE 1:100 DRAWN TB DWG No. 142/203 REV C

VERIFY ALL DIMENSIONS BEFORE SETTING OUT, COMMENCING WORK OR PRODUCTION OF FABRICATION DRAWINGS. REPORT ANY DISCREPANCIES TO THE SITE SUPERVISOR IMMEDIATELY. ©