



PROPOSED 2 STOREY EXTENSION

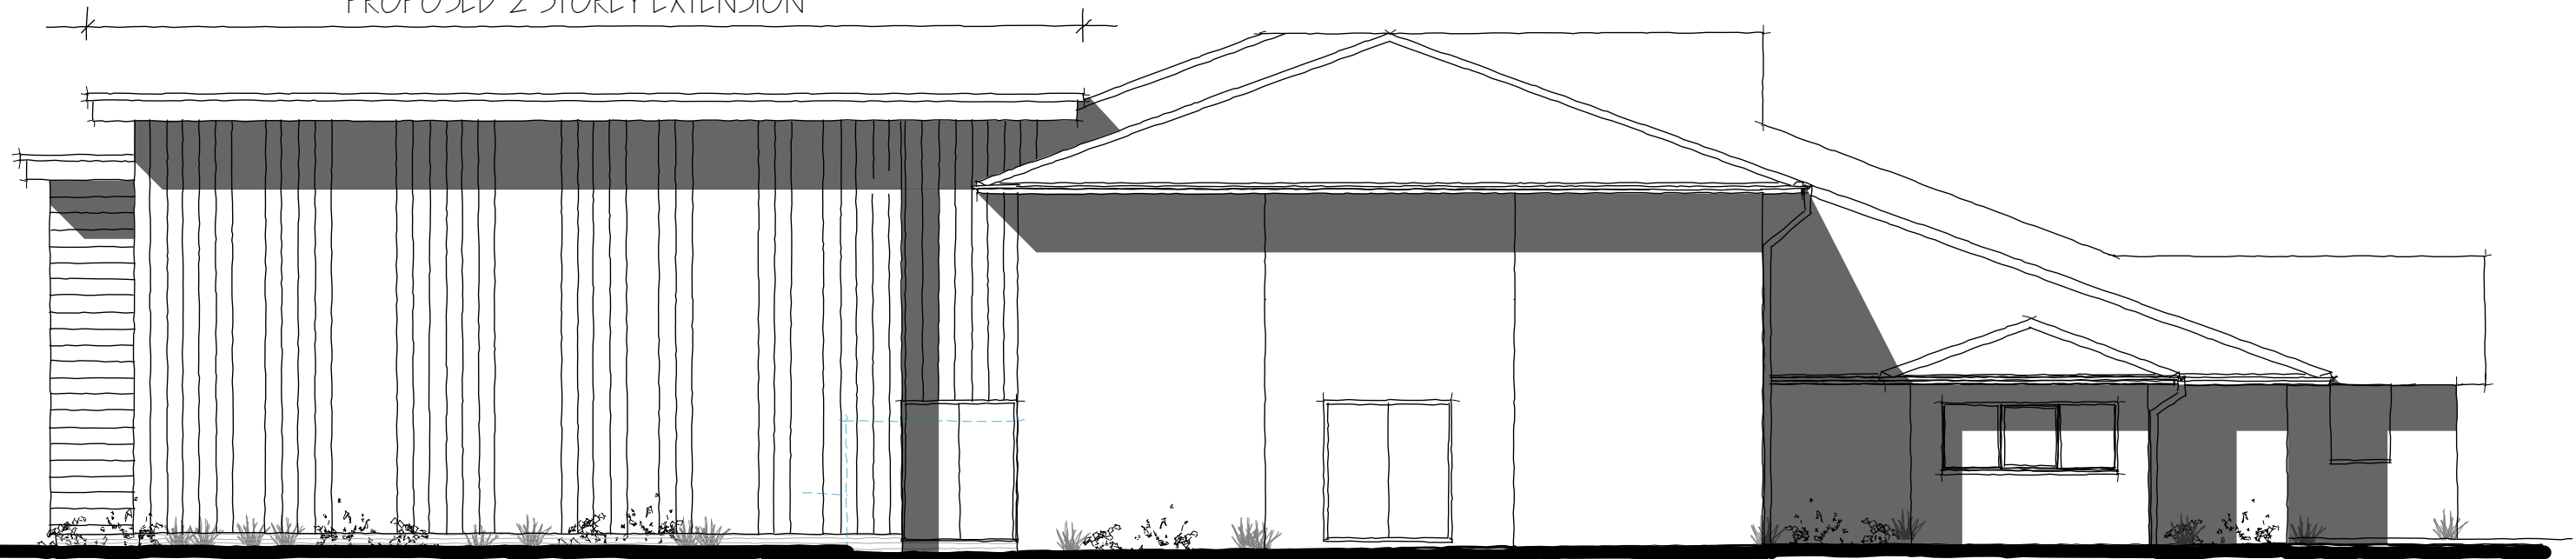

NORTH ELEVATION

PROPOSED 2 STOREY EXTENSION

PROPOSED 2 STOREY EXTENSION

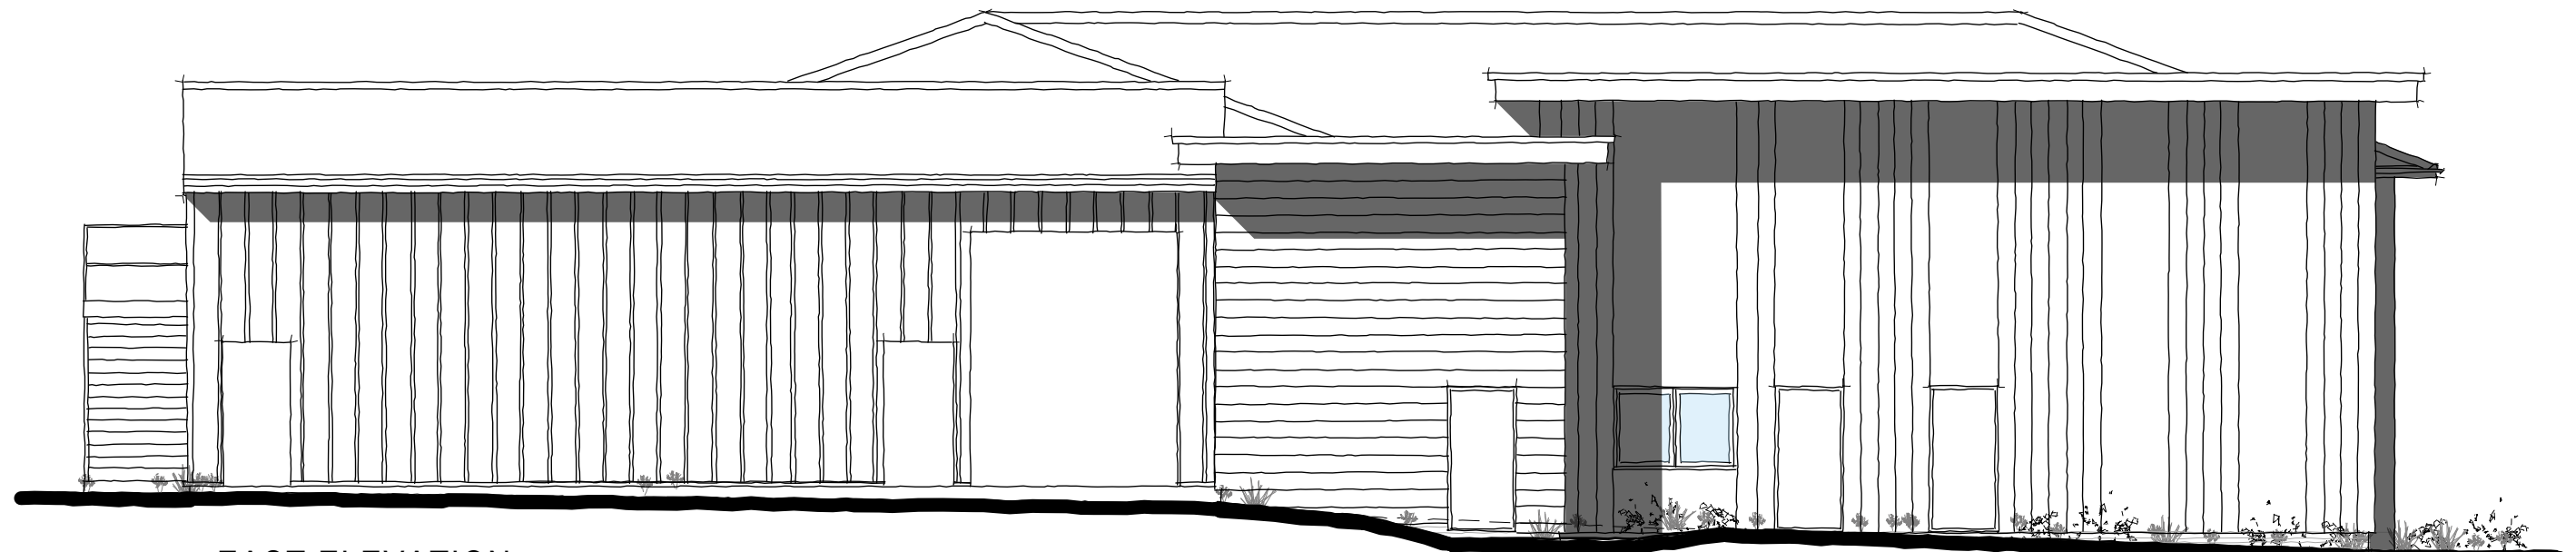

EAST ELEVATION

REV	COMMENTS	DATE
-----	----------	------

TCB

TC Biggin Architecture
ARCHITECTURE & PLANNING
www.tcbarchitecture.co.uk • info@tcbarchitecture.co.uk • 07889 218936

CLIENT Wokingham Theatre
PROJECT Wokingham Theatre, Twyford, Road,
Wokingham, RG40 5TU
DRAWING PROPOSED ELEVATIONS 2 OF 2

DATE Dec 23 DWG SCALE 1:100 DRAWN TB DWG No. 142/204 REV A

1:100 scale Bar
This Drawing has been produced for printing onto A3 size paper,



VERIFY ALL DIMENSIONS BEFORE SETTING OUT, COMMENCING WORK OR PRODUCTION OF FABRICATION DRAWINGS. REPORT ANY DISCREPANCIES TO THE SITE SUPERVISOR IMMEDIATELY. ©