



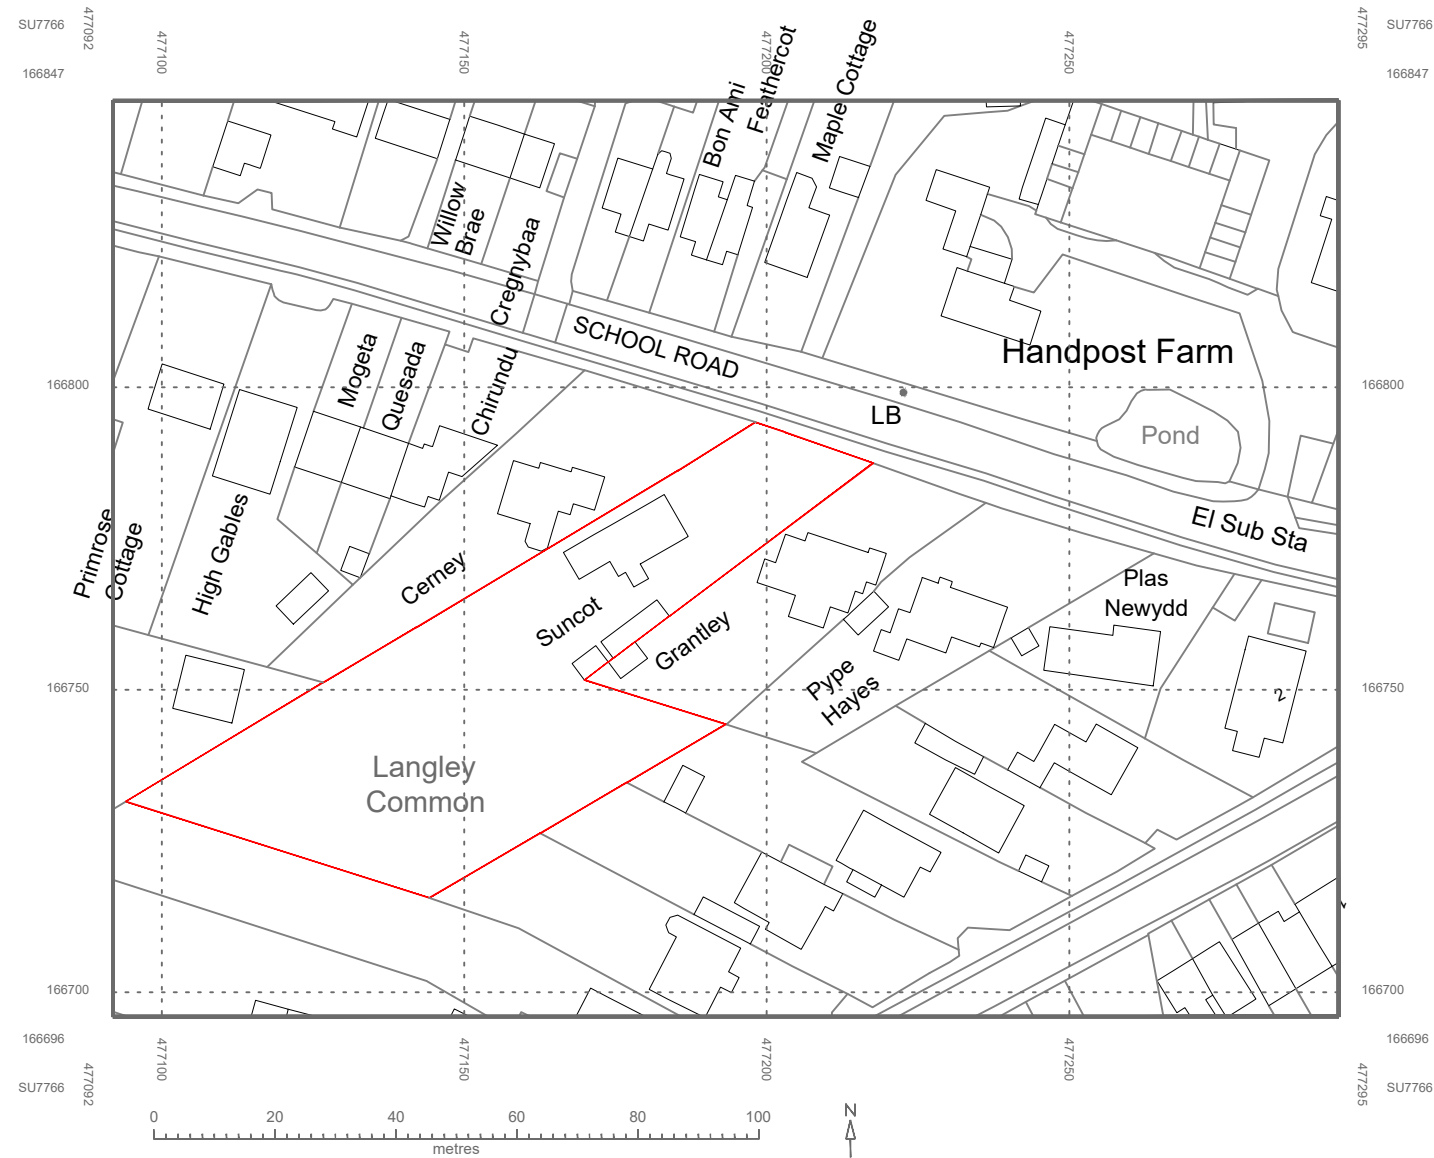


LOCATION PLAN
Scale 1:1250 @ A3

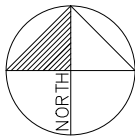


SILVA|ARCHITECTURE

REVISION NOTES:			CLIENT J & K Chappell		DRAWING NUMBER: 25 / 001 - A001	
Rev:	Date:	Notes:	PROJECT TITLE: Suncot, School Road, Barkham		SCALE: 1:1250 @A3	
			DRAWING TITLE: Location Plan		DRAWN BY: AS	
					DATE: April '25	REVISION

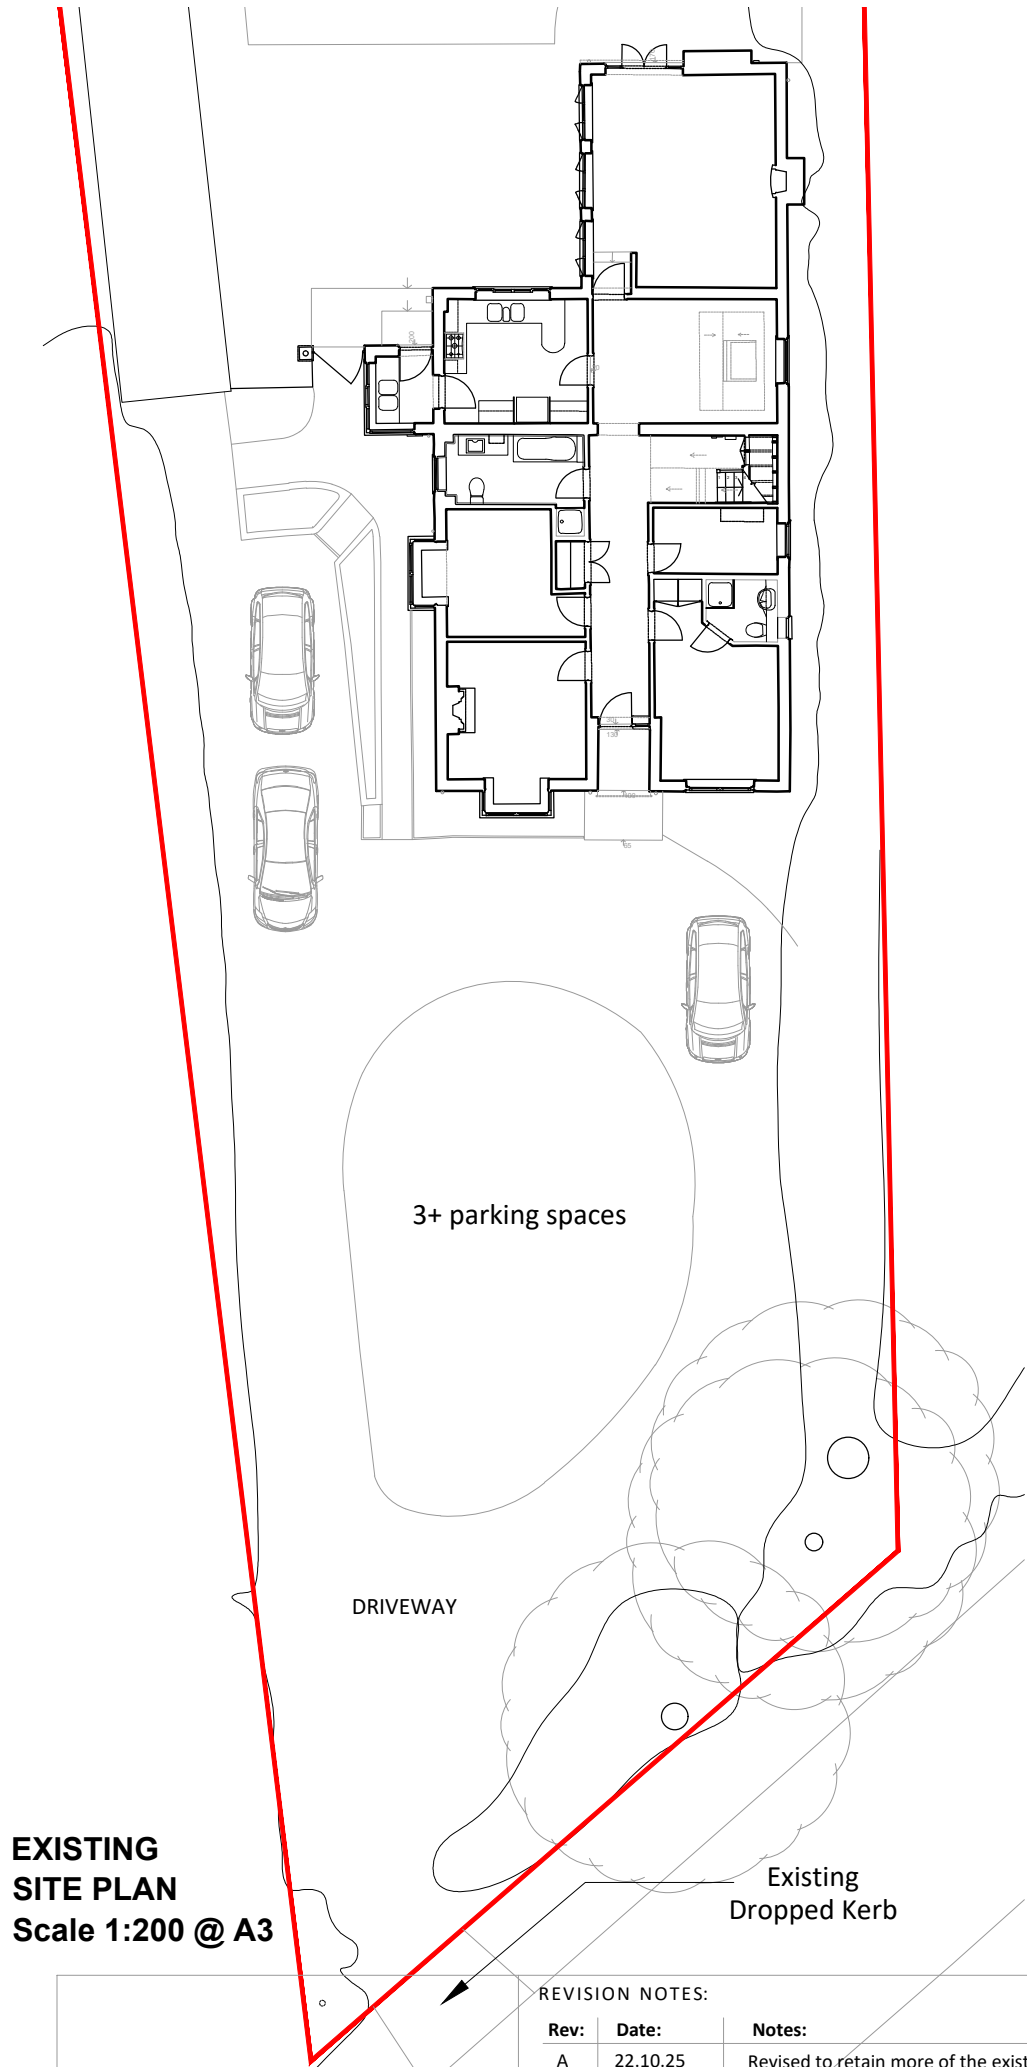

SILVA|ARCHITECTURE

REVISION NOTES:		
Rev:	Date:	Notes:
A	22.10.25	Revised to retain more of the existing walls.

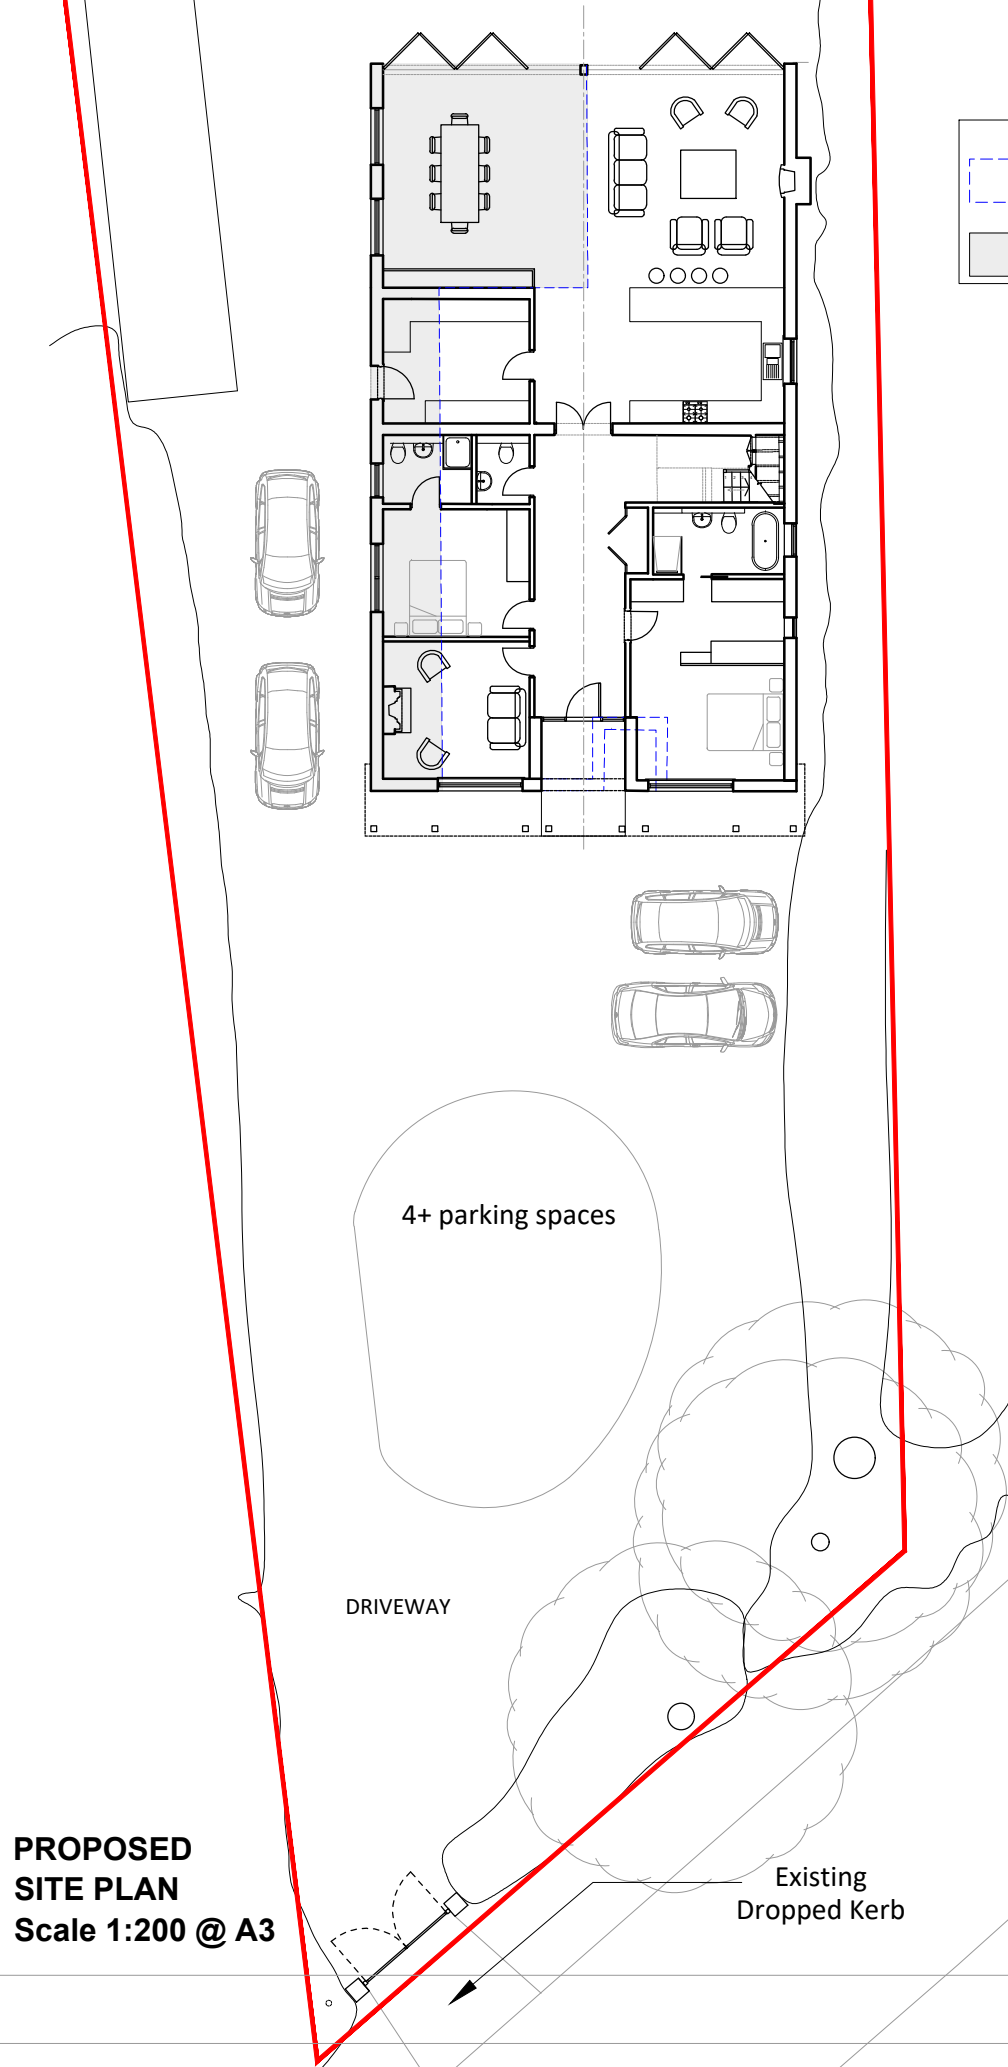

PROPOSED SITE PLAN
Scale 1:200 @ A3



KEY

DASHED BLUE LINE
DENOTES OUTLINE OF
EXISTING BUILDING

PROPOSED
EXTENSION




1:200 0m 2 4 6 8 10

NORTH

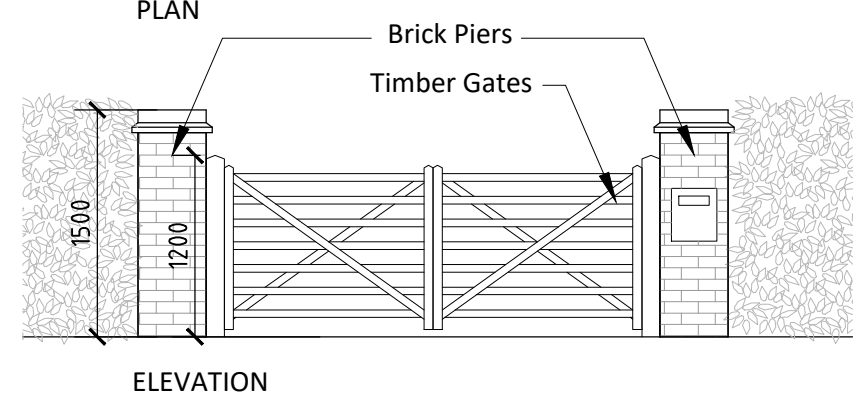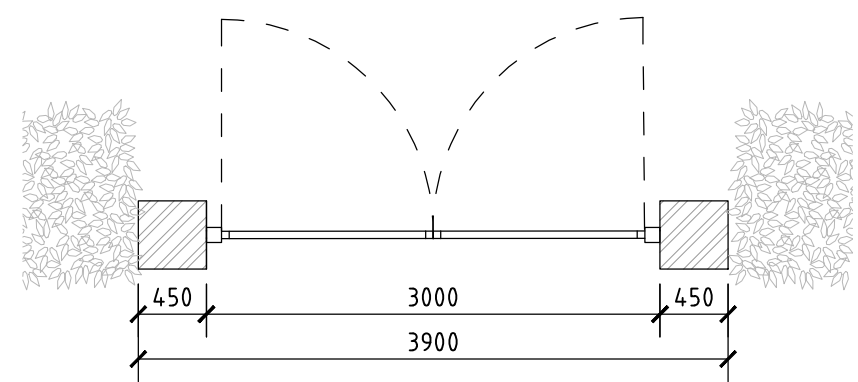


PROPOSED FRONT BOUNDARY GATES
Scale 1:50 @ A3


CLIENT J & K Chappell	DRAWING NUMBER: 25 / 001 - A003	
PROJECT TITLE: Suncot, School Road, Barkham	SCALE: AS SHOWN @A3	
DRAWING TITLE: Existing and Proposed Site Plan	DRAWN BY: AS	
	DATE: April '25	REVISION A

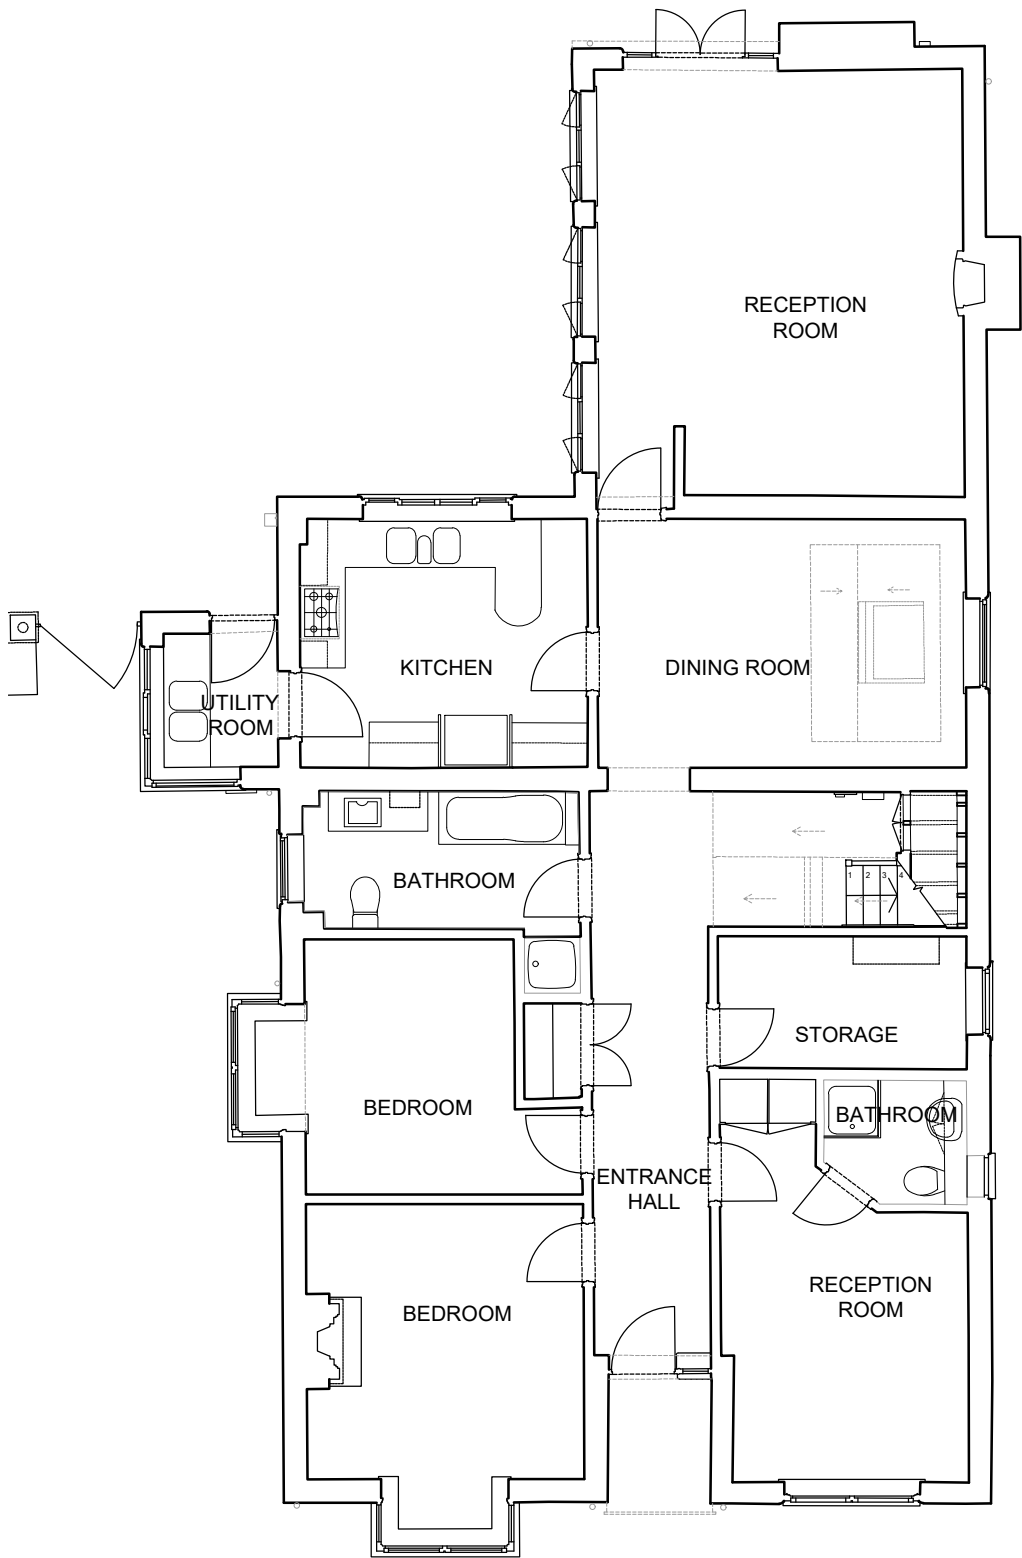 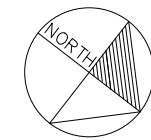

EXISTING GROUND FLOOR PLAN
Scale 1:100 @ A3
AREA (GIA) 141 m²

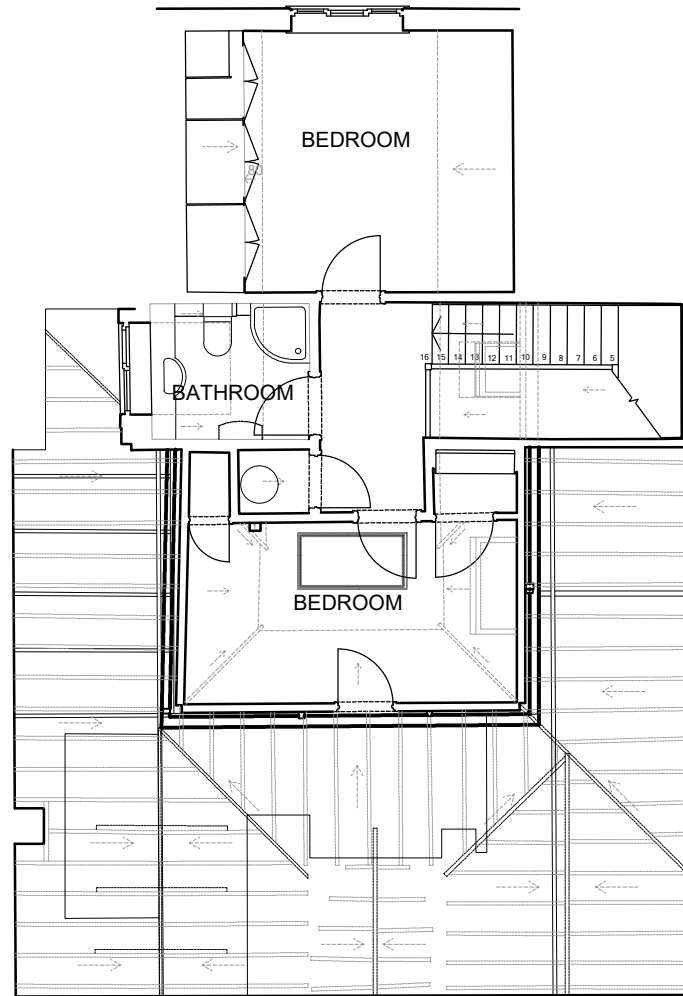

EXISTING FIRST FLOOR PLAN
Scale 1:100 @ A3
AREA (GIA) 43 m²

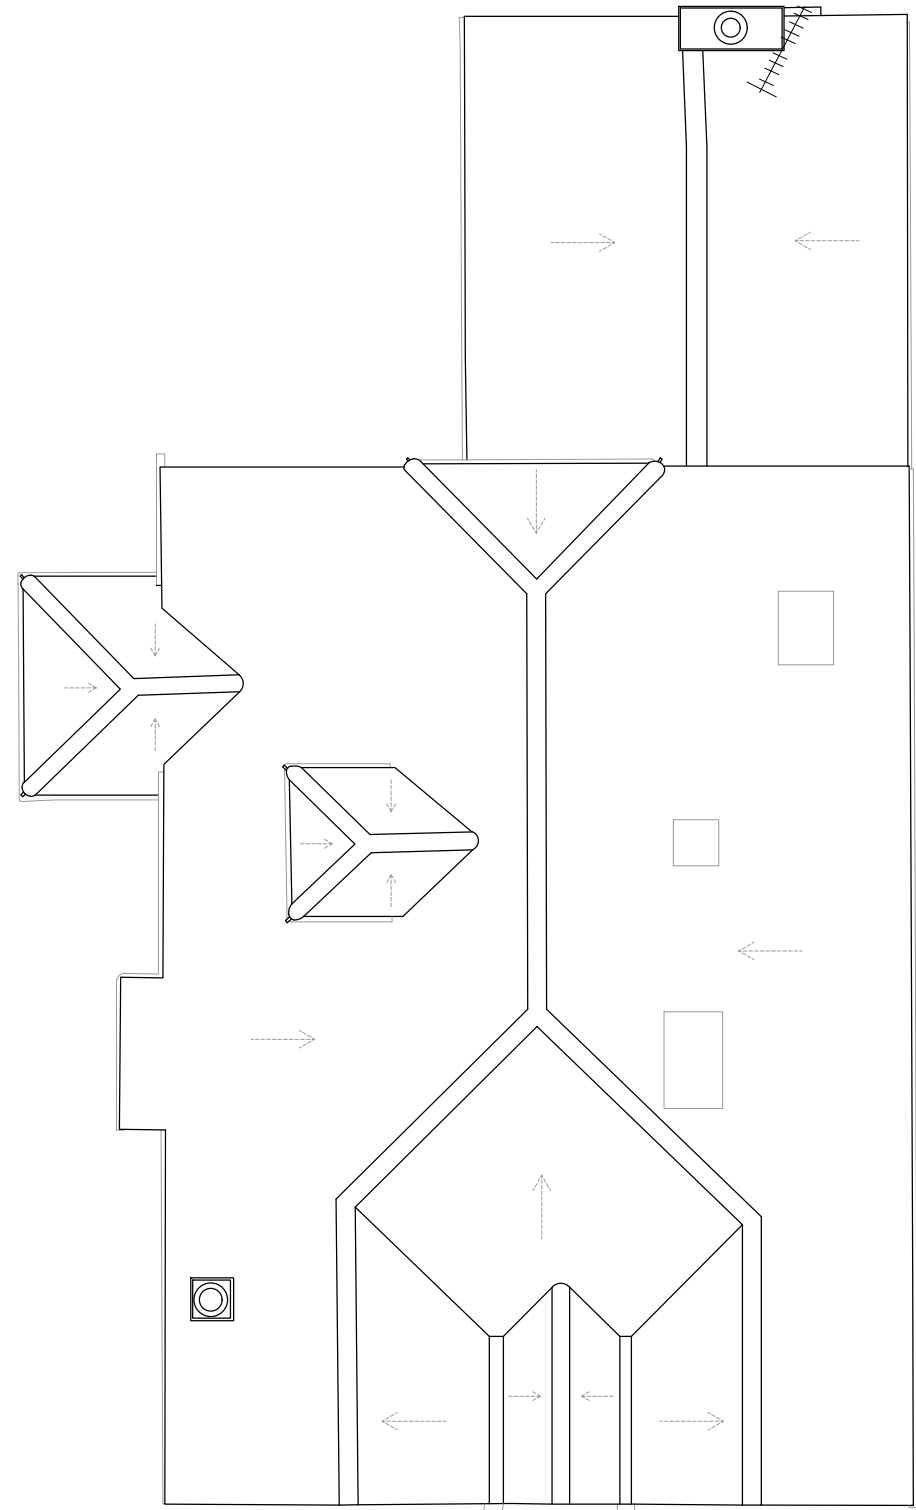


EXISTING ROOF PLAN
Scale 1:100 @ A3

REVISION NOTES:		
Rev:	Date:	Notes:
A	22.10.25	Revised to retain more of the existing walls. Note removed referring to the front wall.

CLIENT J & K Chappell	DRAWING NUMBER: 25 / 001 - A004	
PROJECT TITLE: Suncot, School Road, Barkham	SCALE:	1:100 @A3
DRAWING TITLE: Existing Plans	DRAWN BY:	AS
	DATE:	April '25
	REVISION	A



EXISTING REAR (SOUTH-WEST) ELEVATION
Scale 1:100 @ A3

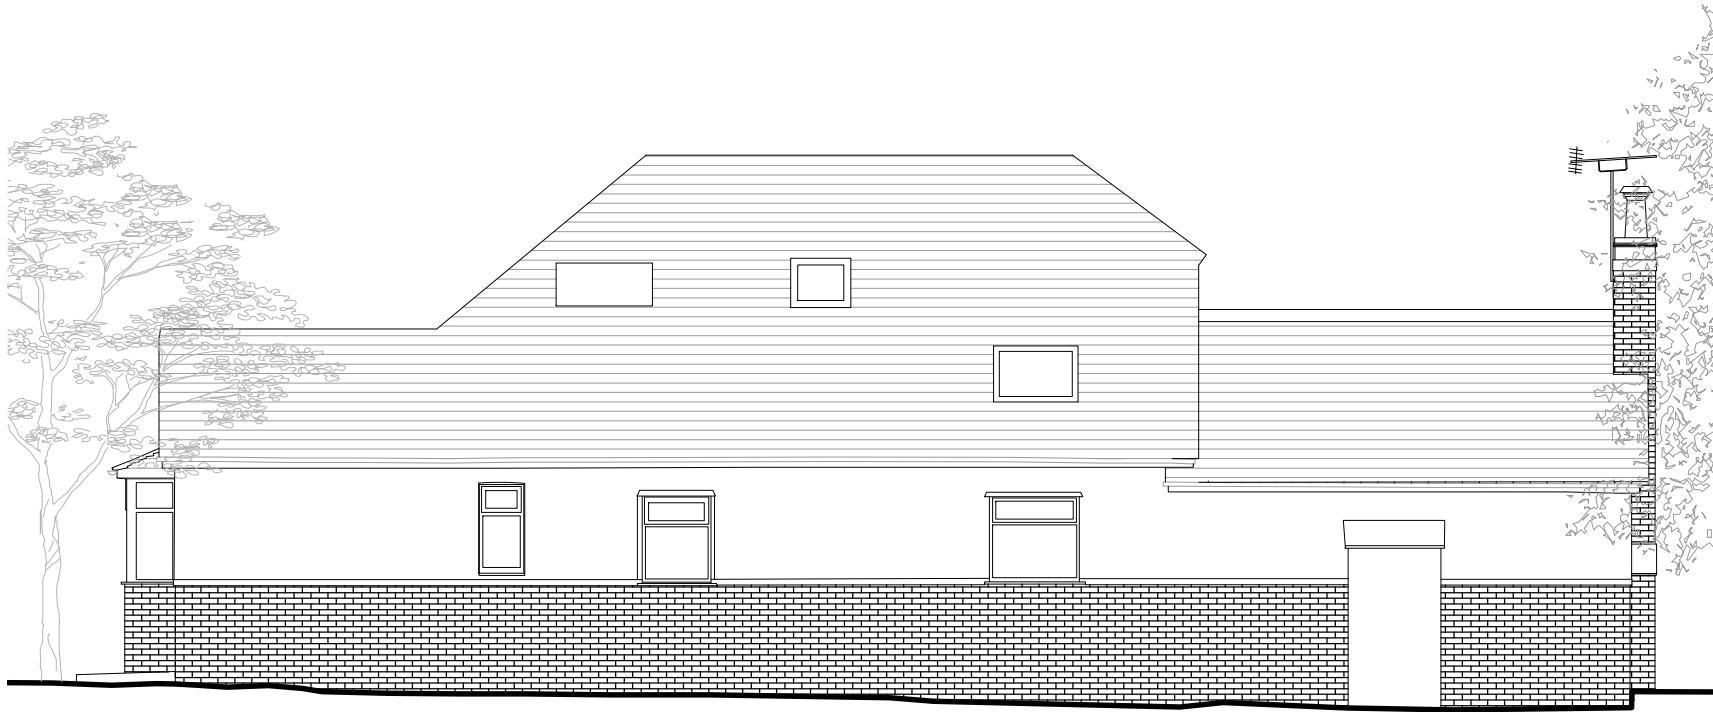

EXISTING SIDE (NORTH-WEST) ELEVATION
Scale 1:100 @ A3




EXISTING SIDE (SOUTH-EAST) ELEVATION
Scale 1:100 @ A3




EXISTING FRONT (NORTH-EAST) ELEVATION
Scale 1:100 @ A3


SILVA ARCHITECTURE	REVISION NOTES:			CLIENT	DRAWING NUMBER:	
	Rev:	Date:	Notes:	J & K Chappell	25 / 001 - A005	
				PROJECT TITLE:	SCALE:	
				Suncot, School Road, Barkham	1:100 @A3	
				DRAWING TITLE:	DRAWN BY:	
				Existing Elevations	AS	
					DATE:	REVISION
					April '25	

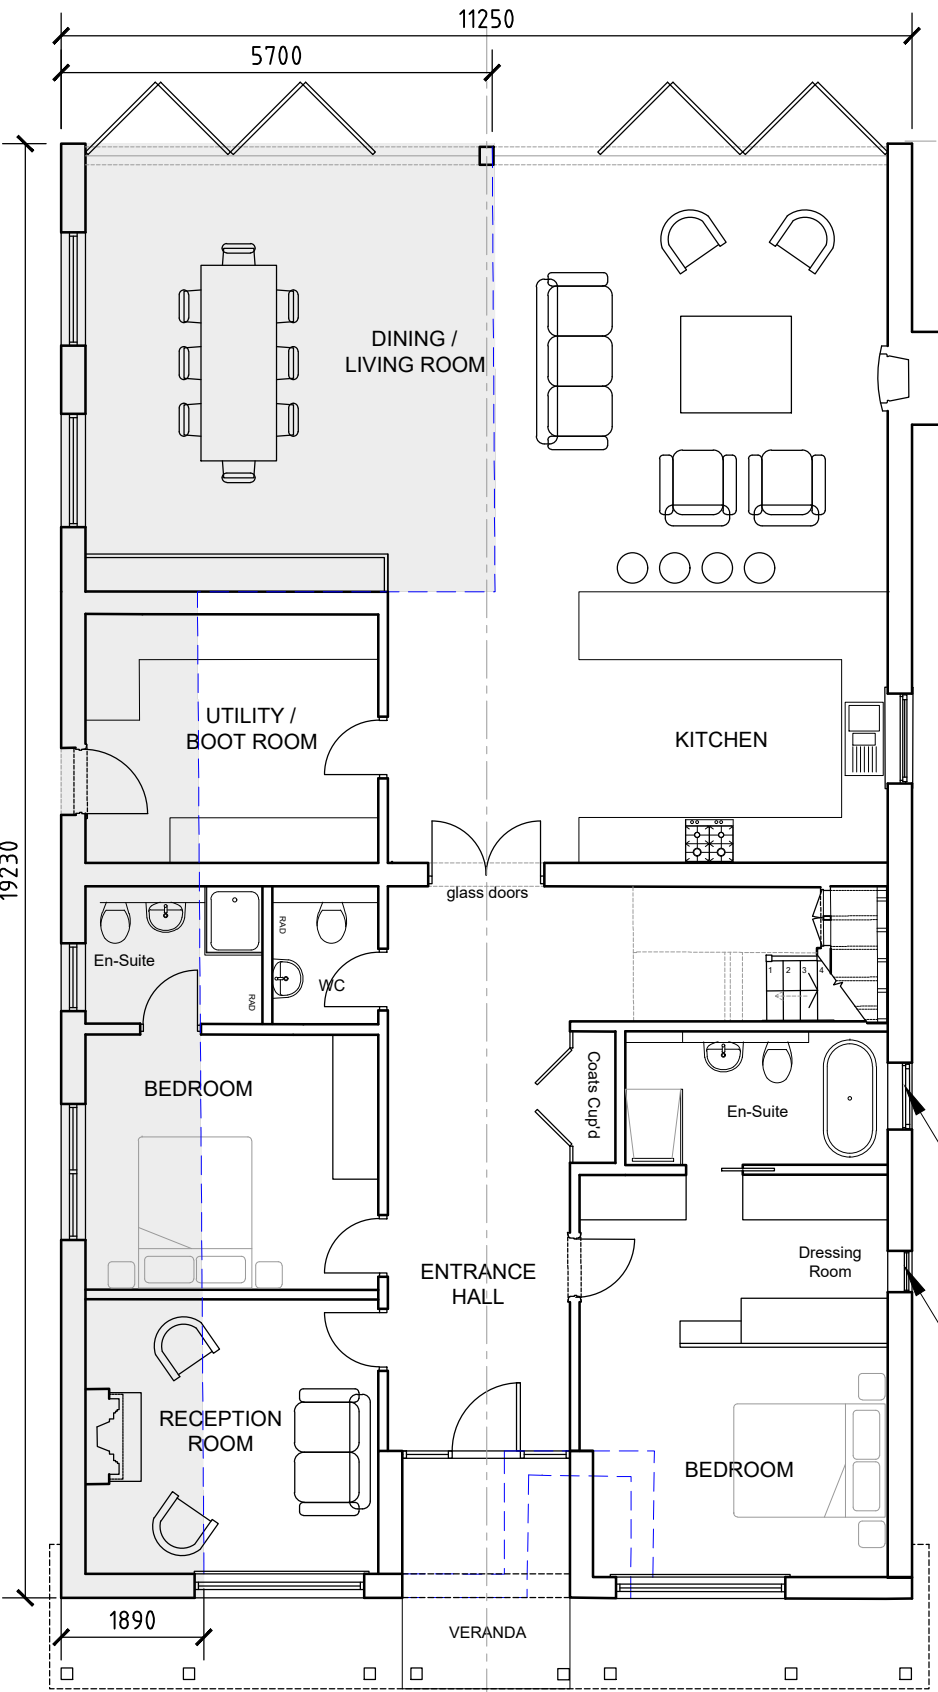

PROPOSED GROUND FLOOR PLAN
Scale 1:100 @ A3
AREA of EXTENSION (GIA) 50 m²

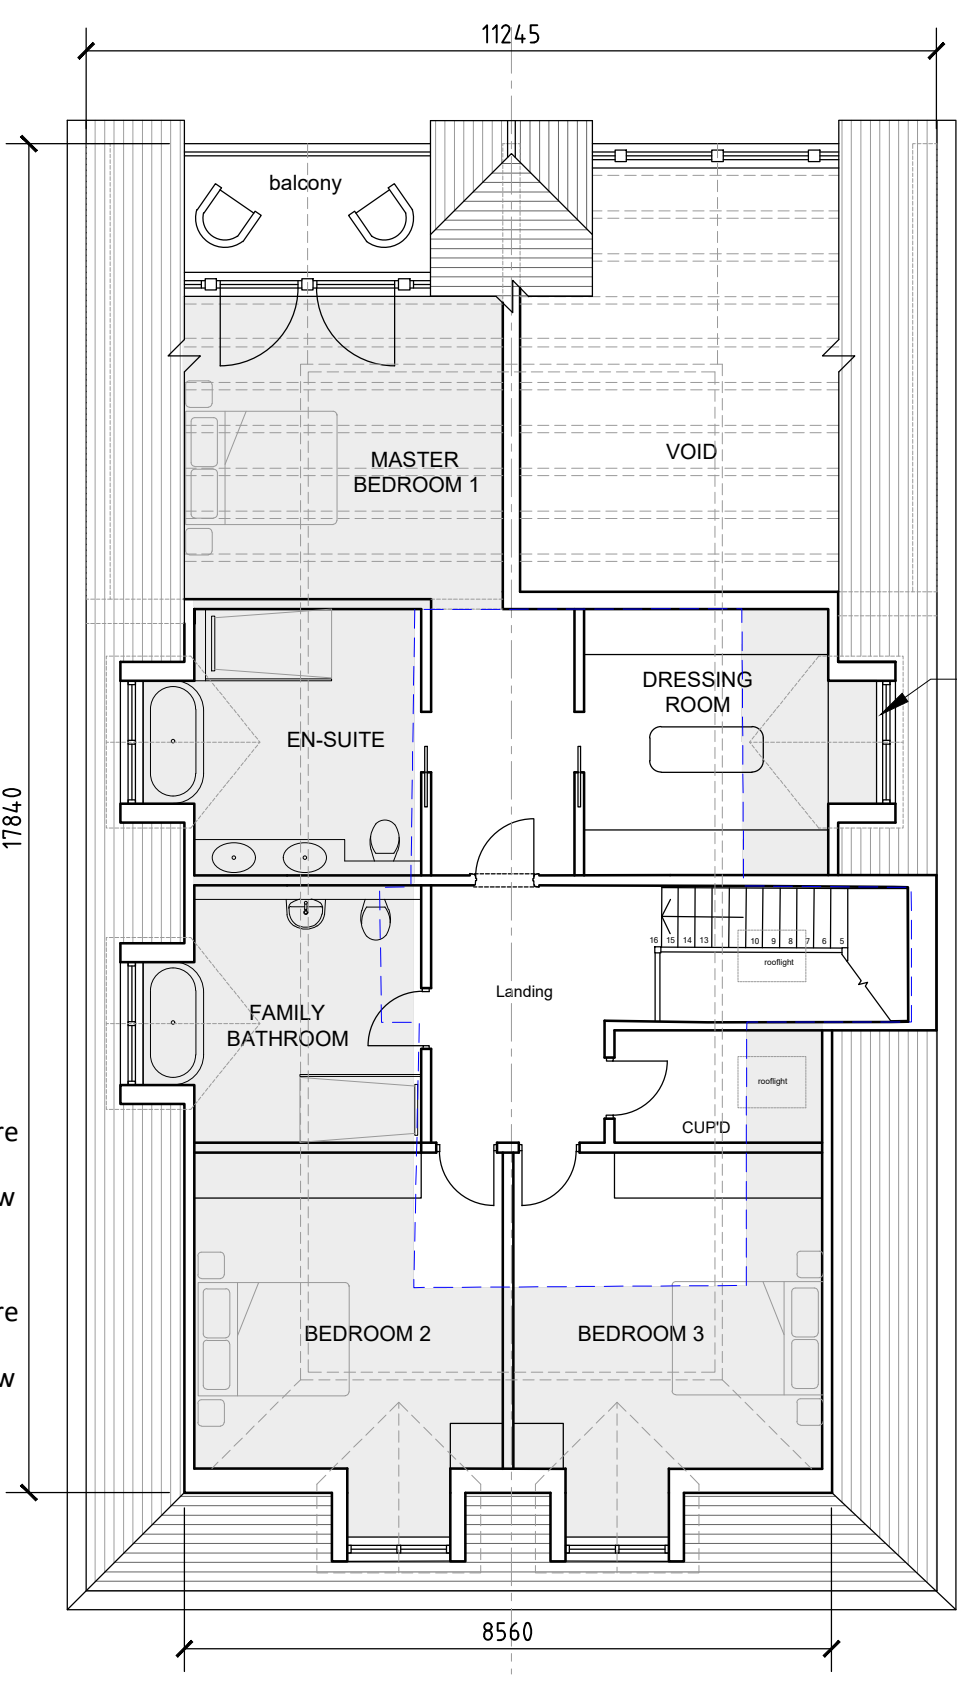

PROPOSED FIRST FLOOR PLAN
Scale 1:100 @ A3
AREA of EXTENSION (GIA) 76 m²

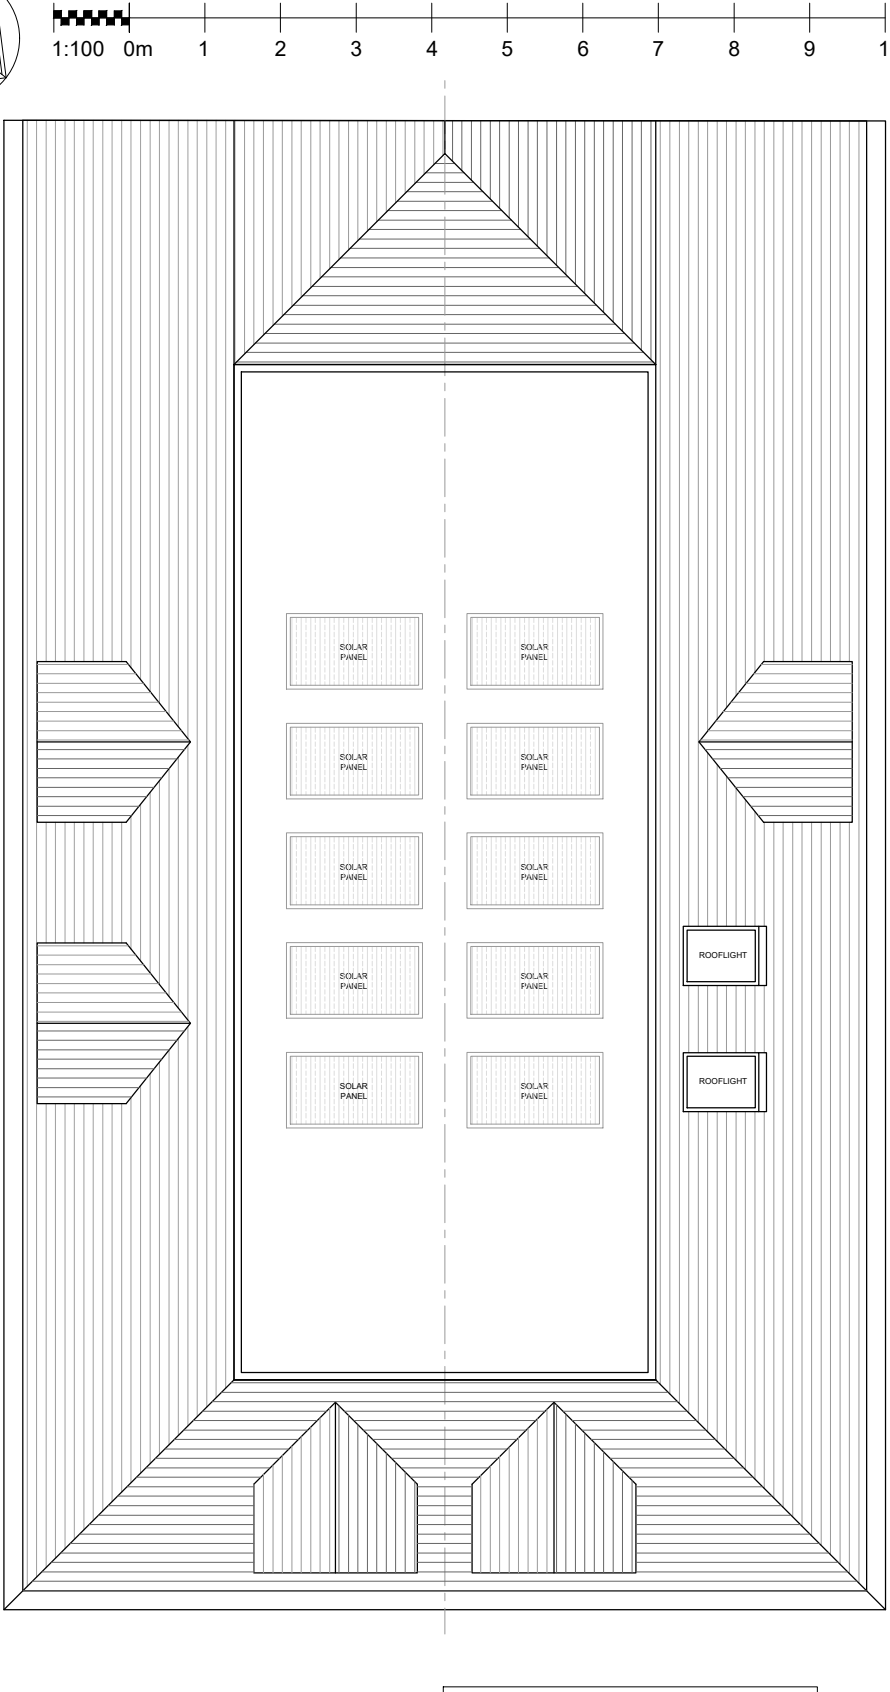


PROPOSED ROOF PLAN
Scale 1:100 @ A3

KEY


DASHED BLUE LINE
DENOTES OUTLINE OF
EXISTING BUILDING

PROPOSED
EXTENSION


SILVA ARCHITECTURE	REVISION NOTES:			CLIENT J & K Chappell		DRAWING NUMBER: 25 / 001 - A006	
	Rev:	Date:	Notes:	PROJECT TITLE: Suncot, School Road, Barkham		SCALE: 1:100 @A3	
	A	22.10.25	Revised to retain more of the existing walls. Note removed referring to the front wall.	DRAWING TITLE: Proposed Plans		DRAWN BY: AS	
				DATE: April '25		REVISION A	

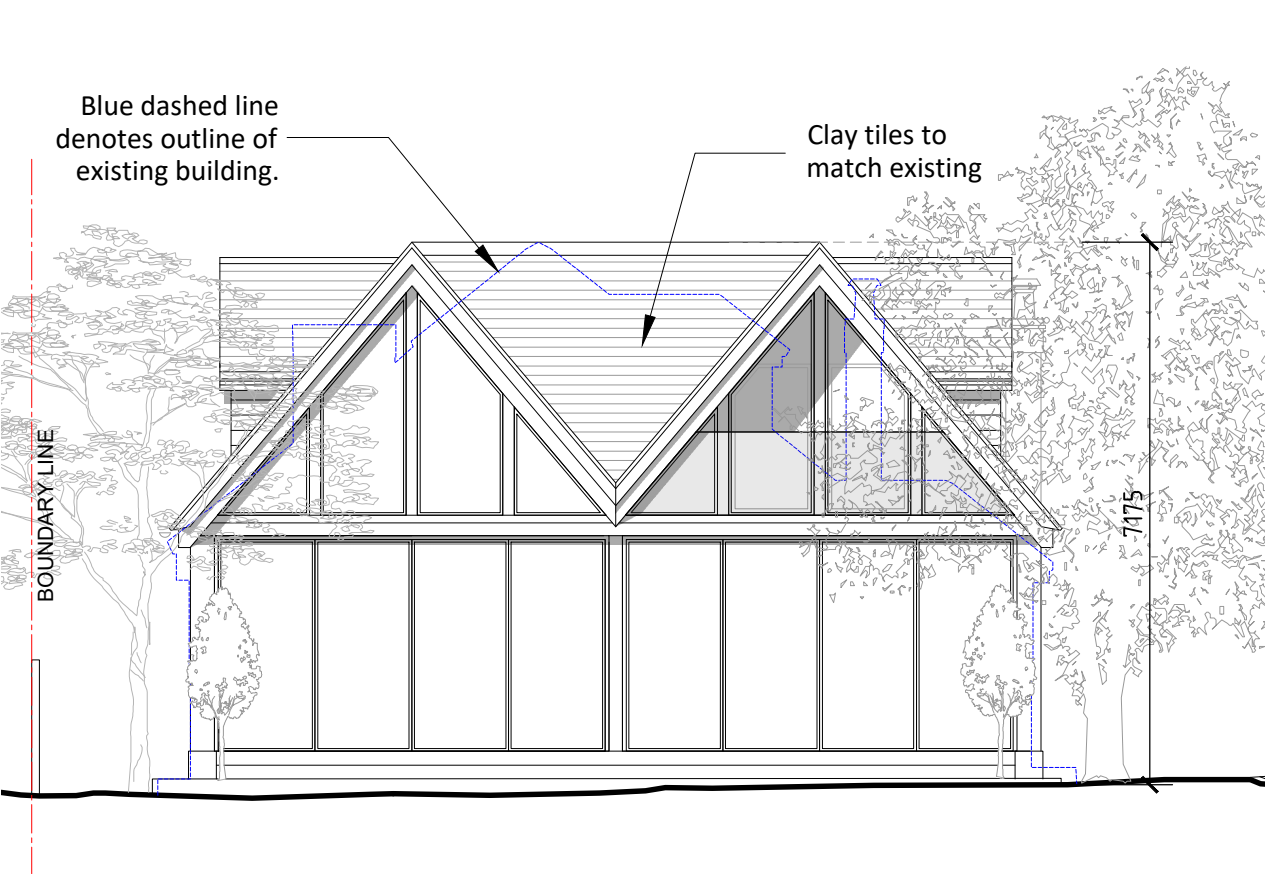


PROPOSED REAR (SOUTH-WEST) ELEVATION
Scale 1:100 @ A3

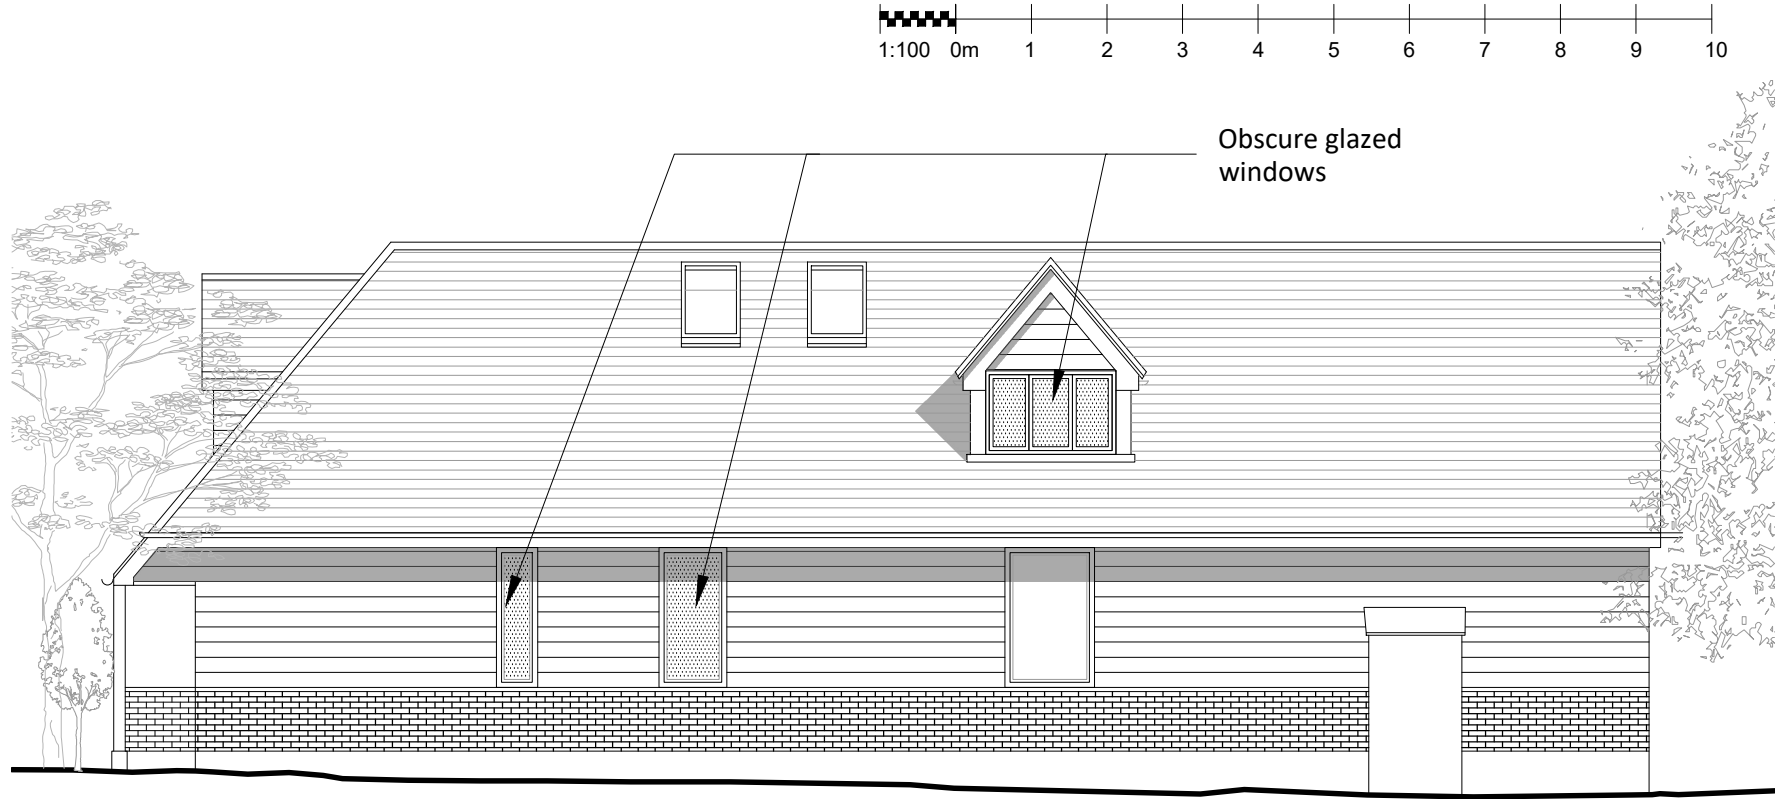

PROPOSED SIDE (NORTH-WEST) ELEVATION
Scale 1:100 @ A3

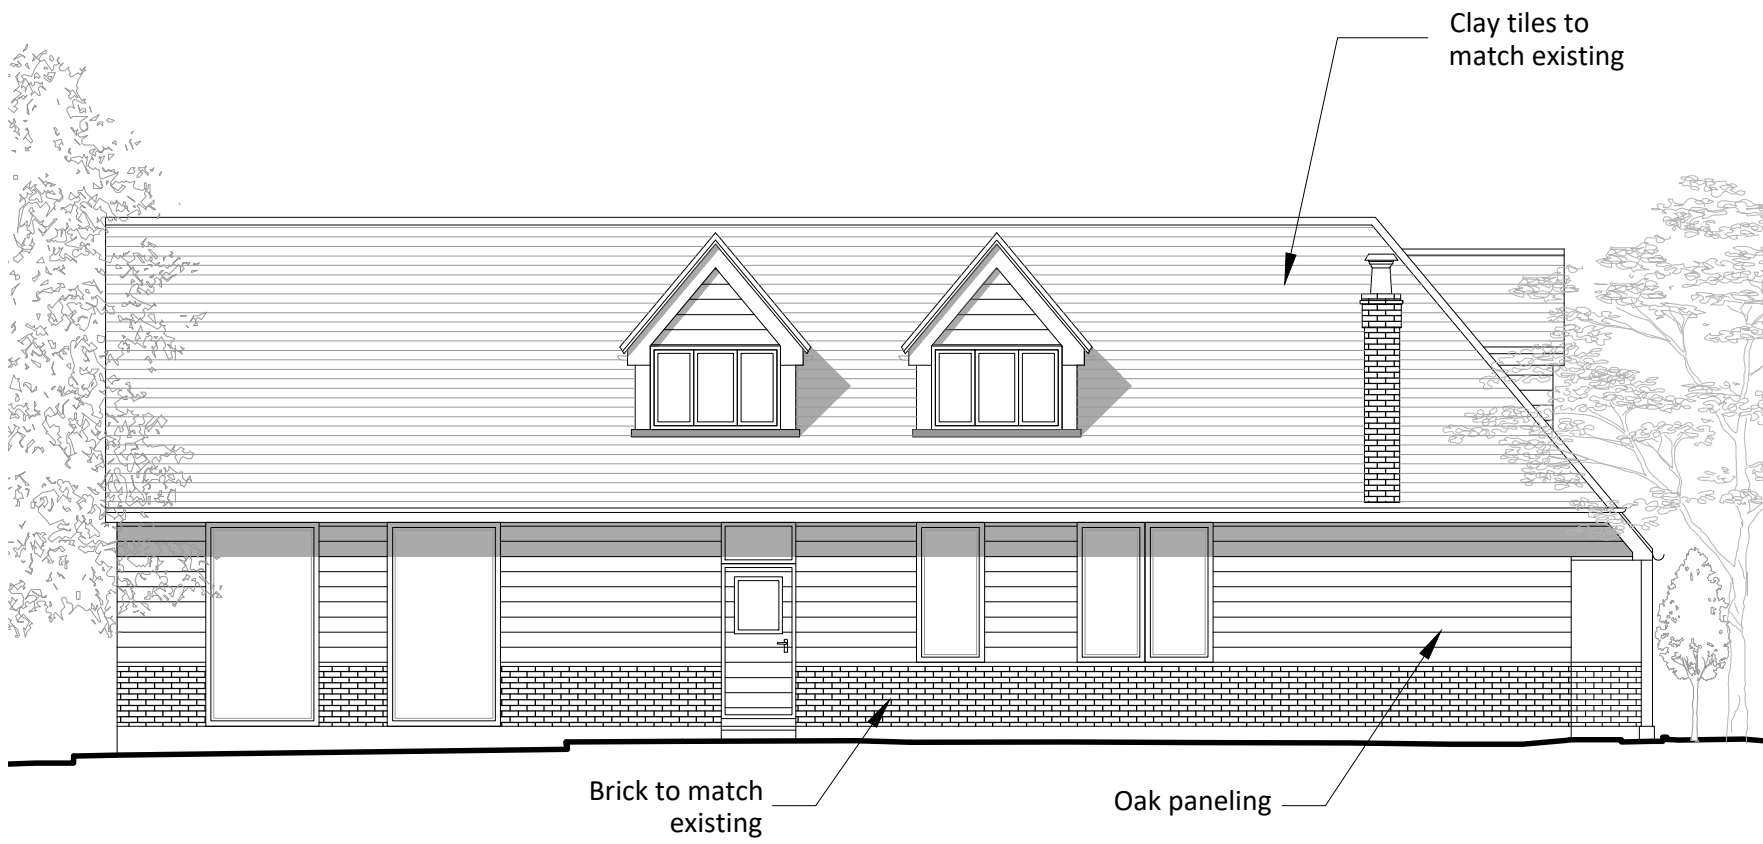

PROPOSED SIDE (SOUTH-EAST) ELEVATION
Scale 1:100 @ A3

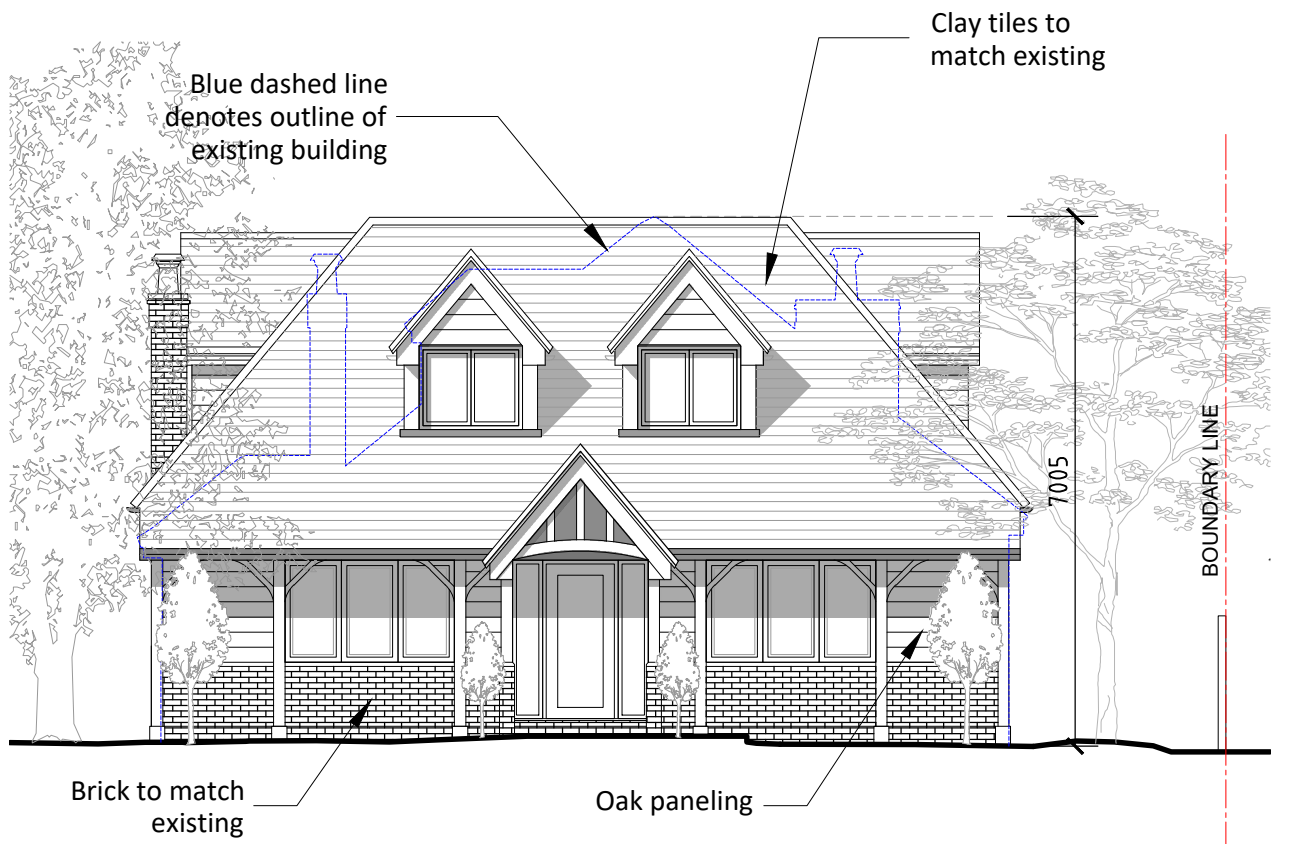

PROPOSED FRONT (NORTH-EAST) ELEVATION
Scale 1:100 @ A3

SILVA|ARCHITECTURE

REVISION NOTES:		
Rev:	Date:	Notes:

CLIENT J & K Chappell	DRAWING NUMBER: 25 / 001 - A007	
PROJECT TITLE: Suncot, School Road, Barkham	SCALE:	1:100 @A3
DRAWING TITLE: Proposed Elevations	DRAWN BY:	AS
DATE:	April '25	REVISION