




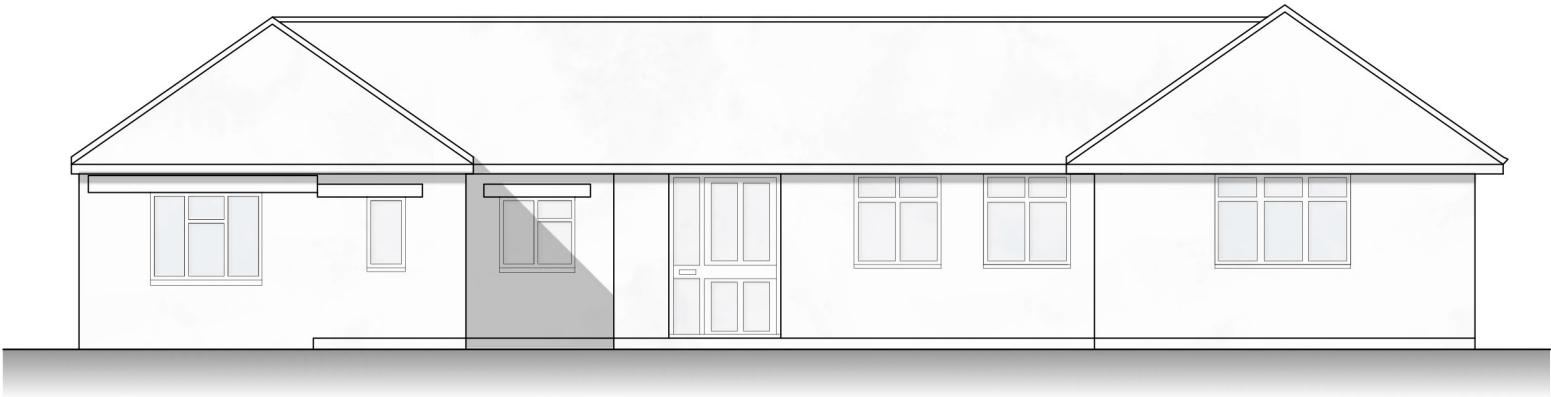


FRONT ELEVATION (south east facing) - **NO CHANGE**
Scale 1:100 @ A2

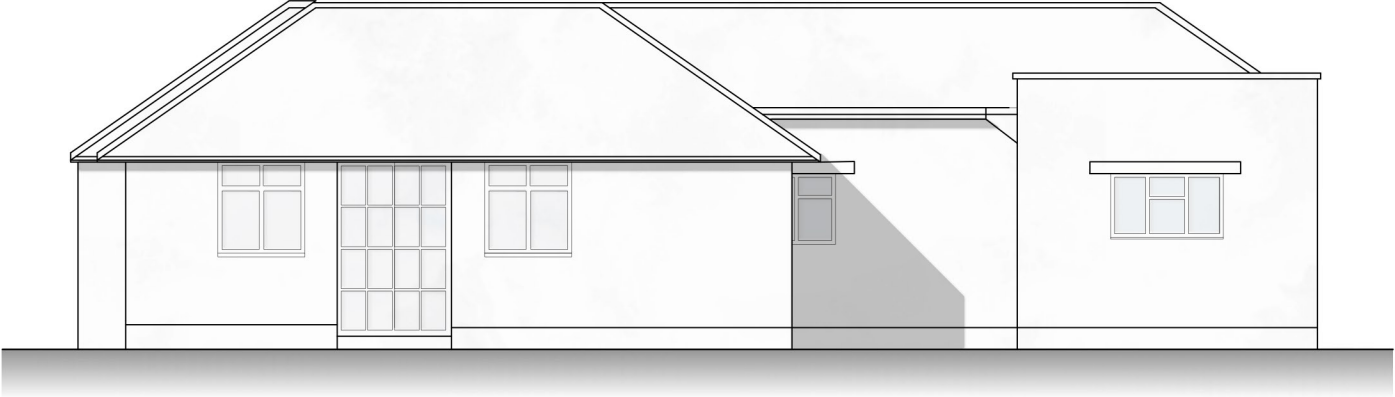


SIDE ELEVATION (north east facing) - **NO CHANGE**
Scale 1:100 @ A2

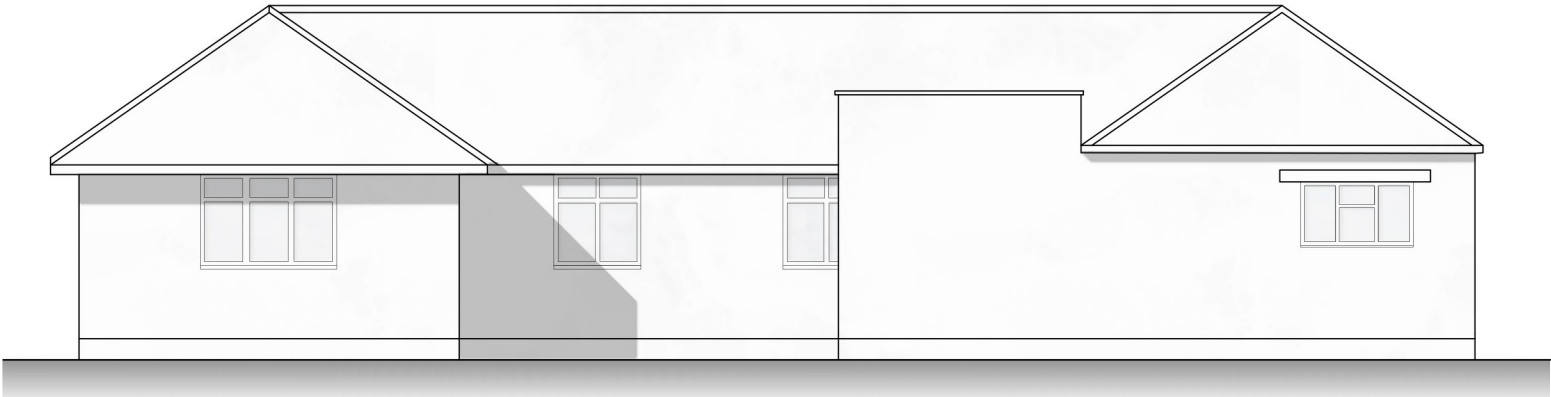

REAR ELEVATION (north west facing) - **NO CHANGE**
Scale 1:100 @ A2

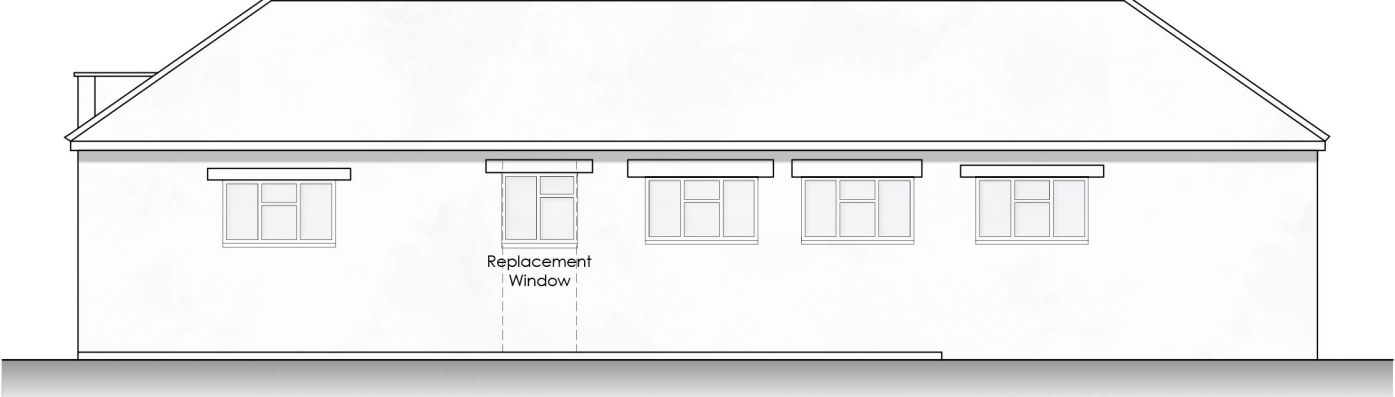

SIDE ELEVATION (south west facing)
Scale 1:100 @ A2

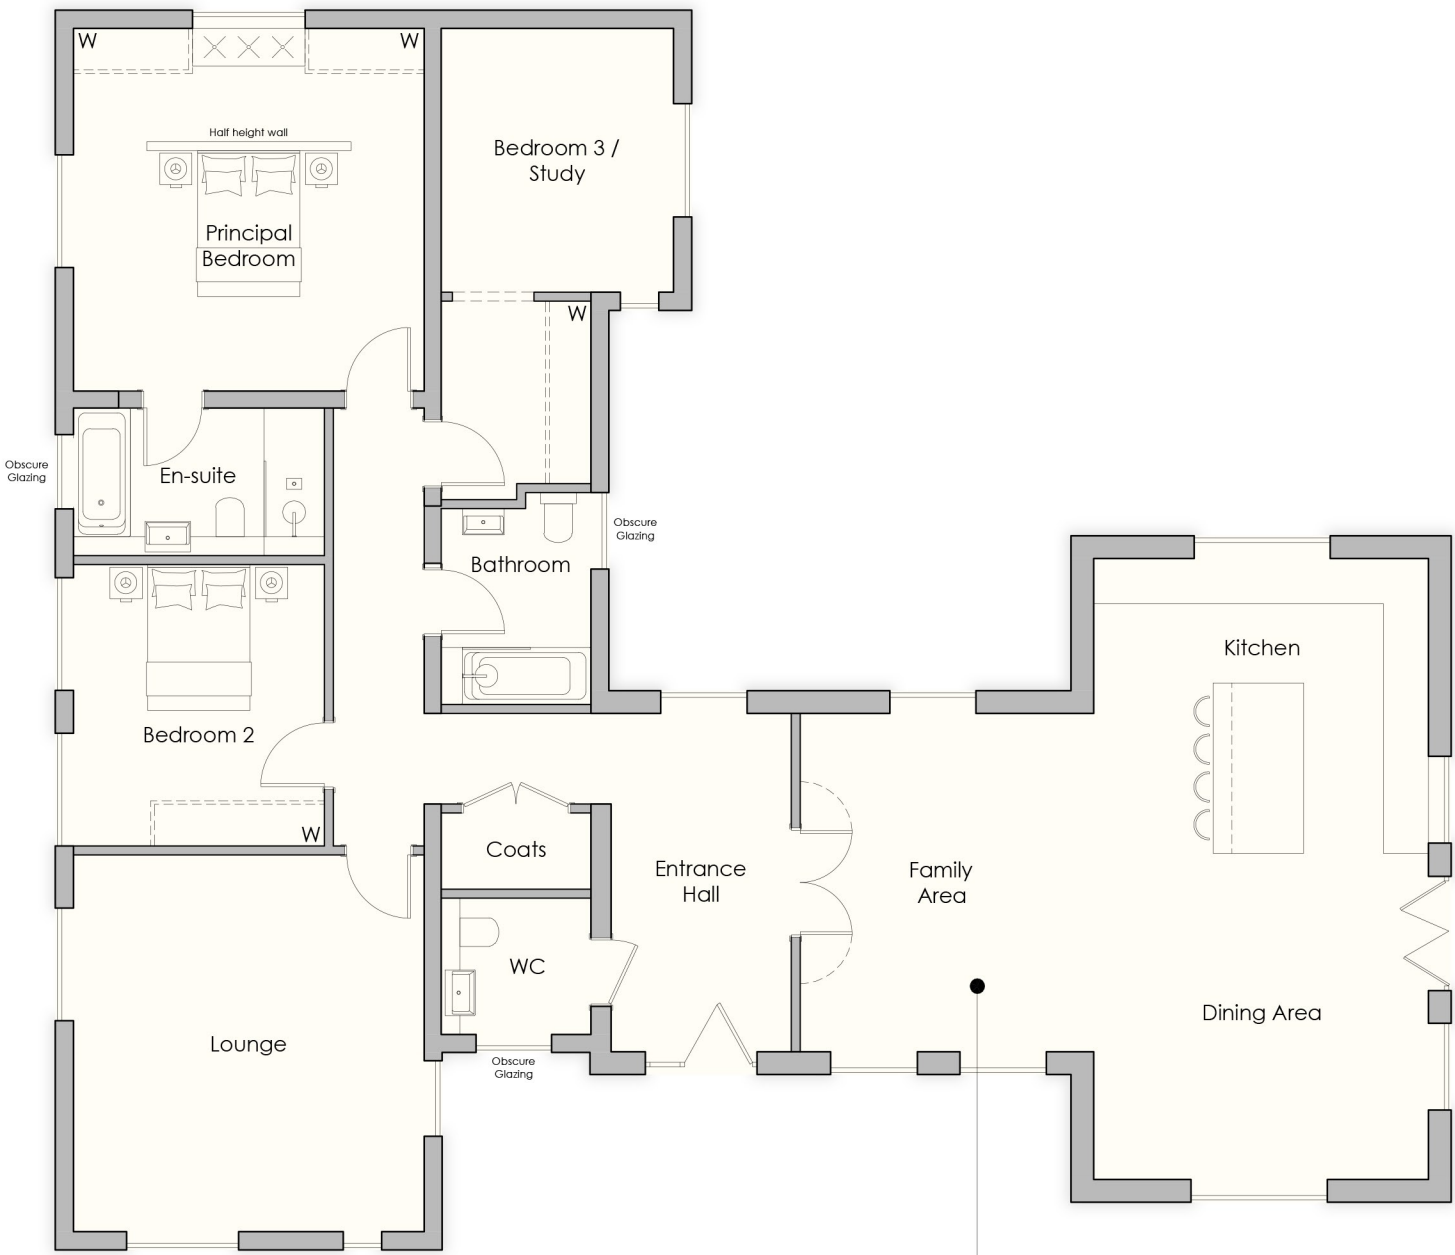

GROUND FLOOR PLAN
Scale 1:100 @ A2

Proposed 'Change of Use' from
office to residential dwelling

Notes:

This drawing is the copyright of Arktec Ltd and has been sent to you in confidence, it must not be reproduced or disclosed to third parties without our prior permission.

Do not scale from this drawing except for planning purposes.

All dimensions are in millimetres unless noted otherwise.

Any surveyed information incorporated on this drawing cannot be guaranteed as accurate unless confirmed by a fixed dimension.

This drawing is to be read in conjunction with all the relevant consultants, suppliers and manufacturers drawings and information.

SURVEYED INFORMATION ON THIS DRAWING HAS BEEN PRODUCED BY OTHERS.

PROPOSED



-	-	-
Rev	Date	Details

PLANNING

ark|tec
Architectural Consultancy

Lodge Farm Barn
Elveltham Park Estate
Fleet Road, Hartley Wintney
Hampshire, RG27 8AS

t: 01252 845335
f: 01252 845515
e: info@arktec.co.uk
w: www.arktec.co.uk

Client:

ALL BRICK & STONE UK LTD

Project:

BILLINGBEAR OFFICES
MAIDENHEAD RD, WOKINGHAM

Drawing:

PROPOSED DWELLING
FLOOR PLANS & ELEVATIONS

Scale:

1:100 @ A2

Date:

21/10/25

Drawing Number: **P25/18/S/420** Revision: **-**