



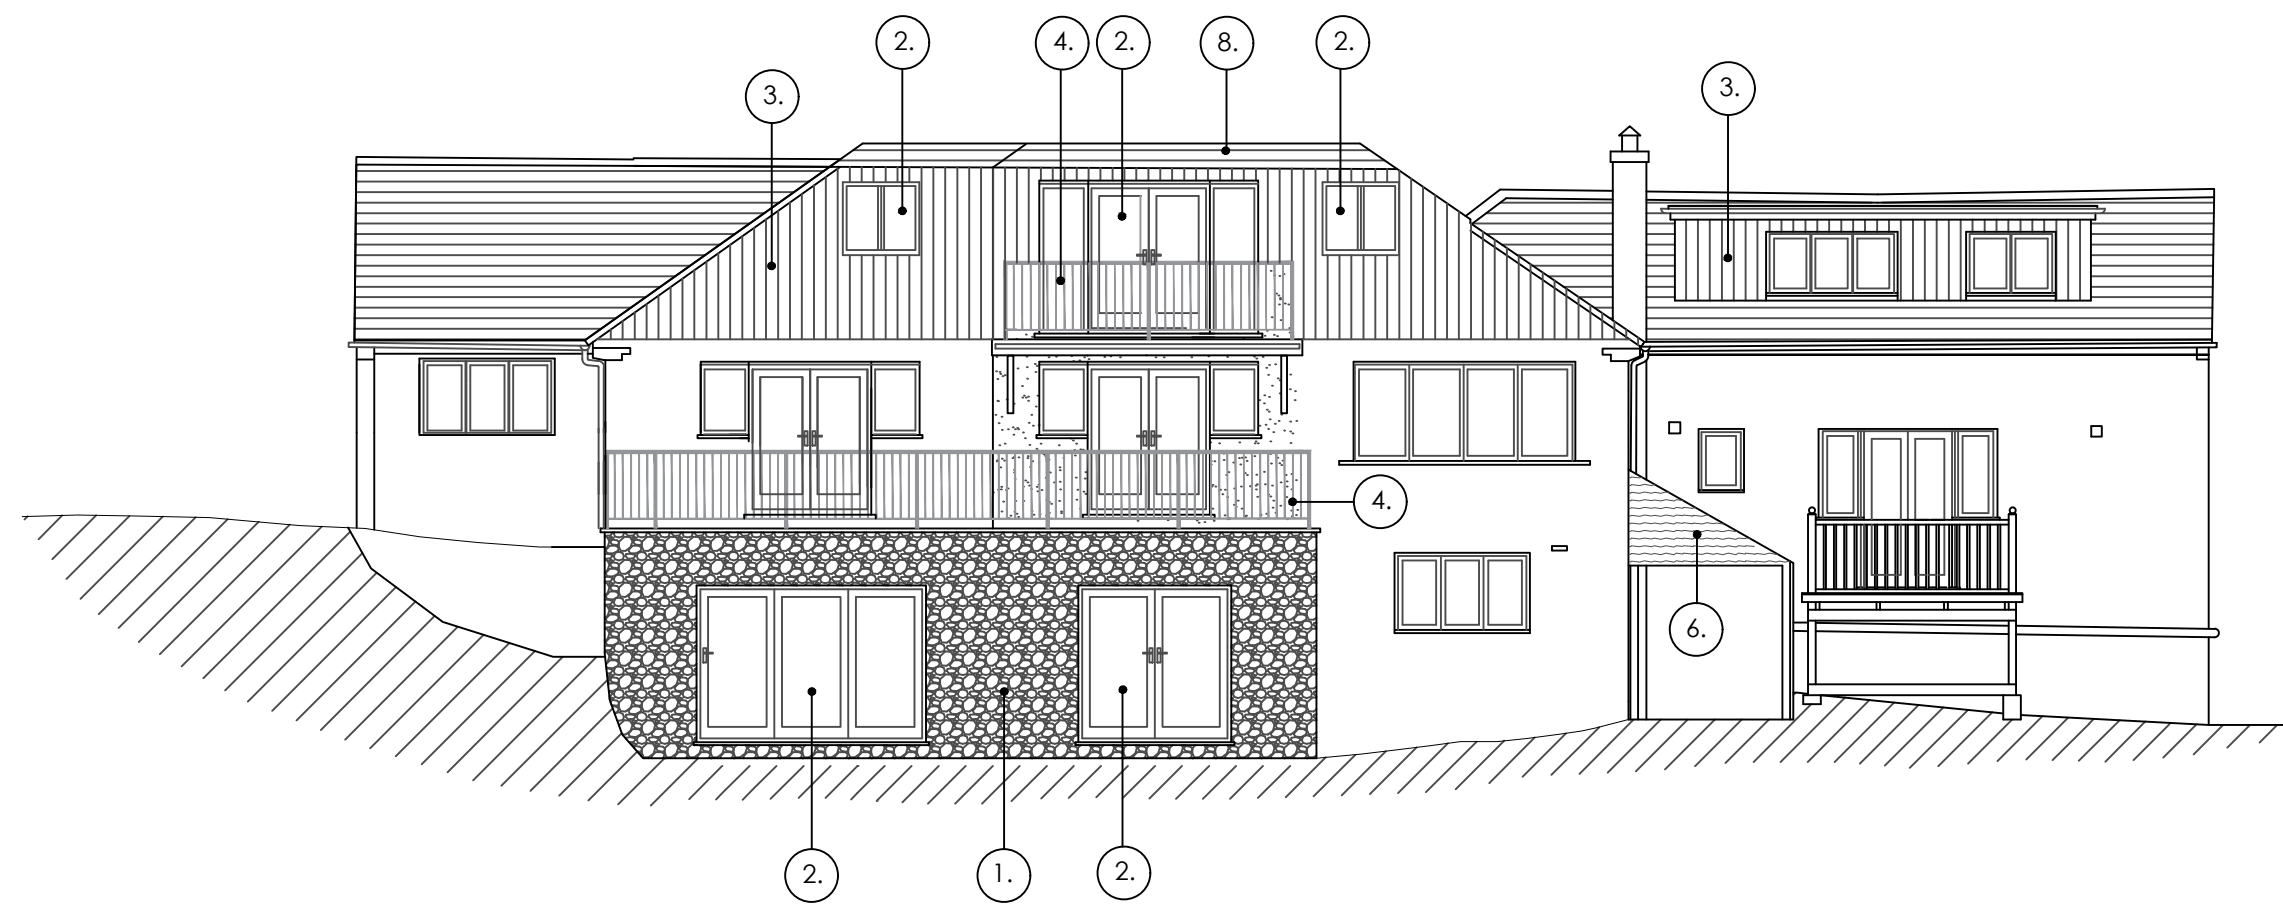


PROPOSED EAST ELEVATION A - A.

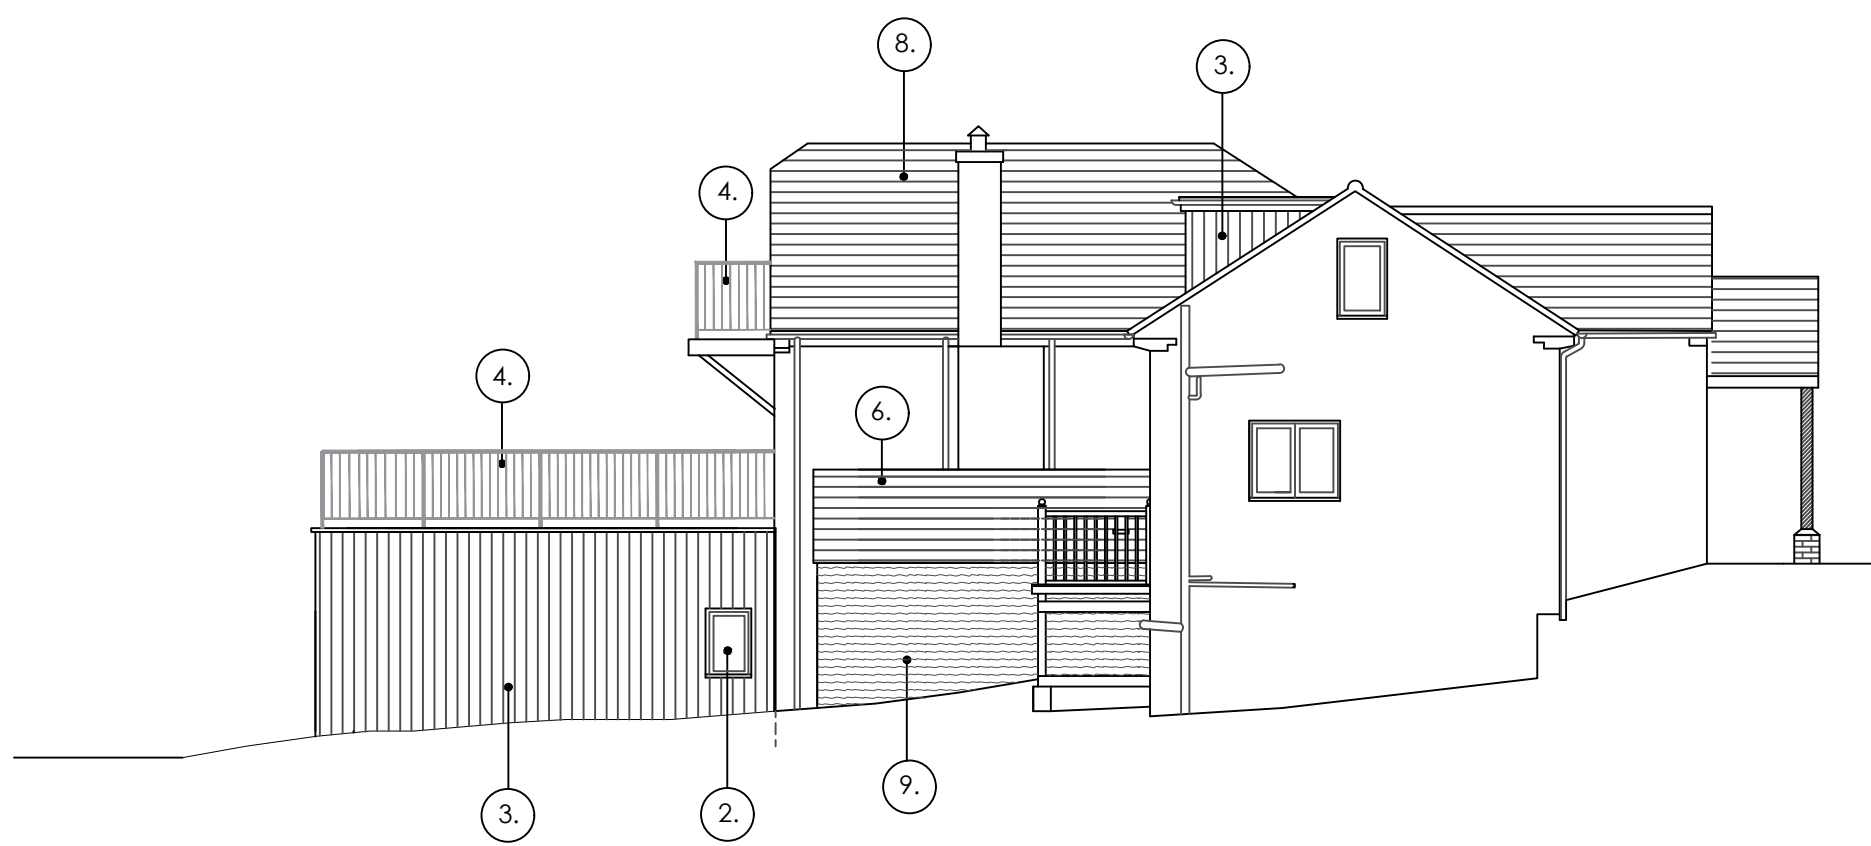


PROPOSED NORTH ELEVATION C - C.


- 1. FLINT WALLING.
- 2. WINDOWS & DOORS (RAL 7016 ANTHRACITE GREY.)
- 3. THERMO WOOD CLADDING (ASH.)
- 4. SMOOTH TOP HANDRAILING SYSTEM (RAL7016 ANTHRACITE GREY.)
- 5. THERMO WOOD POSTS (ASH.)
- 6. EXISTING DOUBLE ROMAN ROOF TILES FROM ORIGINAL OUTBUILDING TO BE RE-USED.
- 7. PAINTED FACING BRICKWORK TO MATCH EXISTING (WHITE.)
- 8. EXISTING DOUBLE ROMAN ROOF TILES TO BE RE-USED / NEW TO MATCH.
- 9. EXISTING TIMBER CLADDING FROM ORIGINAL OUTBUILDING TO BE RE-USED.
- 10. HARDWOOD DOOR, FRAME & SIDELIGHTS.

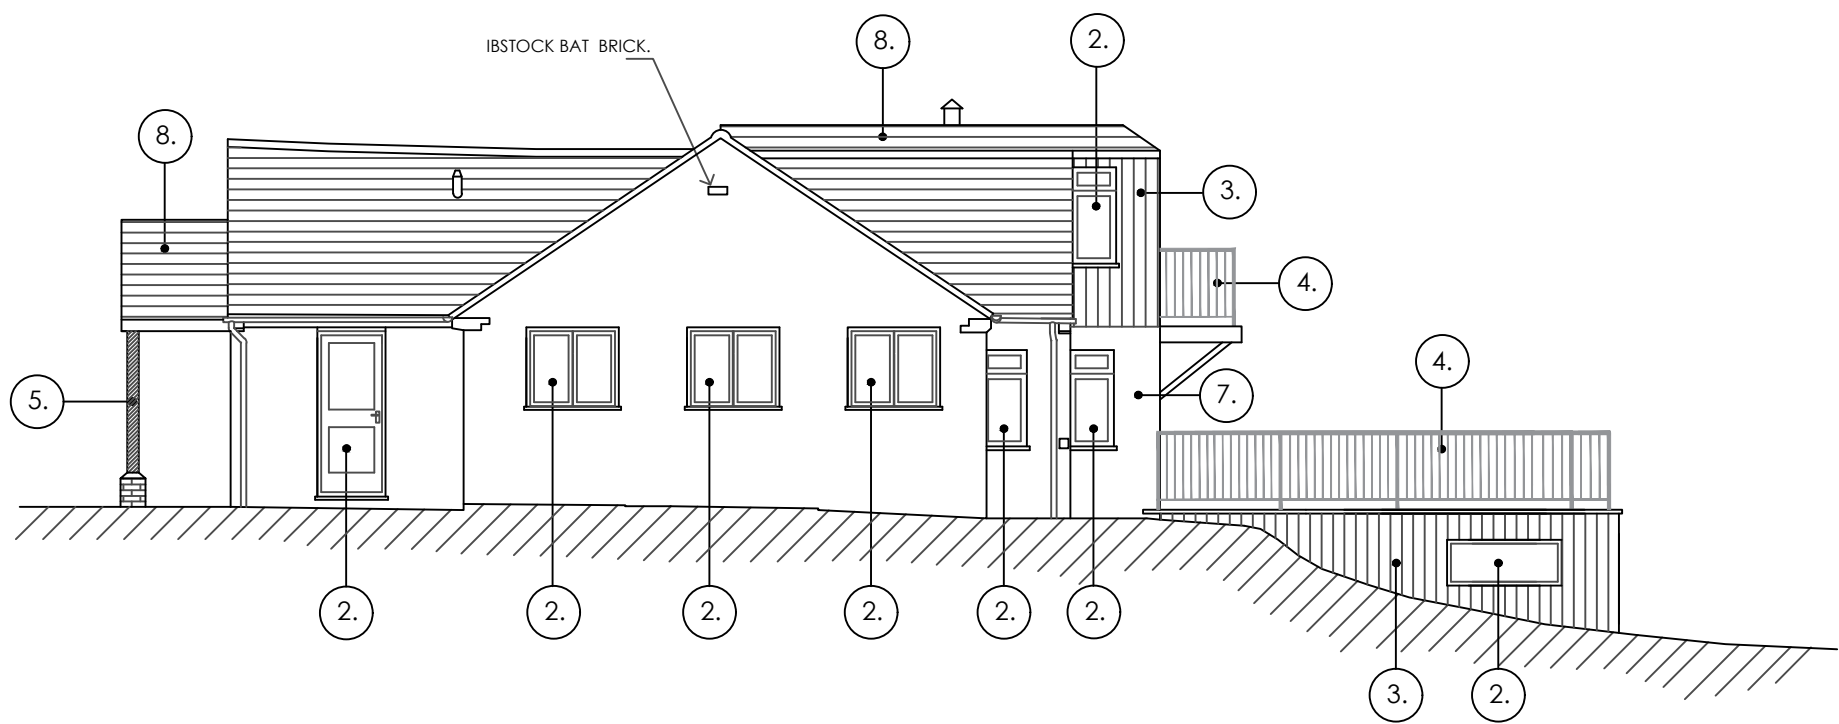


PROPOSED SOUTH ELEVATION B-B.

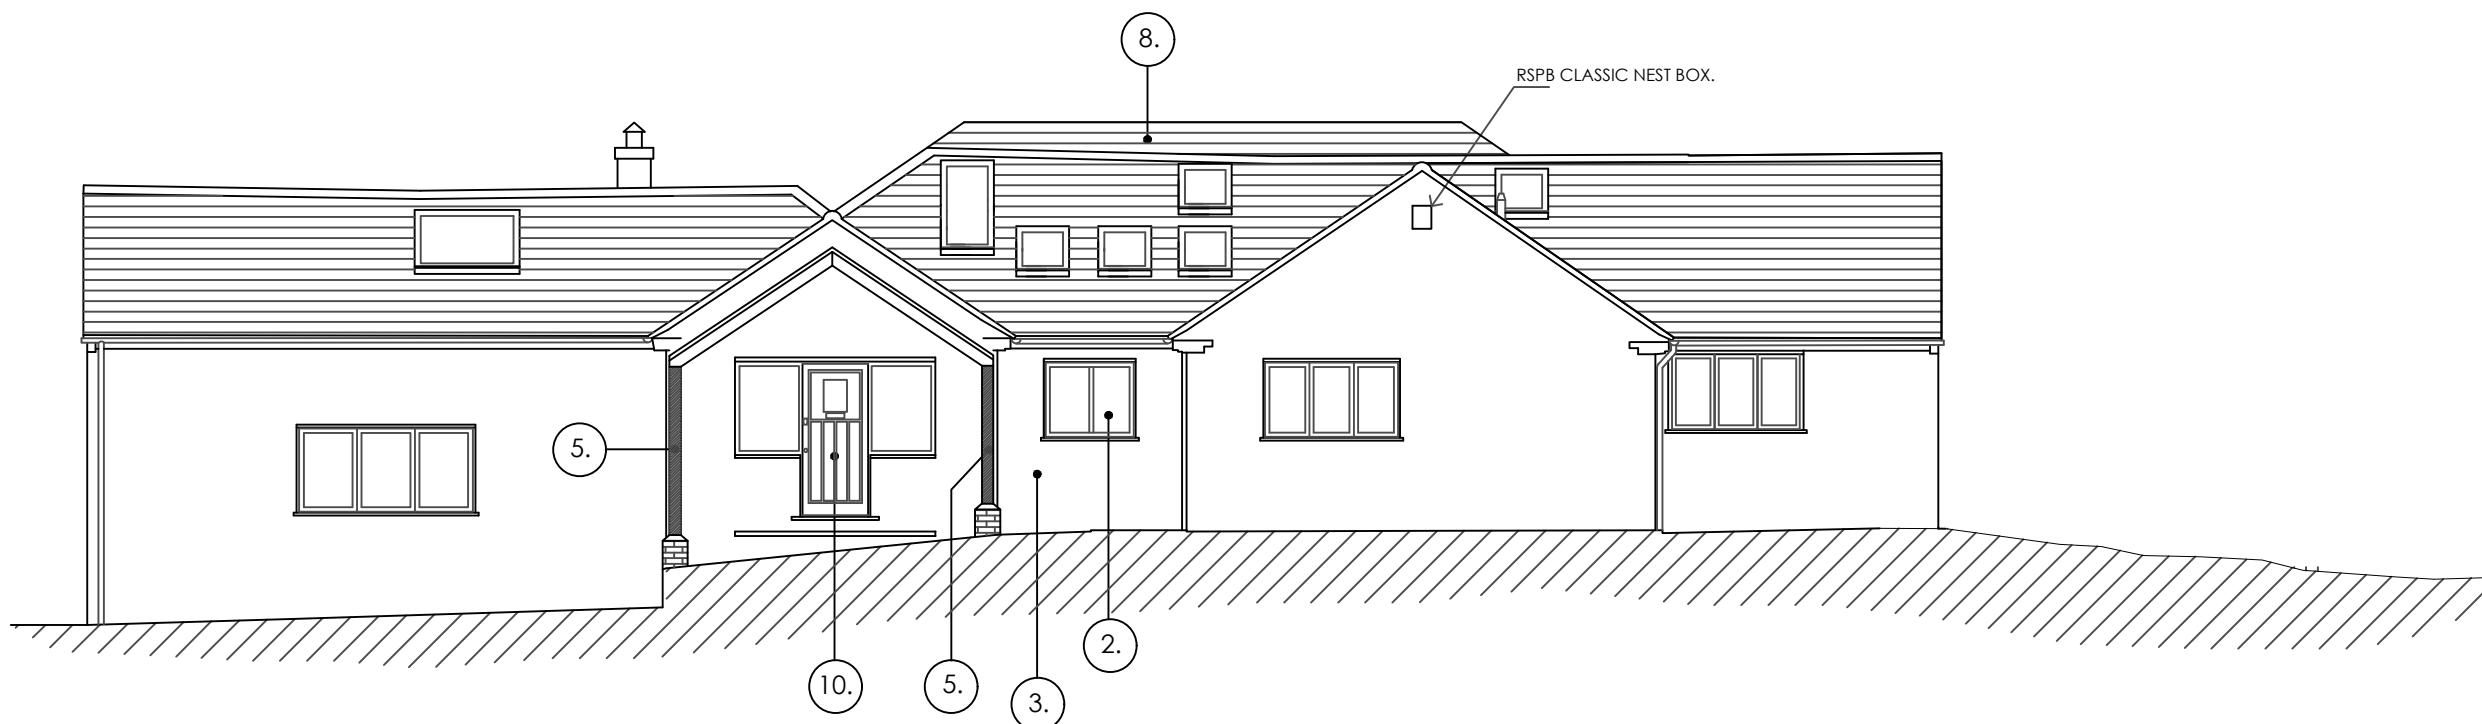


PROPOSED WEST ELEVATION D - D.

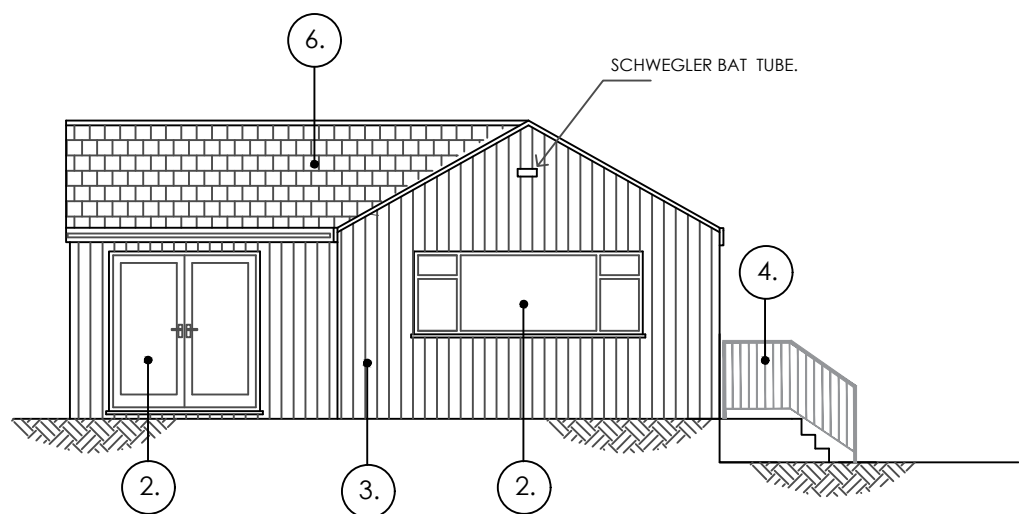


PROPOSED SOUTH ELEVATION.

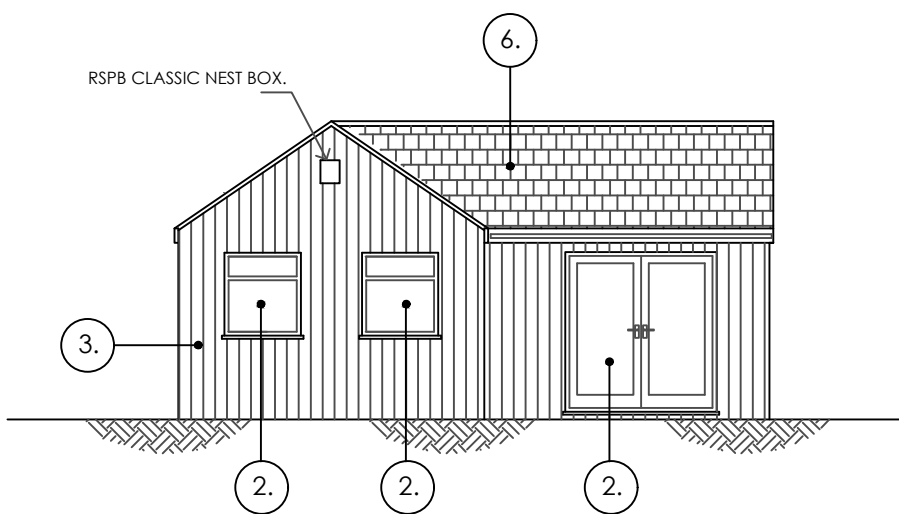

PROPOSED WEST ELEVATION.

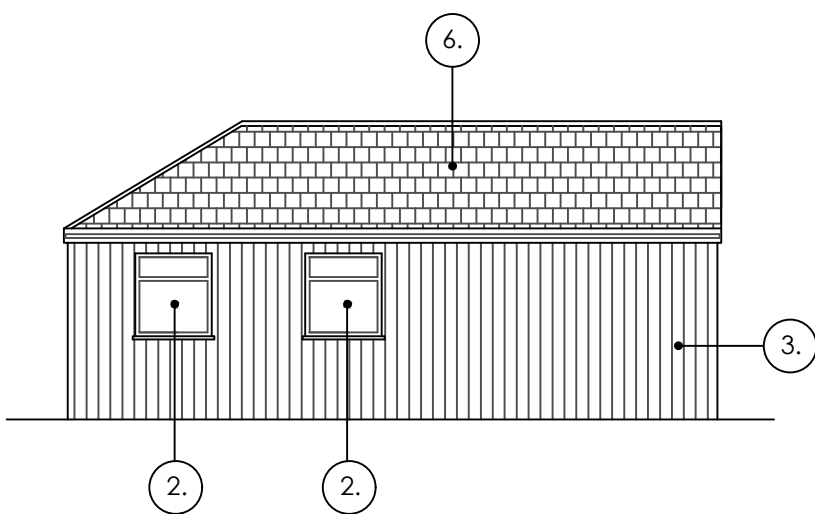


PROPOSED NORTH ELEVATION.

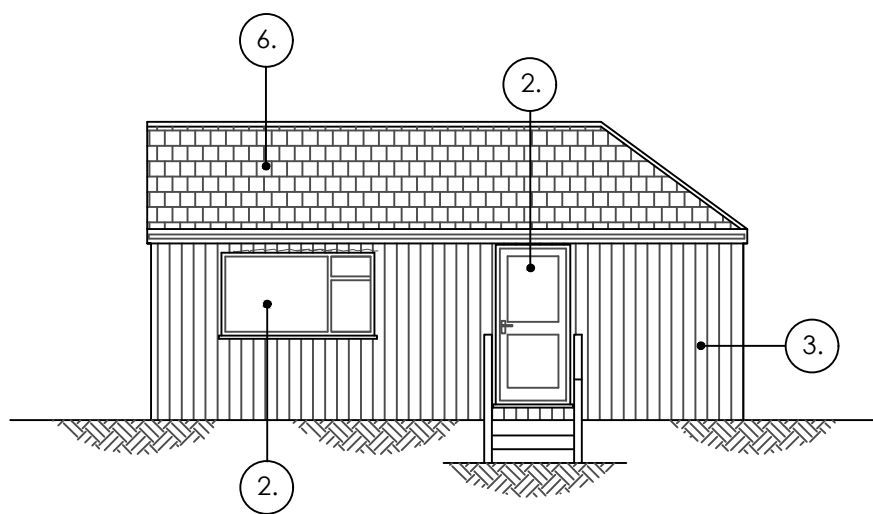

PROPOSED EAST ELEVATION.

PROPOSED EXTERNAL FINISHES.

 

REV	DATE	REVISION
CLIENT		
Mr & Mrs Pearson.		
PROJECT		
The Coppers, Penny Lane, Wargrave, Berkshire.		
TITLE		
Proposed Two Storey Rear Extension + Single Storey Integral Pool / Gym Building Together With Detached Annexe Building.		
 Wargrave Design Consultancy The Old Pump House - Wargrave - Berkshire - RG10 8DJ 0118 940 1678 - info@wargravedesign.com www.wargravedesign.com		
DRAWN A.F.L.		SCALE
DATE March 2025		1:100 @ A1
DRAWING No.		REV.
1802 - 600		A B