


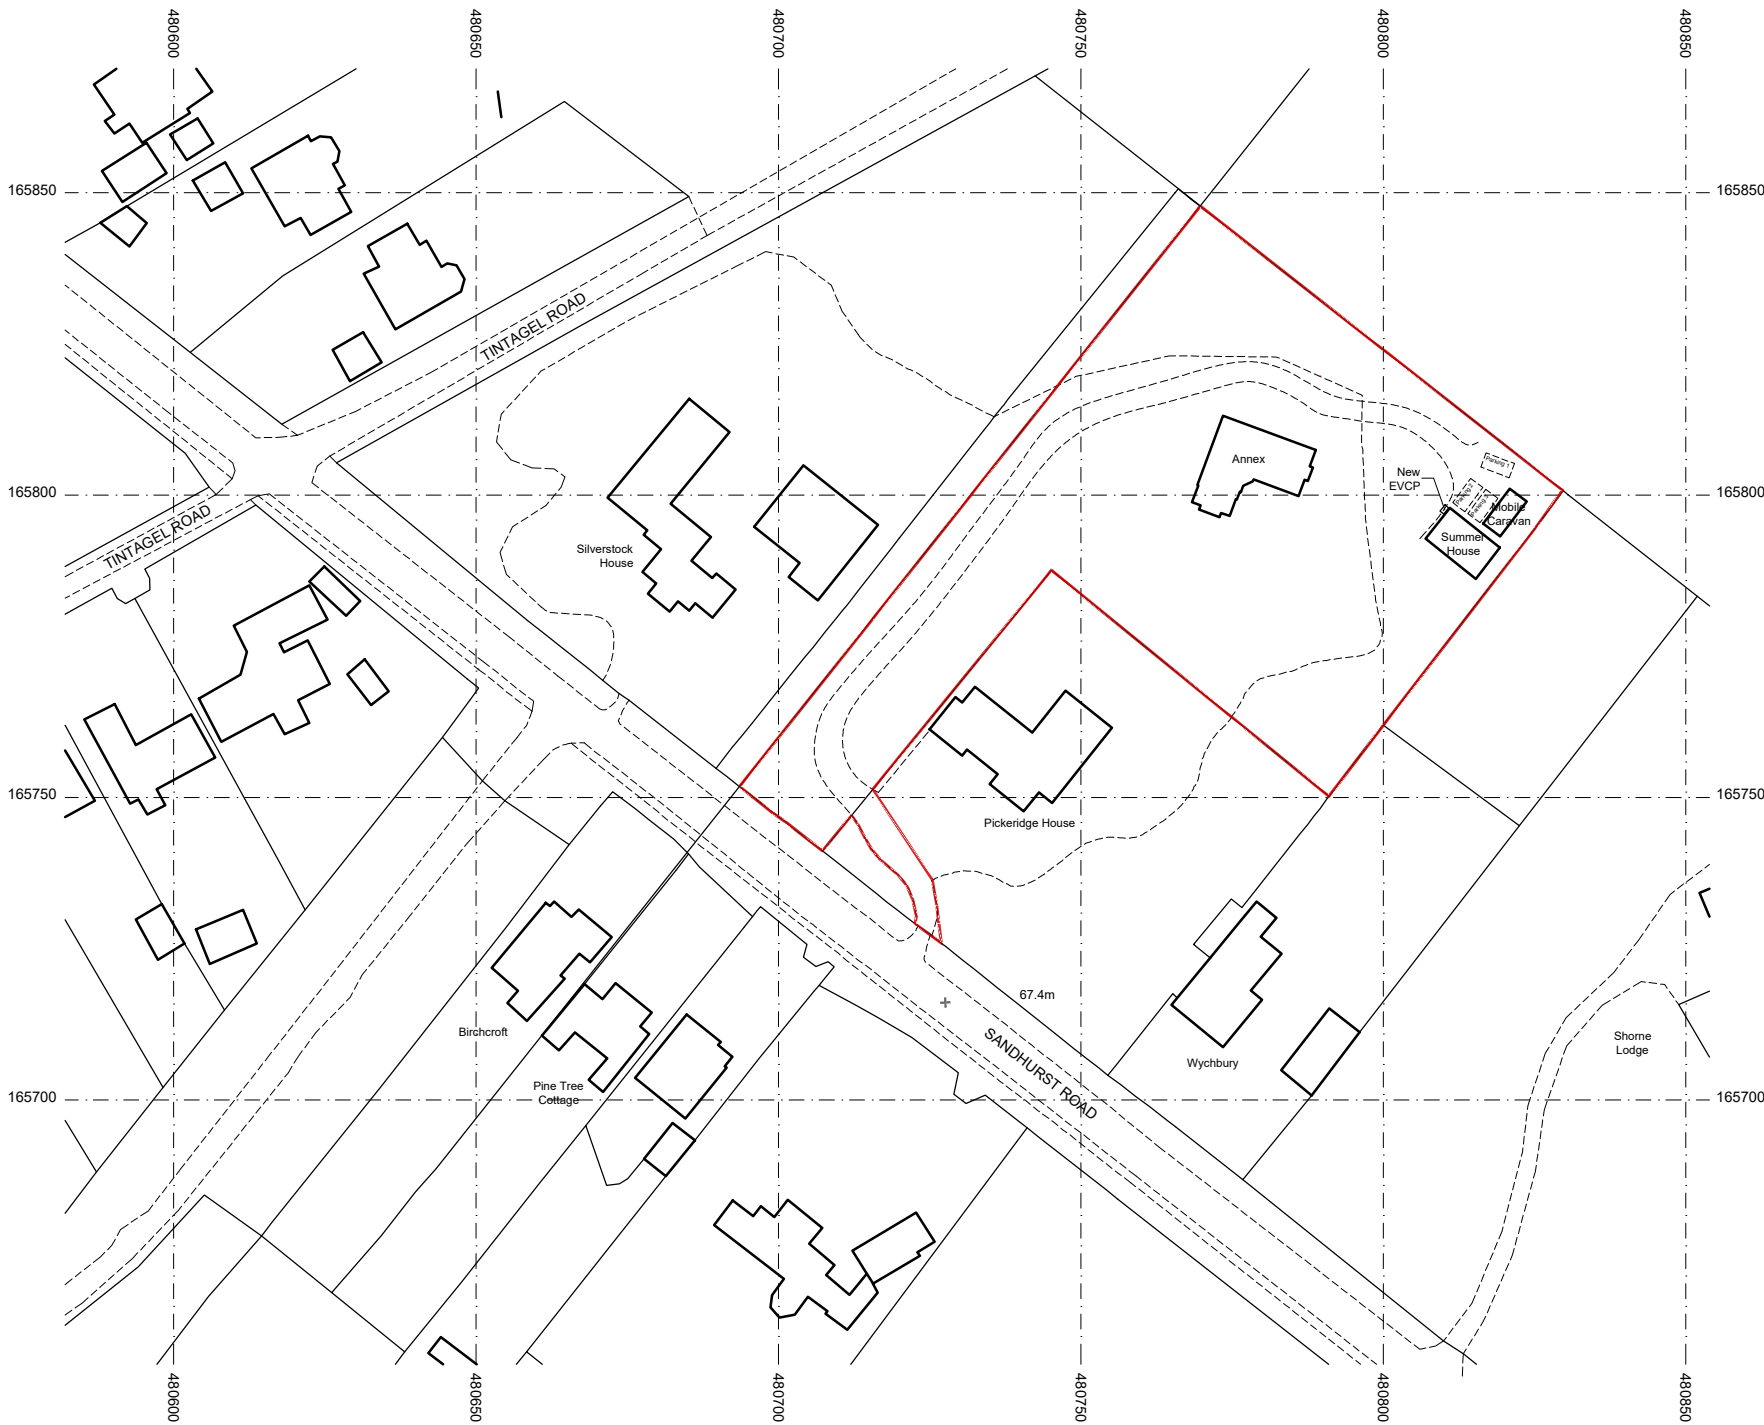

Site Plan 1:500 Scale




Location Plan 1:1250 Scale

Rev C - New EVCP added - Aug 2026
Rev B - Red Line Update - July 2026
Rev A - General Updates - April 2026

Bonney Architecture
PLANNING & TECHNICAL SERVICES

CLIENT Mr A Lucarelli
JOB Pickeridge Lodge, Sandhurst Road Wokingham, RG40 3JE
DRG SITE & LOCATION PLANS

SCALE As Shown DRAWN P Bonney DATE February 2026 BA 0339 |04|C

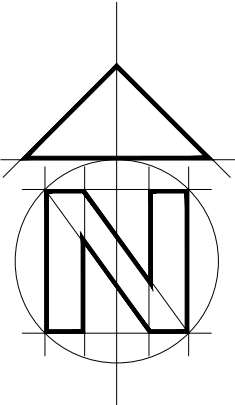

1:1250 scale Bar
This Drawing has been produced for printing onto A2 size paper.
If printing on A3 please use the scale below for reference.



1:500 scale Bar
This Drawing has been produced for printing onto A2 size paper.
If printing on A3 please use the scale below for reference.

