


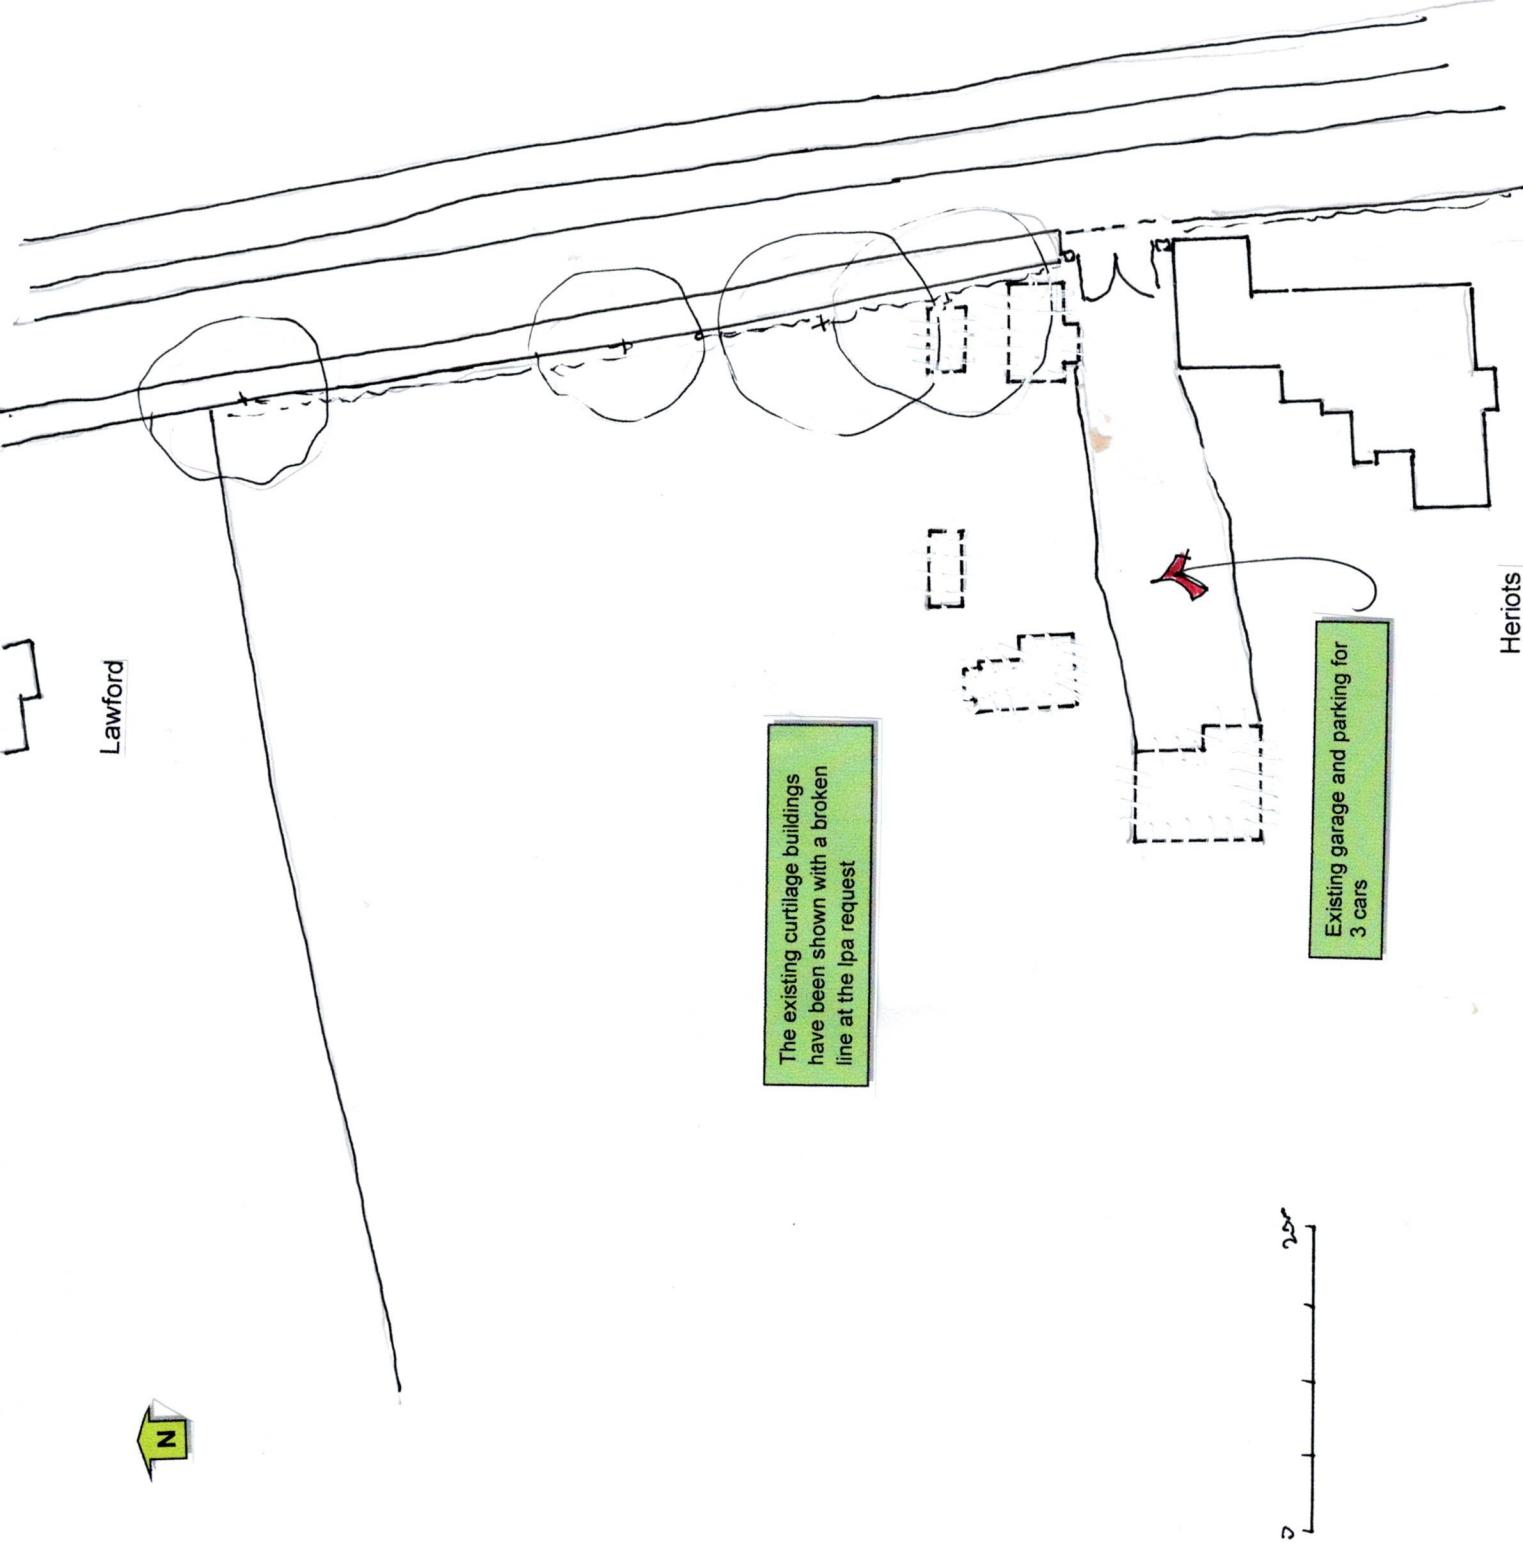

Lawford



The existing curtilage buildings have been shown with a broken line at the lpa request

Existing garage and parking for 3 cars

Heriots

Do not scale except for planning & building regulations purposes

Licence number 100046766

Mark Leedale Planning
Chartered Town Planning
Consultants

20 Hurlands Place,
Farnham,
Surrey GU9 9HX
01252 718855
markleedale@hotmail.com

Revision notes:

- A 26.4.24 Curtilage buildings omitted at lpa request
- B
- C

Client:
S Holdstock Esq

Location:
Heriots, Wokingham Road, Hurst
RG10 0RX

Drawing title:
Site plan

Scale:
1:500 @A4

Date:
May 2024

Drawing number:
MLP/02A