

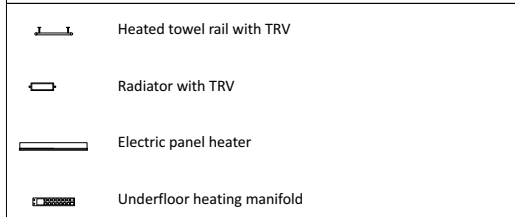
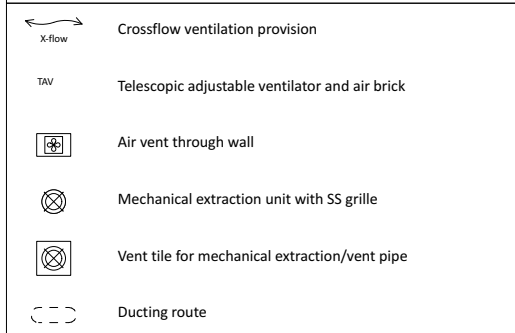
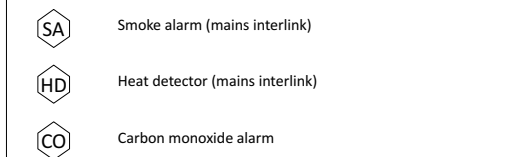
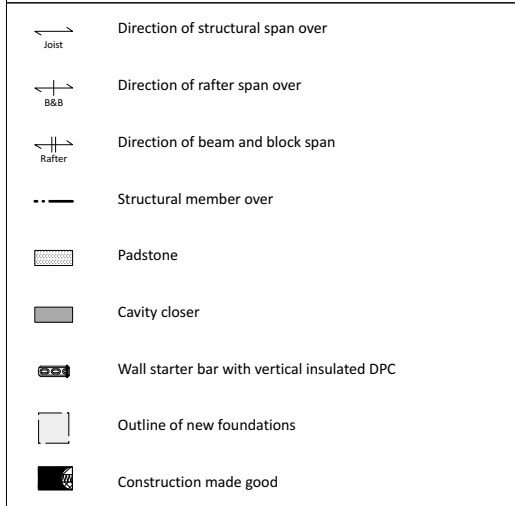


	SVP Soil vent pipe
	AAV Air admittance valve
	RWP Rainwater downpipe
	FW/SW inspection chamber
	RE Rodding eye
	IL Invert level
	Existing FW/SW drainage
	New FW/SW drainage
	Back inlet gully

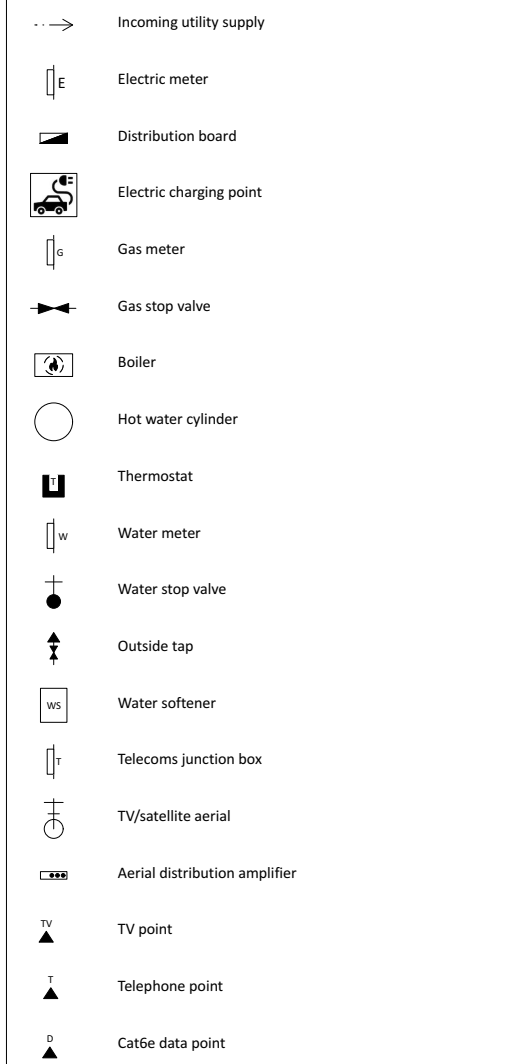

NB. Some symbols may not be applicable to this drawing

Refer to drawing 190 for Building Regulations compliance notes

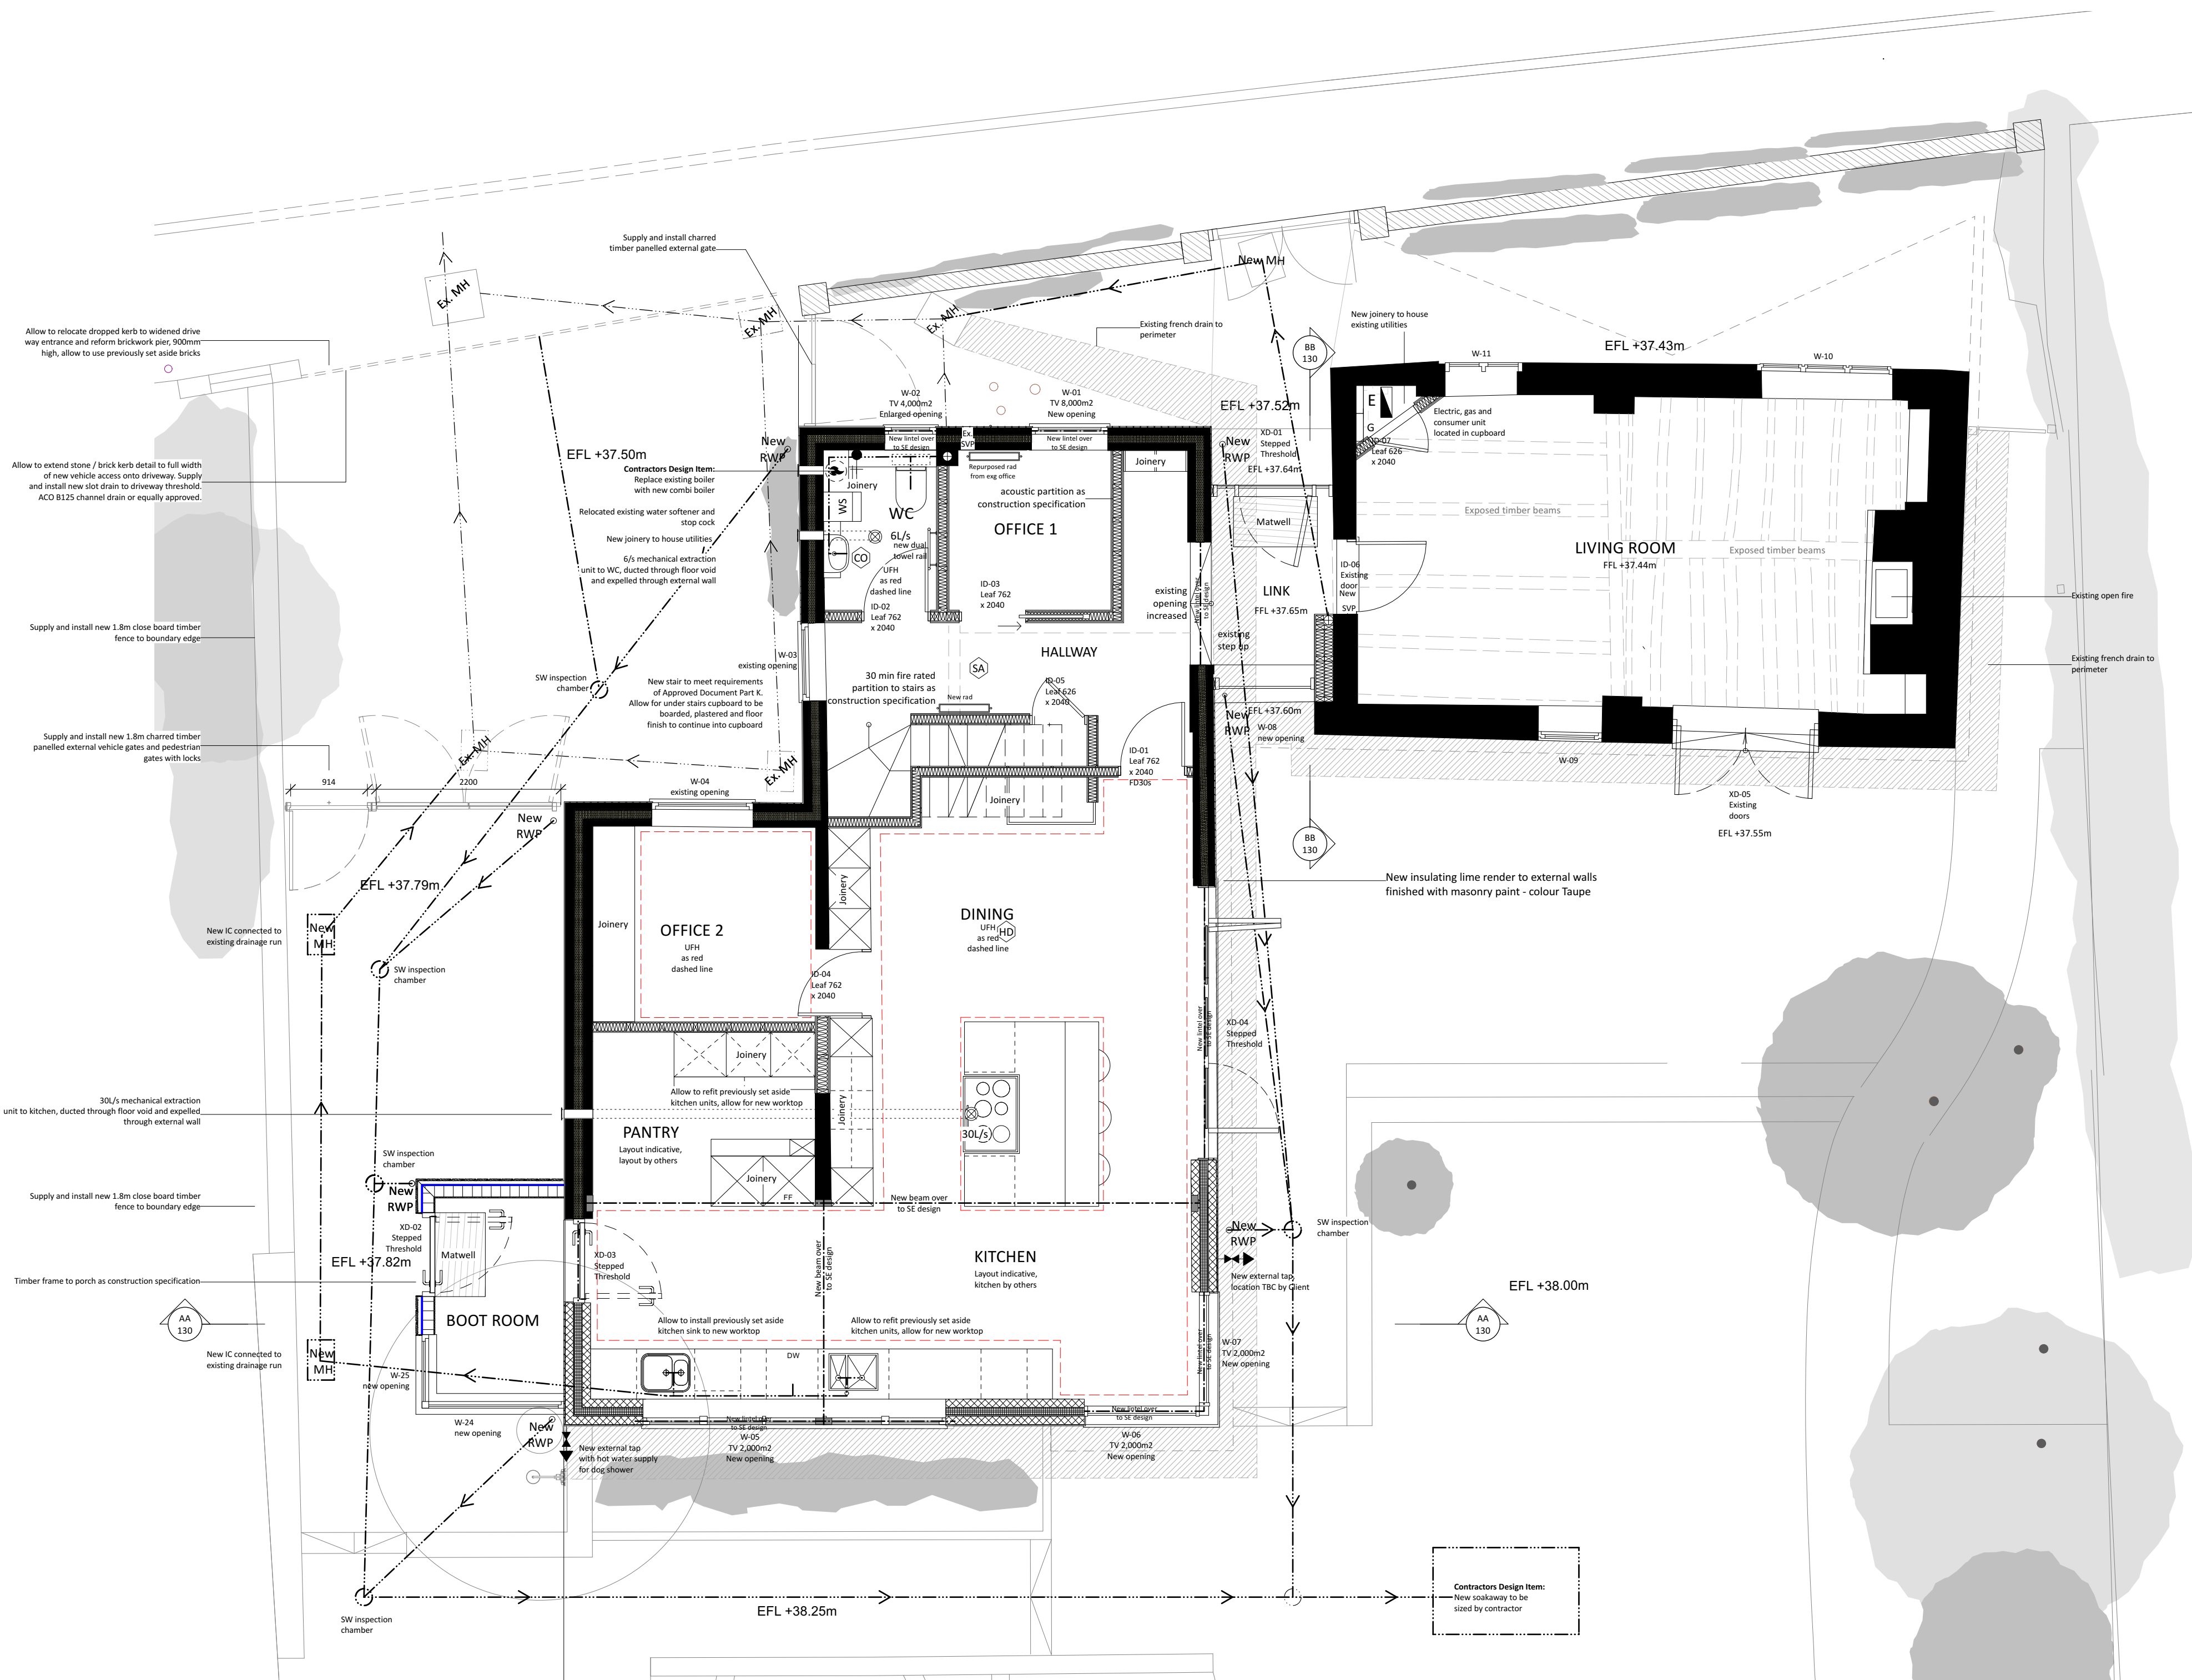

For elevations and vertical setting out, see drawing series 120.
For sections and construction specification notes, see drawing series 130.
For Building Regulations 2010 compliance notes, see drawing 190.

For all structural design specifications, refer to structural engineer's drawings.

These details are subject to all relevant statutory approvals. If in doubt, check.
All dimensions are to be checked on site. Areas where quoted are approximate. Figured dimensions only are to be taken from this drawing.
Any discrepancies with other related information is to be reported to Absolute Architecture prior to order/construction/installation..
This document should not be relied on or used in circumstances other than those for which it was originally prepared and for which Absolute Architecture was commissioned.
Absolute Architecture accepts no responsibility for this document to any party other than the person by whom it was commissioned.

B	31/10/2024	s73 application
A	24/09/2024	K-Rend insulation omitted, lime render added
No.	Date	Revision Notes



Design Firm

Absolute Architecture

Commercial House, 53b Kingsbridge Road, Newbury, Berkshire, RG14 6DY
T: 01635 528188 E: mail@absolute-architecture.co.uk
www.absolute-architecture.co.uk

Status

Project Title	Ed and Emily Levy DAMP WORKS TO COTTAGE Parkers Cottage, Hurst, Berkshire, RG10 0DS
---------------	--

Sheet Title

PRO. GA GROUND FLOOR PLAN

Drawn By	SM	Checked By	SS
Date	14/05/2024		
Scale	1:50 @ A1		
Project ID	583 110B		