


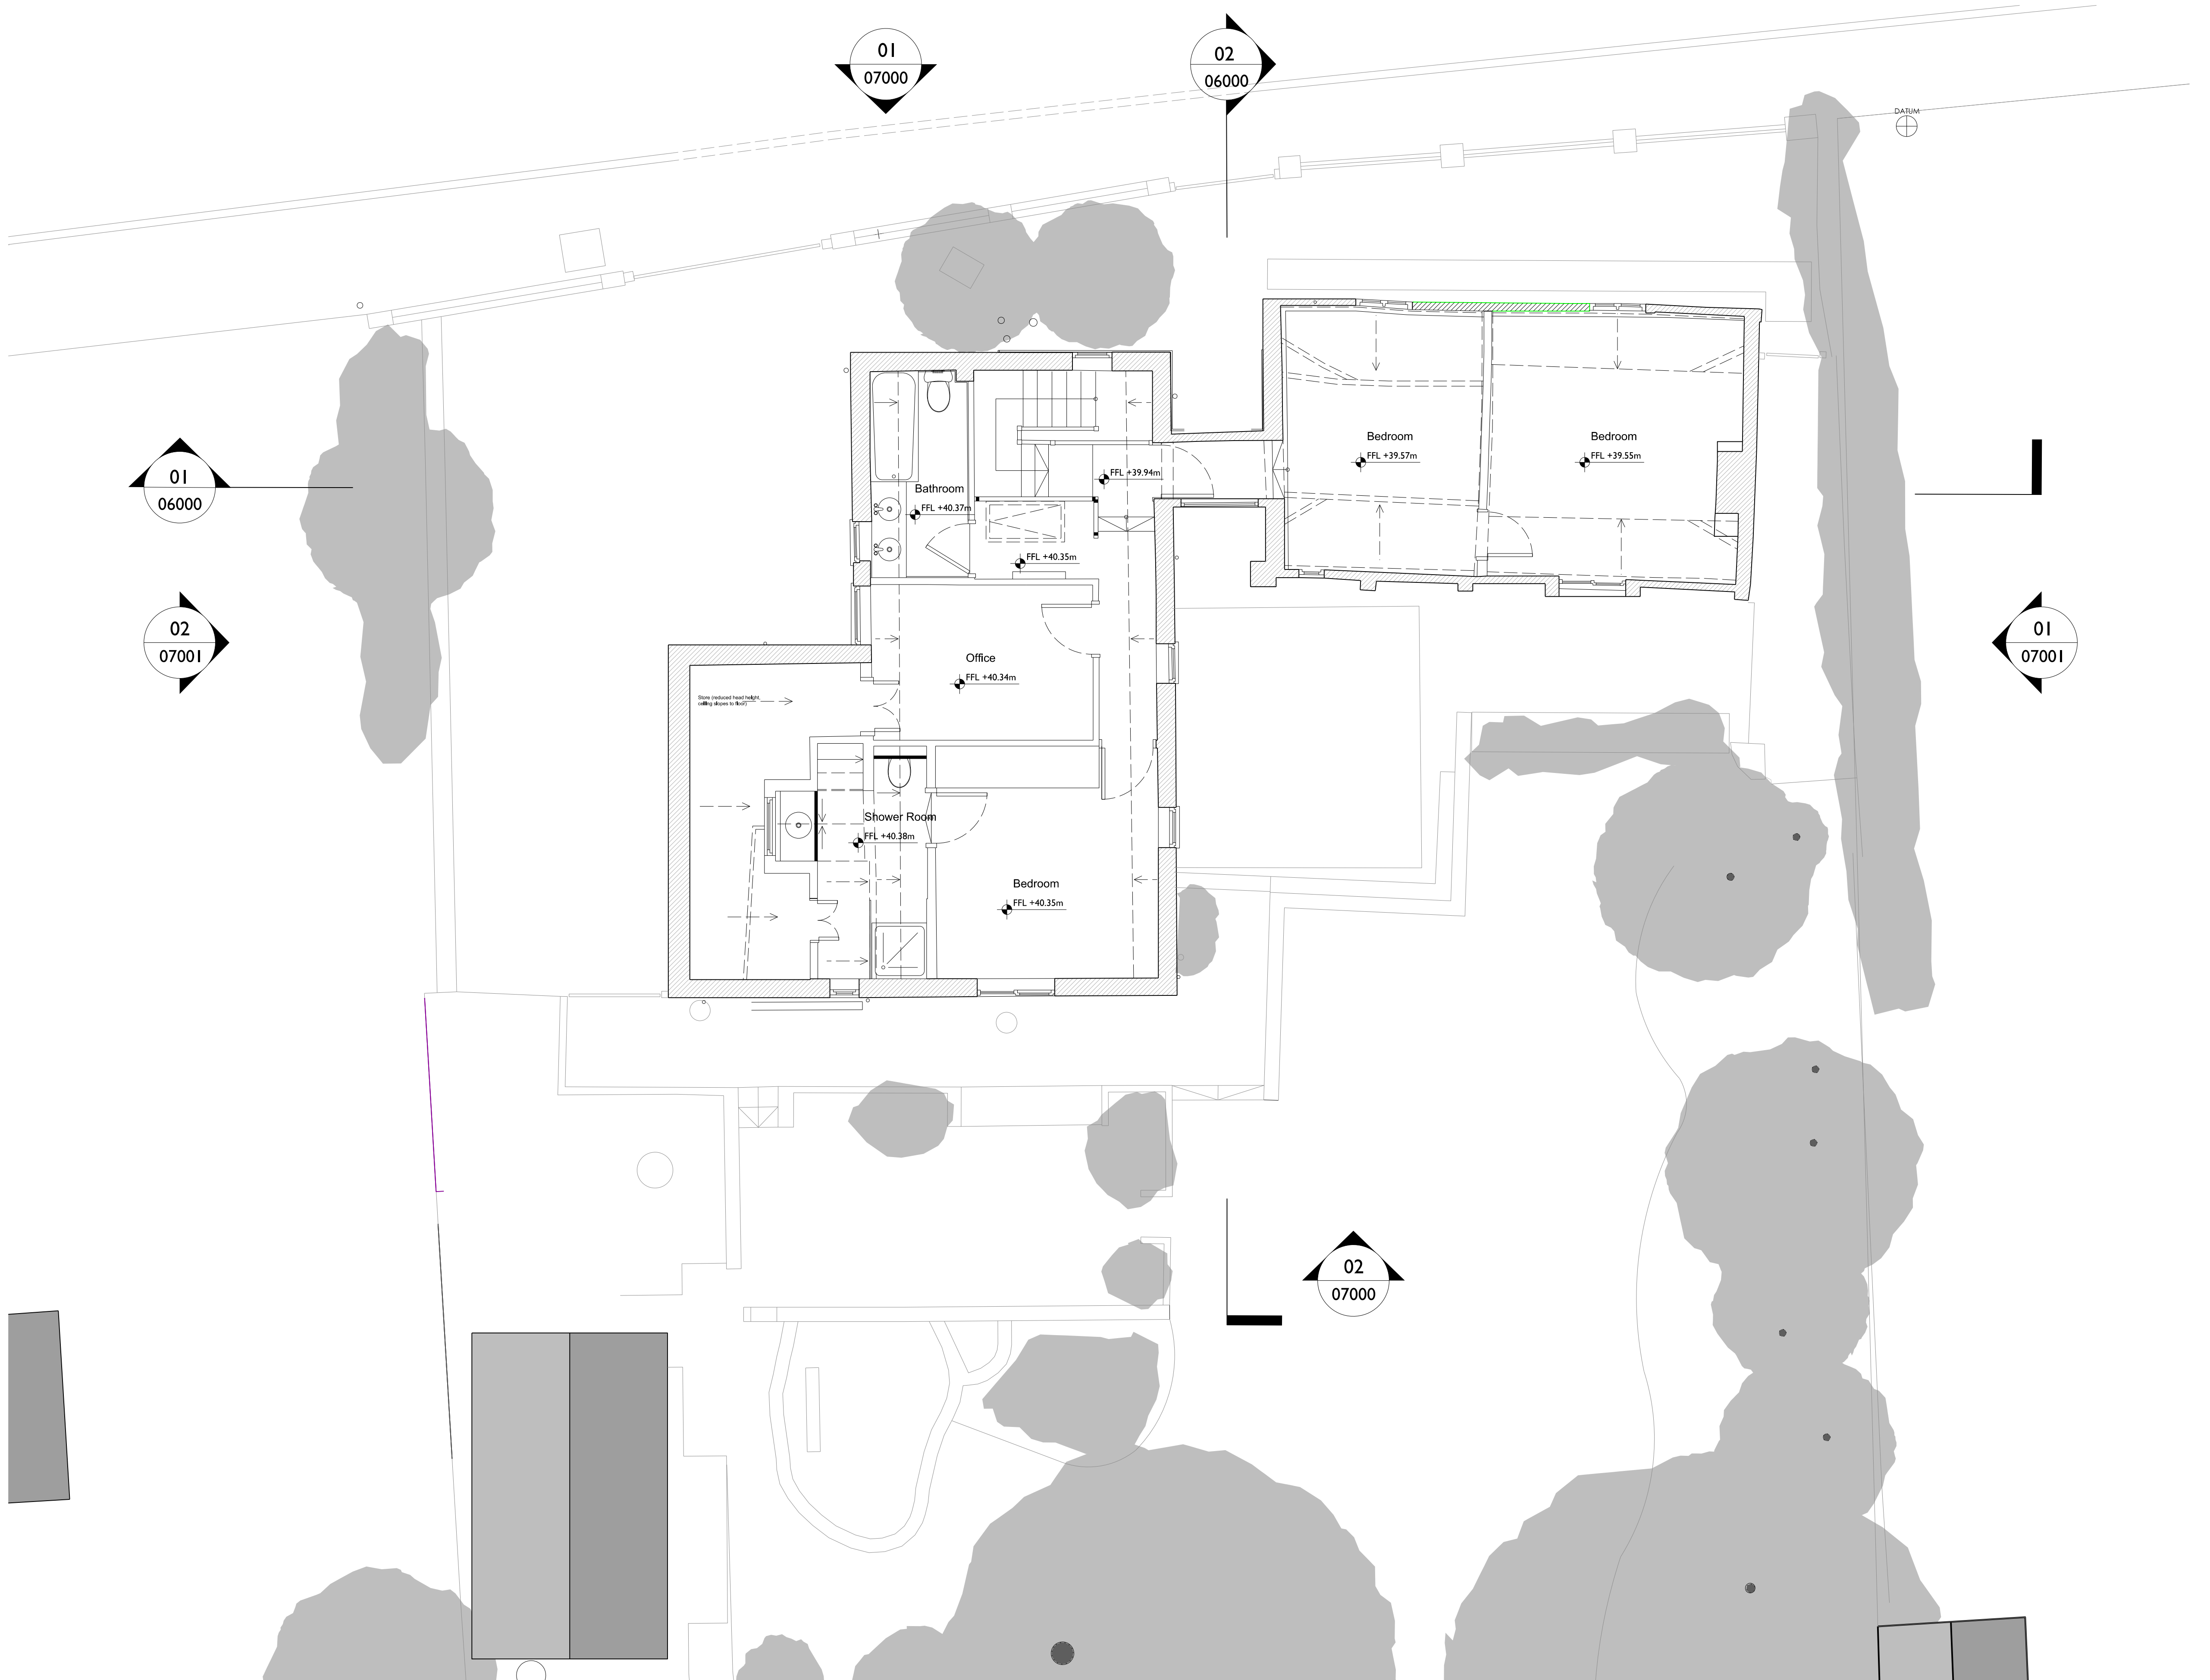

P1	06.10.2023	PLANNING	CG
Rev	Date	Details	Authorised By

Important note

This information is confidential and the copyright of Charles Gillespie_Architecture. Charles Gillespie_Architecture accepts no liability for use of this drawing by parties other than the party for whom it was prepared or for purposes other than that which is stated on the issue sheet. It shall not be disclosed or passed to any other party in any form in whole or part without Charles Gillespie_Architecture's express permission in writing nor should any other party place reliance upon it. Where data is supplied electronically, it is for convenience only. The original information is the printed or controlled copy which will be supplied on request. All dimensions are in millimetres. No dimensions or other information shall be inferred from the electronic data unless specifically stated on the printed or controlled copy. Where dimensions are not given, drawings must not be scaled and the matter should be referred back to Charles Gillespie_Architecture. This drawing should be read in conjunction with all other project information, produced by Charles Gillespie_Architecture and others. In the event of any conflict between the information contained on this drawing and in any other project document, drawings, specifications, schedules etc, the matter must be referred back to Charles Gillespie_Architecture for clarification. All dimensions and conditions are to be checked on site by the contractor prior to preparing designs, drawings, calculations etc. or commencing any work. The contractor is responsible for checking that there is no conflict between site dimensions and drawn dimensions.

Charles Gillespie_Architecture
West County House
Woodcock Street, Coale Cary
Somerset, BA7 7BL
Tel: +44 (0)7792497153
Email: info@charlesgillespiearchitecture.co.uk
Web: www.charlesgillespiearchitecture.co.uk

Client
Emily Coward and Ed Levy

Project
**Parkers Cottage, Hurst,
Berkshire, RG10 0DS**

Title
Existing First Floor Plan

Date
09/09/2022

Scale
1:50@A1 (1:100@A3)

Issue status

PLANNING

Drawing number
014-XX-01-PL-01 001

Client Drawing number

© Copyright - Charles Gillespie_Architecture

