


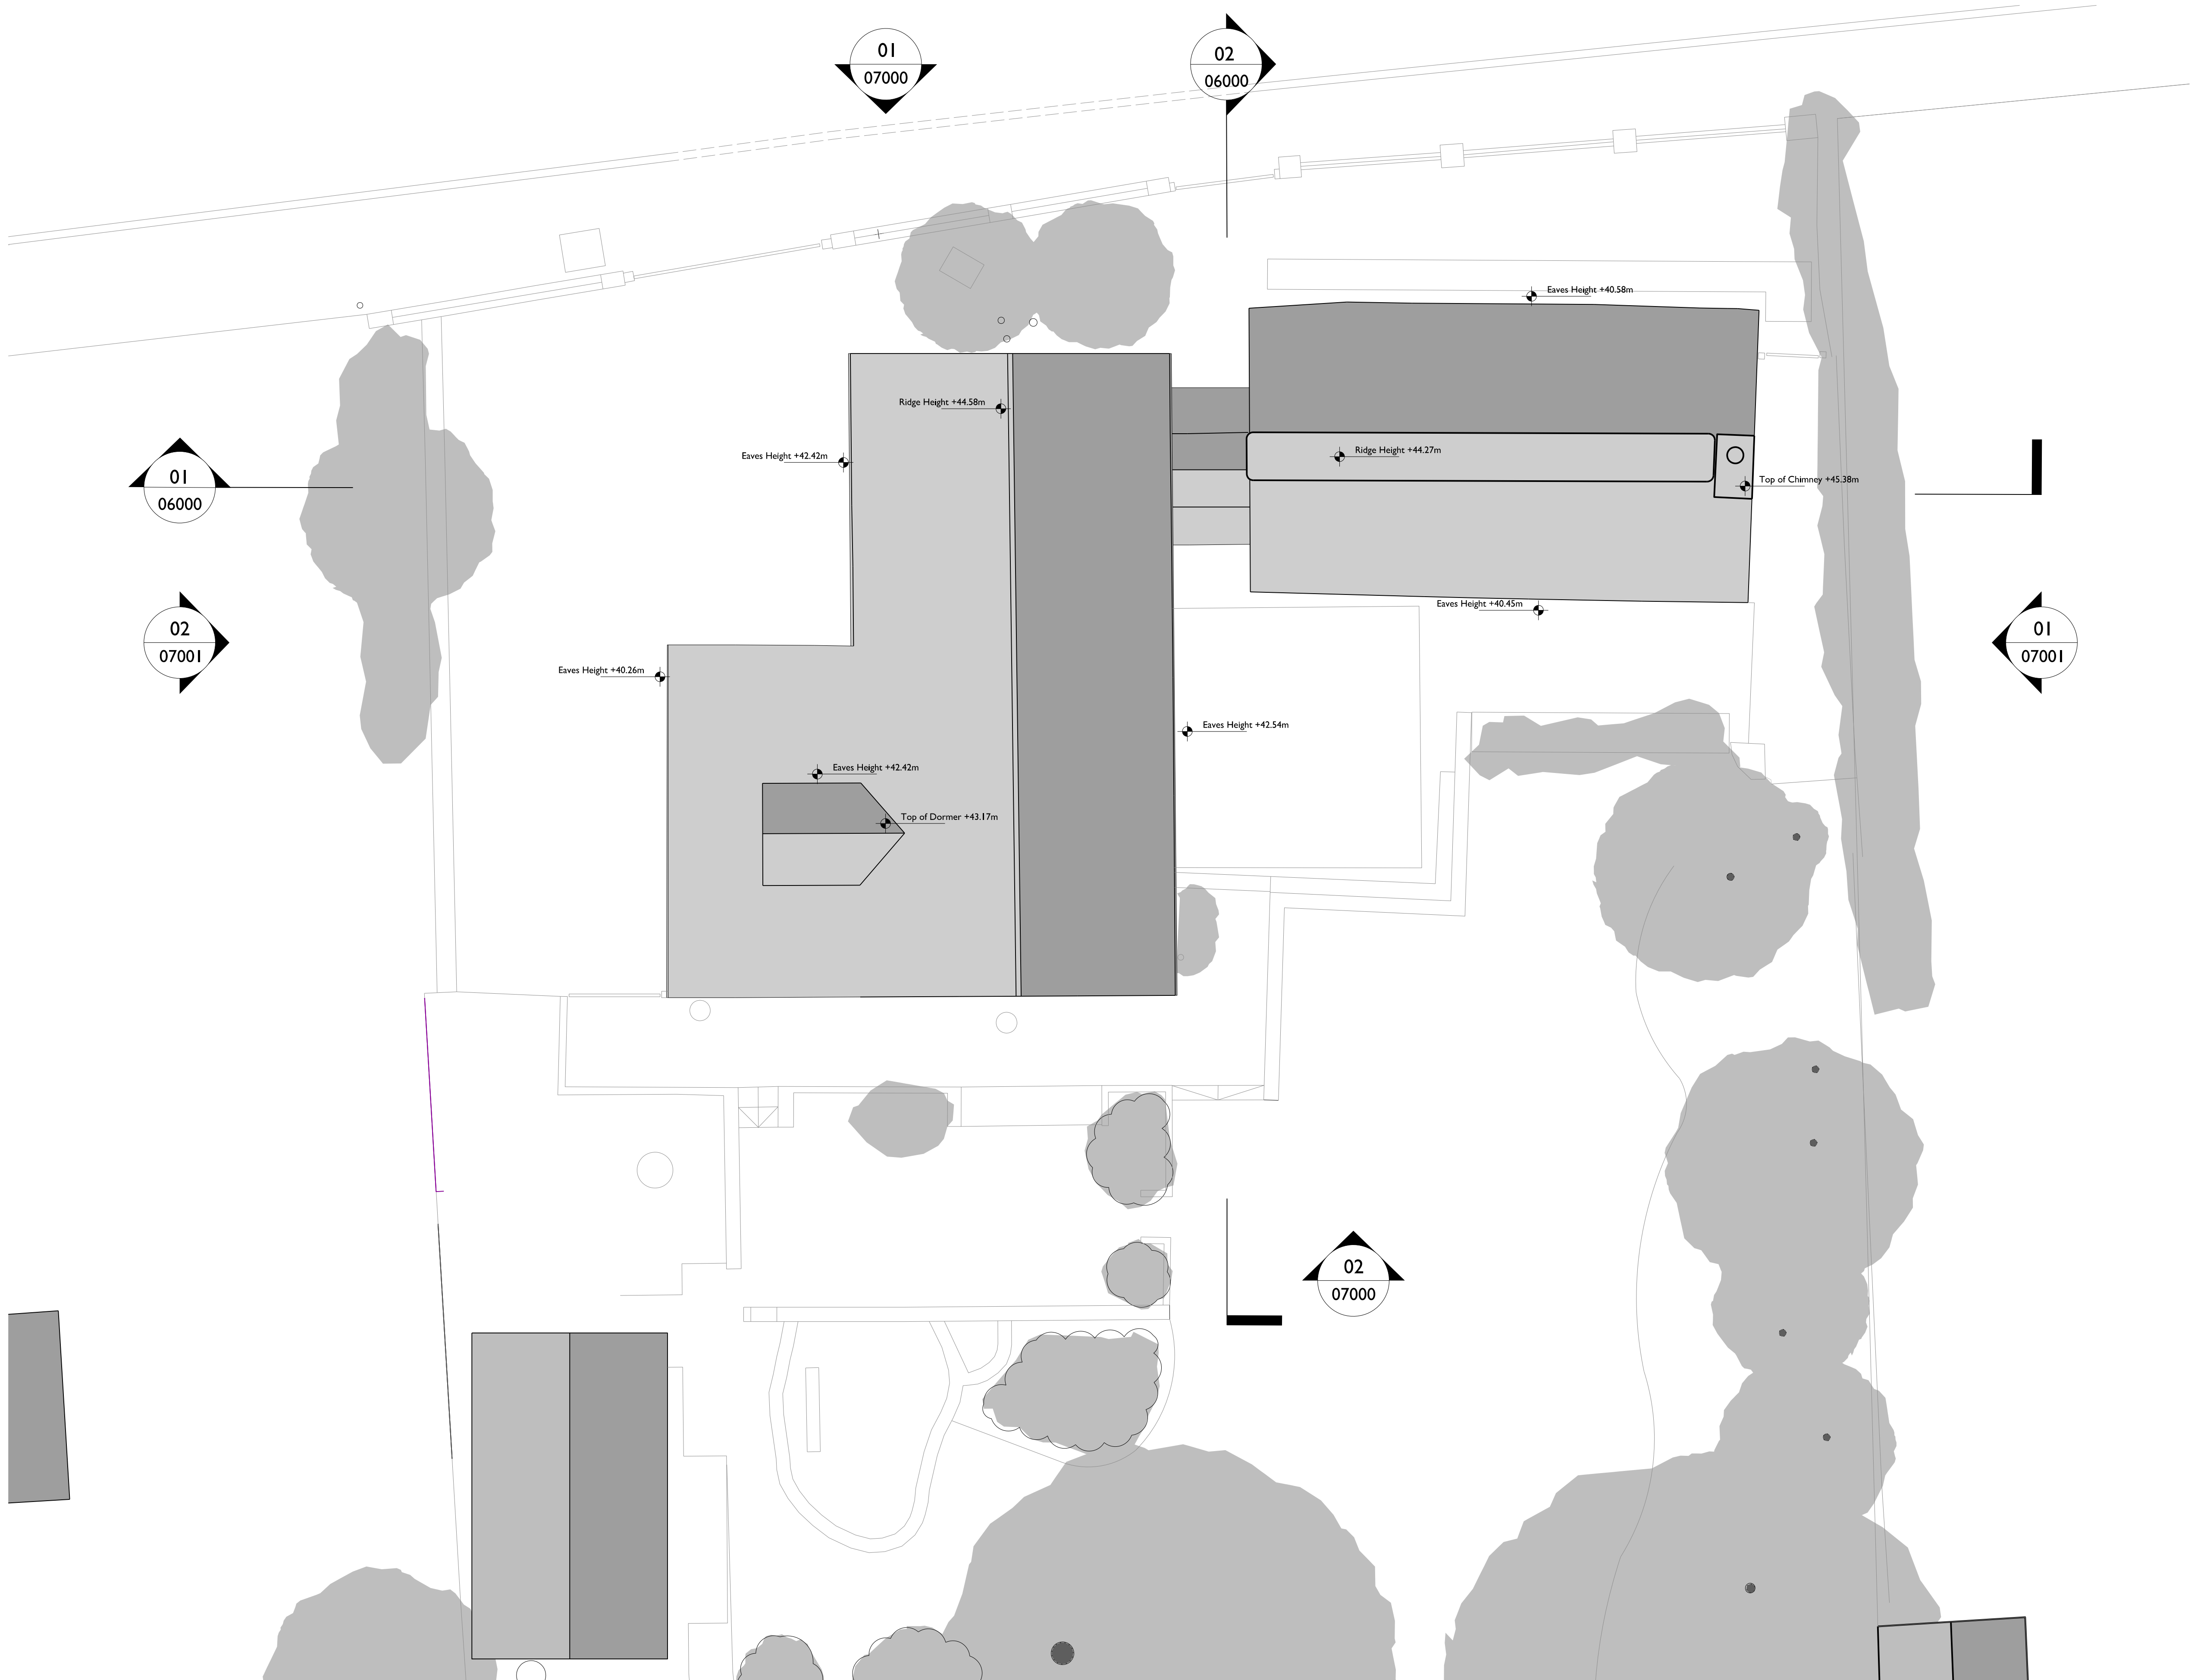

01 EXISTING ROOF PLAN  
1:50 @ A1 or 1:100 @ A3 01005

|     |            |          |               |
|-----|------------|----------|---------------|
| P1  | 06.10.2023 | PLANNING | CG            |
| Rev | Date       | Details  | Authorised By |

**Important note**  
This information is confidential and the copyright of Charles Gillespie\_Architecture. Charles Gillespie\_Architecture accepts no liability for use of this drawing by parties other than the party for whom it was prepared or for purposes other than that which is stated on the issue sheet. It shall not be disclosed or passed to any other party in any form in whole or part without Charles Gillespie\_Architecture's express permission in writing nor should any other party place reliance upon it. Where data is supplied electronically, it is for convenience only. The original information is the printed or controlled copy which will be supplied on request. All dimensions are in millimetres. No dimensions or other information shall be inferred from the electronic data unless specifically stated on the printed or controlled copy. Where dimensions are not given, drawings must not be scaled and the matter should be referred back to Charles Gillespie\_Architecture. This drawing should be read in conjunction with all other project information, produced by Charles Gillespie\_Architecture and others. In the event of any conflict between the information contained on this drawing and in any other project document, drawings, specifications, schedules etc, the matter must be referred back to Charles Gillespie\_Architecture for clarification. All dimensions and conditions are to be checked on site by the contractor prior to preparing designs, drawings, calculations etc. or commencing any work. The contractor is responsible for checking that there is no conflict between site dimensions and drawn dimensions.

**Charles Gillespie\_Architecture**  
West County House  
Woodcock Street, Coale Cary  
Somerset, BA7 7BL  
Tel: +44 (0)7792497153  
Email: info@charlesgillespiearchitecture.co.uk  
Web: www.charlesgillespiearchitecture.co.uk

Client  
**Emily Coward and Ed Levy**

Project  
**Parkers Cottage, Hurst,  
Berkshire, RG10 0DS**

Title  
**Existing Roof Plan**

|      |       |         |            |
|------|-------|---------|------------|
| Date | Drawn | Checked | Authorised |
|------|-------|---------|------------|

09/09/2022

Scale

1:50@A1 (1:100@A3)

Issue status

**PLANNING**

|                            |           |
|----------------------------|-----------|
| Drawing number             | Rev       |
| <b>014-XX-RF-PL-01 005</b> | <b>P1</b> |
| Client Drawing number      |           |
| ----                       |           |