
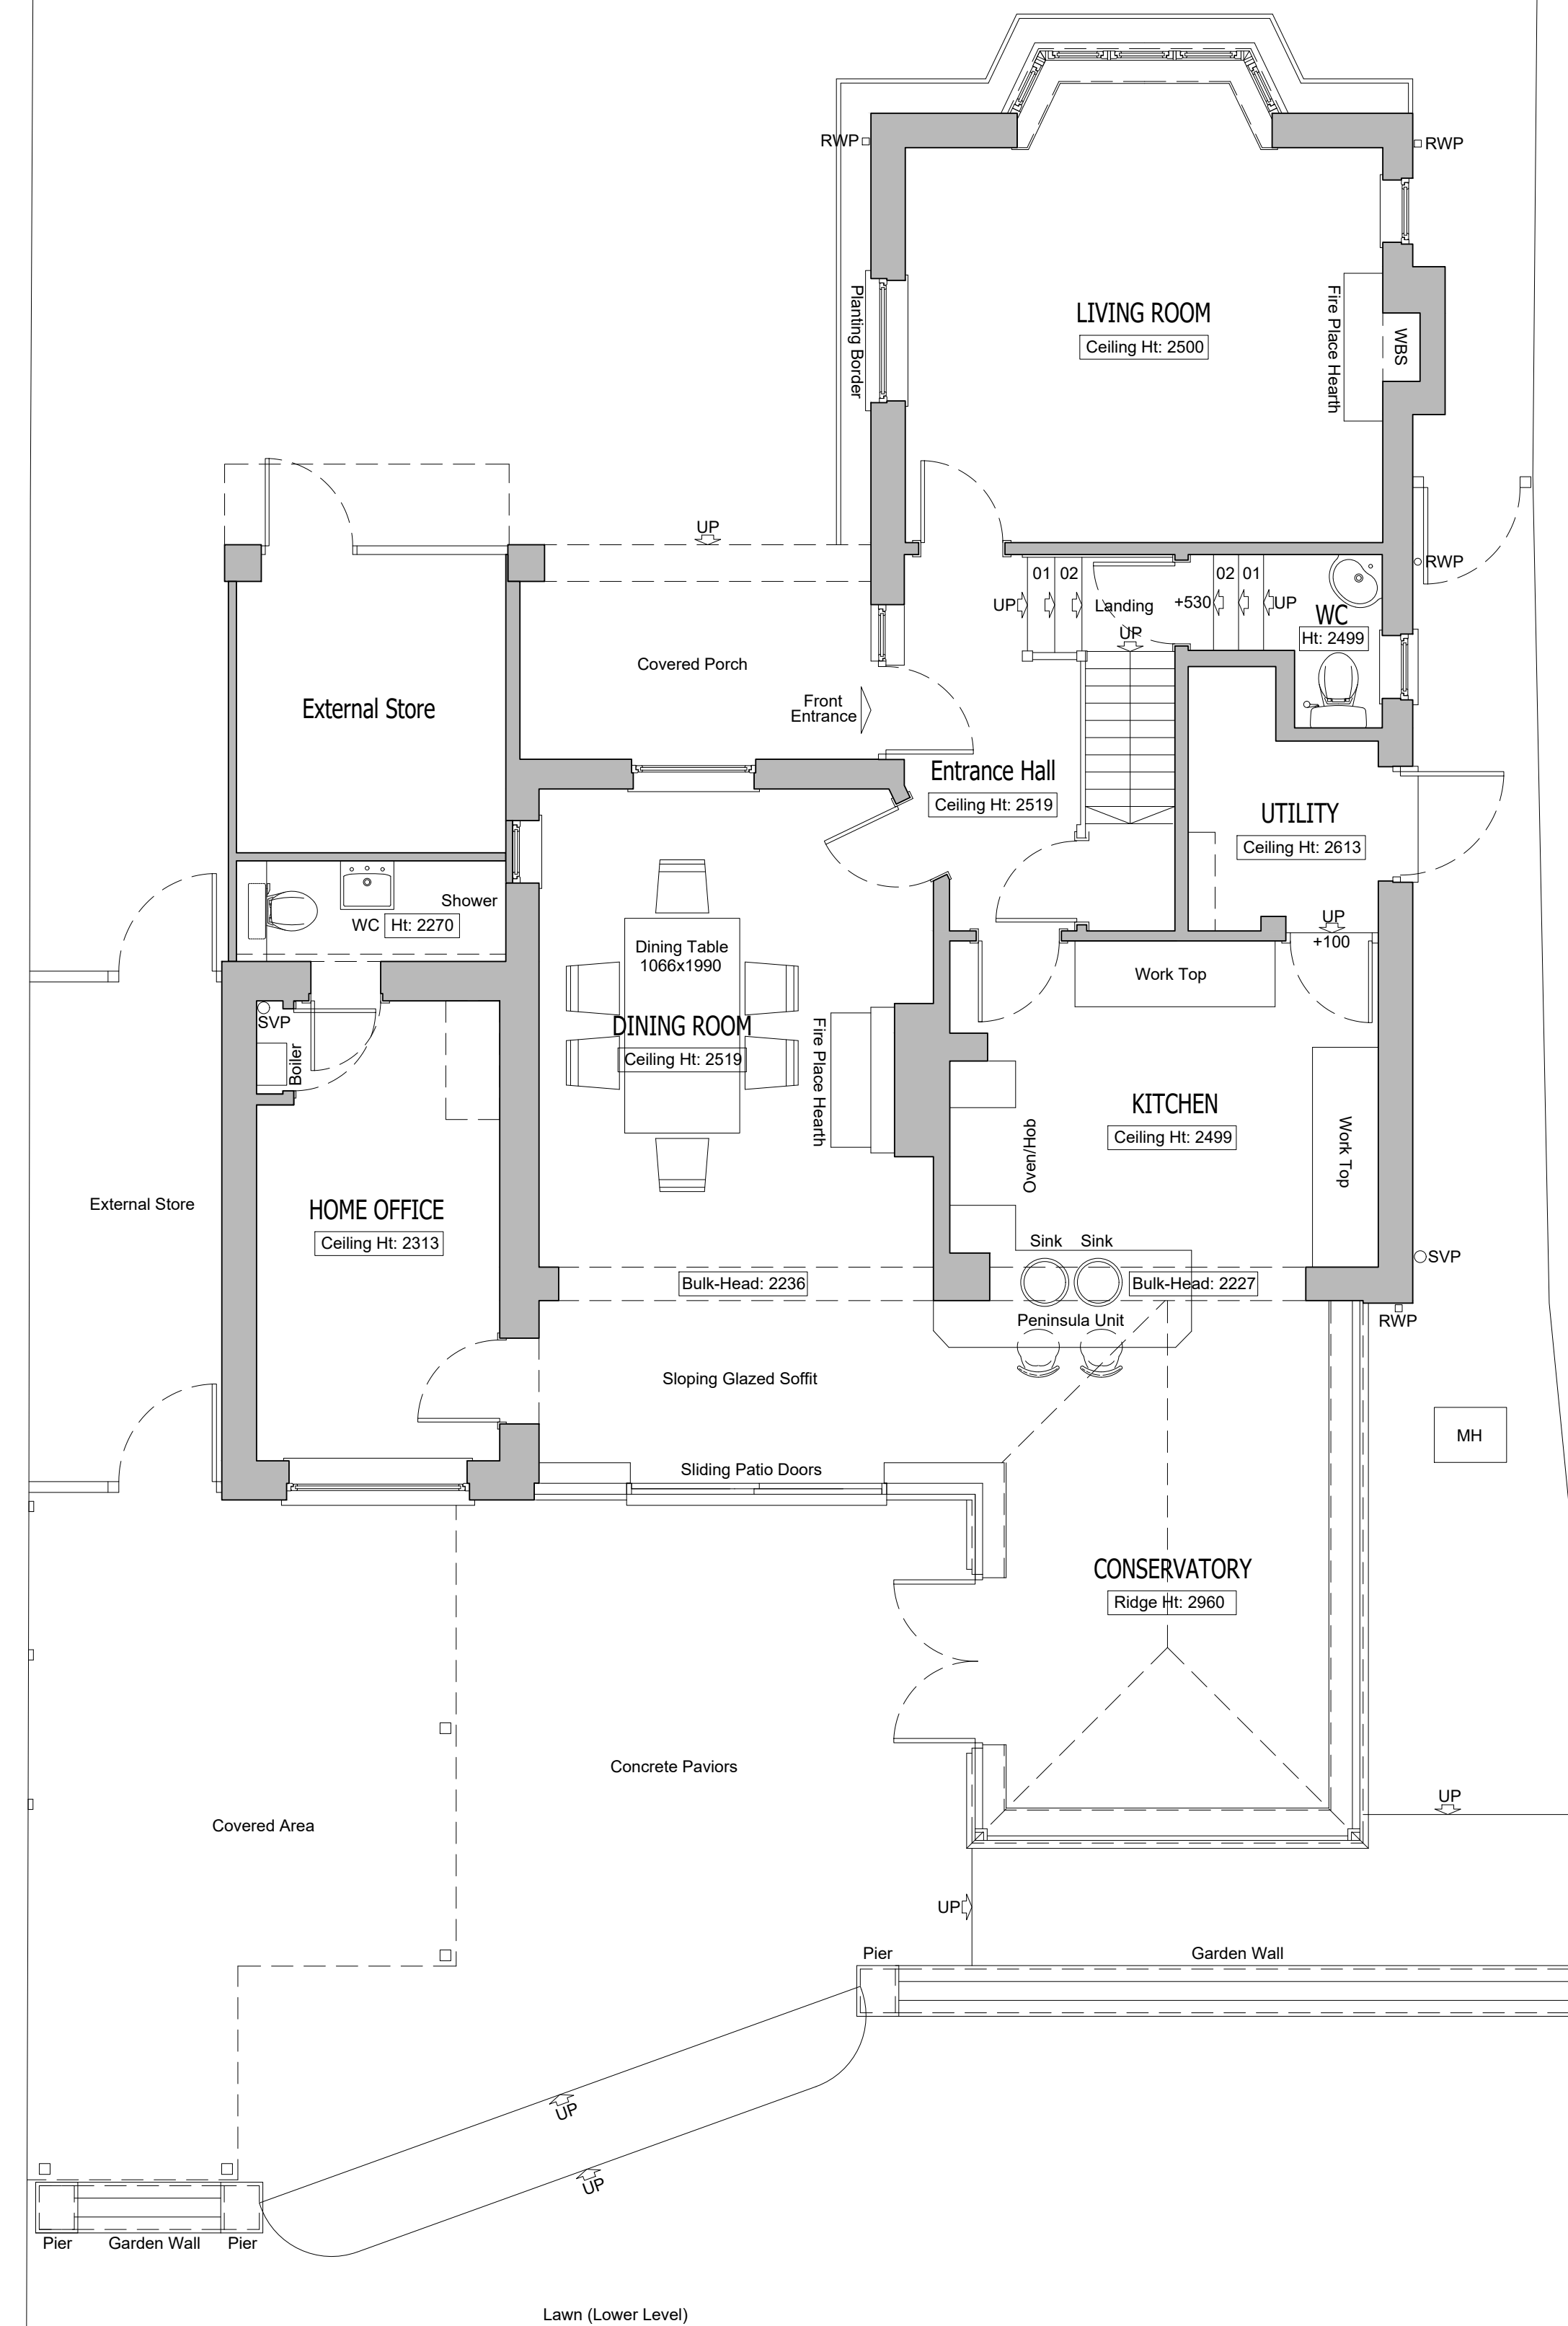


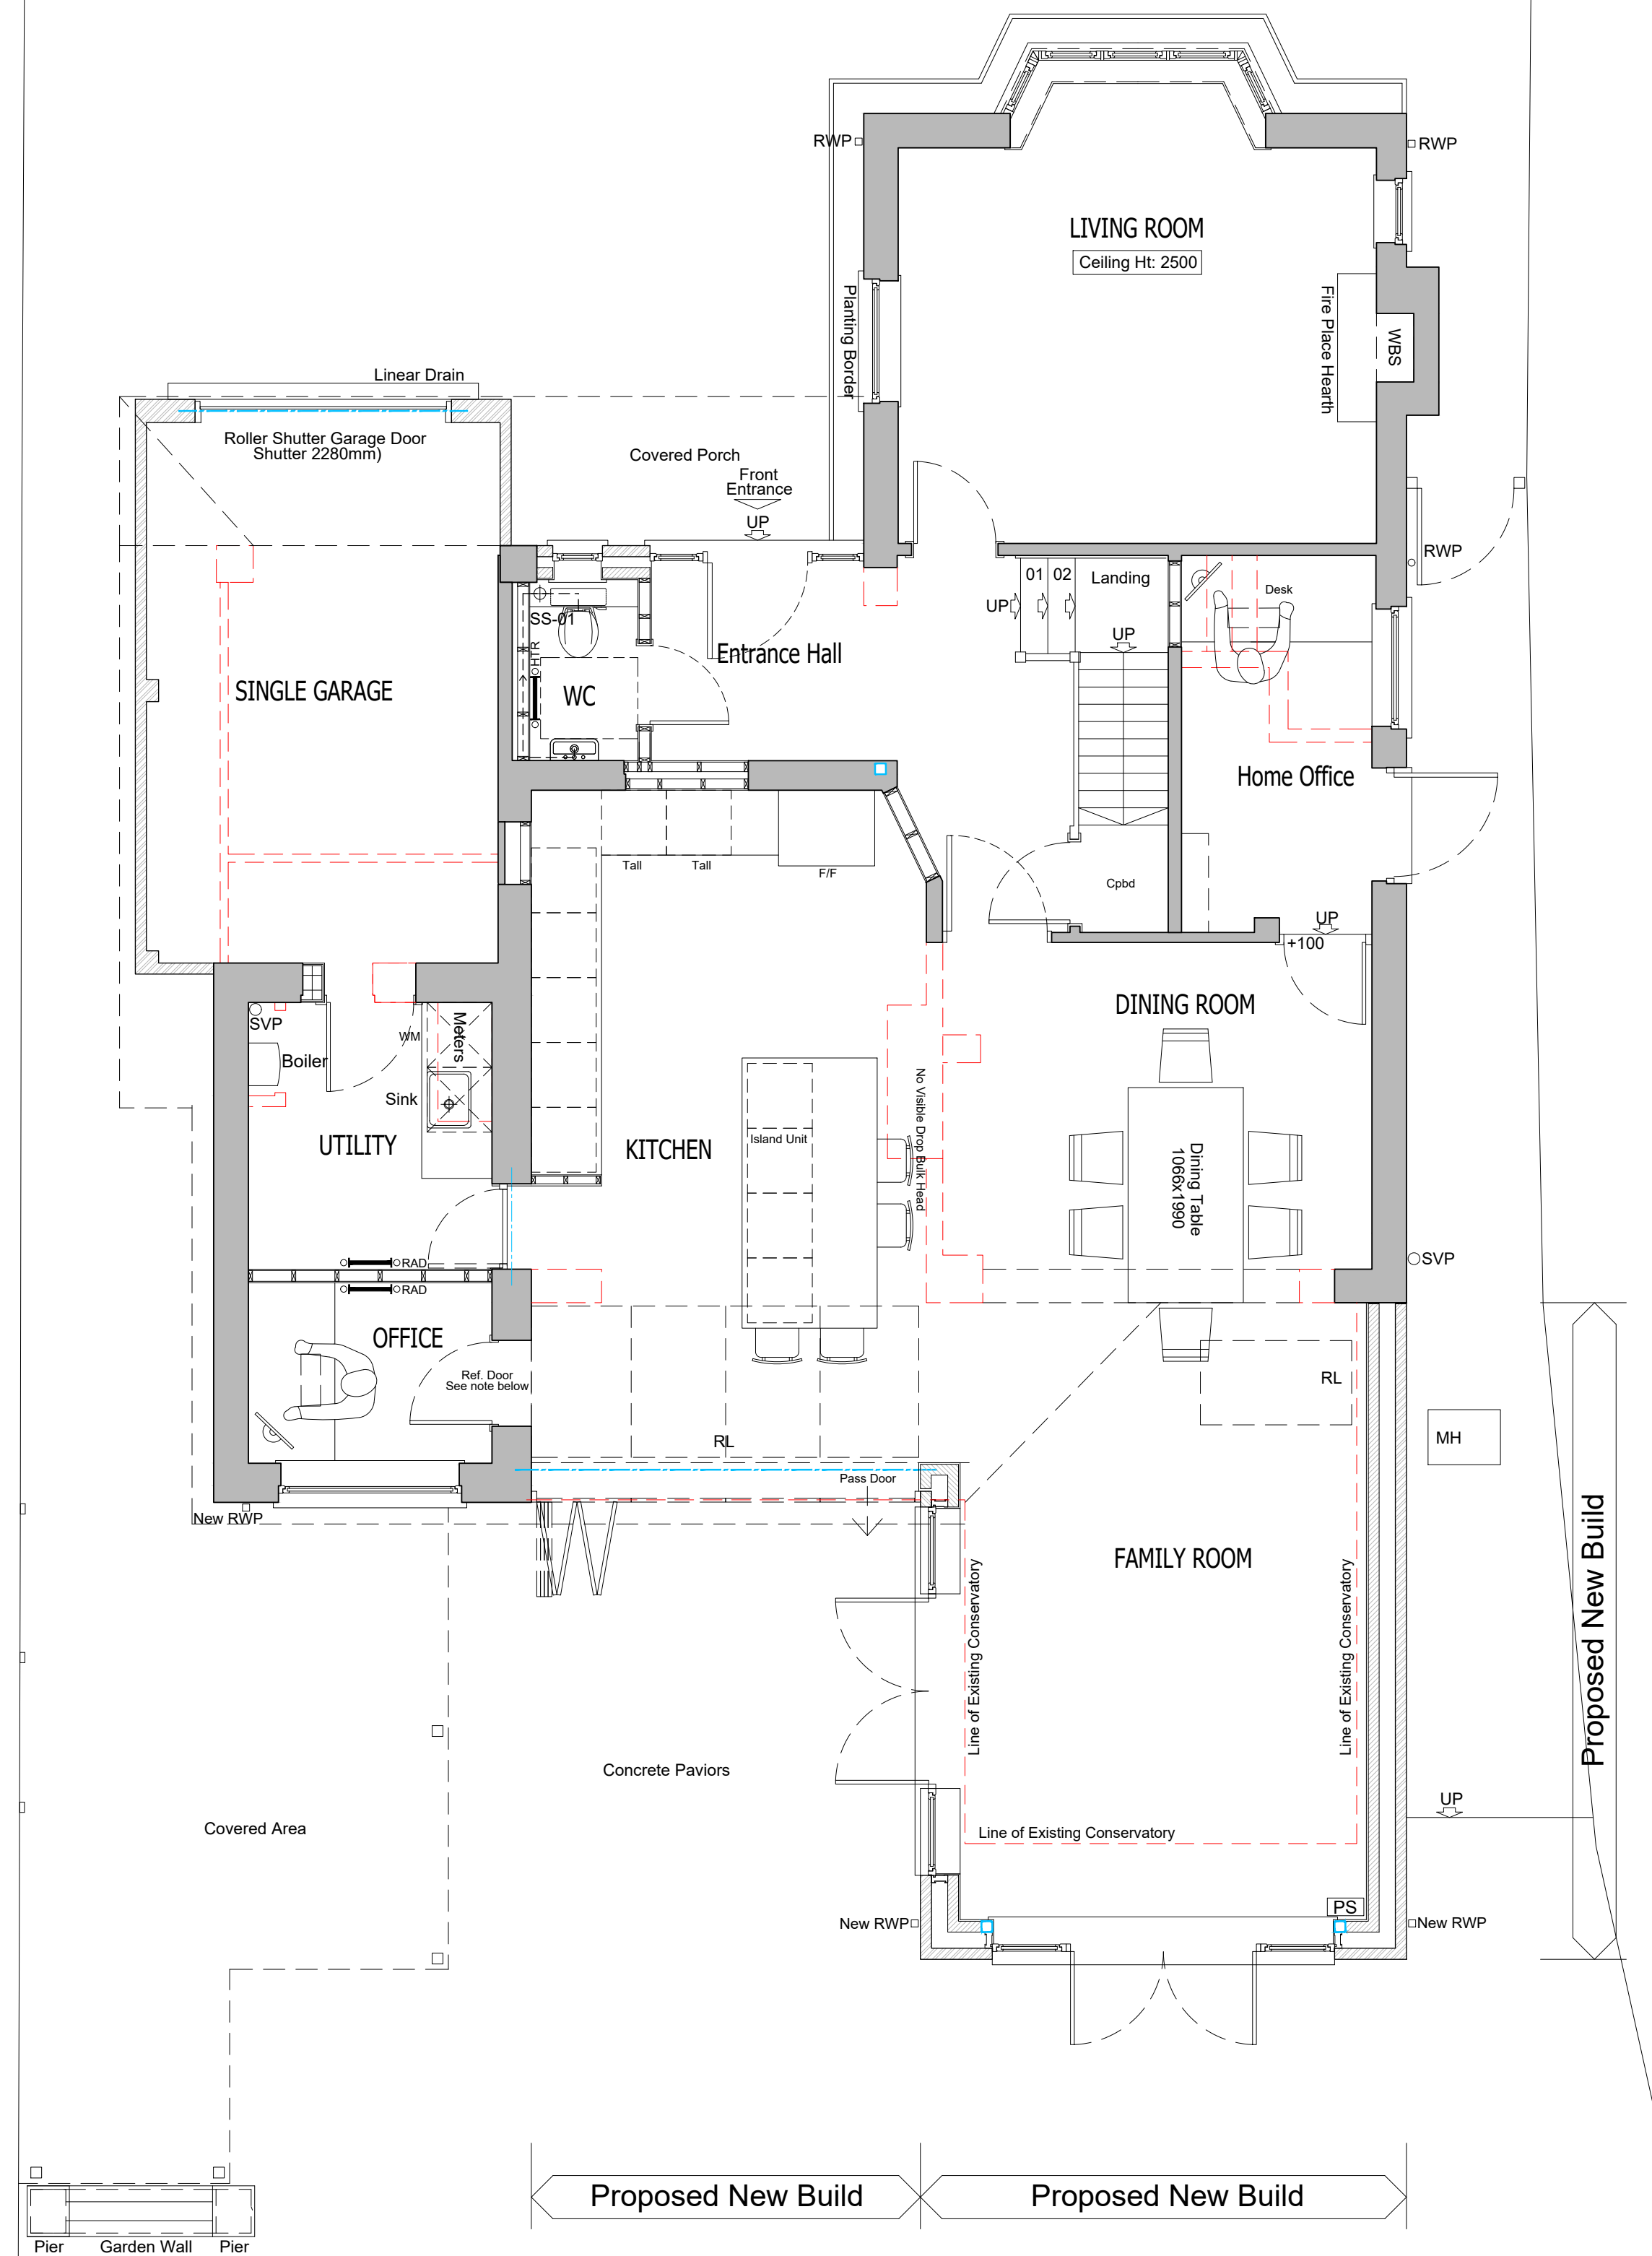

Rev	Description	Date	Initials
FOR PLANNING SUBMISSION			
HOLTHAM+NEWMAN ARCHITECTS			
The Design Studio, Lockey Farm, Sindlesham Road, Arborfield, Reading, Berkshire RG2 9JH		T: 07971 316499 E: hello@hnarchitects.co.uk	
Project: 61, Wilderness Road Earley Reading RG6 7RR			
Client Mr and Mrs R. Hammett			
Drawing Title: General Arrangement Floor Plan Ground Floor Level - As Existing and Proposed			
Scale:	1:50 @ A1	Dwg. No.:	Rev.:
	-	2323-P130	-
Drawn by:	DH		
Date:	Nov 2024		