



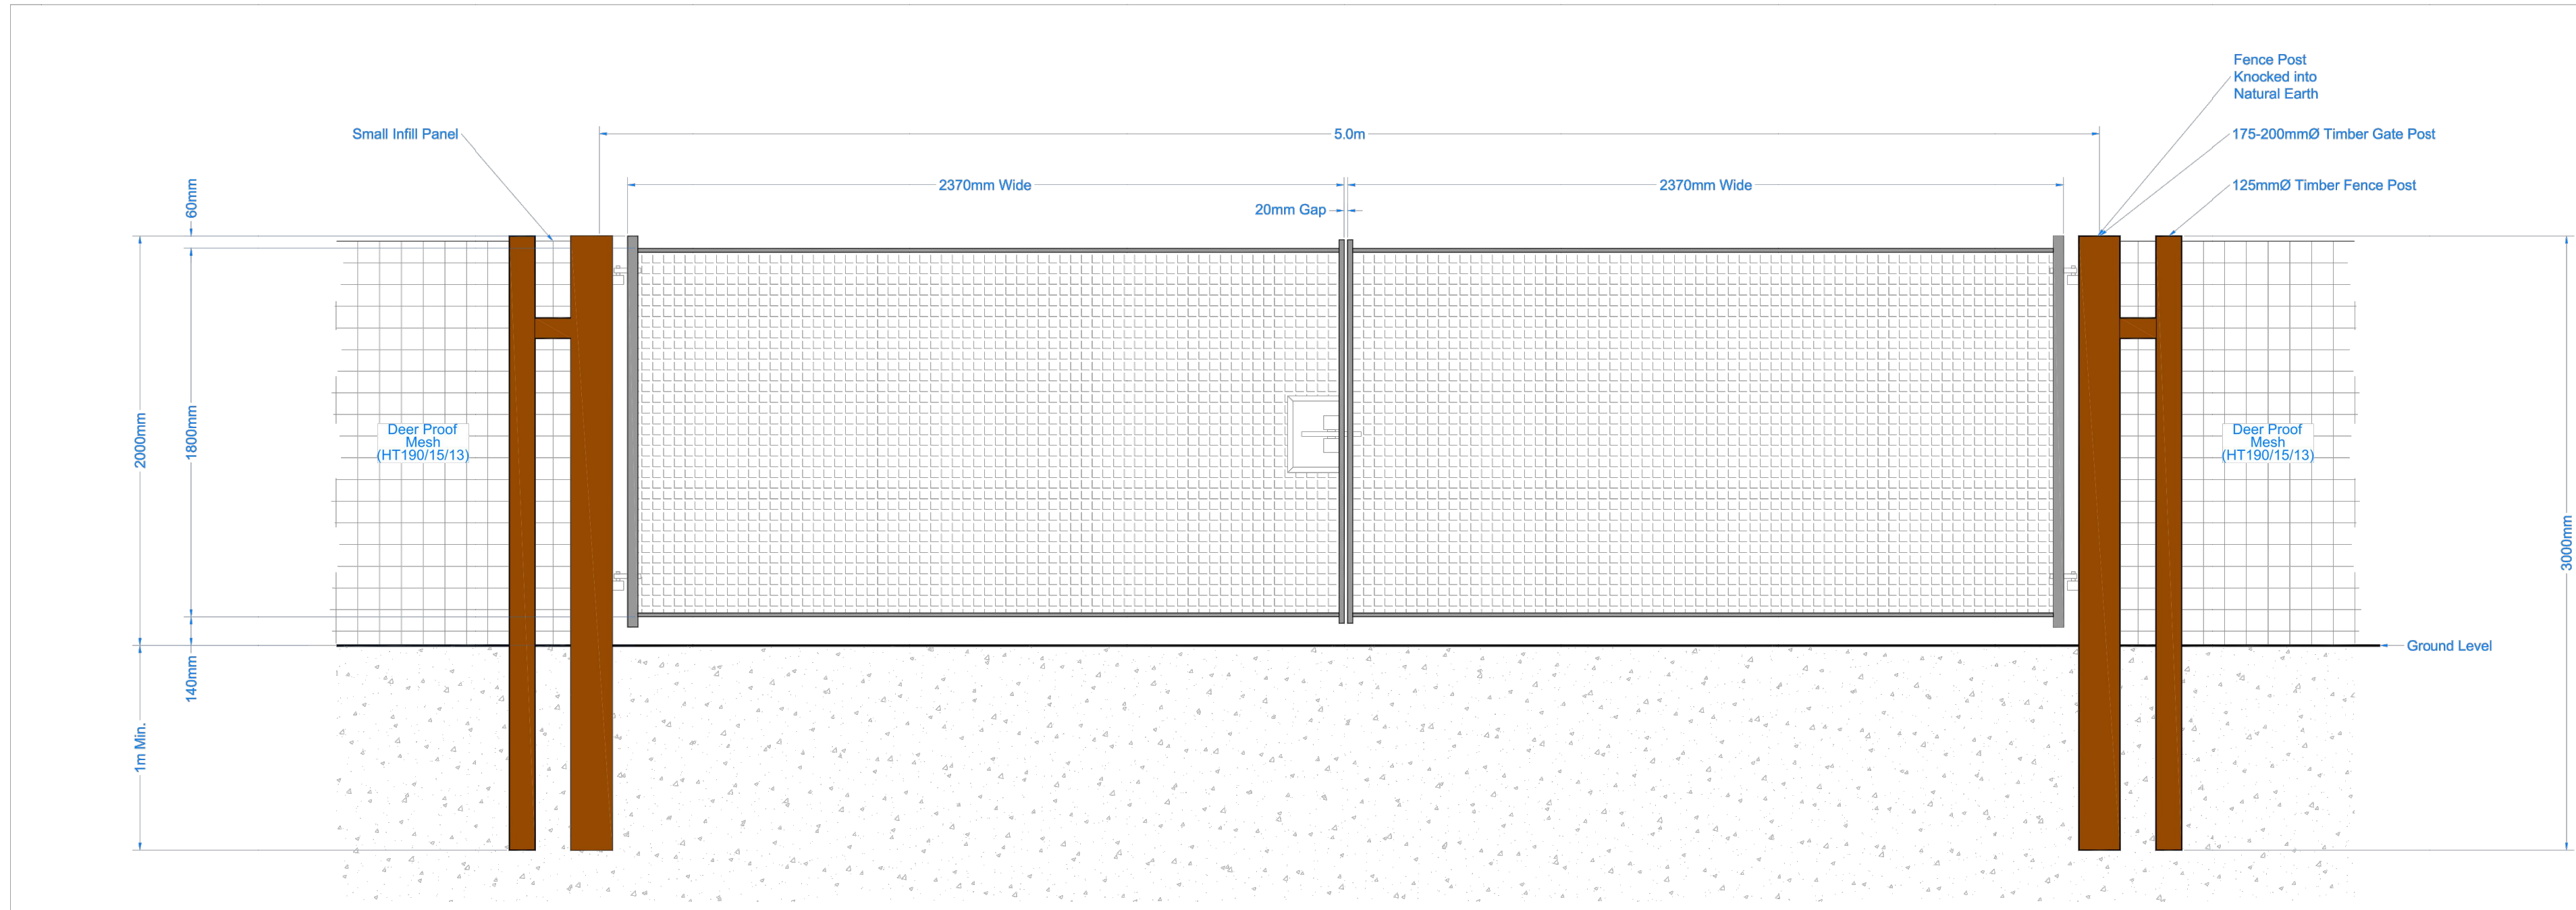

Front Elevation:

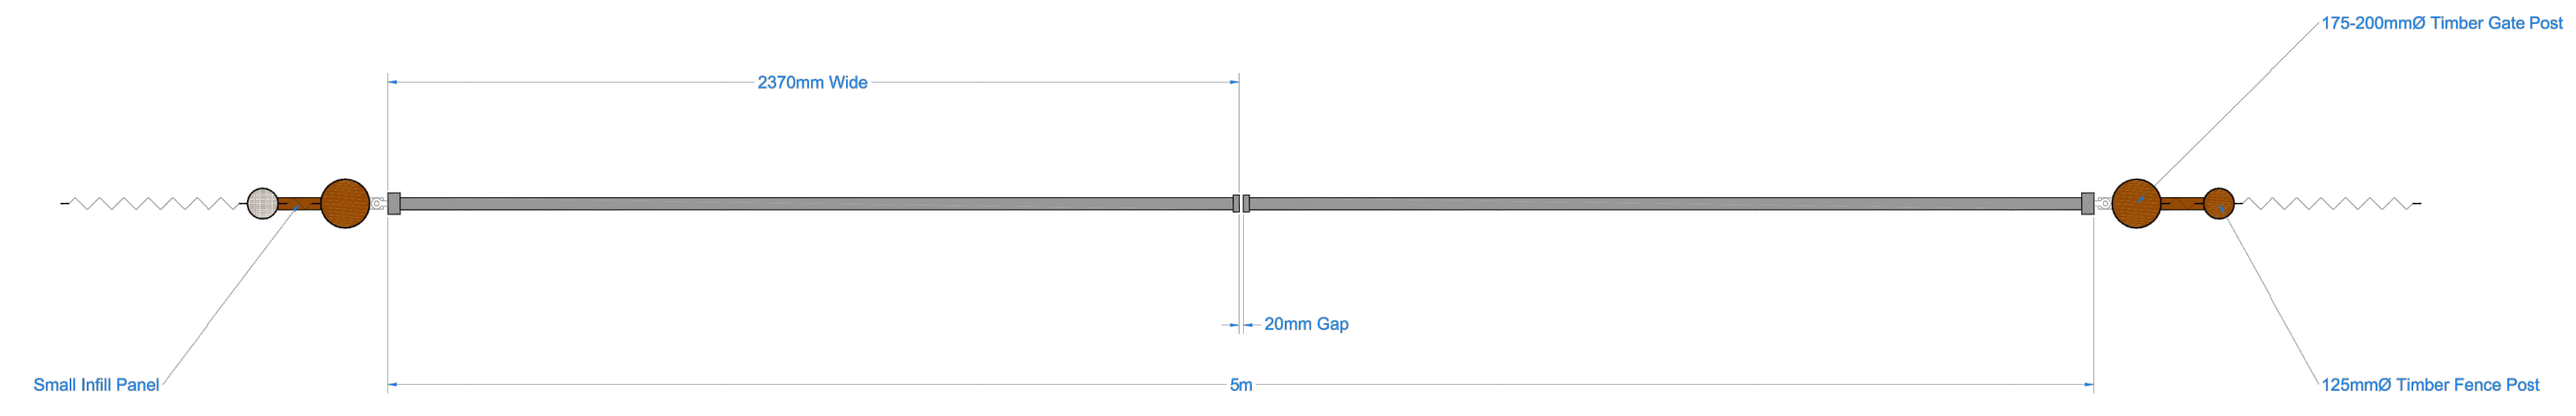

Top Elevation:

Issued for Construction

Rev #	Date	By	Description
-	10 Mar	ACT	First Issue
P01	05 Apr	ACT	Re-issued for Approval
P02	13/02/24	RT	Re-issued for Approval
P03	04/03/24	RT	Re-issued for Approval
C01	18/04/24	RT	Re-issued for Approval
C02	24/04/24	RT	Issued for Construction

Perimeter Protection System	
BRLCOT-CTSG-XX-ZZ-DR-Y2-5605	
Design: R.Curtis	File: CTSG-VSS-GEN-002
First Drawn: 10/03/2023	Revision: C02



- NOTES:
- DRAWING TO BE USED FOR CONSTRUCTION.
 - DRAWING PROVIDED BY SOLAR PLANT SECURITY SPECIALISTS.
 - FENCING AND GATE SUPPLIER TO BE APPROVED BY ENGINEER BEFORE ORDERING.
 - FINAL LOCATION OF GATES & FENCING TO BE DETERMINED BY ENGINEER ON SITE.
 - GATE TO BE INSTALLED IN ACCORDANCE WITH MANUFACTURERS SPECIFICATIONS.
 - DRAWING TO BE READ IN CONJUNCTION WITH ALL OTHER DRAWINGS.
 - FOR GENERAL ARRANGEMENT PLANS REFER TO DRAWINGS BSFS-RAMB-XX-DR-L-3001 AND 3002.
 - FOR FENCING DETAILS REFER TO DRAWING BSFS-RAMB-XX-DR-L-3029.

Rev	Description	Date	By Chk SL	App LG AB
P01	First Issue	17.05	SL	TM
P02	Amendments from first review	31.05	SL	AB

BARKHAM_SOLAR_FARM



tel 020 7631 5291 fax 020 7323 4645 london@ramboll.co.uk
www.ramboll.co.uk

LANDSCAPE_DETAILS
SHEET_8_OF_9

Scale: AS_SHOWN	Date: 03/06/2024	Drawn: SCL	Checked: TM
Drawing No.: BFSF-RAMB-XX-DR-L-3028			Rev: P01