



CDM 2015 Health & Safety Information


This information relates only to 'Significant Hazards' identified on this drawing and is to be read in conjunction with the Designer's Hazard Register.

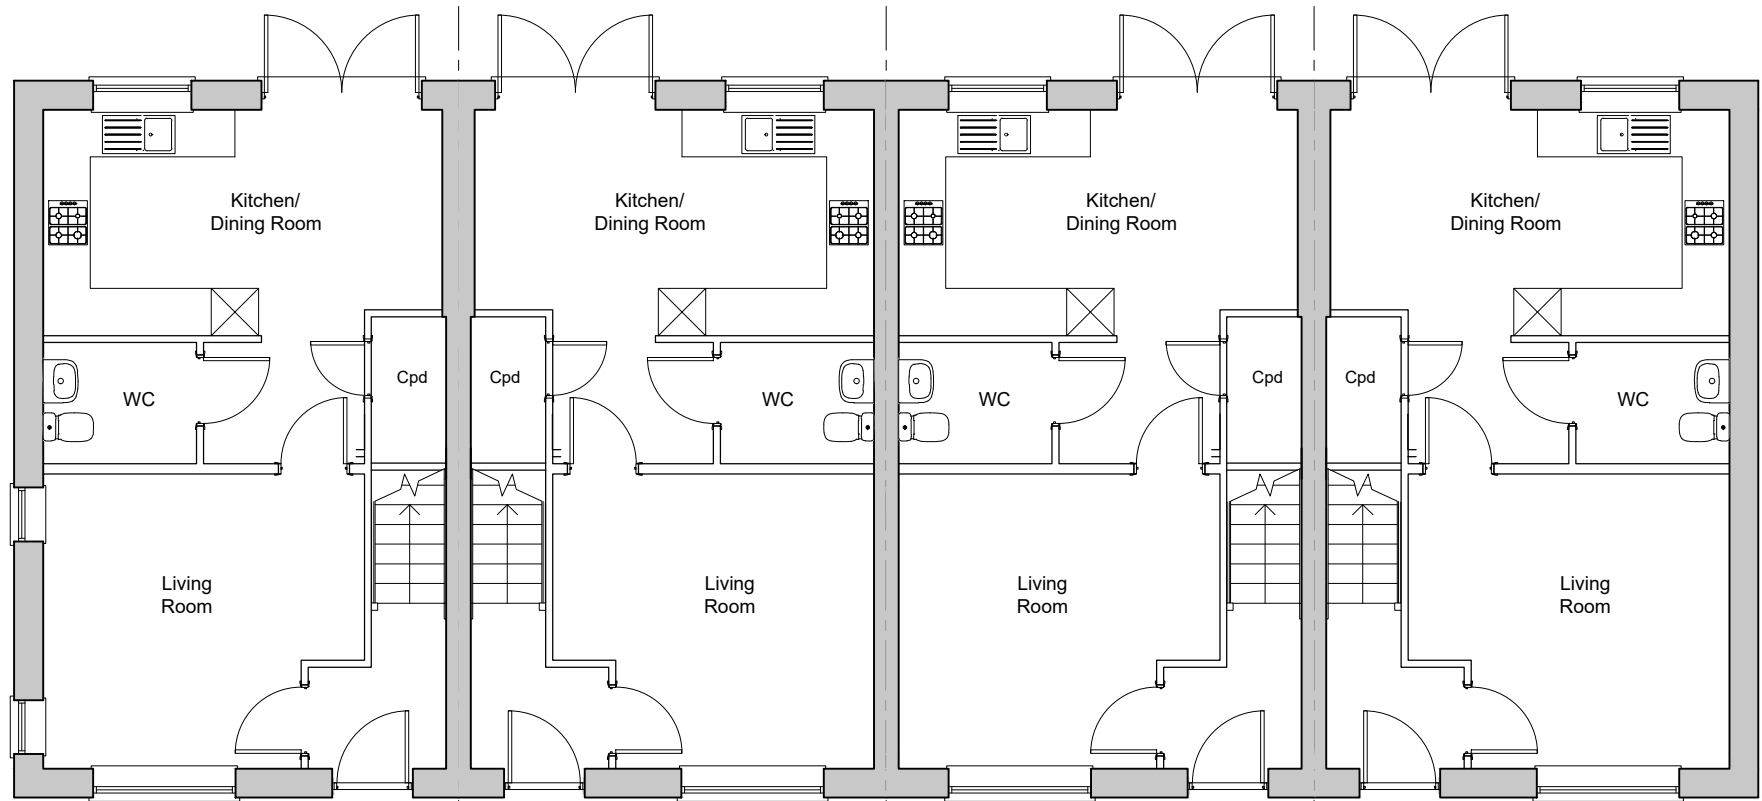


Ground Floor Plan
H464 Terrace x4
179.14sqm GIA (to finished)
Plots - 1-4

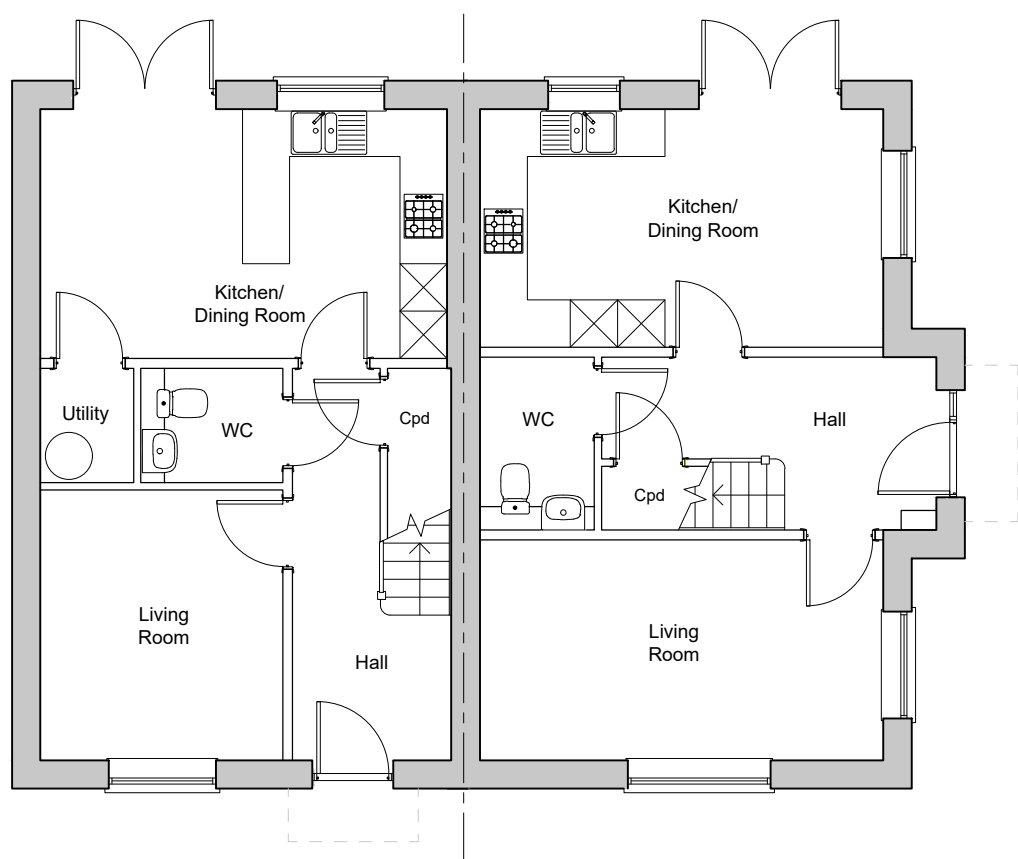


Ground Floor Plan
Eagle & Dunnock
89.95sqm GIA (to finished)
Plots - 5-6, 37-38
Handed - 39-40, 50-51, 53-54, 55-56

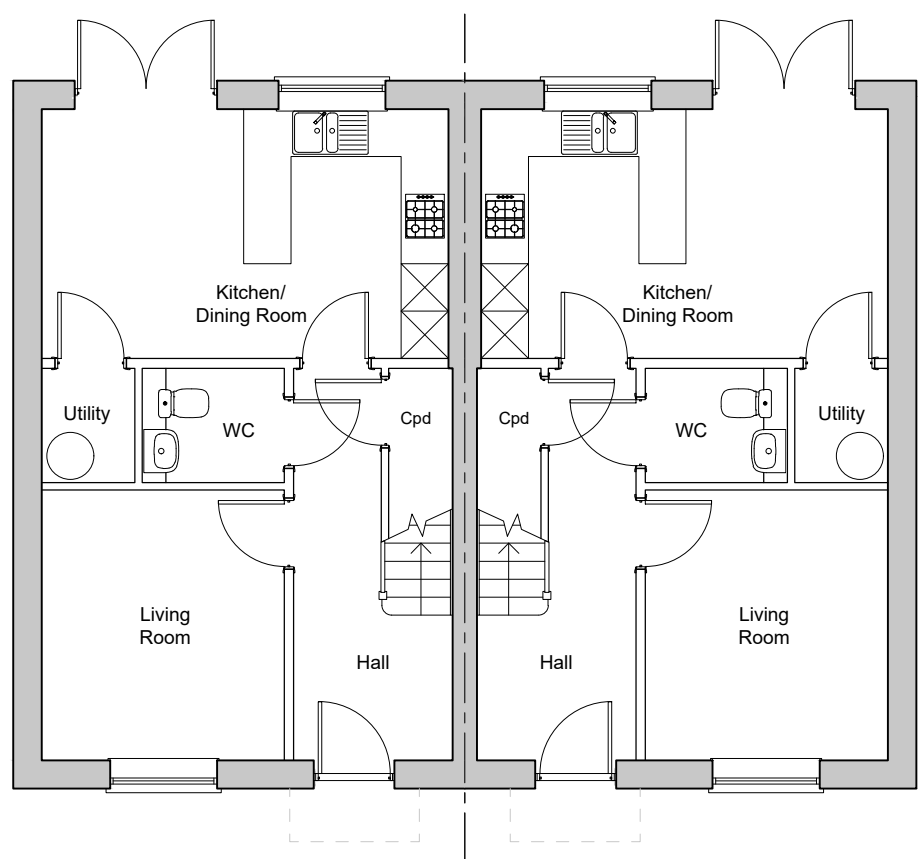


Ground Floor Plan
Dunnock x2
88.84sqm GIA (to finished)
Plots - 12-13, 28-29, 30-31, 32-33

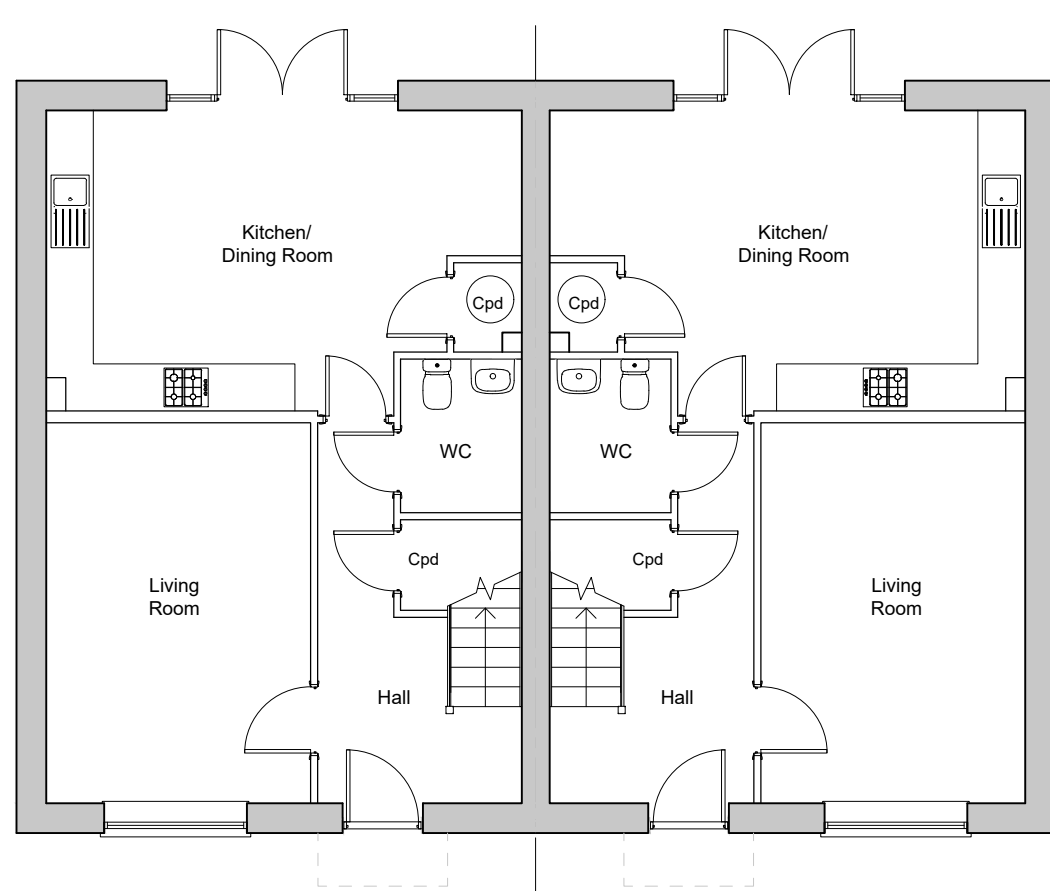


Ground Floor Plan
Dahlia x2
109.35sqm GIA (to finished)
Plots - 7-8

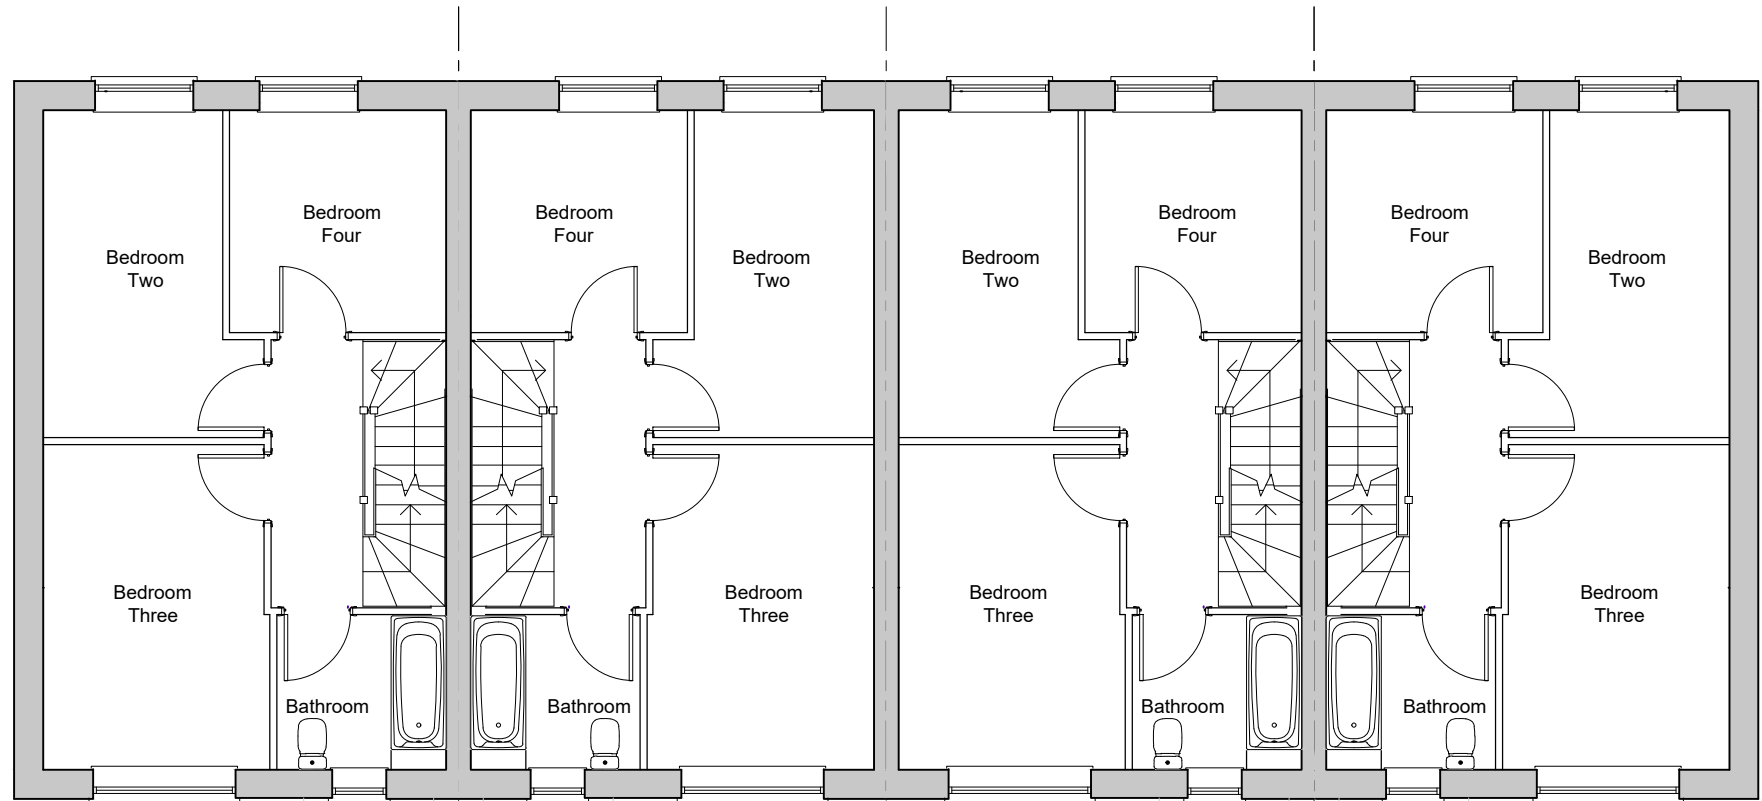


First Floor Plan
H464 Terrace x4
179.35sqm GIA (to finished)
Plots - 1-4

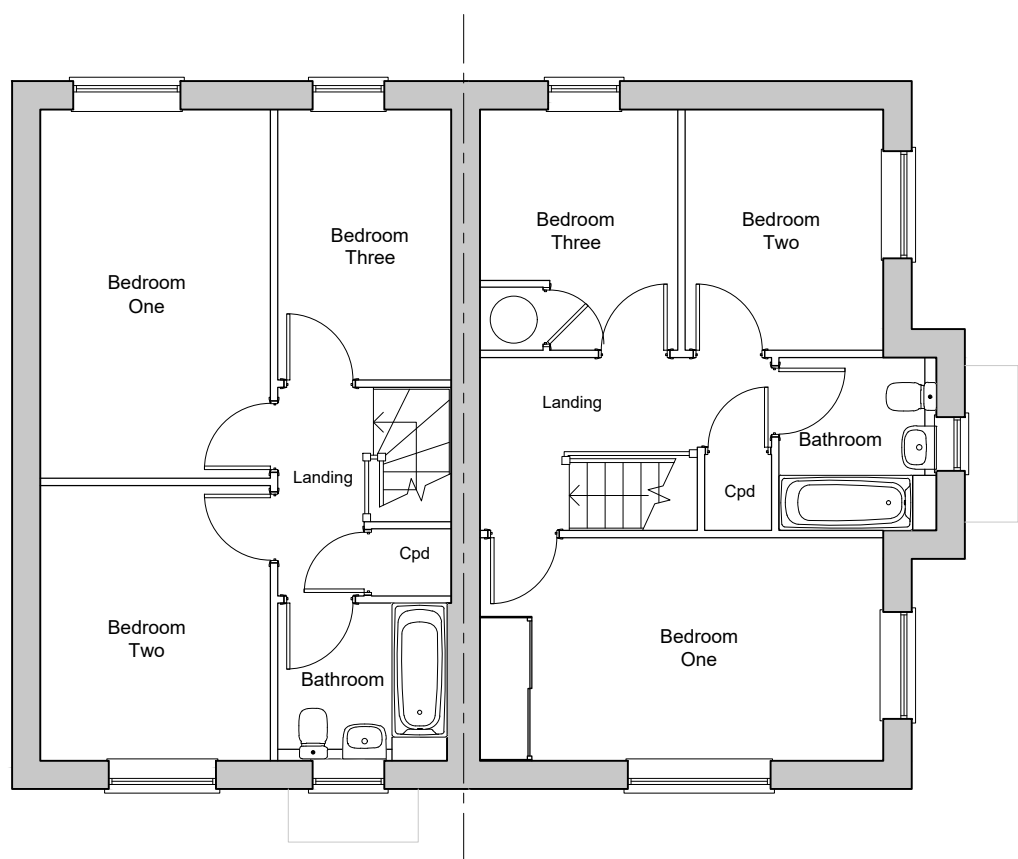


First Floor Plan
Eagle & Dunnock
89.95sqm GIA (to finished)
Plots - 5-6, 37-38
Handed - 39-40, 50-51, 53-54, 55-56

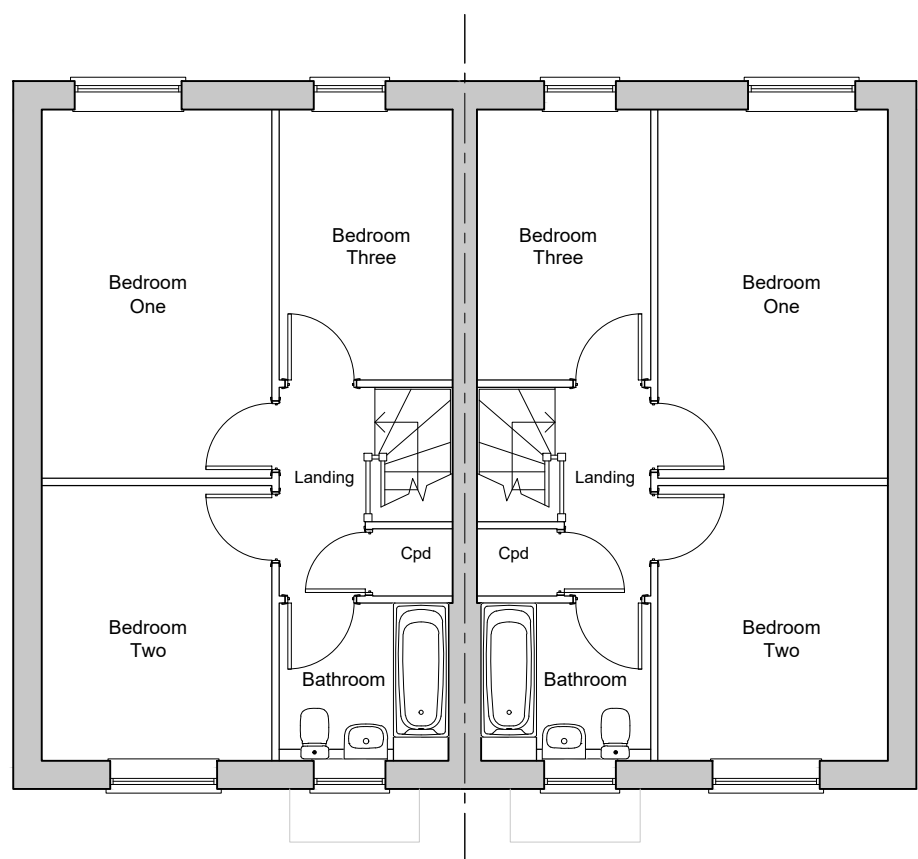

First Floor Plan
Dunnock x2
88.84sqm GIA (to finished)
Plots - 12-13, 28-29, 30-31, 32-33

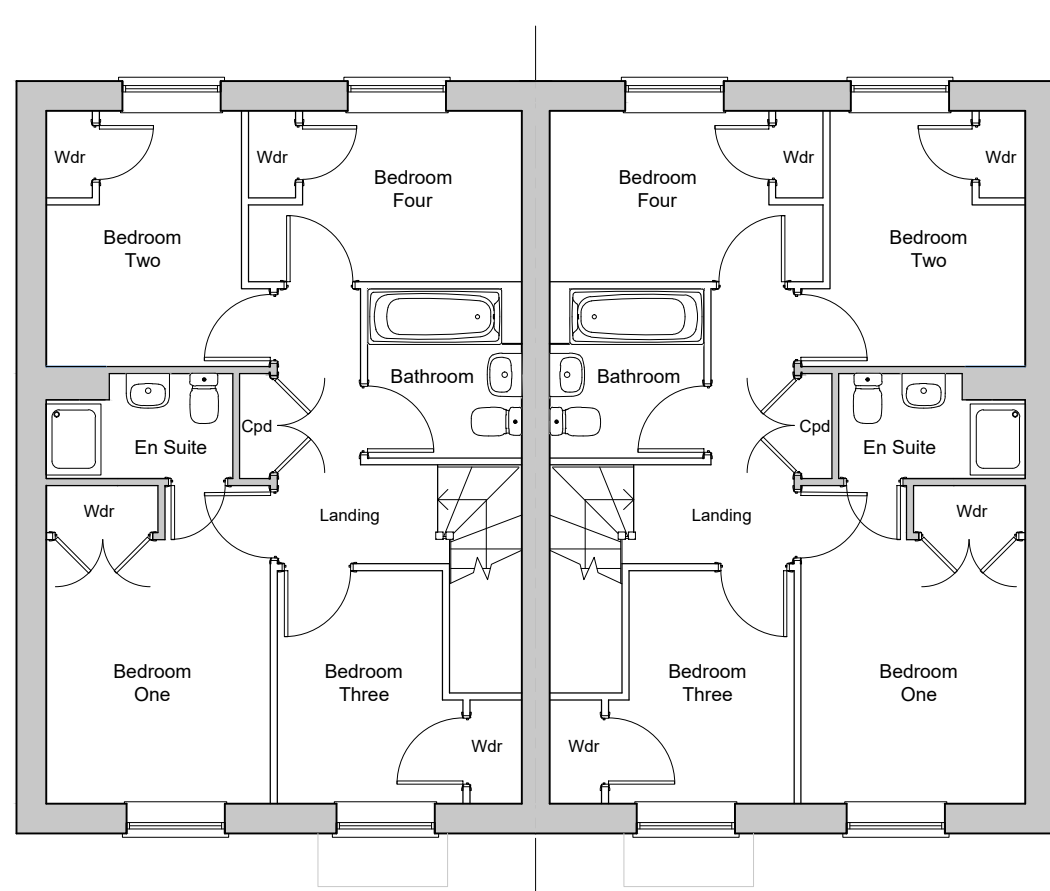

First Floor Plan
Dahlia x2
109.35sqm GIA (to finished)
Plots - 7-8

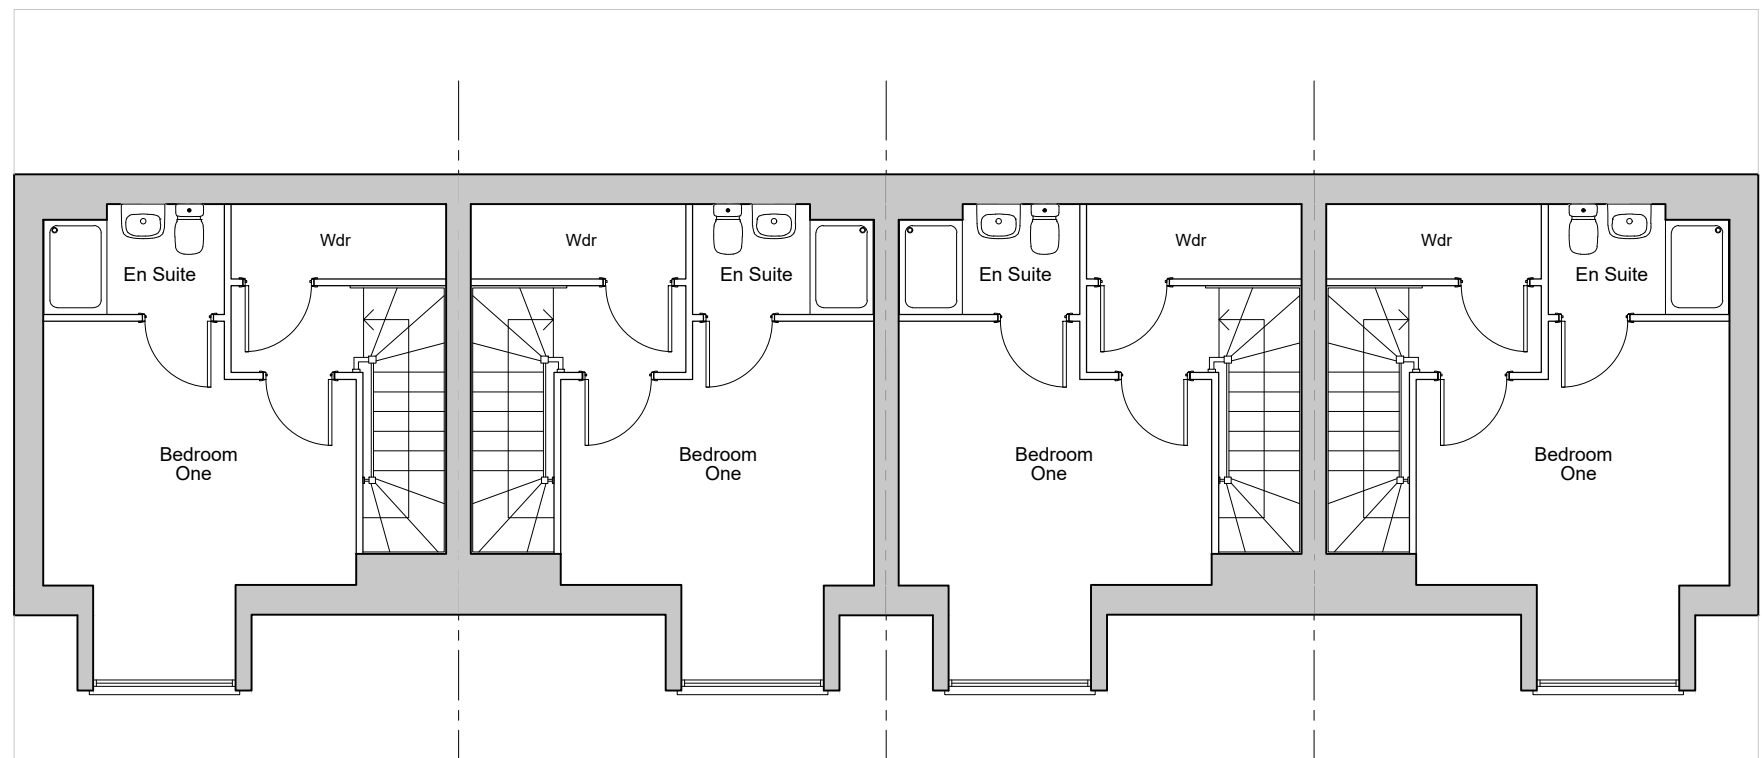

Second Floor Plan
H464 Terrace x4
112.31sqm GIA (to finished)

/	18.09.25	First Issue	DP	DP
Rev	Date	Revision Details	Dr	Ch



London: 76 Great Suffolk Street
London, SE1 0BL
T 0207 928 2773 E london@ecearchitecture.com

Sussex: 64 - 68 Brighton Road, Worthing
West Sussex, BN11 2EN
T 01903 248777 E sussex@ecearchitecture.com

Bristol: Westworks, Beacon Tower
Colston Street, Bristol, BS1 4XE
T 0117 214 1101 E bristol@ecewestworks.com

ECE Architecture
www.ecearchitecture.com

Client's Name
Vistry Group

Job Title
Parcel 13, Finchwood Park

Drawing Title
CIL House-type Floor Plans (sheet 1of2)

Scale
1:100 @ A1 / 1:200 @ A3

metres 2 4 6 8 10

Drawn	Checked	Date
EB	DP	18.09.25

Job No	Drawing No	Rev
7527	PL-1100	-

Status
APPROVAL