




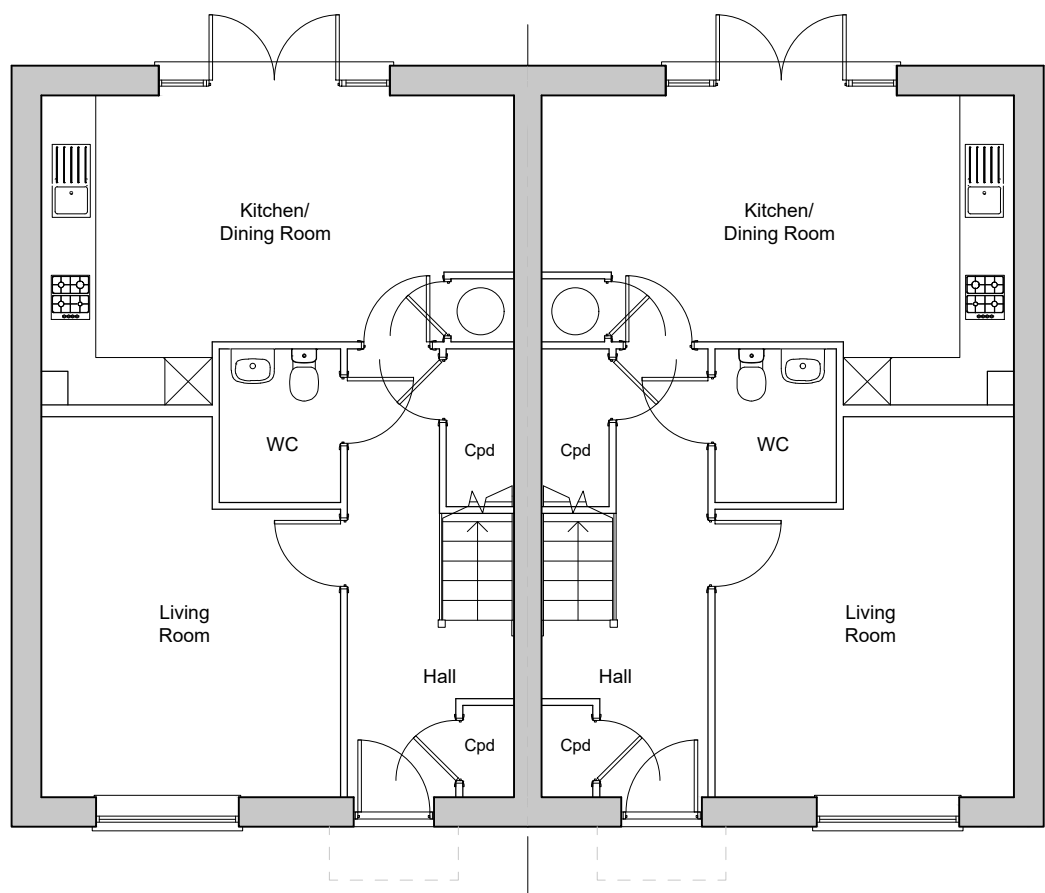


Ground Floor Plan
Eagle & 2x Dunmuck
135.65sqm GIA (to finished)
Plots - 14-16

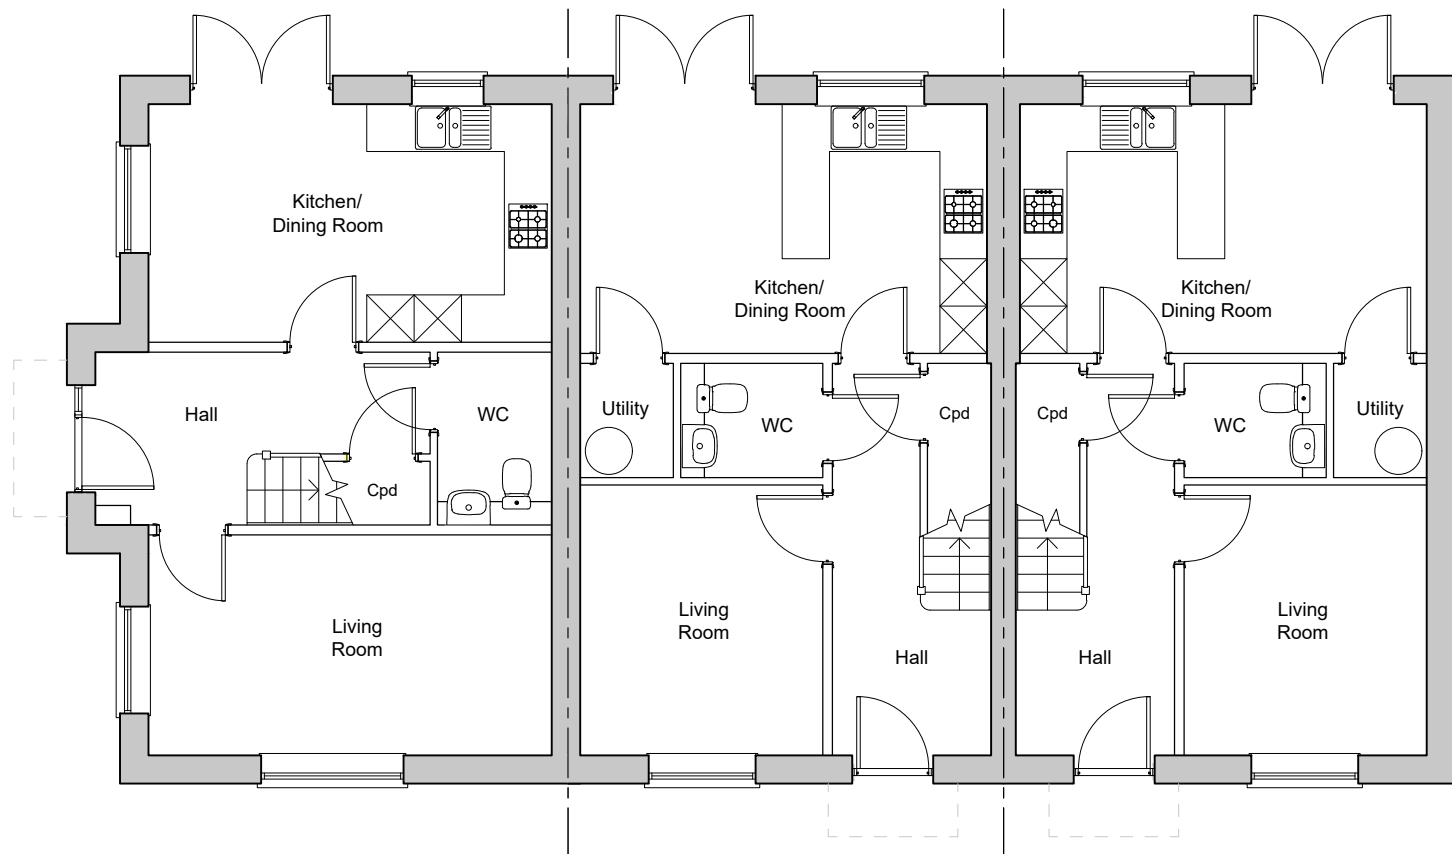


Ground Floor Plan
Eagle & 2x Dunmuck
135.65sqm GIA (to finished)
Plots - 14-16

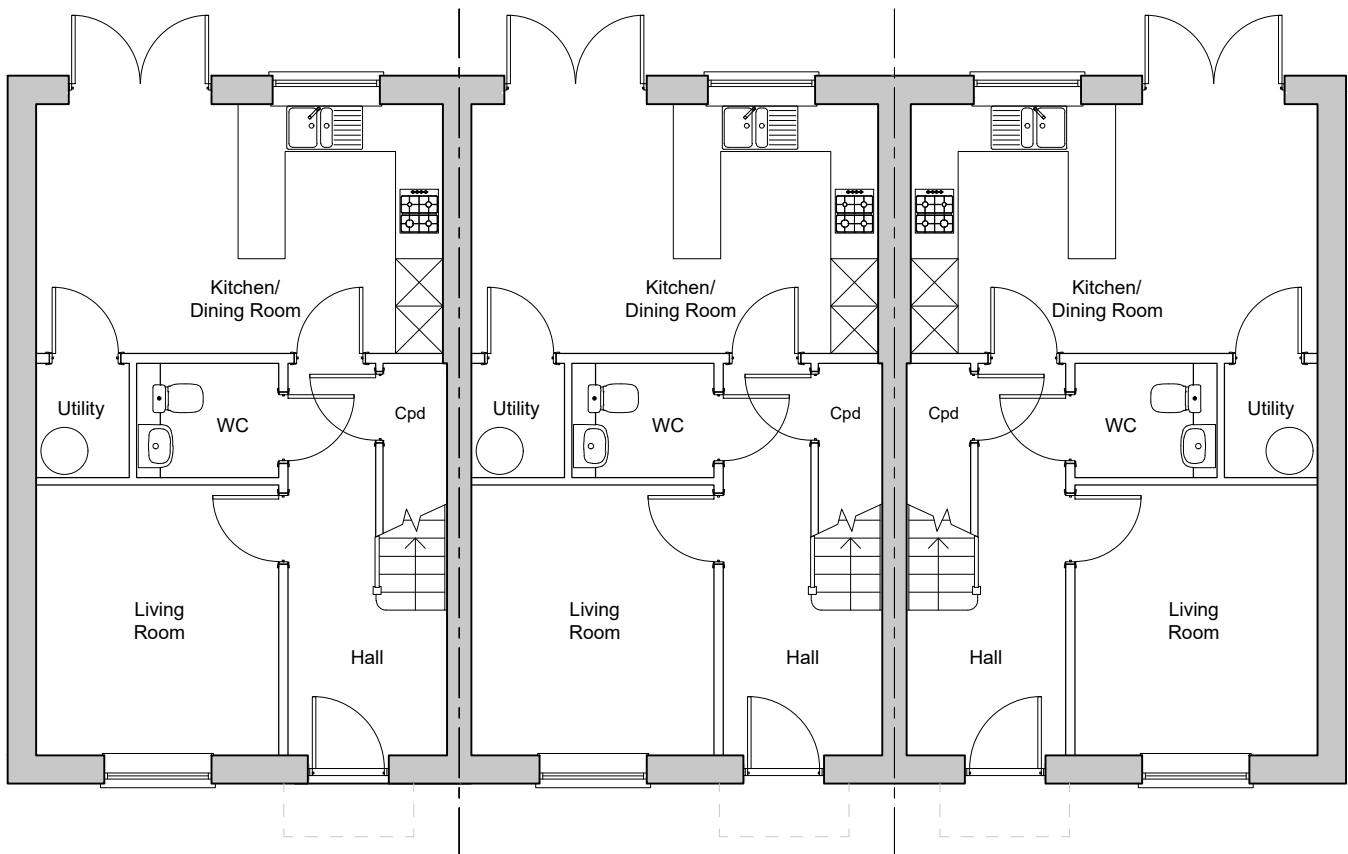


Ground Floor Plan
Eagle & 2x Dunmuck
135.65sqm GIA (to finished)
Plots - 14-16

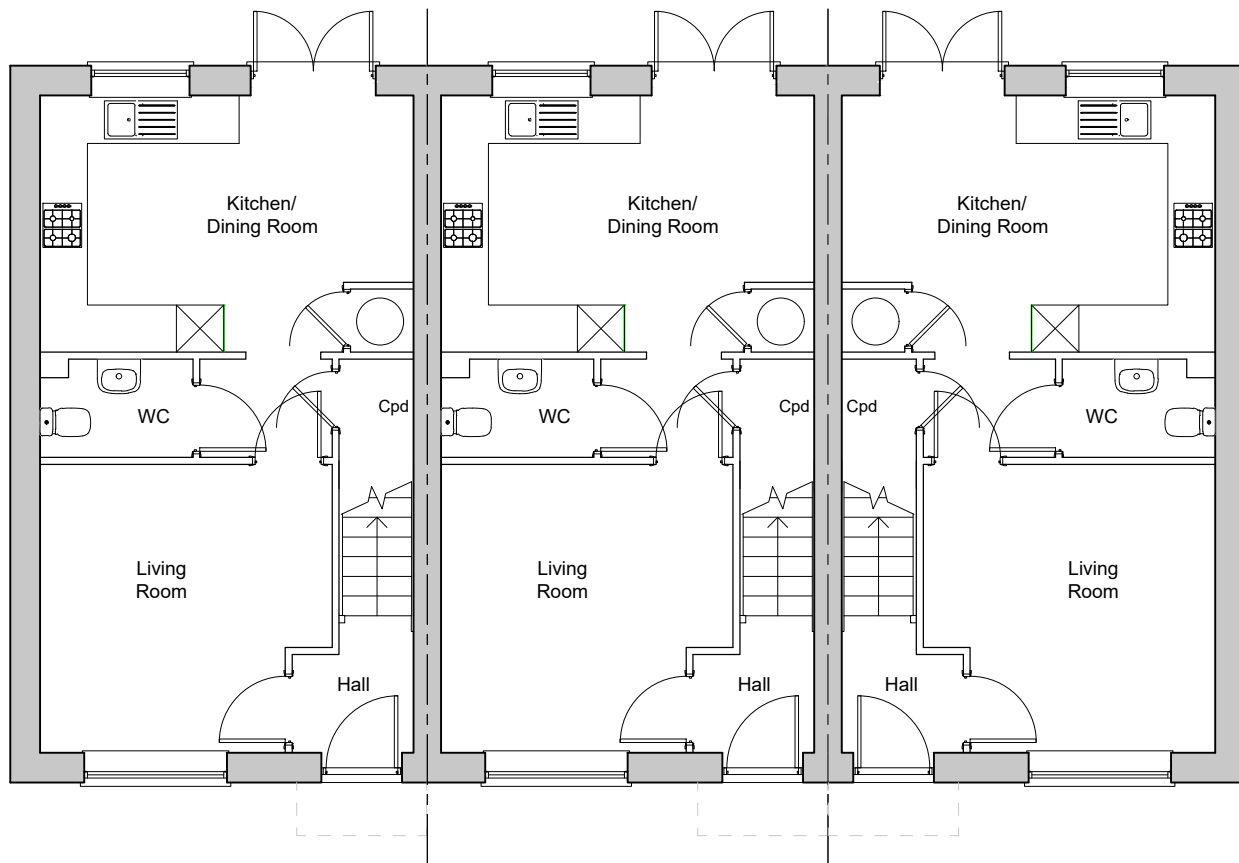


Ground Floor Plan
Eagle & 2x Dunmuck
135.65sqm GIA (to finished)
Plots - 14-16

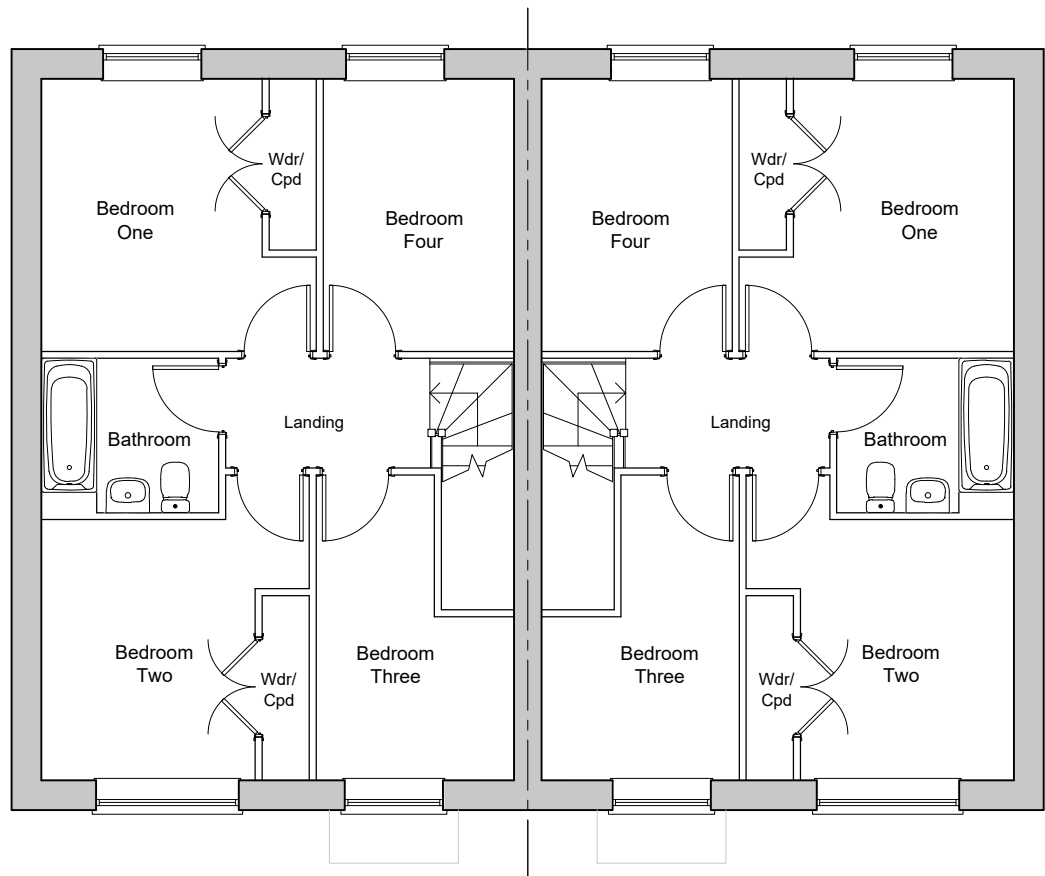


First Floor Plan
Eagle & 2x Dunmuck
135.65sqm GIA (to finished)
Plots - 14-16

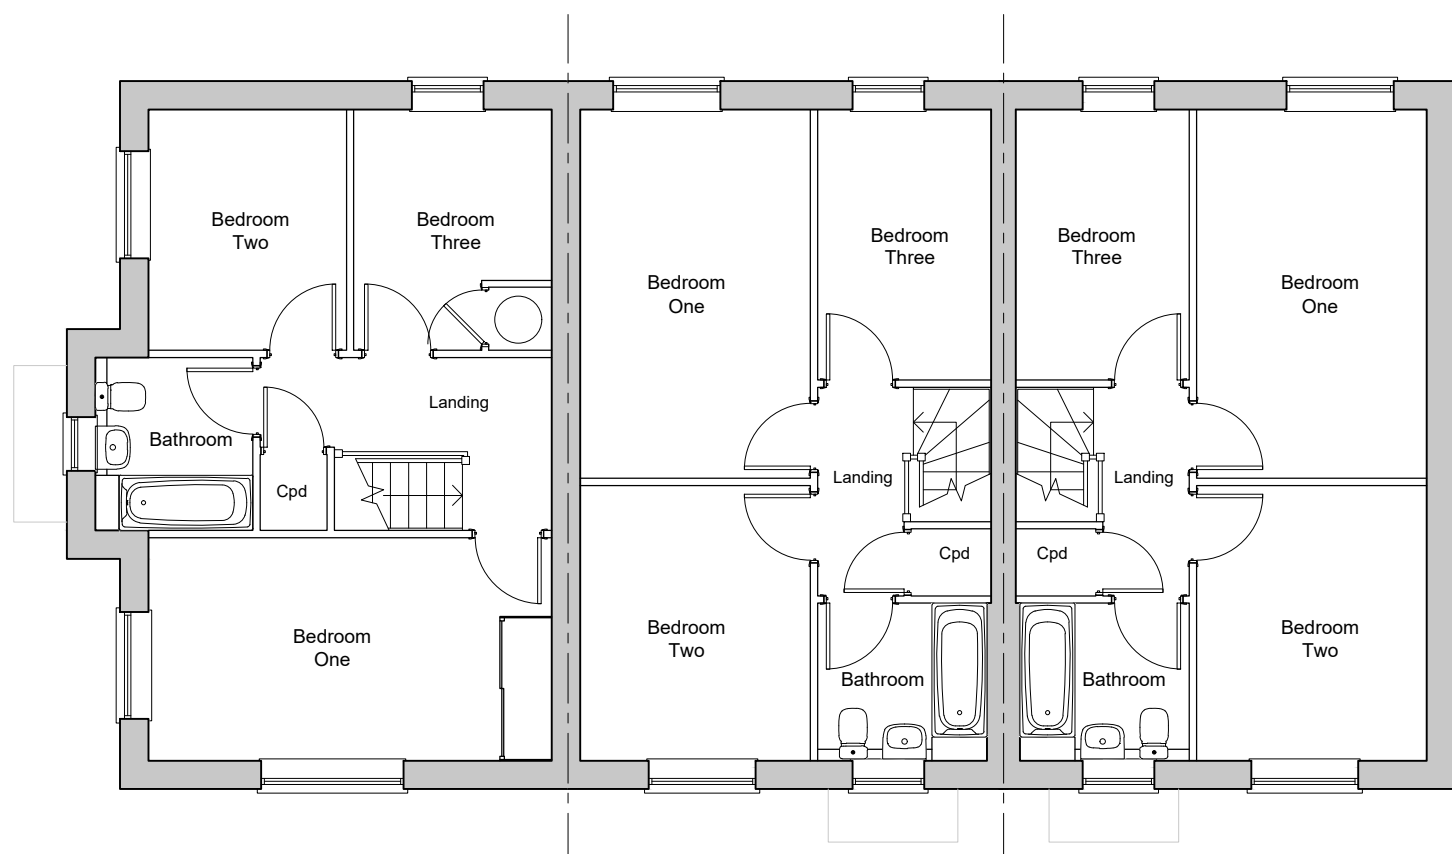

First Floor Plan
Eagle & 2x Dunmuck
135.65sqm GIA (to finished)
Plots - 14-16

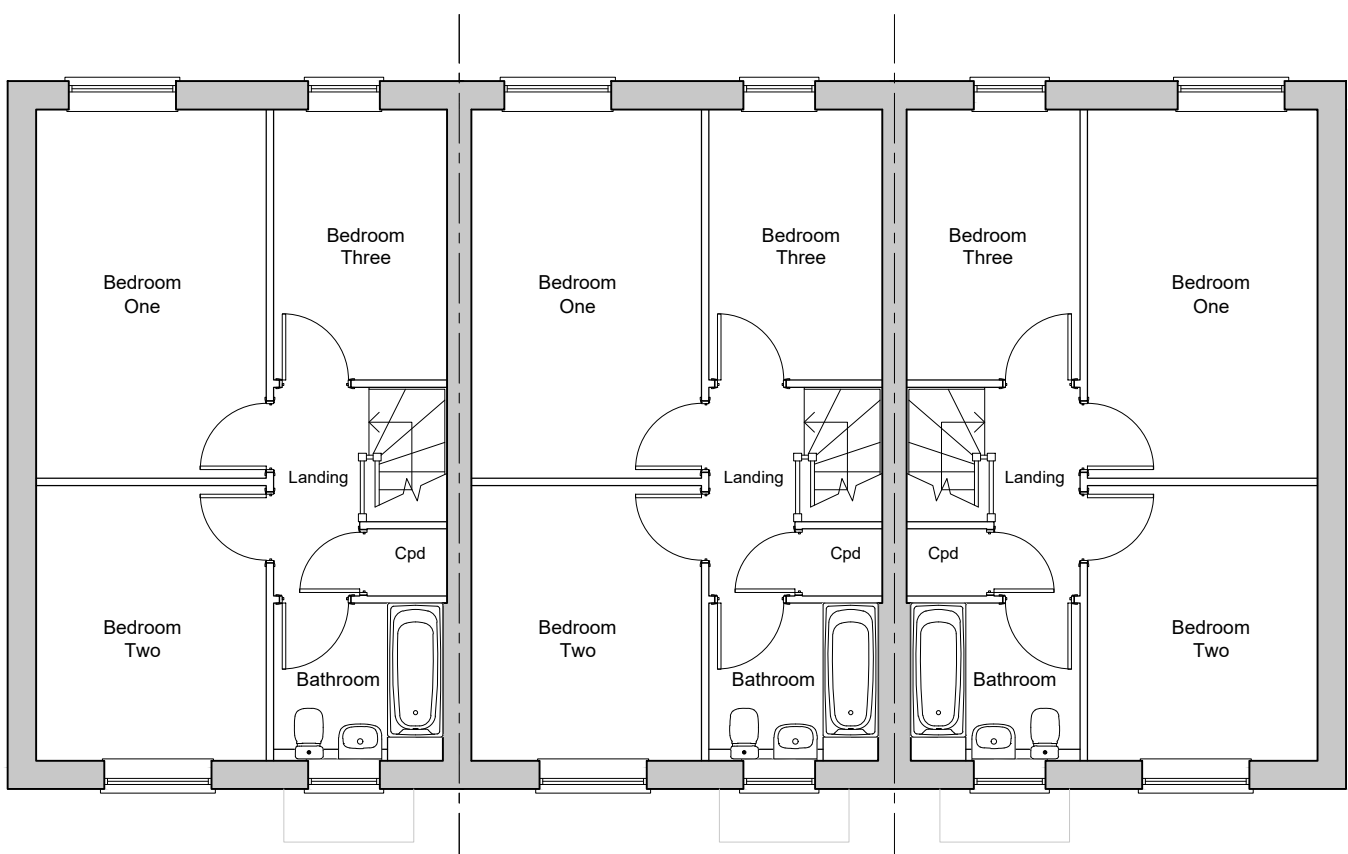

First Floor Plan
Eagle & 2x Dunmuck
135.65sqm GIA (to finished)
Plots - 14-16

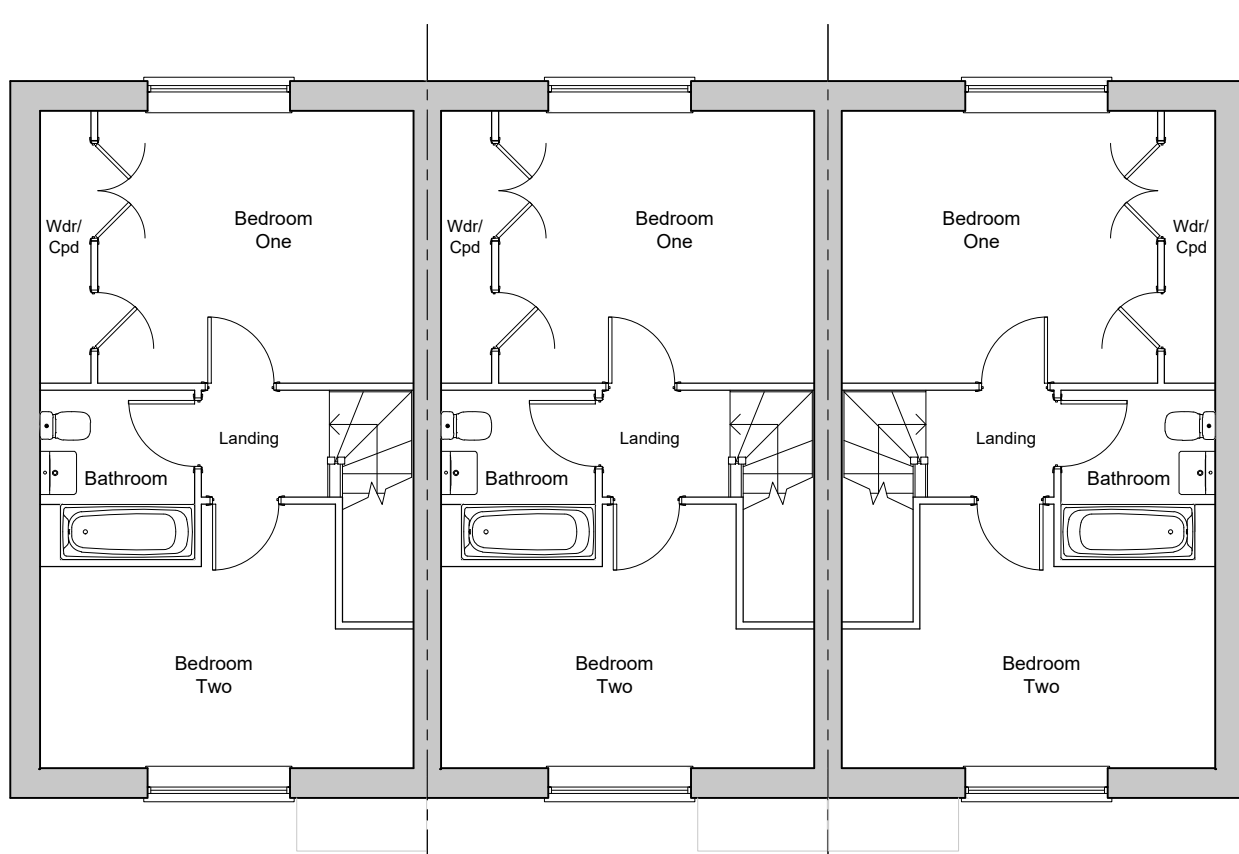

First Floor Plan
Eagle & 2x Dunmuck
135.65sqm GIA (to finished)
Plots - 14-16

/	18.09.25	First Issue	DP	DP
Rev	Date	Revision Details	Dr	Ch



London: 76 Great Suffolk Street
London, SE1 0BL
T 0207 928 2773 E london@ecearchitecture.com

Sussex: 64 - 68 Brighton Road, Worthing
West Sussex, BN11 2EN
T 01903 248777 E sussex@ecearchitecture.com

Bristol: Westworks, Beacon Tower
Colston Street, Bristol, BS1 4XE
T 0117 214 1101 E bristol@ecewestworks.com

ECE Architecture
www.ecearchitecture.com

Client's Name
Vistry Group

Job Title
Parcel 13, Finchwood Park

Drawing Title
CIL House-type Floor Plans (sheet 2of2)

Scale
1:100 @ A1 / 1:200 @ A3
metres 2 4 6 8 10

Drawn	Checked	Date
EB	DP	18.09.25

Job No	Drawing No	Rev
7527	PL-1101	-

Status
APPROVAL