



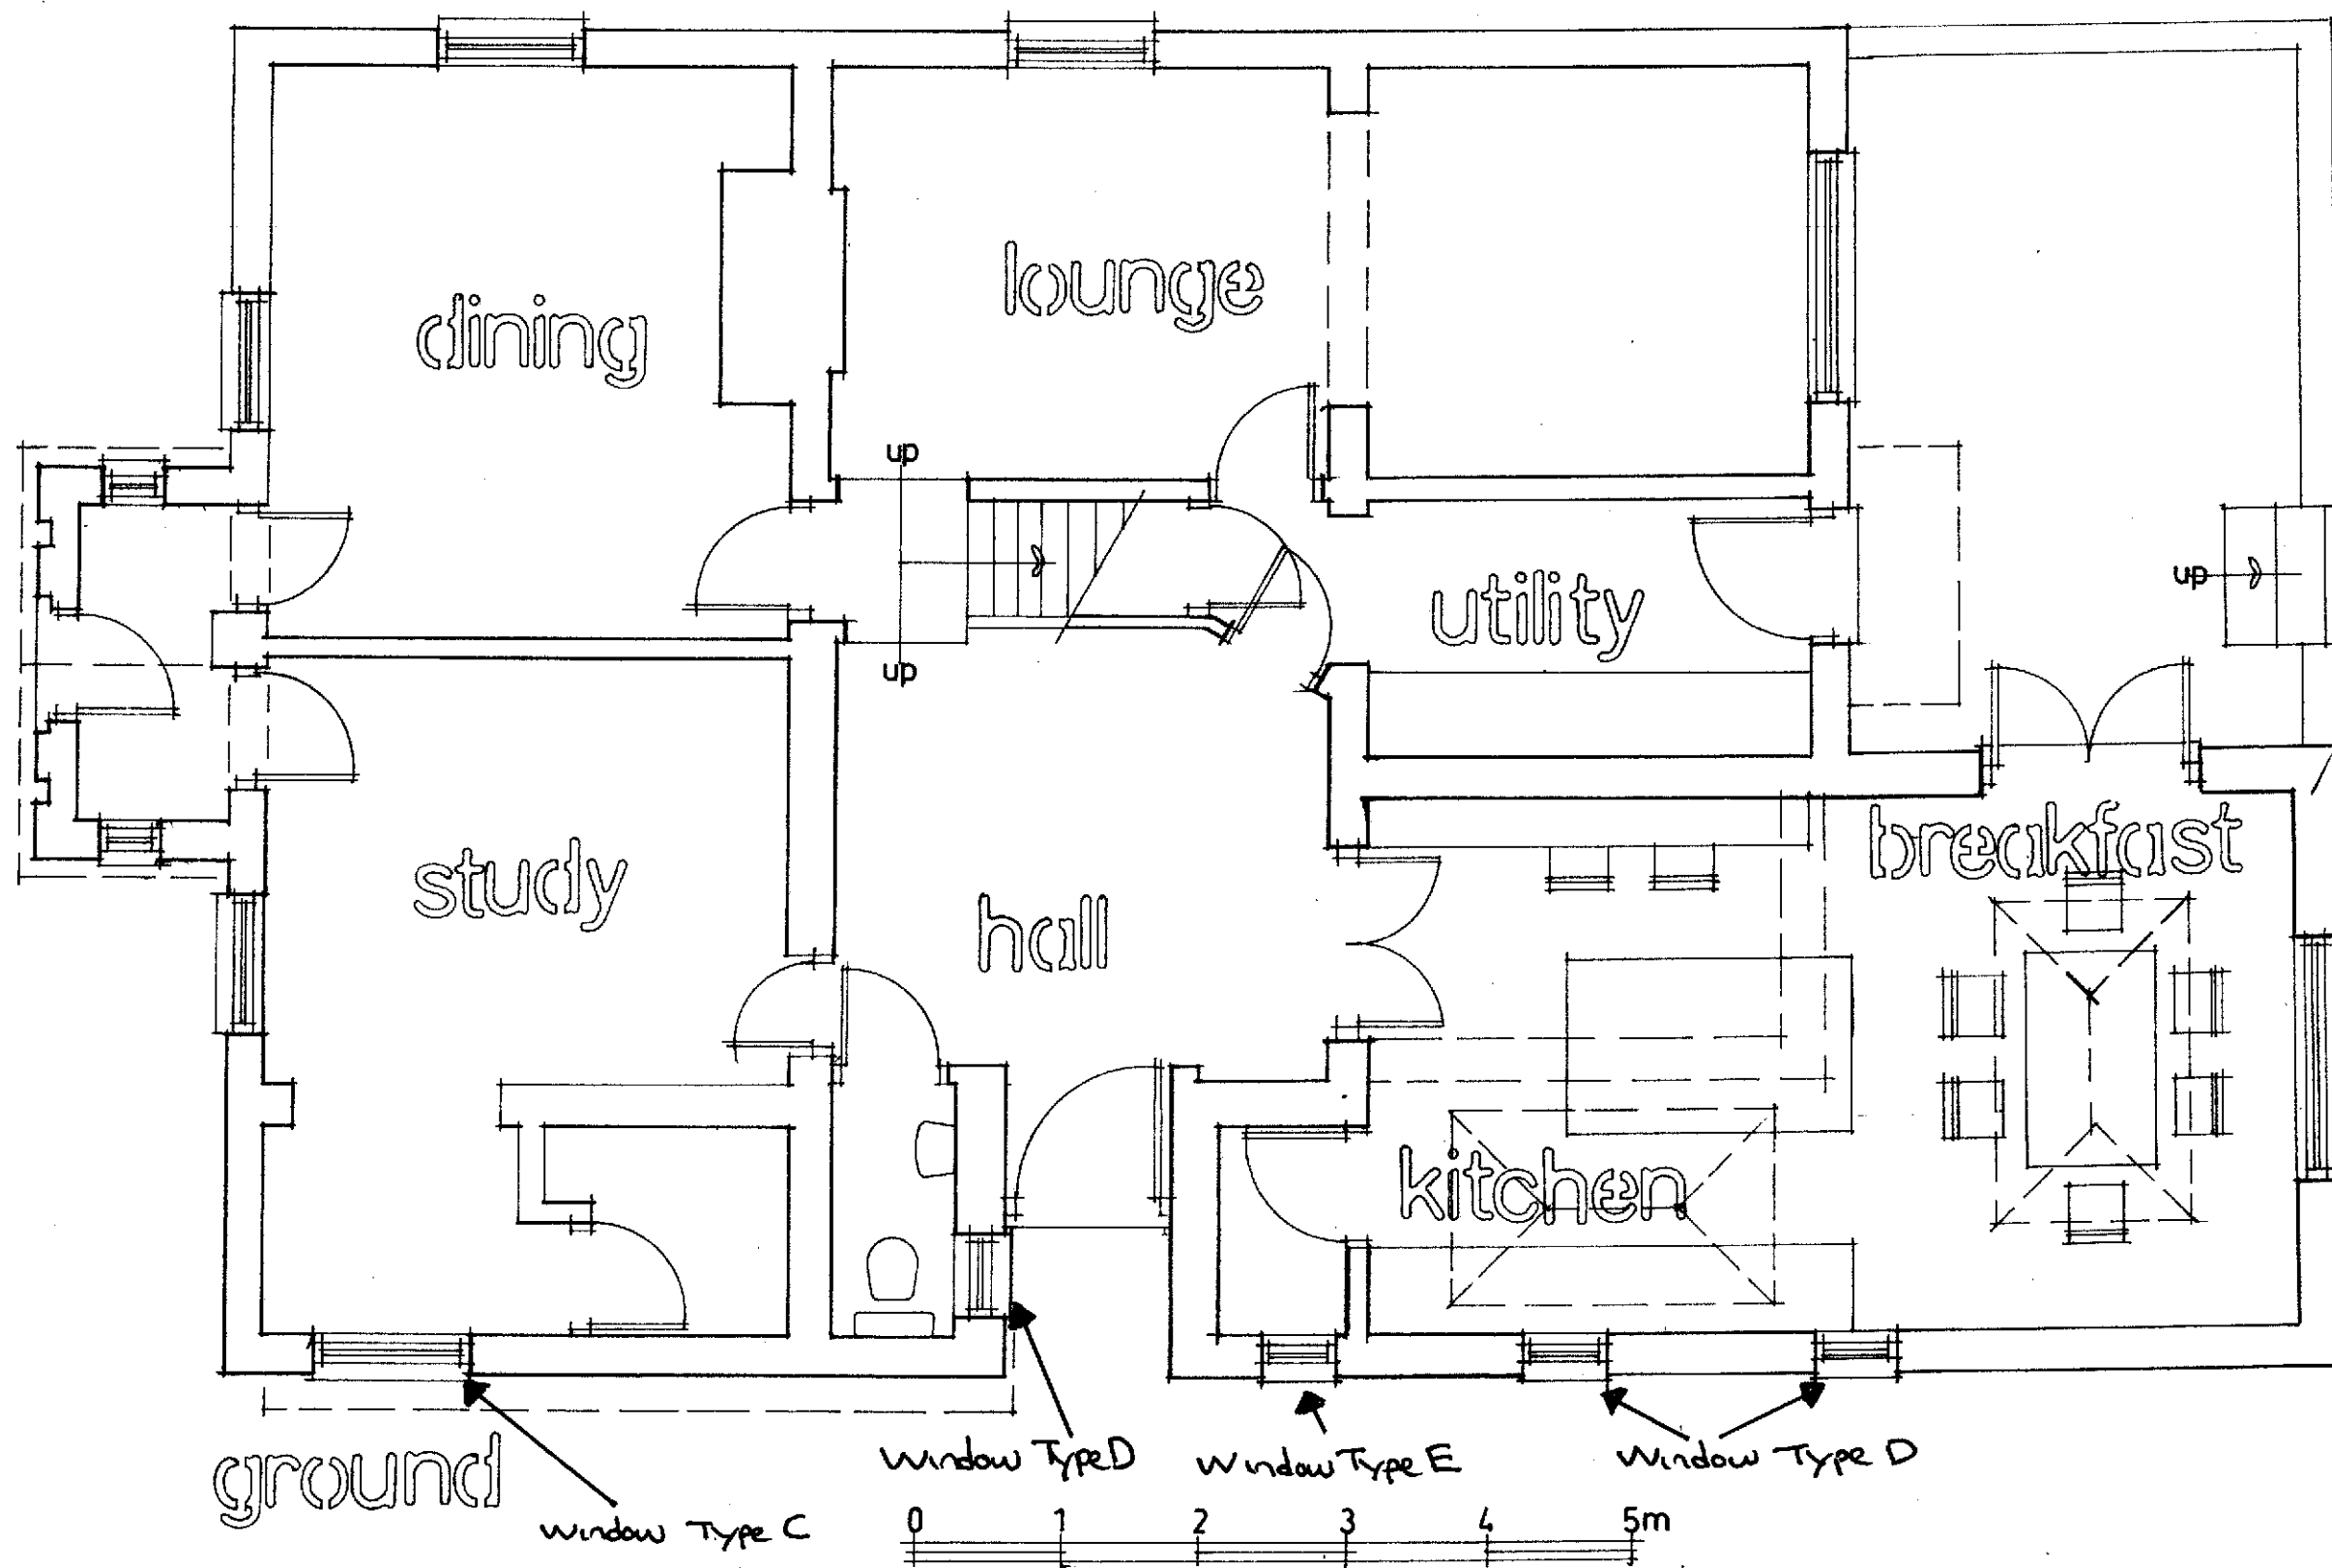


Rev. E window details 22/06/25
 Rev. D General revisions 03/01/2025
 Rev. C General revisions 22/02/2023
 Rev. B General revisions 27/09/2022
 Rev. A General revisions 02/02/2022
DMD ARCHITECTURE LIMITED

CLIENT **Mr D White**
 PROJECT **Extensions and Alterations to
 The Verge
 The Village
 Finchampstead
 Berkshire
 RG40 4JR**

DRAWING **Proposed Ground Floor Plan**
 SCALE **1:50 @ A3** DATE **January 2022**
 DRAWING No. **21/TVF/05** REVISION **RE**

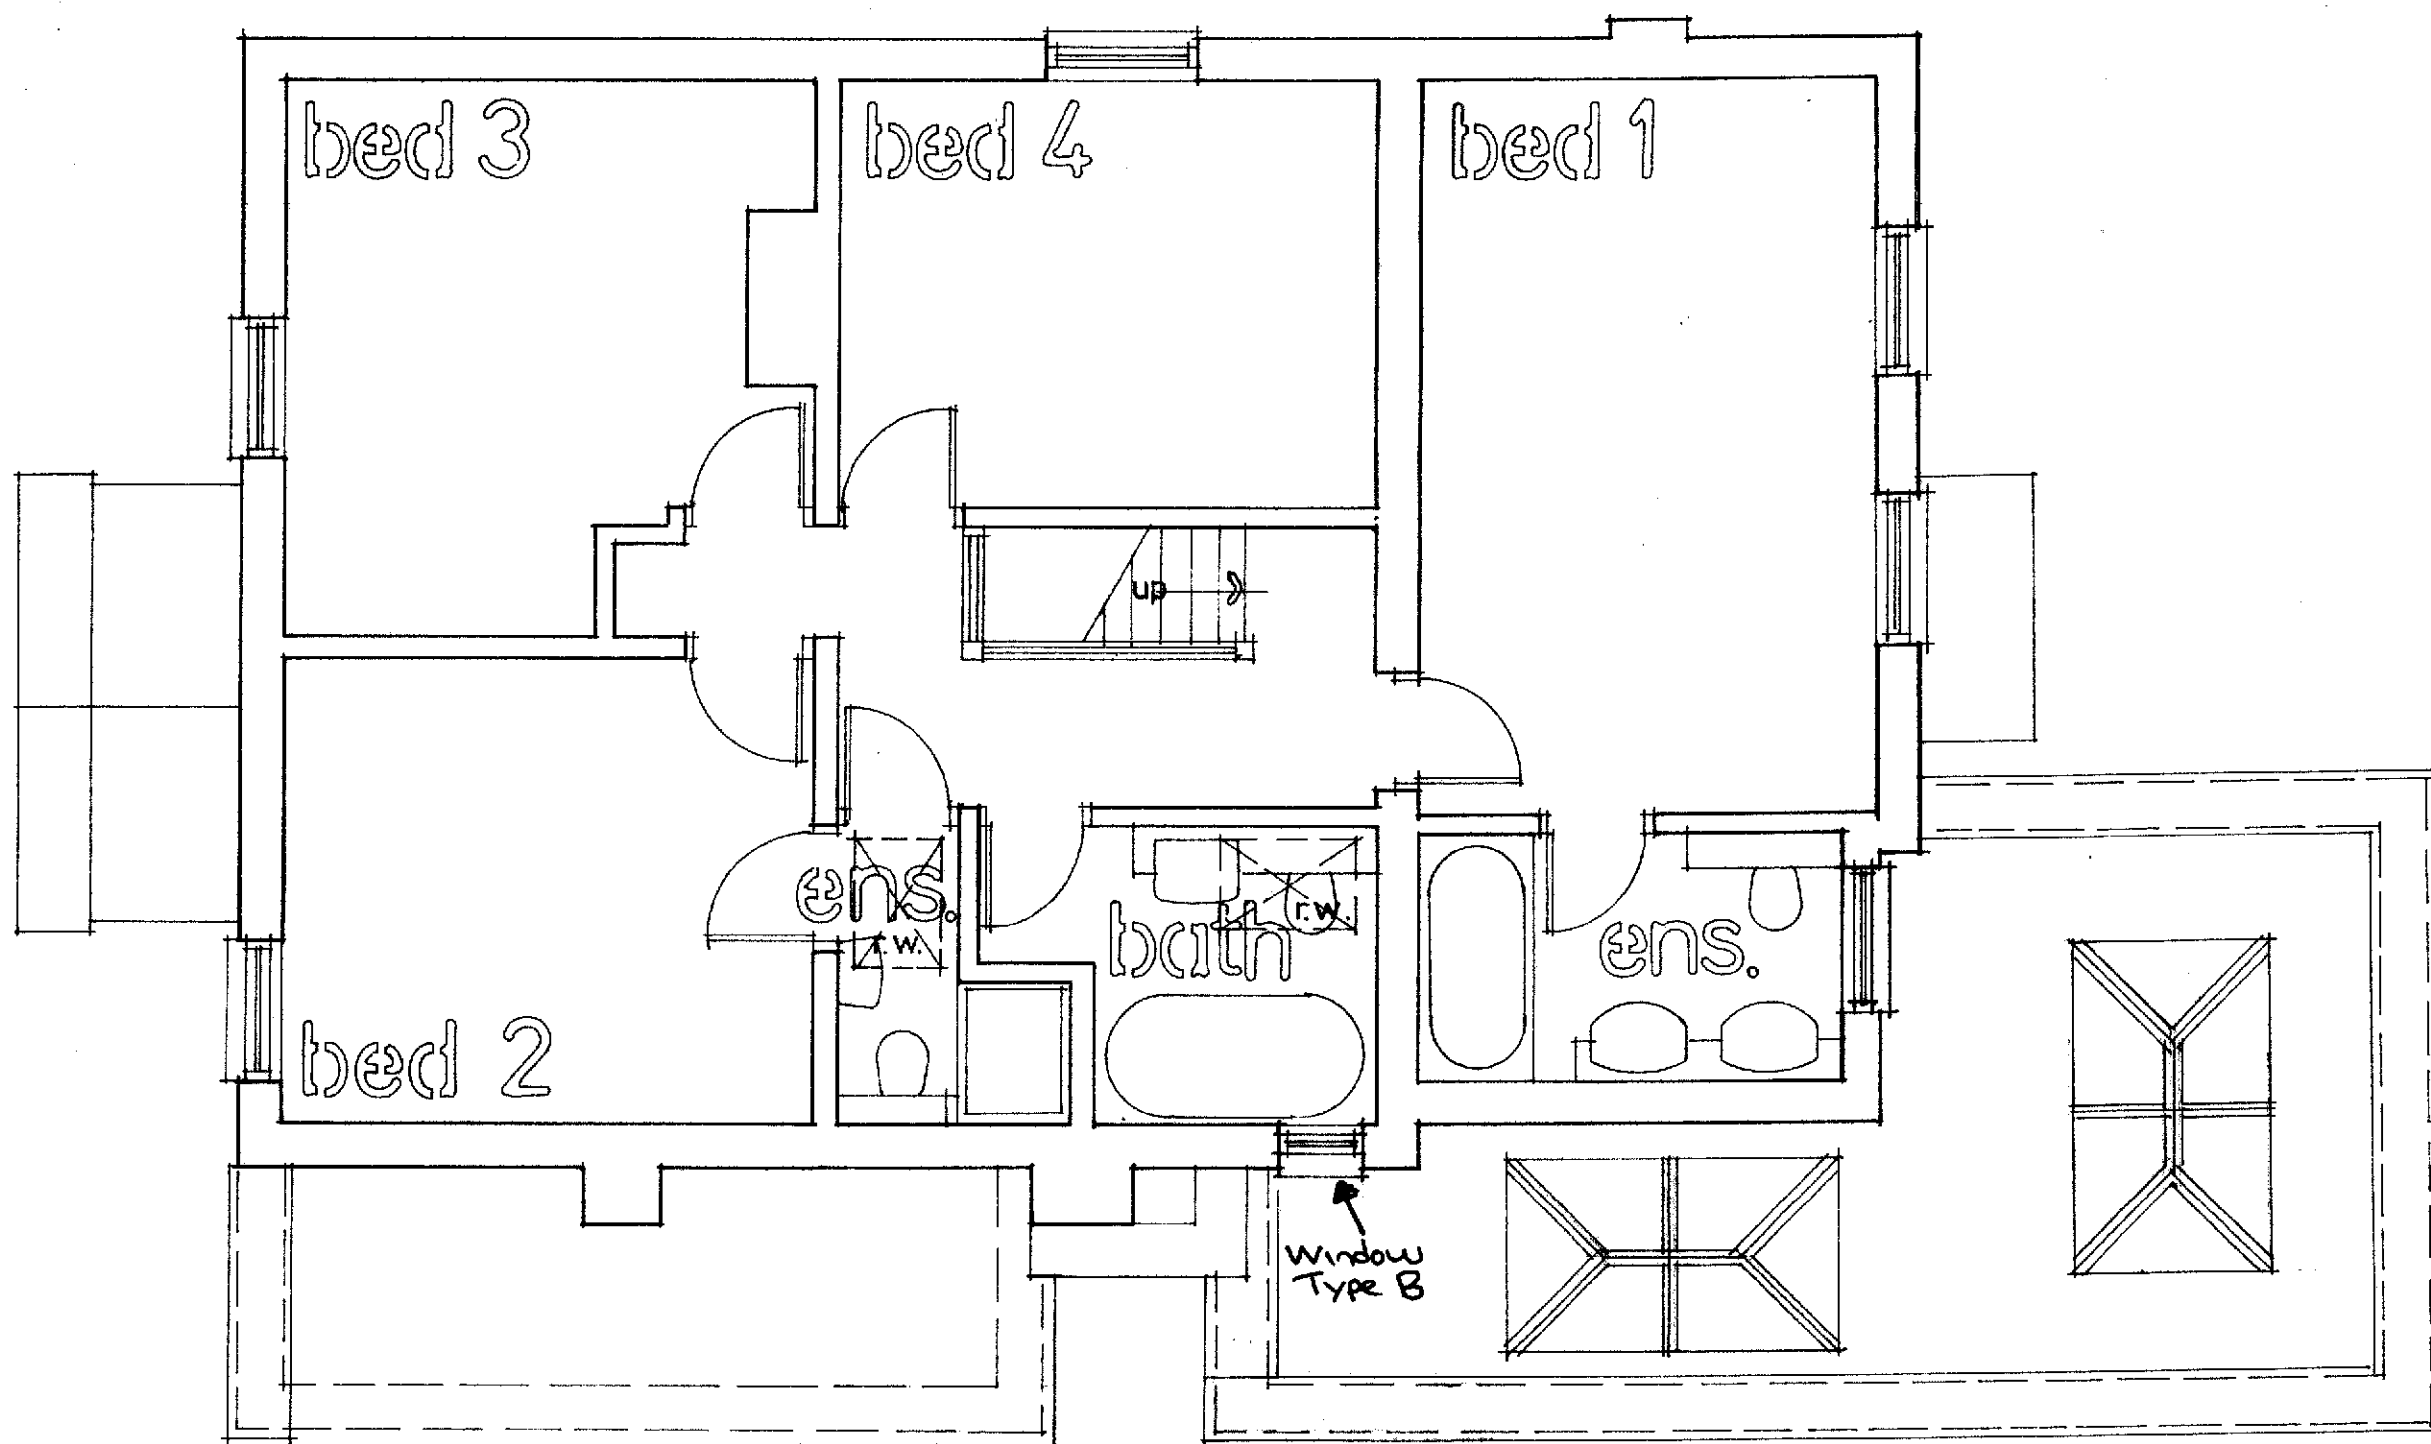

first

 

Rev G window details 22/06/25



Rev. F General revisions 23/01/2025
 Rev. E General revisions 04/03/2024
 Rev. D General revisions 22/02/2023
 Rev. C General revisions 27/09/2022
 Rev. B General revisions 16/02/2022
 Rev. A General revisions 02/02/2022
DMD ARCHITECTURE LIMITED

CLIENT
 Mr D White
 PROJECT
 Extensions and Alterations to
 The Verge
 The Village
 Finchampstead
 Berkshire
 RG40 4JR

DRAWING
 Proposed First Floor Plan

SCALE
 1:50 @ A3
 DRAWING No.
 21/TVF/06

DATE
 January 2022
 REVISION
 X G

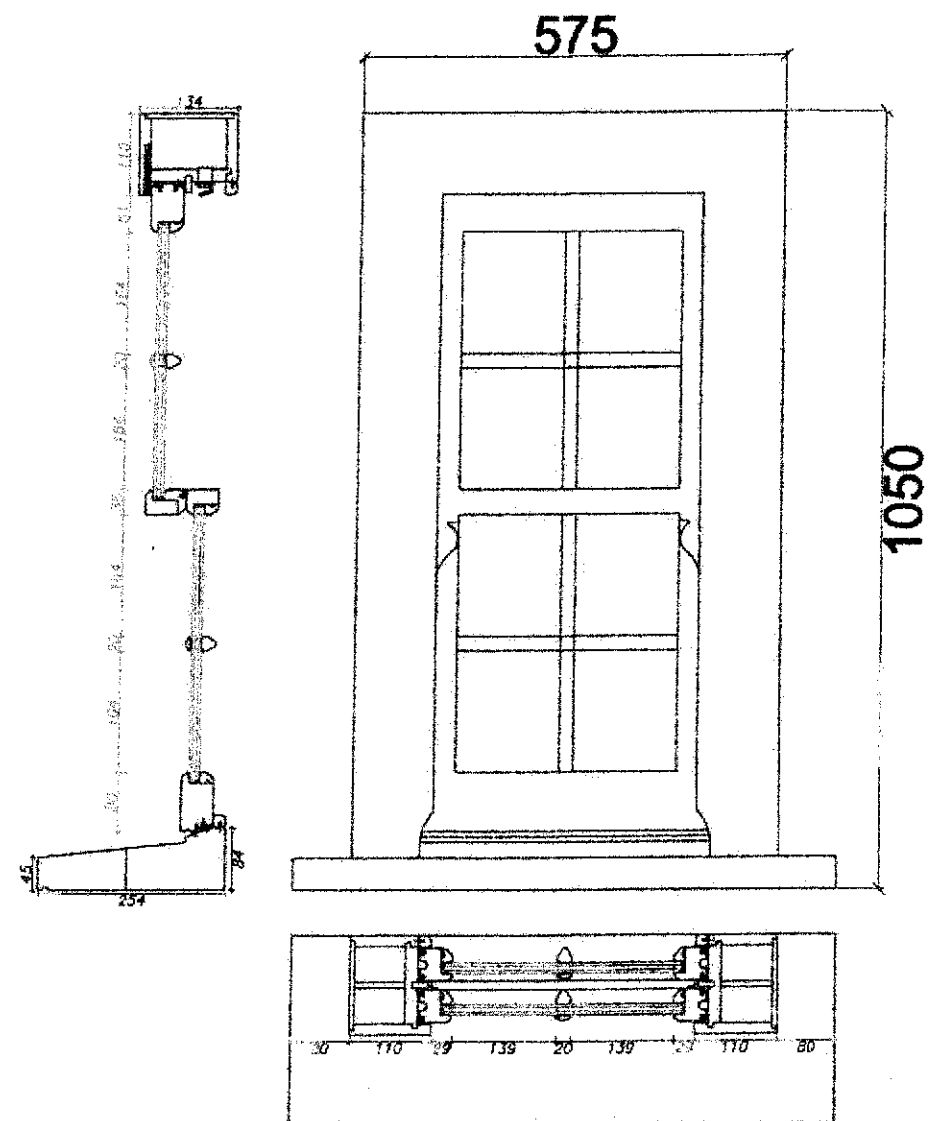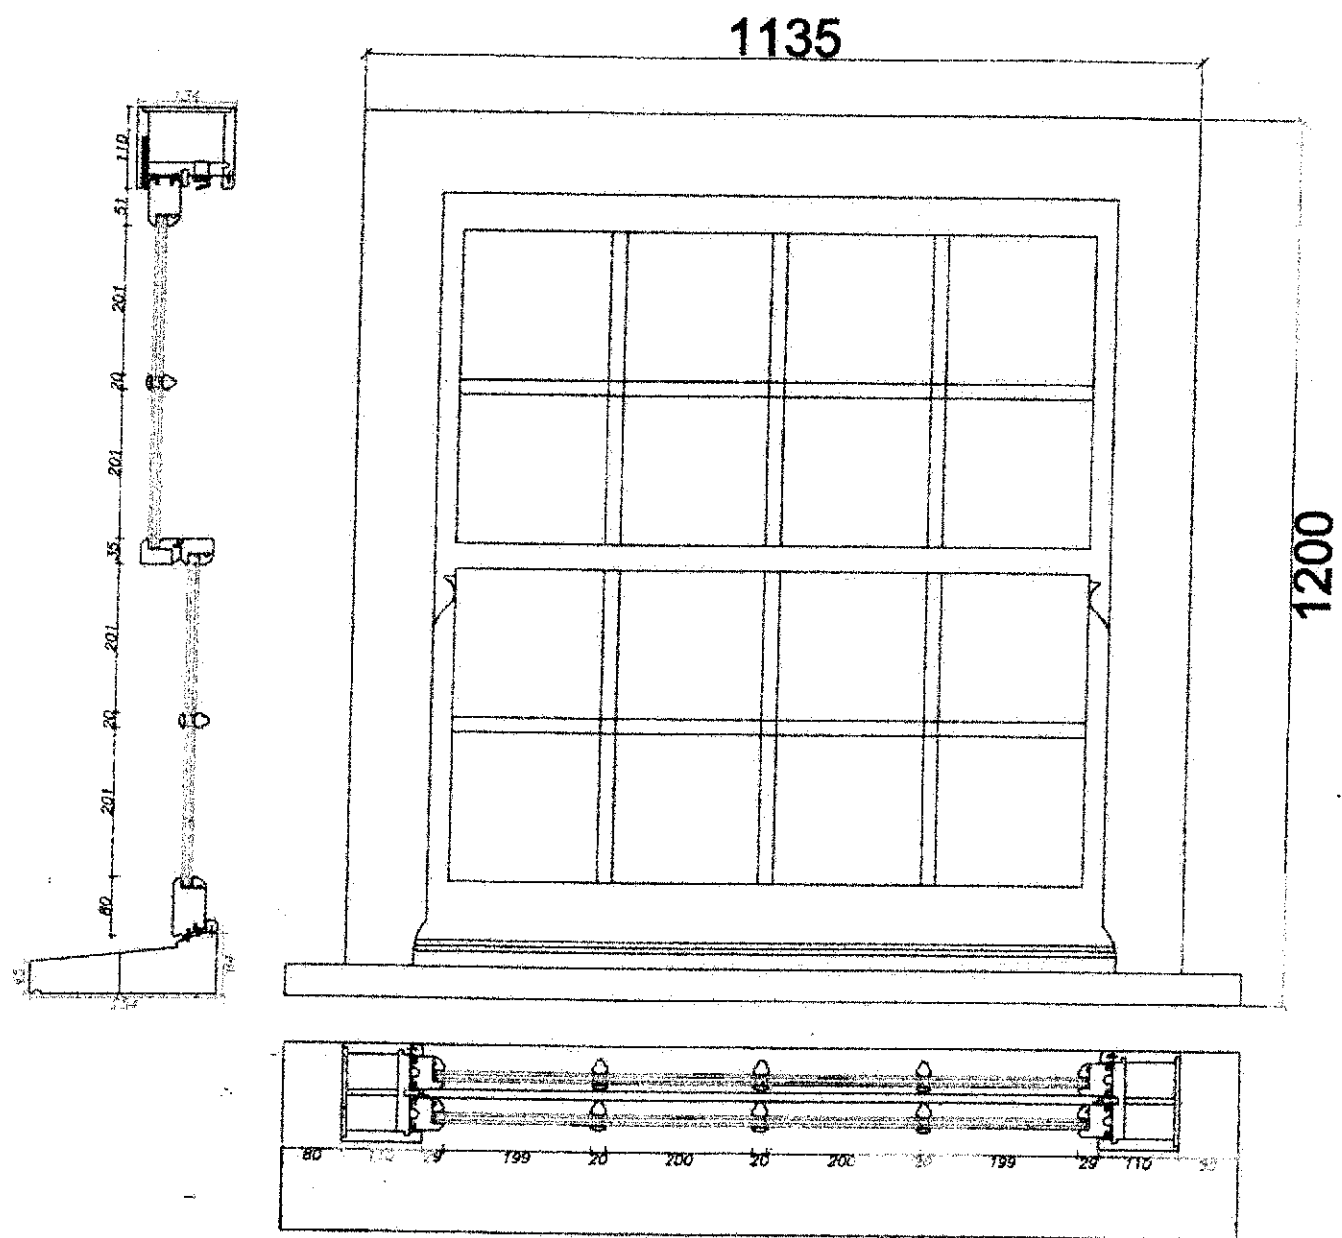

DMD ARCHITECTURE LIMITED

CLIENT

Mr D White

PROJECT

**Extensions and Alterations to
The Verge
The Village
Finchampstead
Berkshire
RG40 4JR**



DRAWING

**New Window Details
Window Types C + D**

1:10 @ A3
DRAWING No.

December 2023
REVISION

21/TVF/17

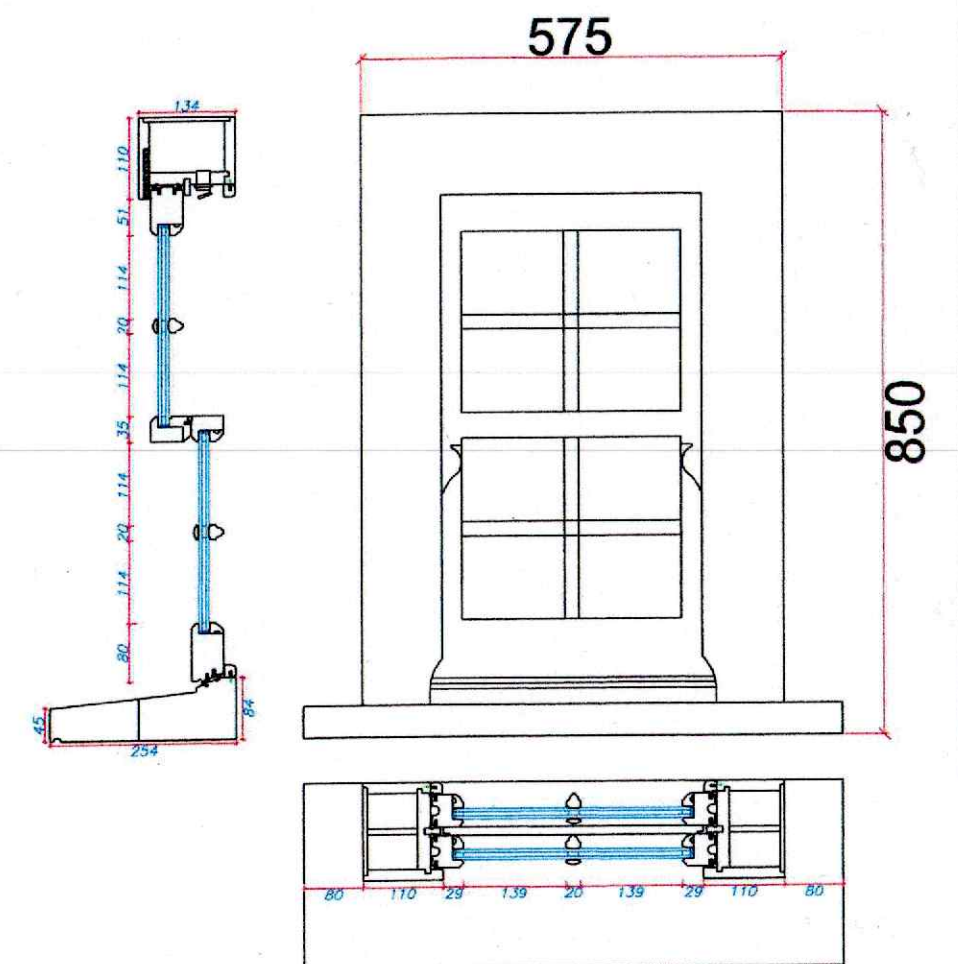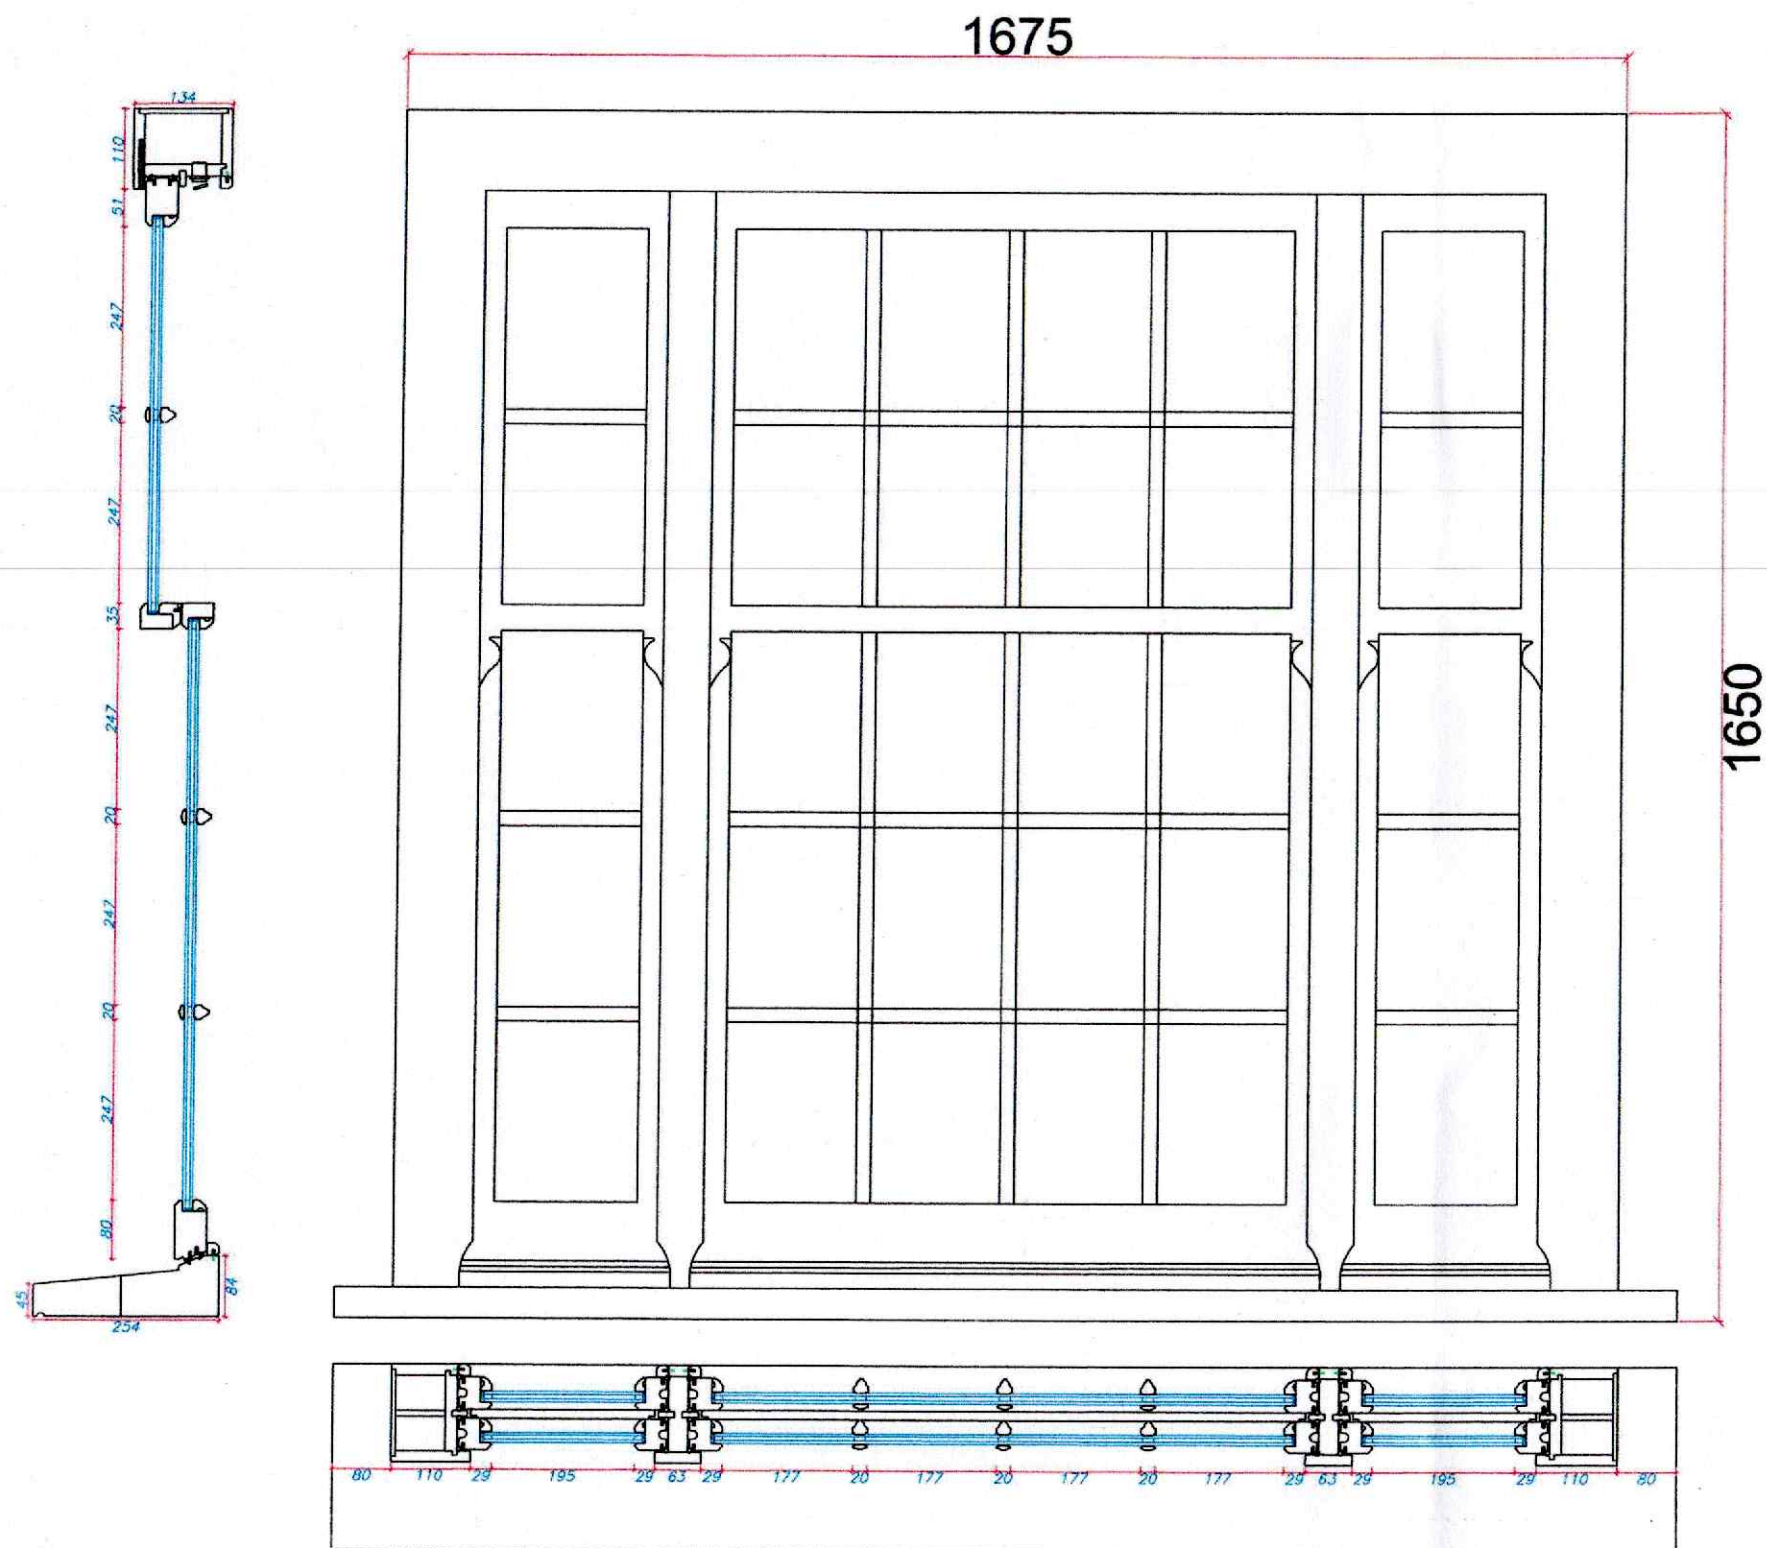




A

B

DMD ARCHITECTURE LIMITED

CLIENT **Mr D White**
 PROJECT **Extensions and Alterations to
 The Verge
 The Village
 Finchampstead
 Berkshire
 RG40 4JR**

DRAWING **New Window Details
 Window Types A + B**
1:10 @ A3 **December 2023**
 DRAWING No. **21/TVF/16** REVISION

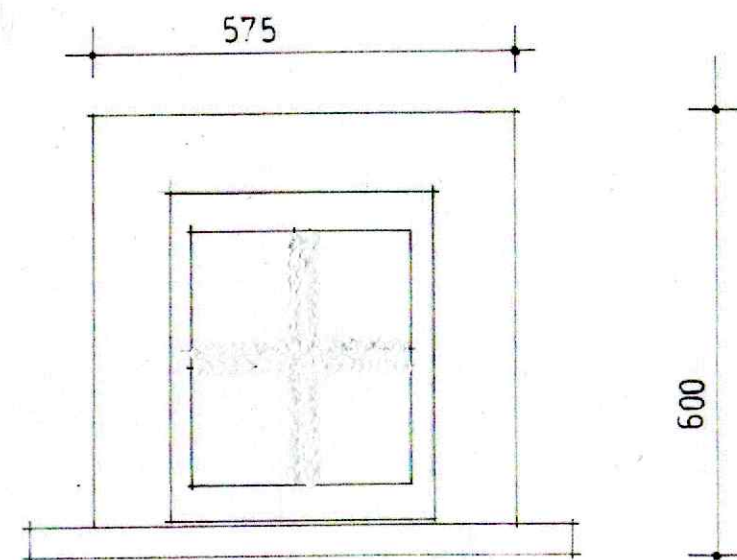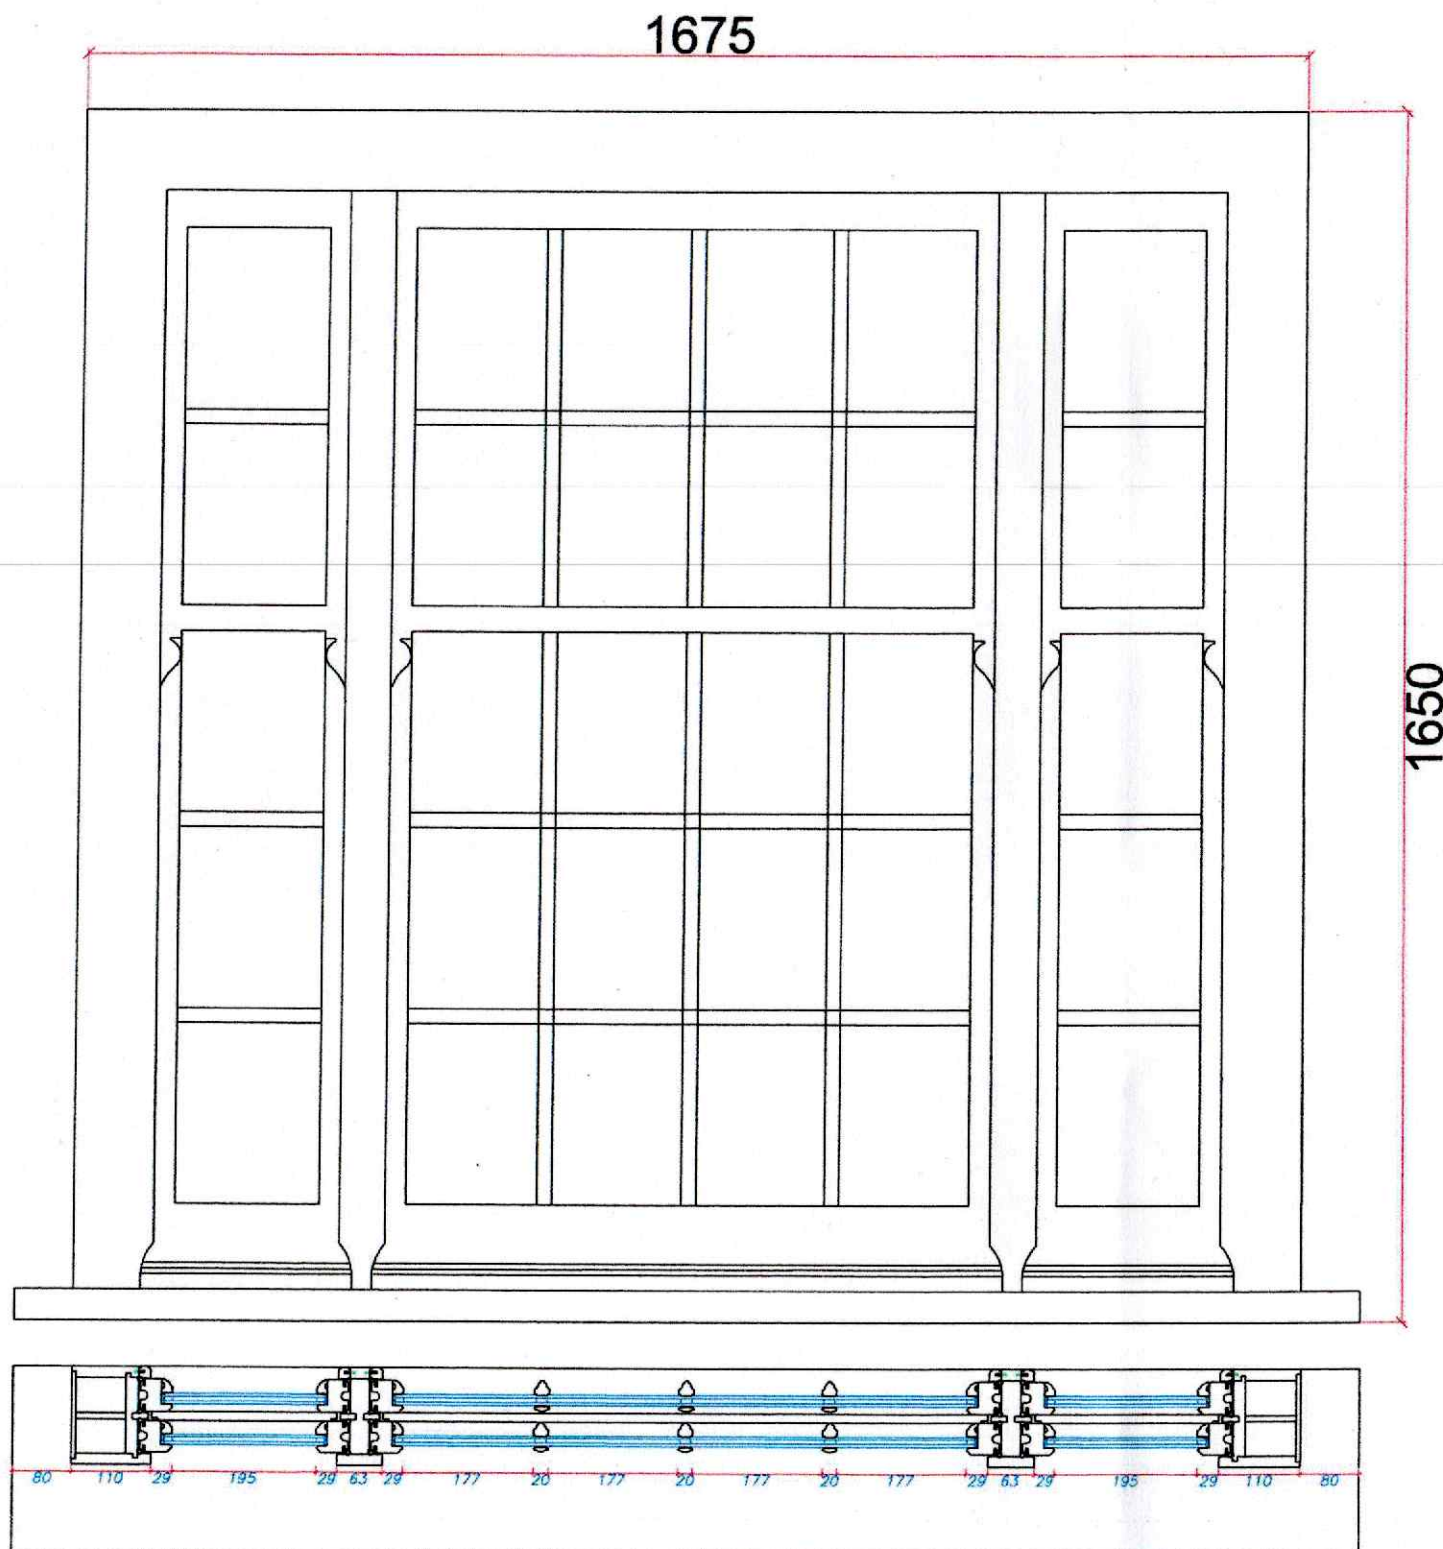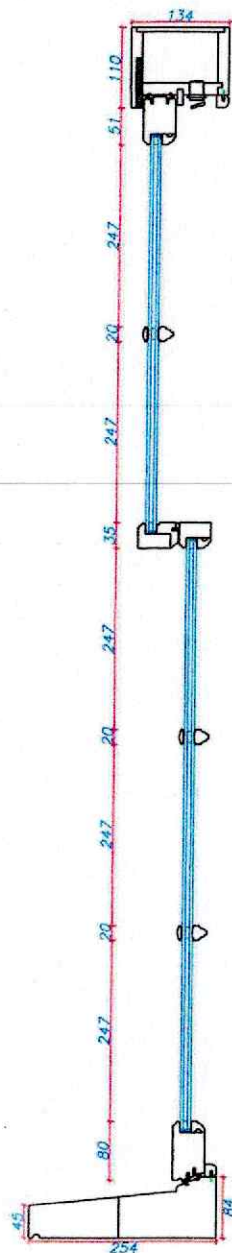

E

A

Rev. A General revisions 15/02/2024
DMD ARCHITECTURE LIMITED

CLIENT
Mr D White
PROJECT
Extensions and Alterations to
The Verge
The Village
Finchampstead
Berkshire
RG40 4JR

DRAWING
New Window Details
Window Types A + B
1:10 @ A3
DRAWING No.
21/TVF/16
December 2023
REVISION
A