



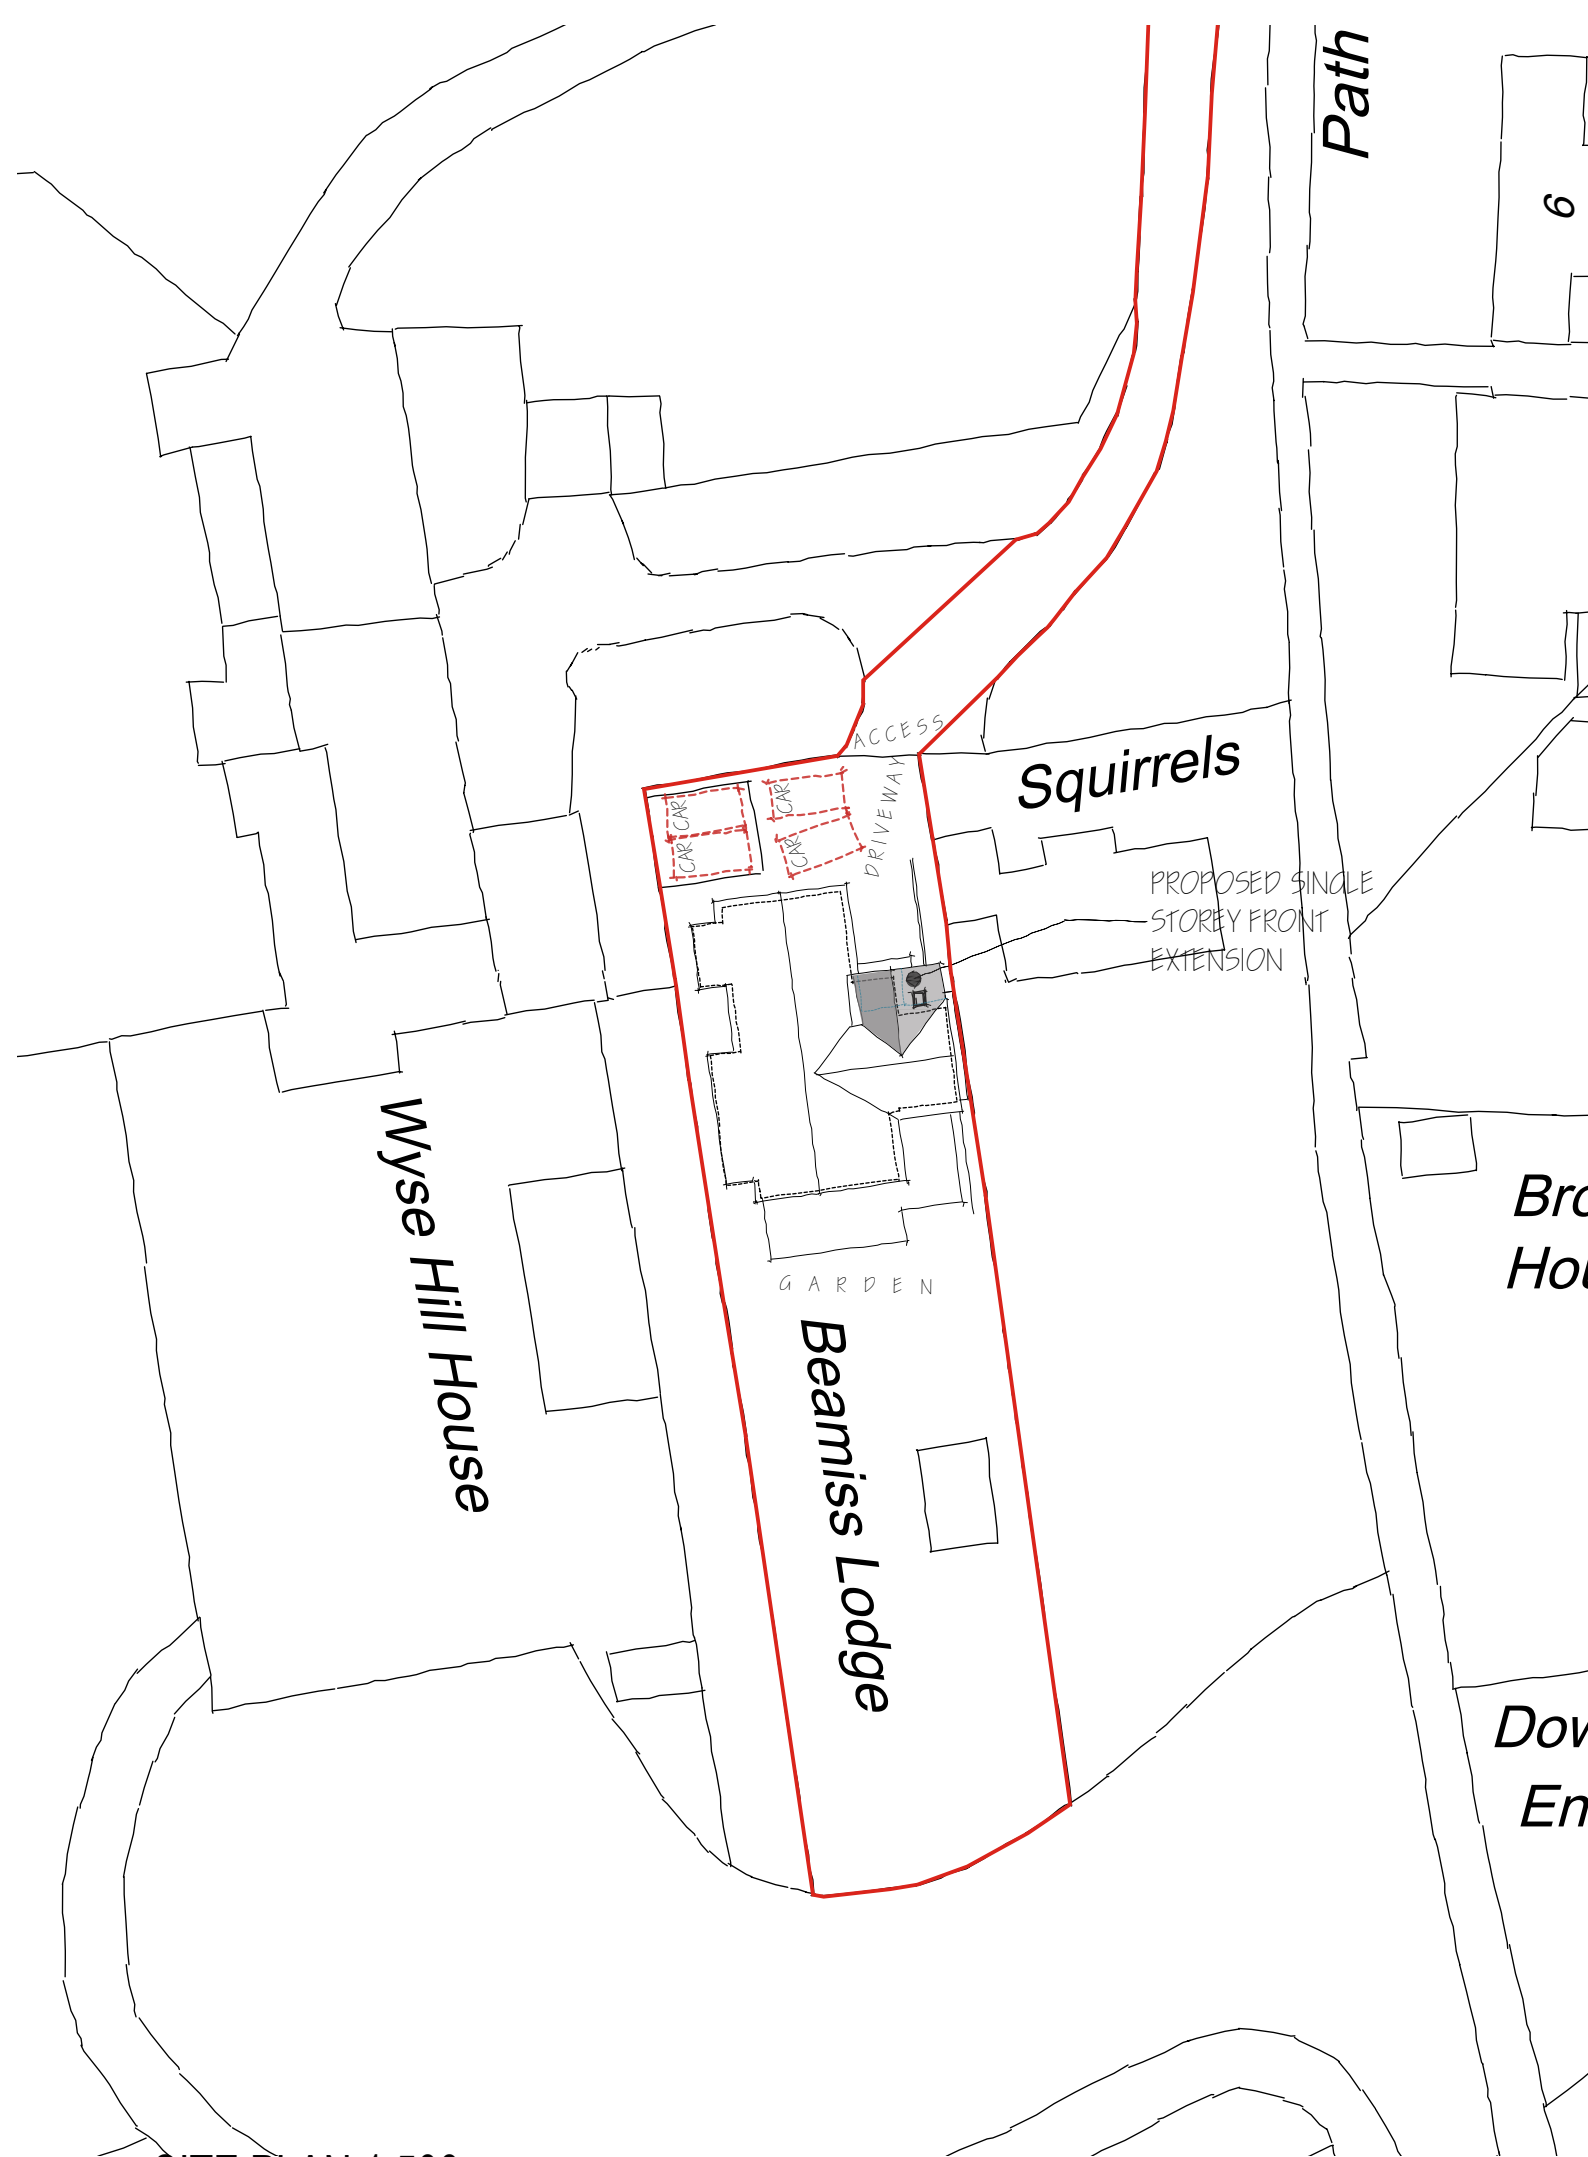


SITE PLAN 1:500

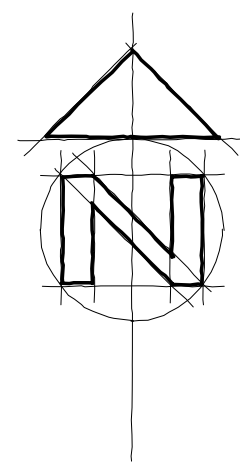

1:500 scale Bar
This Drawing has been produced for printing onto A3 size paper,



LOCATION PLAN 1:1250

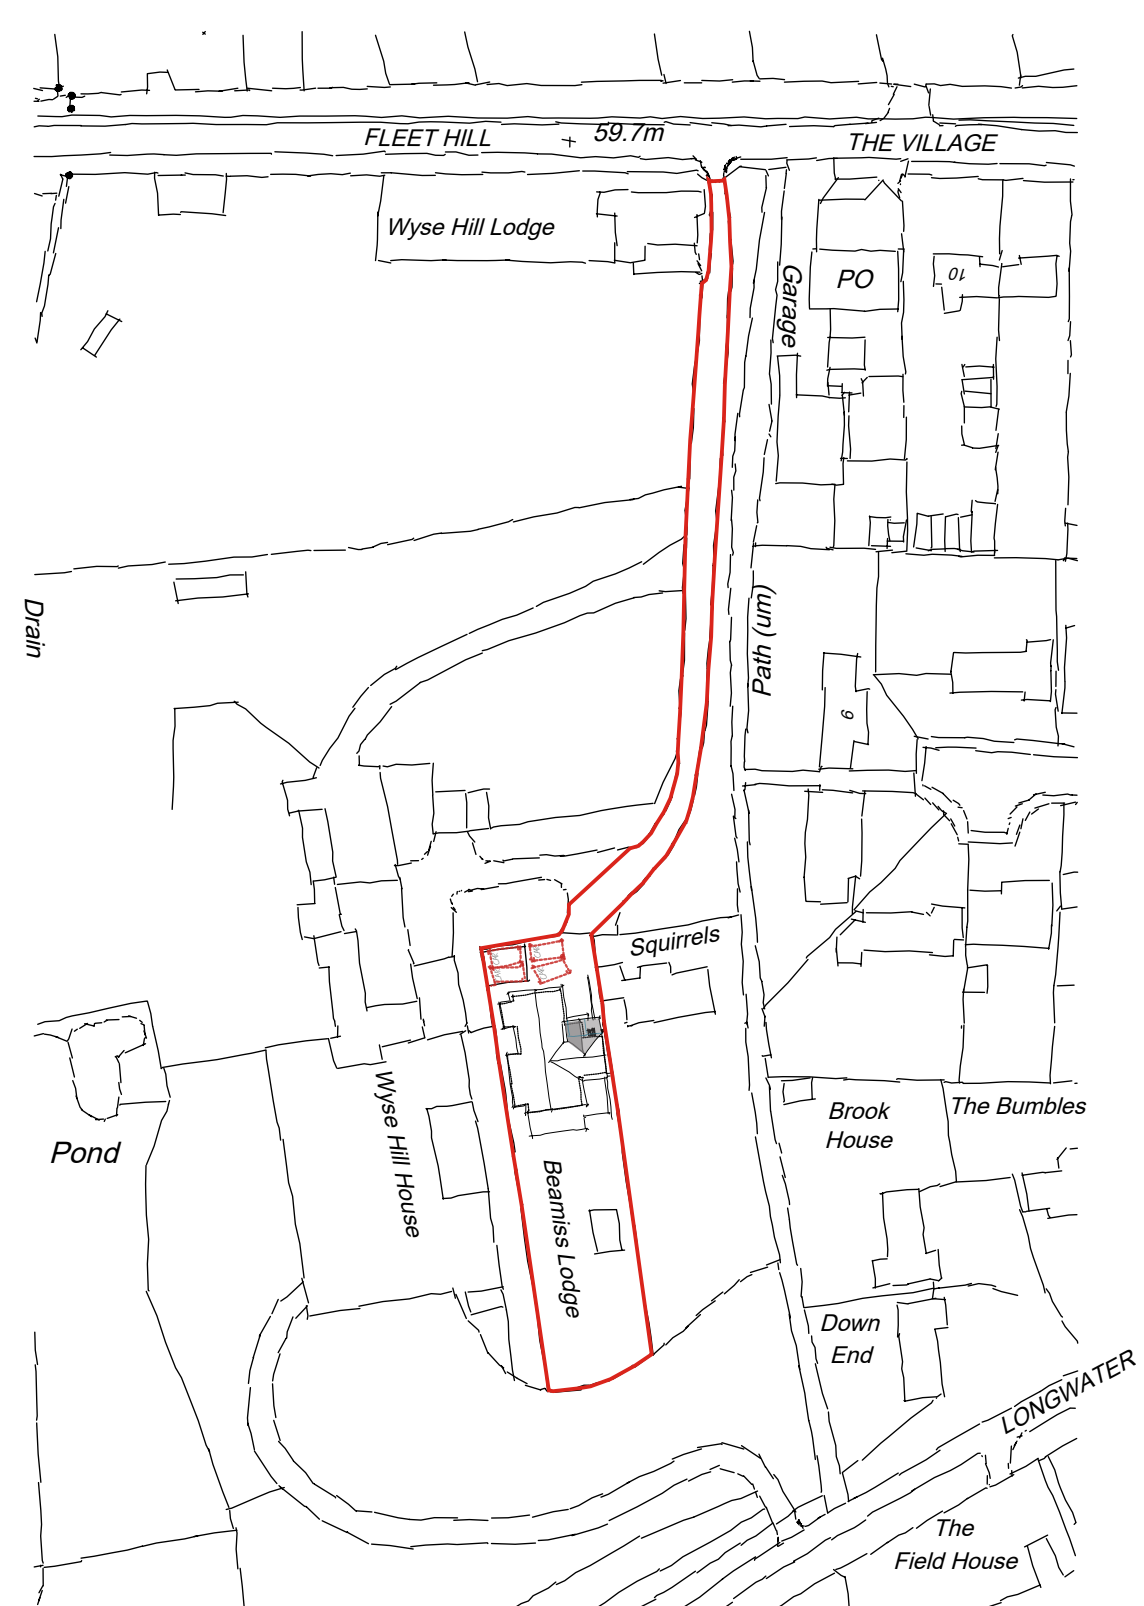

REV	COMMENTS	DATE

TCB

TC Biggin Architecture
ARCHITECTURE & PLANNING
www.tcbarchitecture.co.uk • info@tcbarchitecture.co.uk • 07889 218936

CLIENT Mr & Mrs Bridgeford
PROJECT Beamiss Lodge, Fleet Hill, Finchampstead, RG40 4JR
DRAWING PROPOSED SITE AND LOCATION PLANS

DATE July 24 **DWG SCALE** 1:500/1250 **DRAWN** TB **DWG No.** 167/202 **REV** A

VERIFY ALL DIMENSIONS BEFORE SETTING OUT, COMMENCING WORK OR PRODUCTION OF FABRICATION DRAWINGS. REPORT ANY DISCREPANCIES TO THE SITE SUPERVISOR IMMEDIATELY. ©