



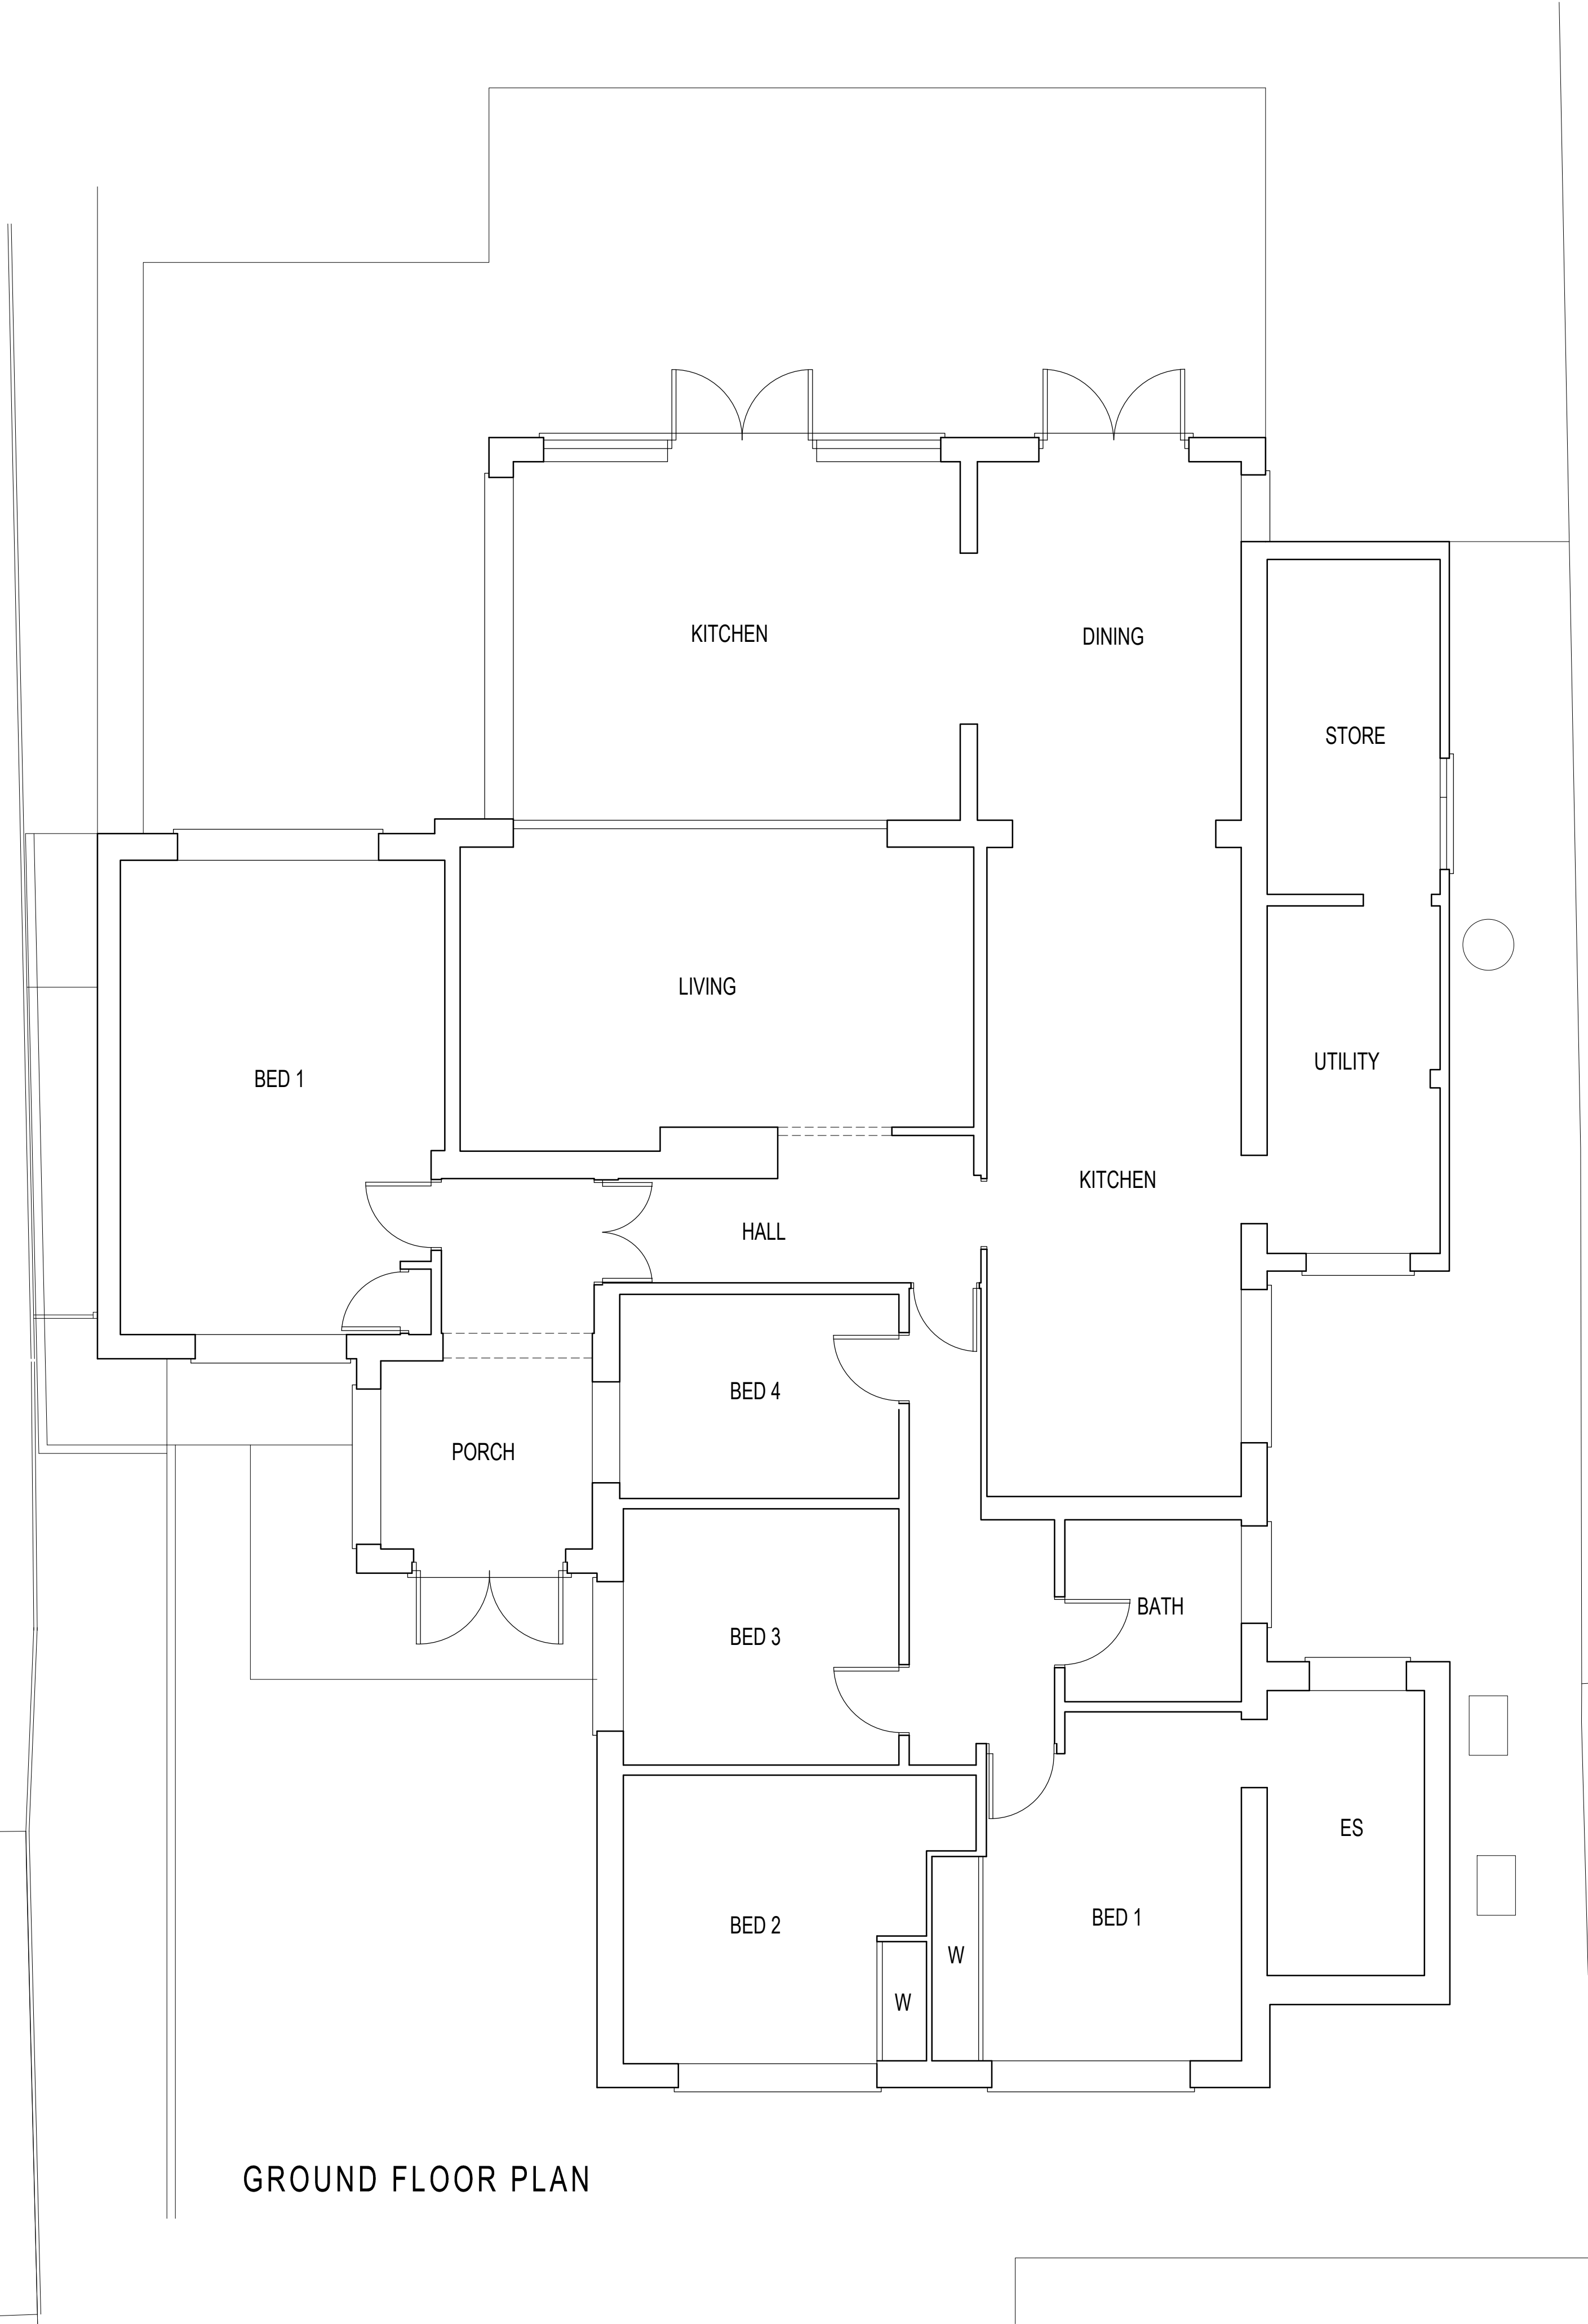

GROUND FLOOR PLAN

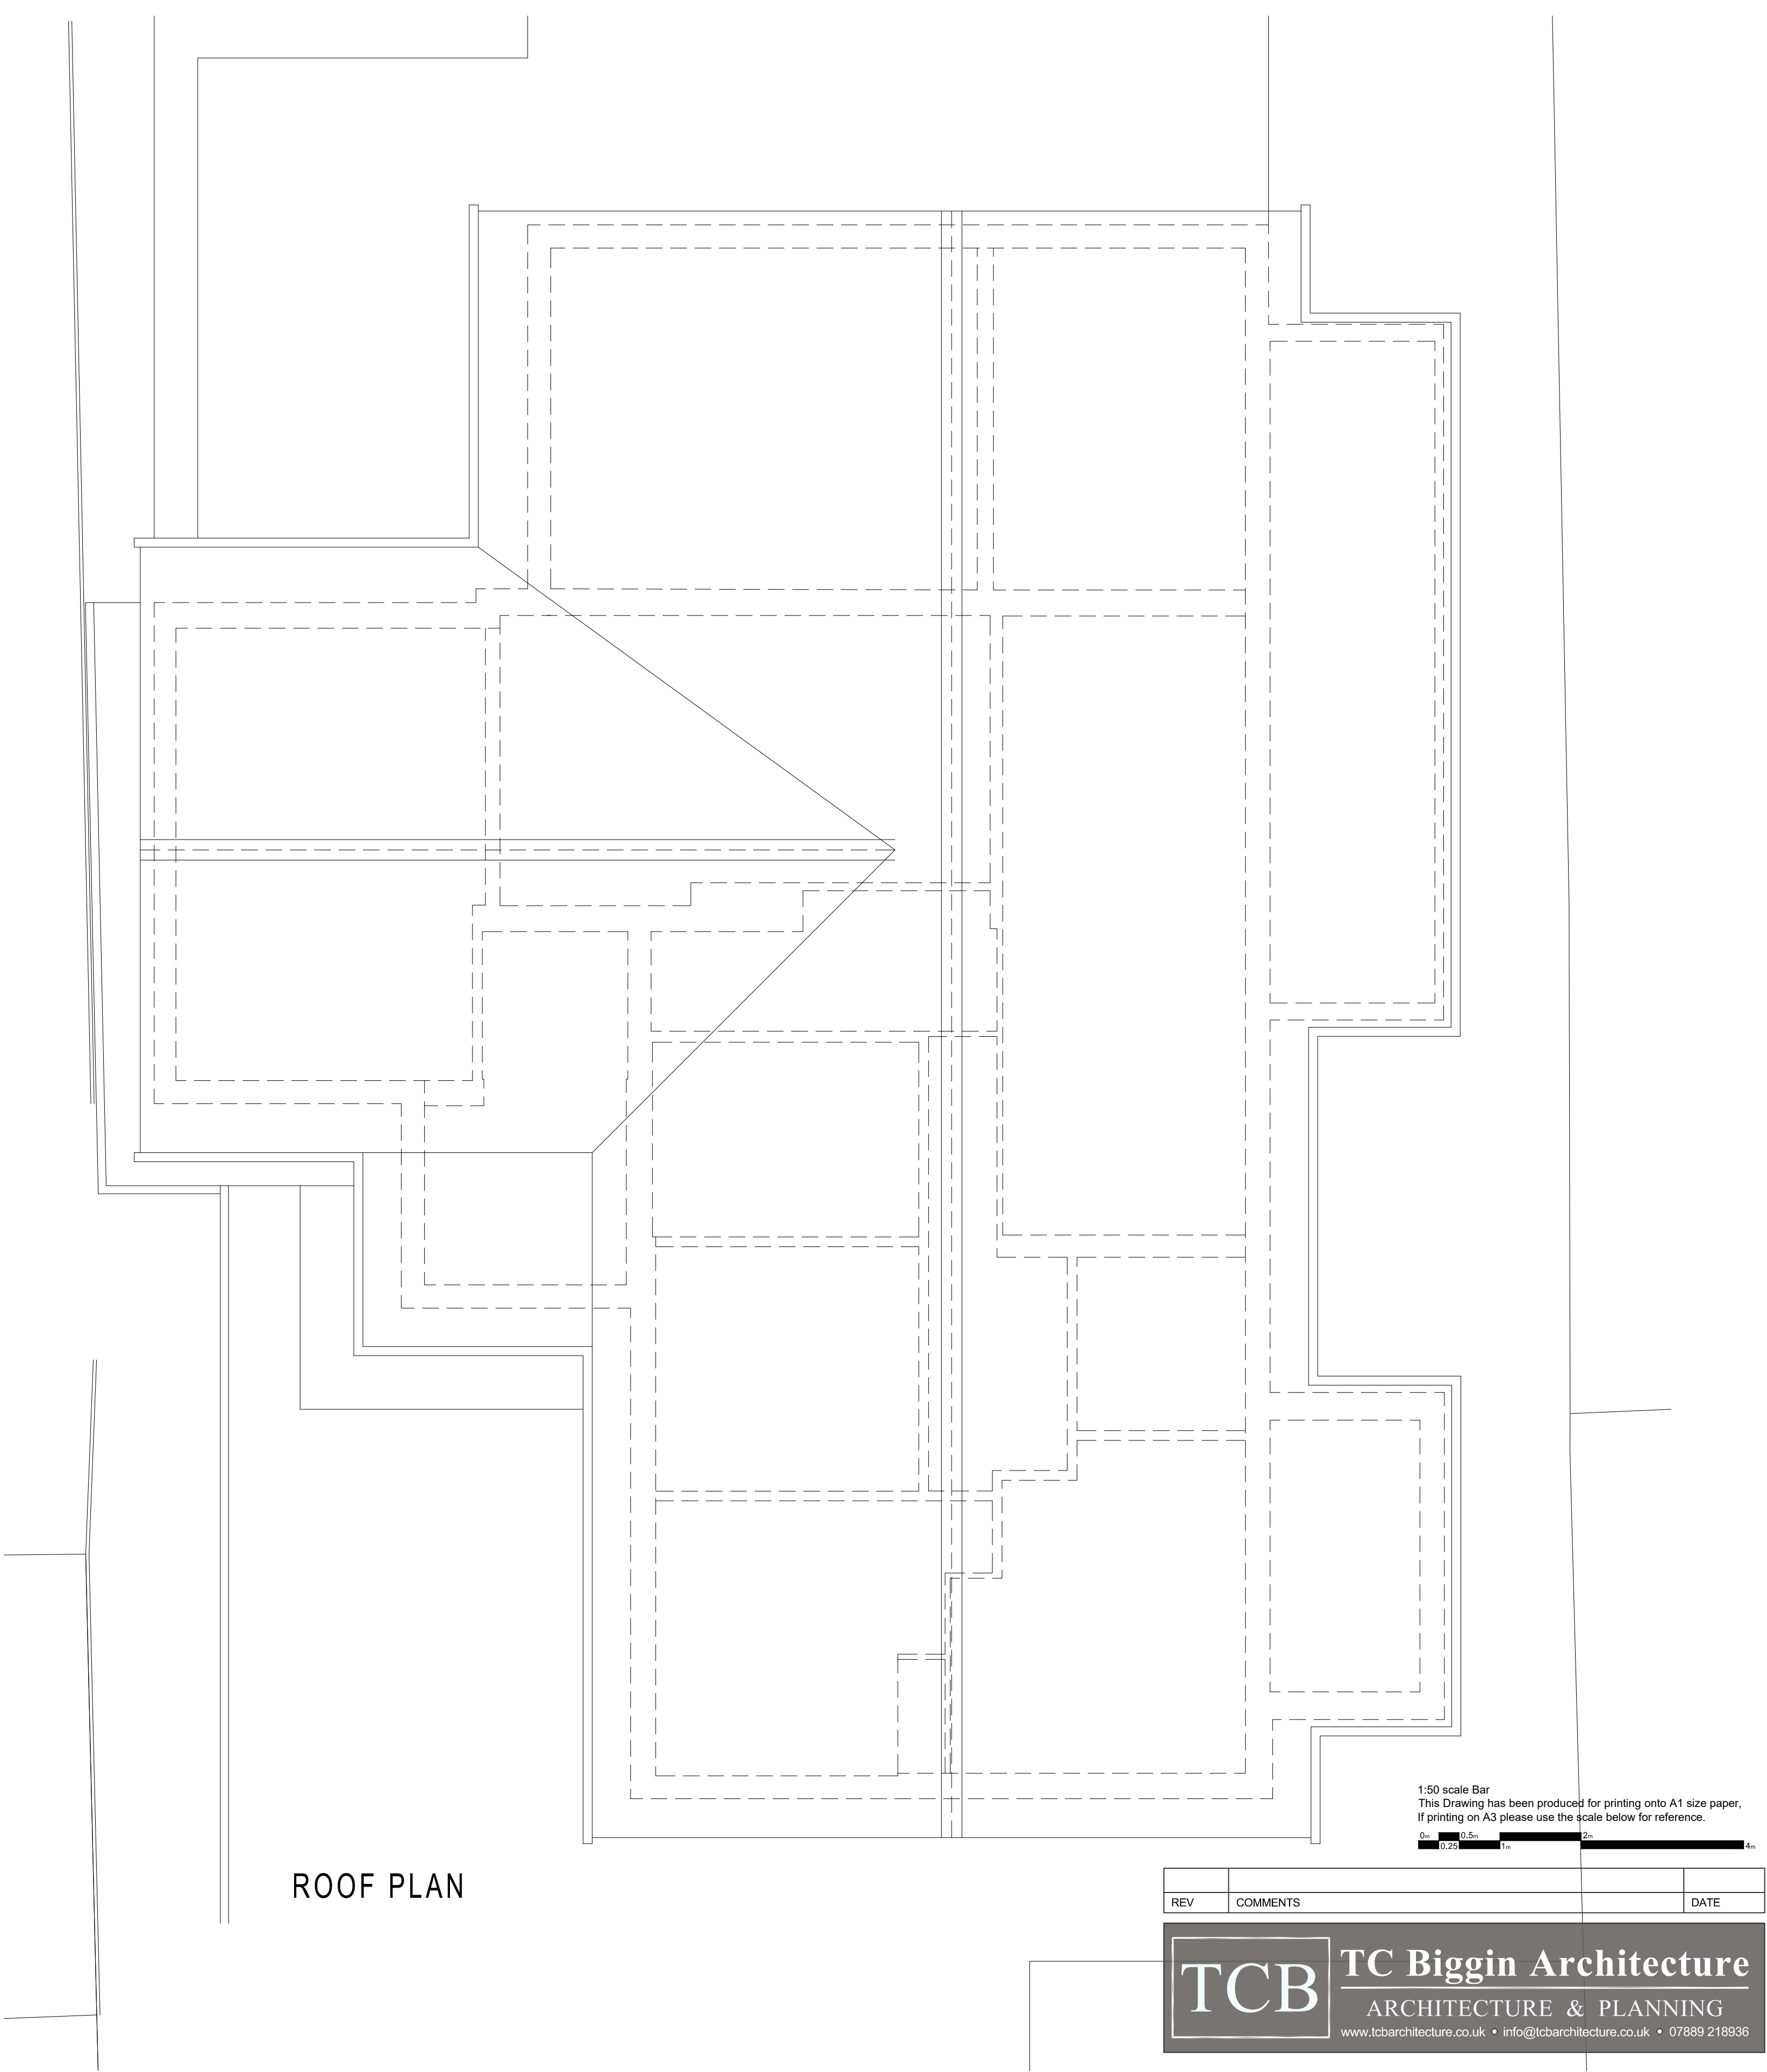

ROOF PLAN

1:50 scale Bar
This Drawing has been produced for printing onto A1 size paper.
If printing on A3 please use the scale below for reference.



REV	COMMENTS	DATE
-----	----------	------

TCB

TC Biggin Architecture
ARCHITECTURE & PLANNING
www.tcbarchitecture.co.uk • info@tcbarchitecture.co.uk • 07889 218936

CLIENT Mr & Mrs Bridgeford
PROJECT Beamiss Lodge, Fleet Hill, Finchampstead,
RG40 4JR
DRAWING EXISTING PLANS

DATE July 24 **DWG SCALE** 1:50 **DRAWN** TB **DWG No.** 167/100 **REV** A

*****VERIFY ALL DIMENSIONS BEFORE SETTING OUT. COMMENCING WORK OR PRODUCTION OF FABRICATION DRAWINGS. REPORT ANY DISCREPANCIES TO THE SITE SUPERVISOR IMMEDIATELY. ©