



PROPOSED EXTENSION

PROPOSED EXTENSION

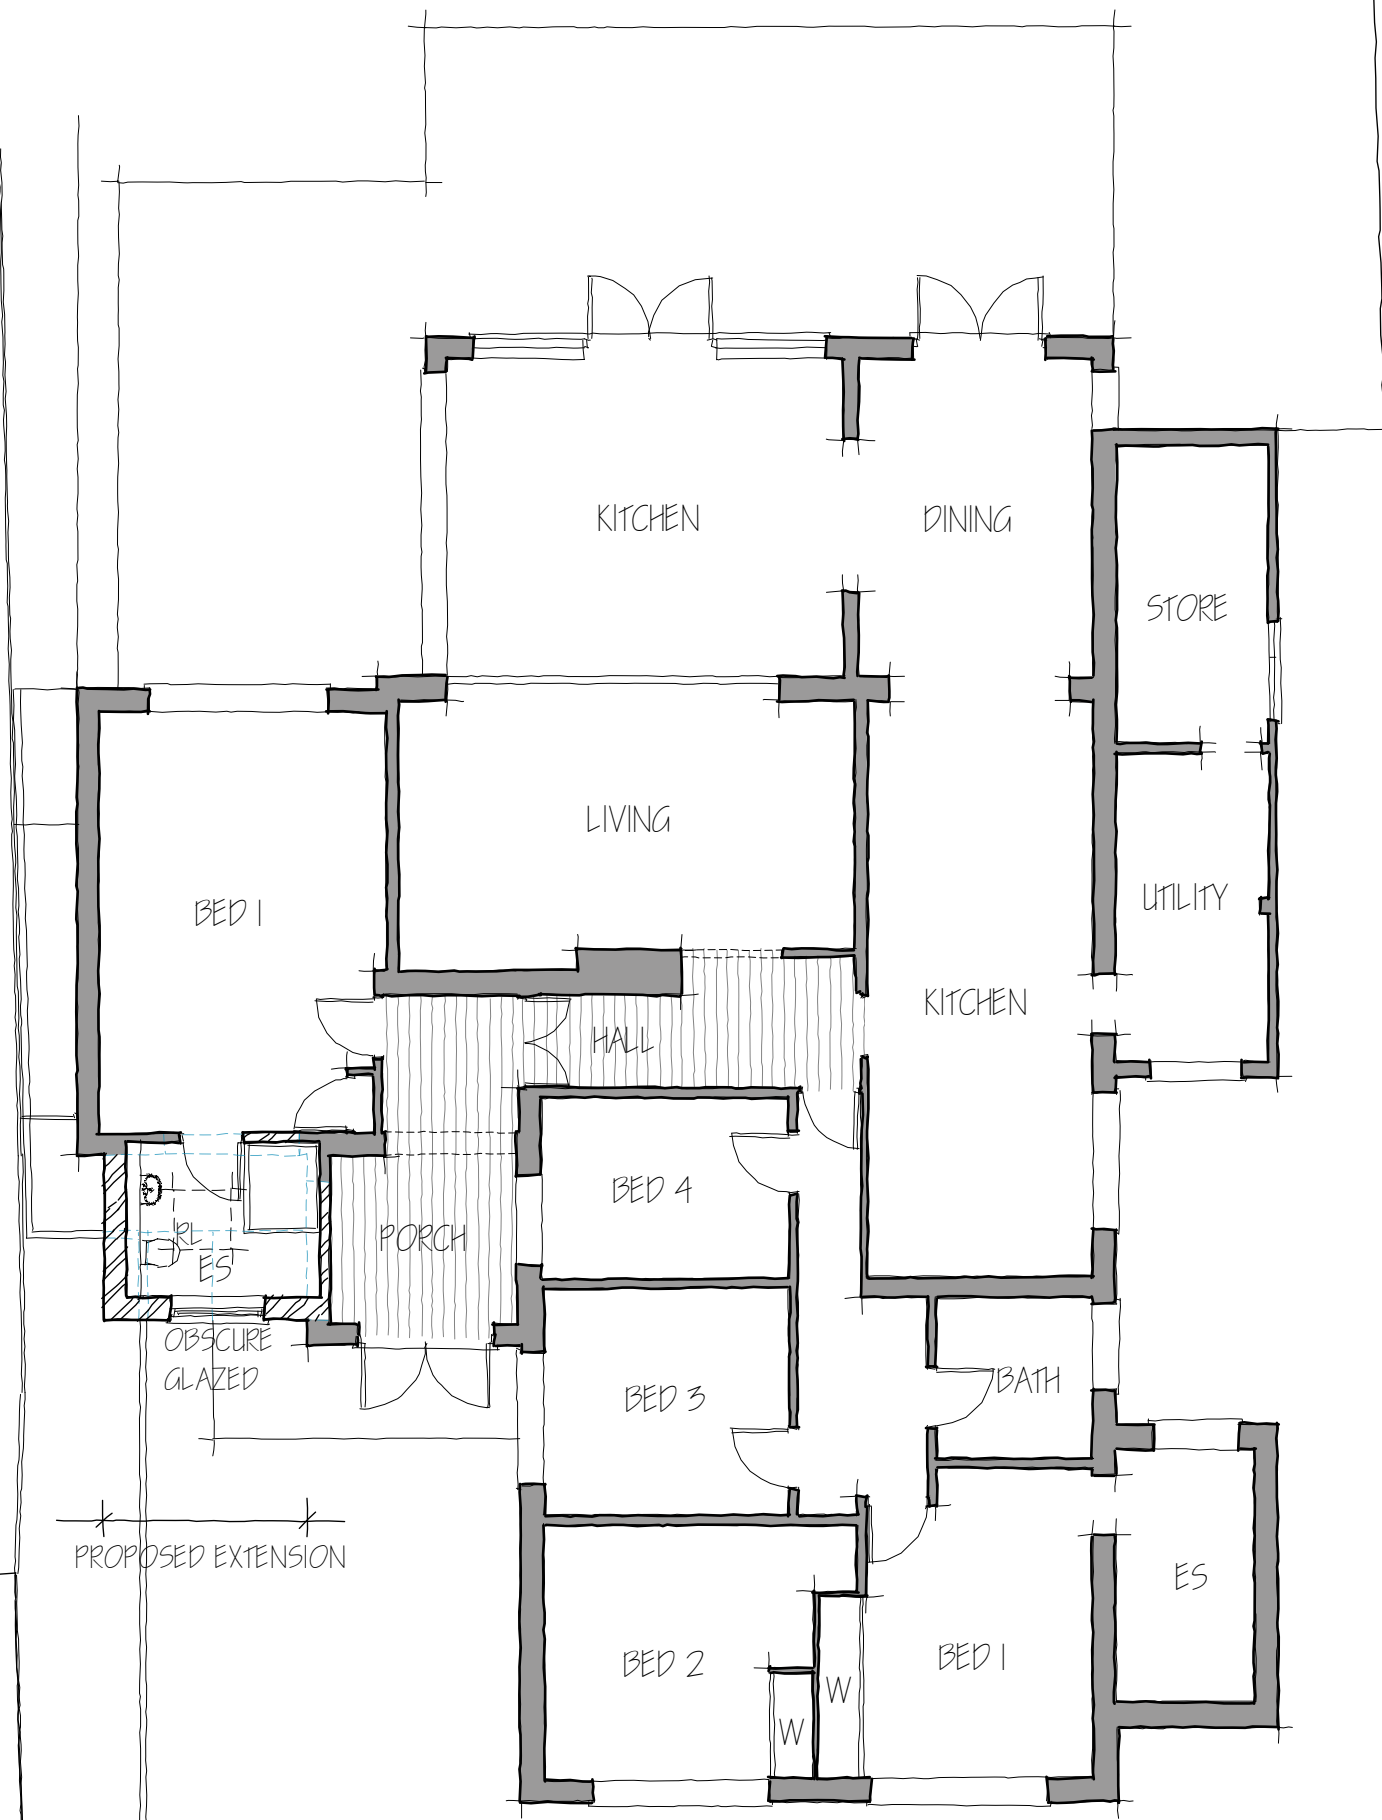

GROUND FLOOR PLAN

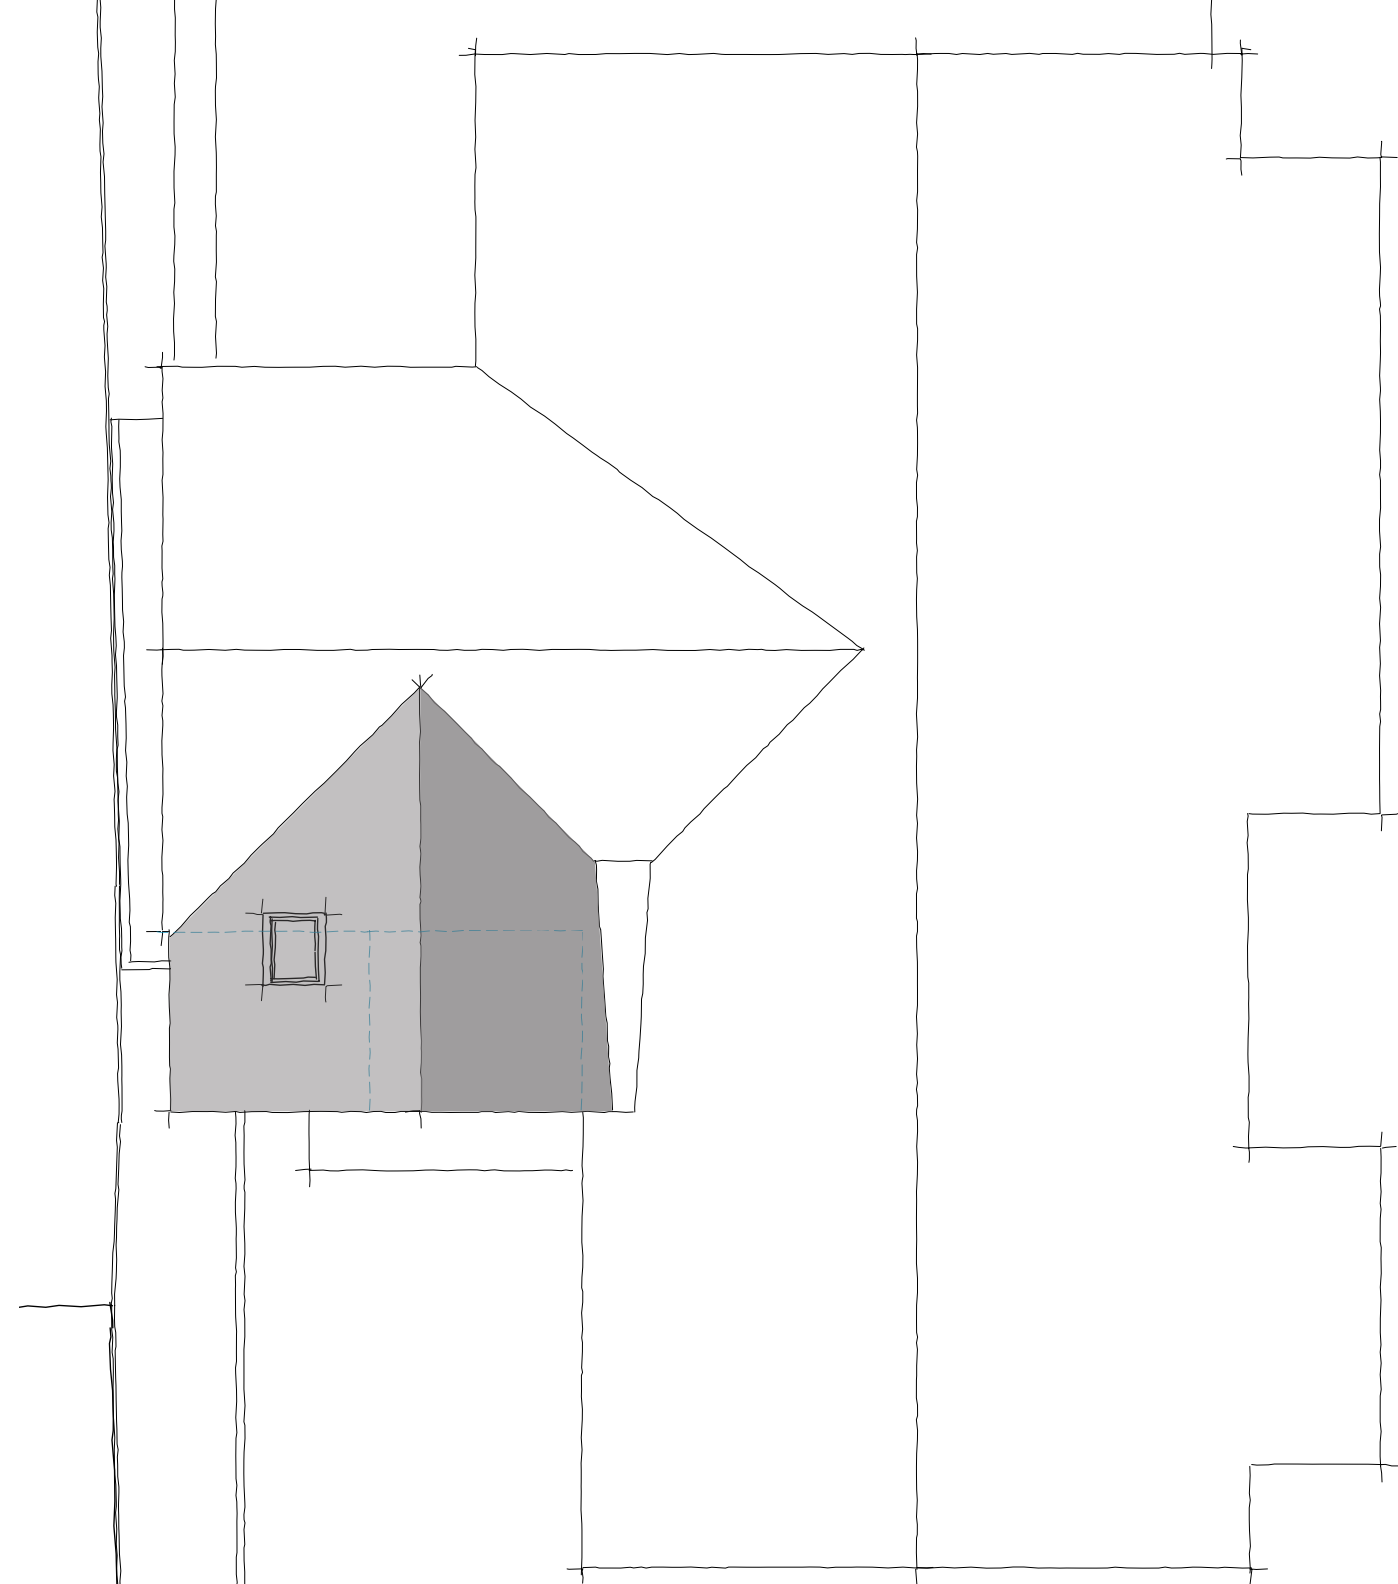

ROOF PLAN

1:100 scale Bar
This Drawing has been produced for printing onto A3 size paper,
0m 0.5m 1m 2m 4m 8m

REV	COMMENTS	DATE
-----	----------	------

TCB

TC Biggin Architecture
ARCHITECTURE & PLANNING
www.tcbarchitecture.co.uk • info@tcbarchitecture.co.uk • 07889 218936

CLIENT Mr & Mrs Bridgeford
PROJECT Beamiss Lodge, Fleet Hill, Finchampstead, RG40 4JR
DRAWING PROPOSED FLOOR PLANS
DATE July 24 **DWG SCALE** 1:100 **DRAWN** TB **DWG No.** 167/200 **REV** A
VERIFY ALL DIMENSIONS BEFORE SETTING OUT, COMMENCING WORK OR PRODUCTION OF FABRICATION DRAWINGS. REPORT ANY DISCREPANCIES TO THE SITE SUPERVISOR IMMEDIATELY. ©