



Householder planning application for a
proposed timber frame garden office

OWNER: Sunil Shinde

PROJECT:
ADDRESS: 6 Basil Close, Lower Earley

THAMES WATER PERMIT: _____
PLANNING REFERENCE: _____

DESIGNER: easyHomePlans
DESIGN CONSULTANT: Roger Bovell
BUILDER: _____
ENGINEERING: _____

INDEX OF DRAWINGS

SHEET NUMBER

1

Drawn By:

Date:
07/06/2025

Scale: @ A3

PROJECT SUMMARY


Plans prepared for:
Mr. Sunil Shinde
6 Basil Close, Lower Earley, Reading
RG6 5GL

easyHomePlans


© 2020

SITE & BLOCK PLAN

Plans prepared for:
Mr. Sunil Shinde
6 Basiji Close, Lower Earley, Reading
RG6 5GL

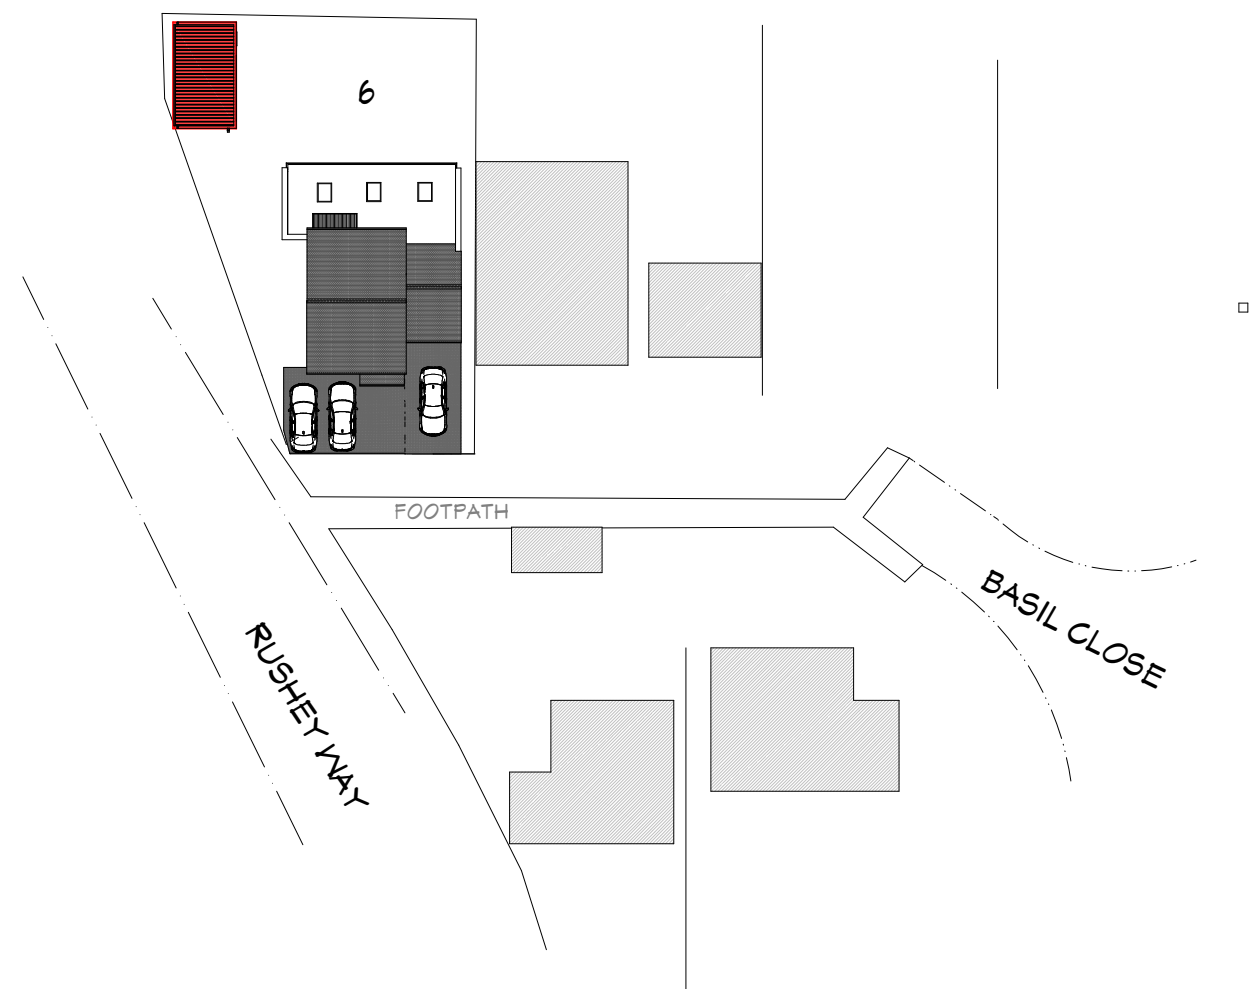


Block Plan @1:500

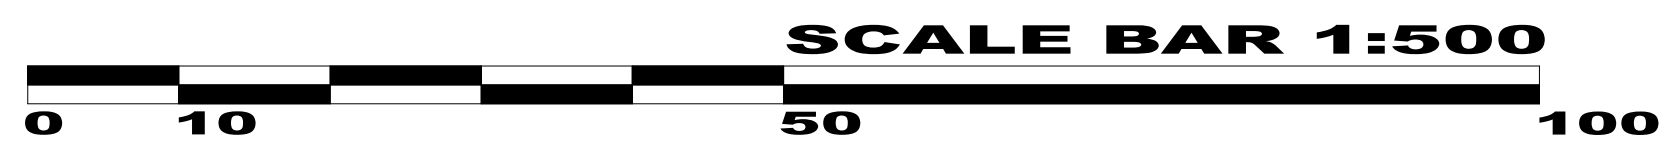




Existing Front Elevation @1:100

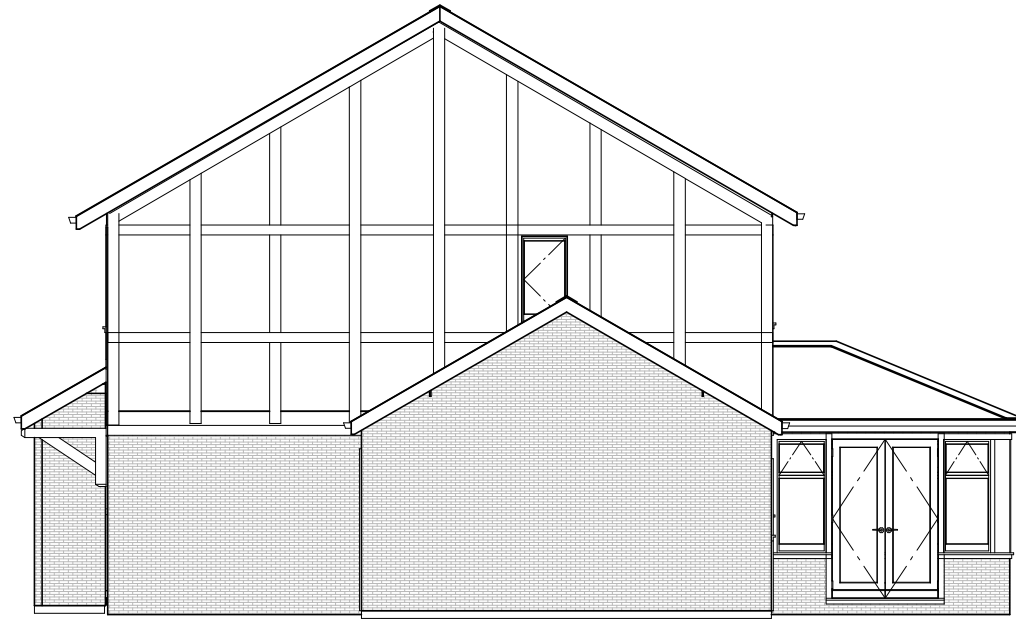


Existing Left Elevation @1:100



Existing Rear Elevation @1:100

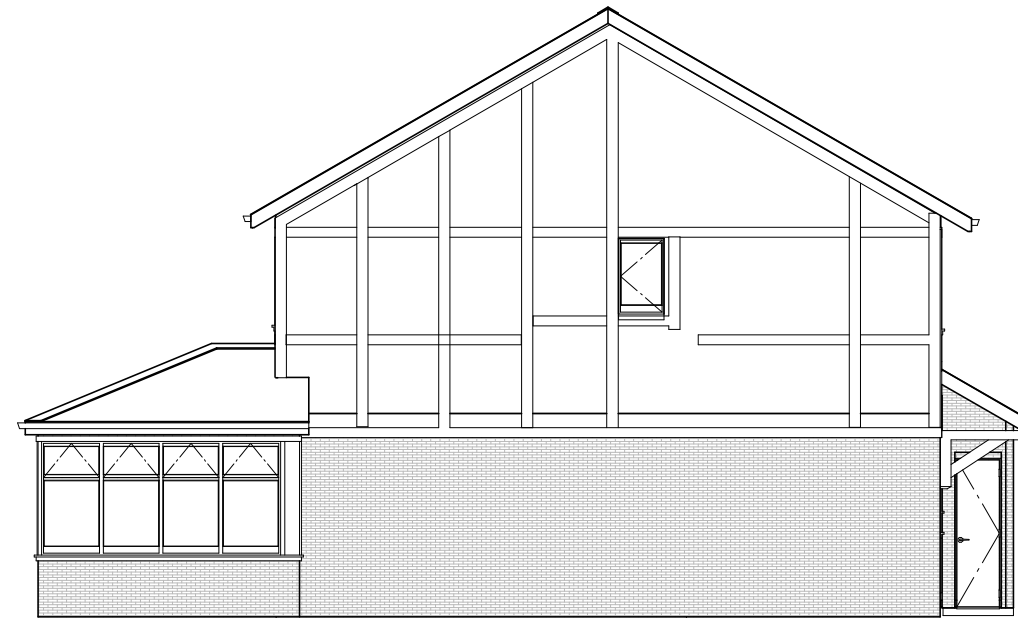

Existing Right Elevation @1:100

 

Scale Bar 1:100

SHEET NUMBER

3

Drawn By:

Date:

07/06/2025

Scale: @ A3


EXISTING ELEVATIONS

Plans prepared for:
Mr. Sumil Shinde


6 Basiji Close, Lower Earley, Reading
RG6 5GL

© 2020


easyHomePlans

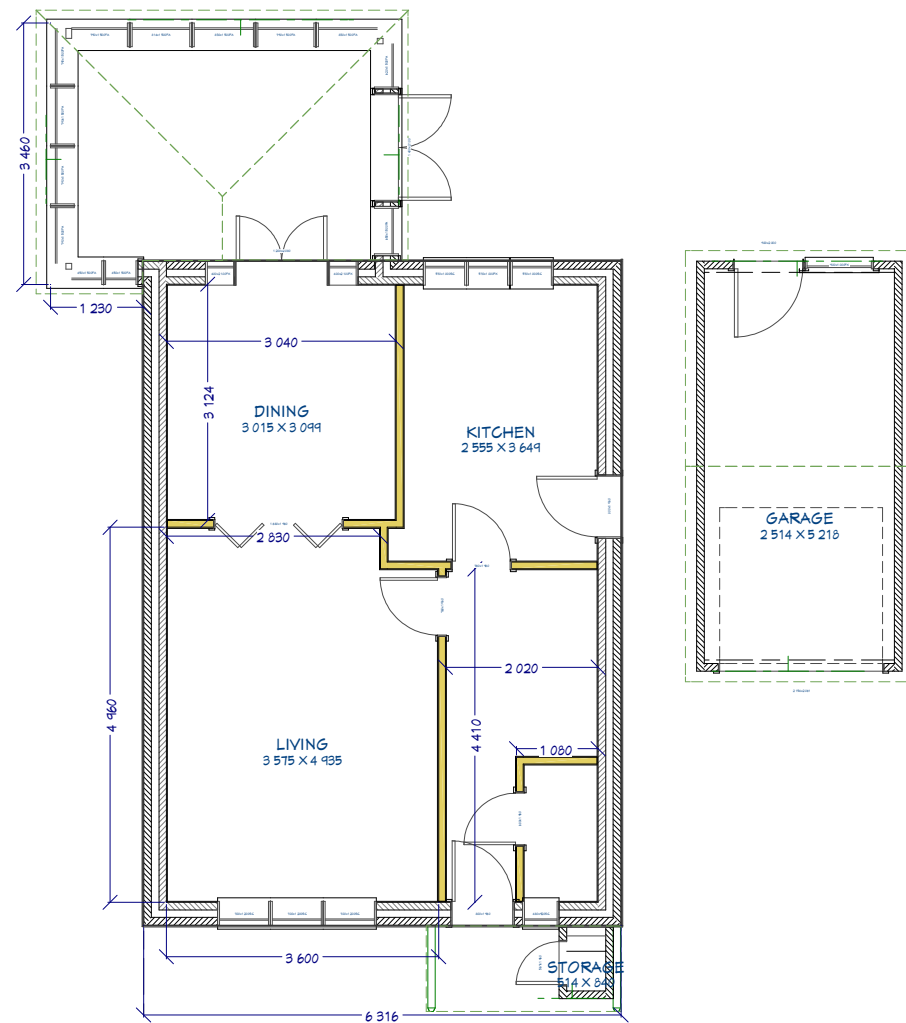

Existing Ground Floor Plan @1:100

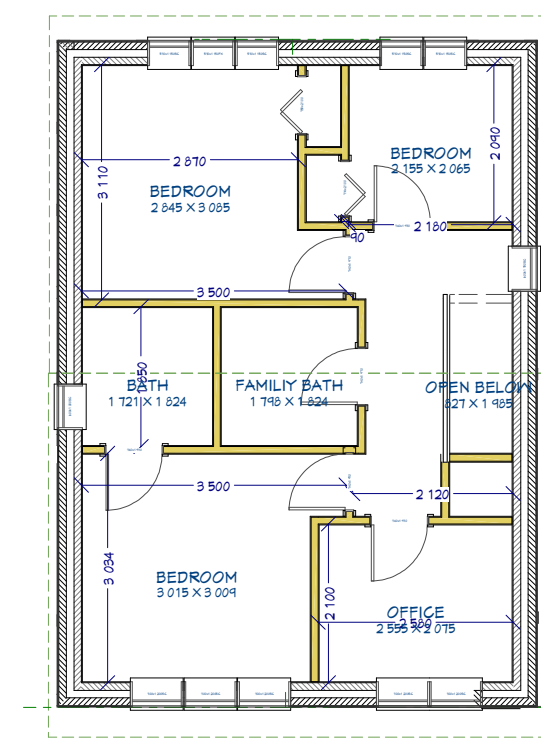

Existing First Floor Plan @1:100

 

SHEET NUMBER

4

Drawn By:

Date:

07/06/2025

Scale: @ A3

EXISTING FLOOR PLANS

Plans prepared for:
Mr. Sumil Shinde


6 Basiji Close, Lower Earley, Reading
RG6 5GL

easyHomePlans

© 2020




Proposed Front Elevation @1:100

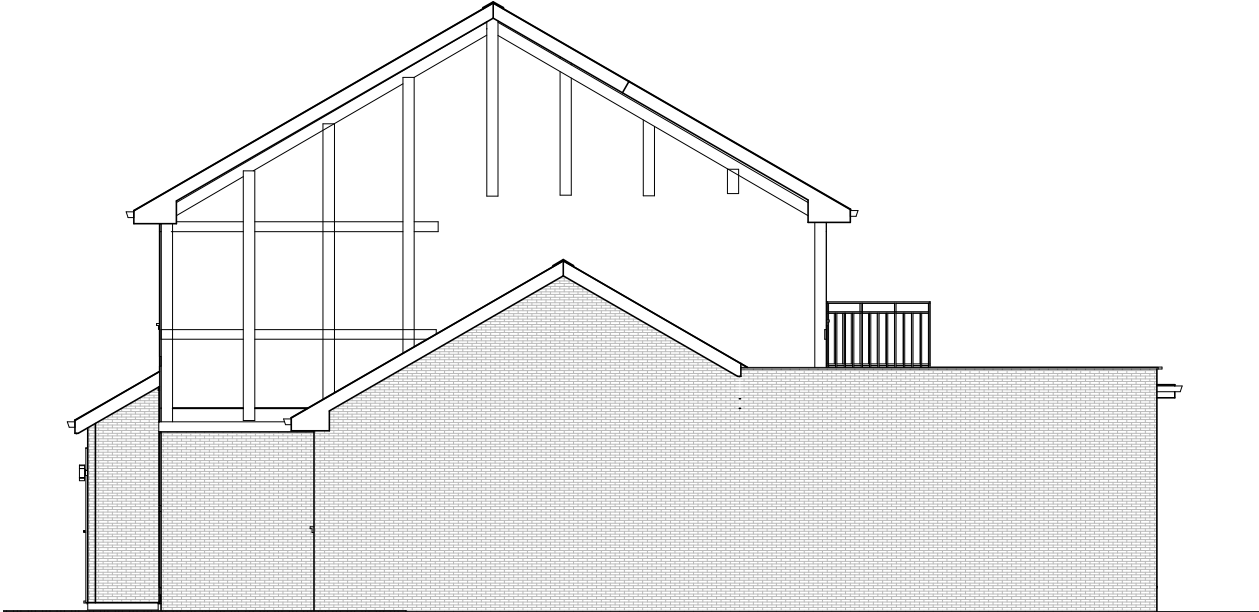


Proposed Left Elevation @1:100



Proposed Rear Elevation @1:100

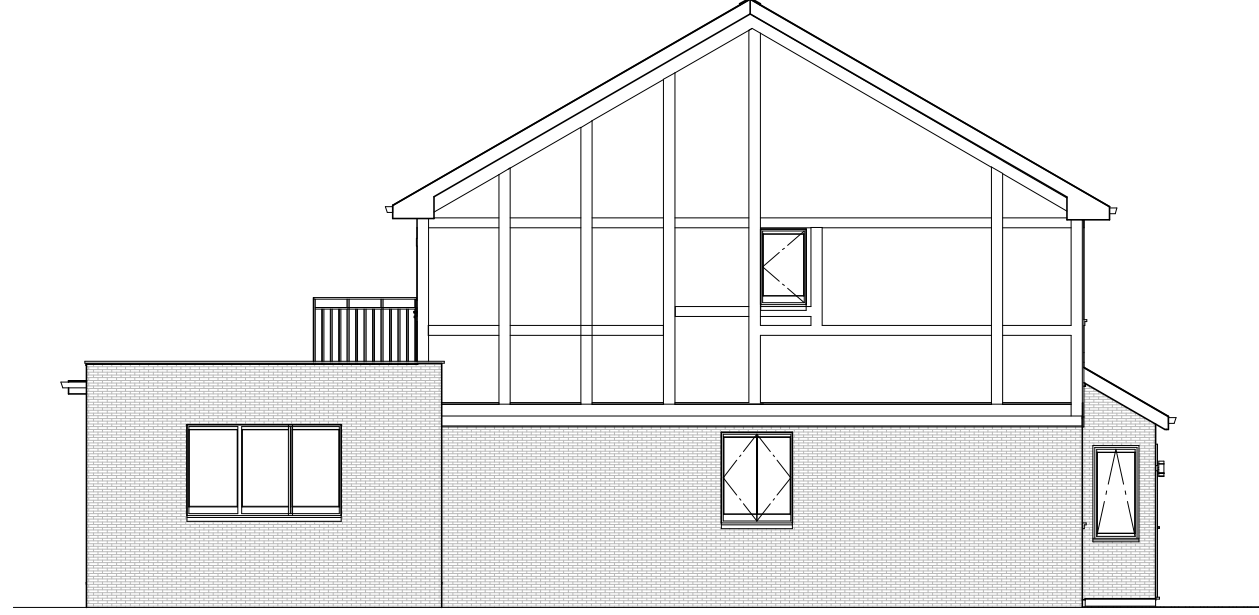

Proposed Right Elevation @1:100

 

SHEET NUMBER

5

Drawn By:

Date:

07/06/2025

Scale: @ A3


PROPOSED ELEVATIONS

Plans prepared for:
Mr. Sumit Shinde


6 Basiji Close, Lower Earley, Reading
RG6 5GL

© 2020


easyHomePlans

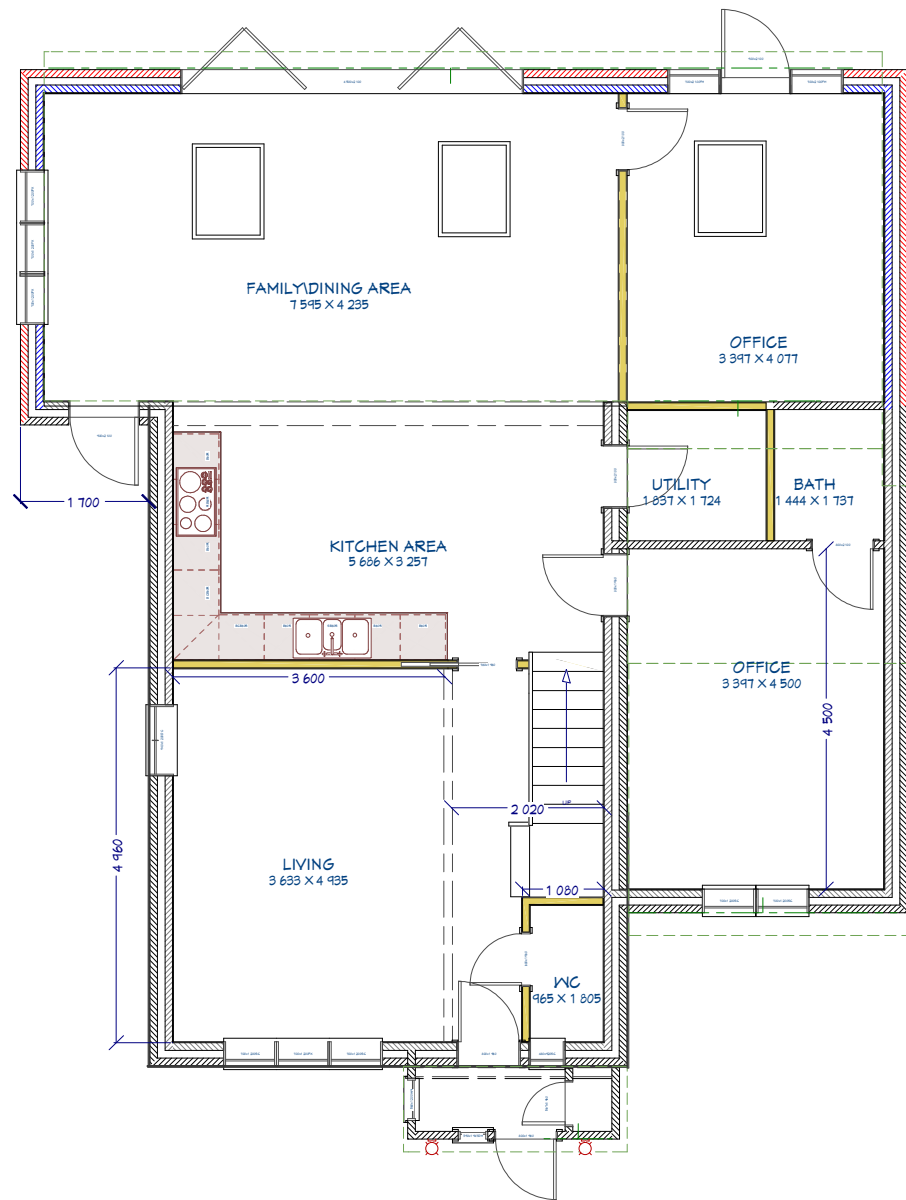

Proposed Ground Floor Plan 1:100

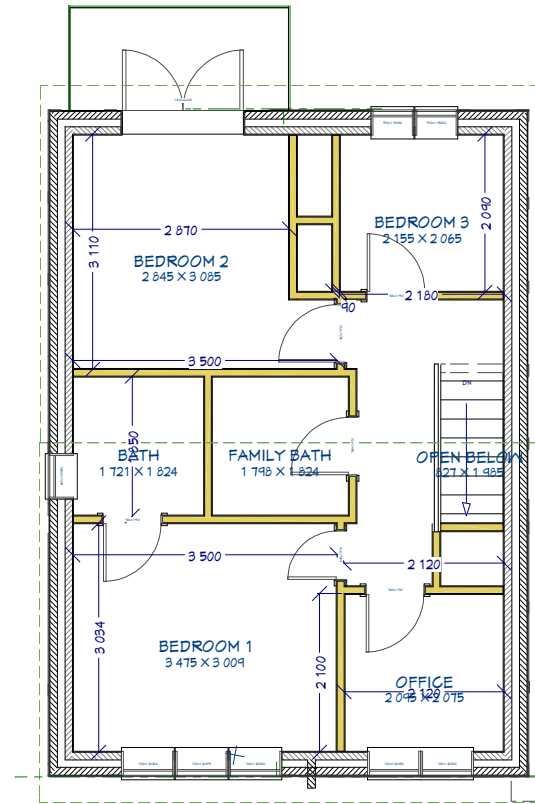

Proposed First Floor Plan @1:100

 

SHEET NUMBER

6

Drawn By:

Date:

07/06/2025

Scale: @ A3


PROPOSED FLOOR PLANS

Plans prepared for:
Mr. Sumil Shinde


6 Basiji Close, Lower Earley, Reading
RG6 5GL

easyHomePlans


© 2020

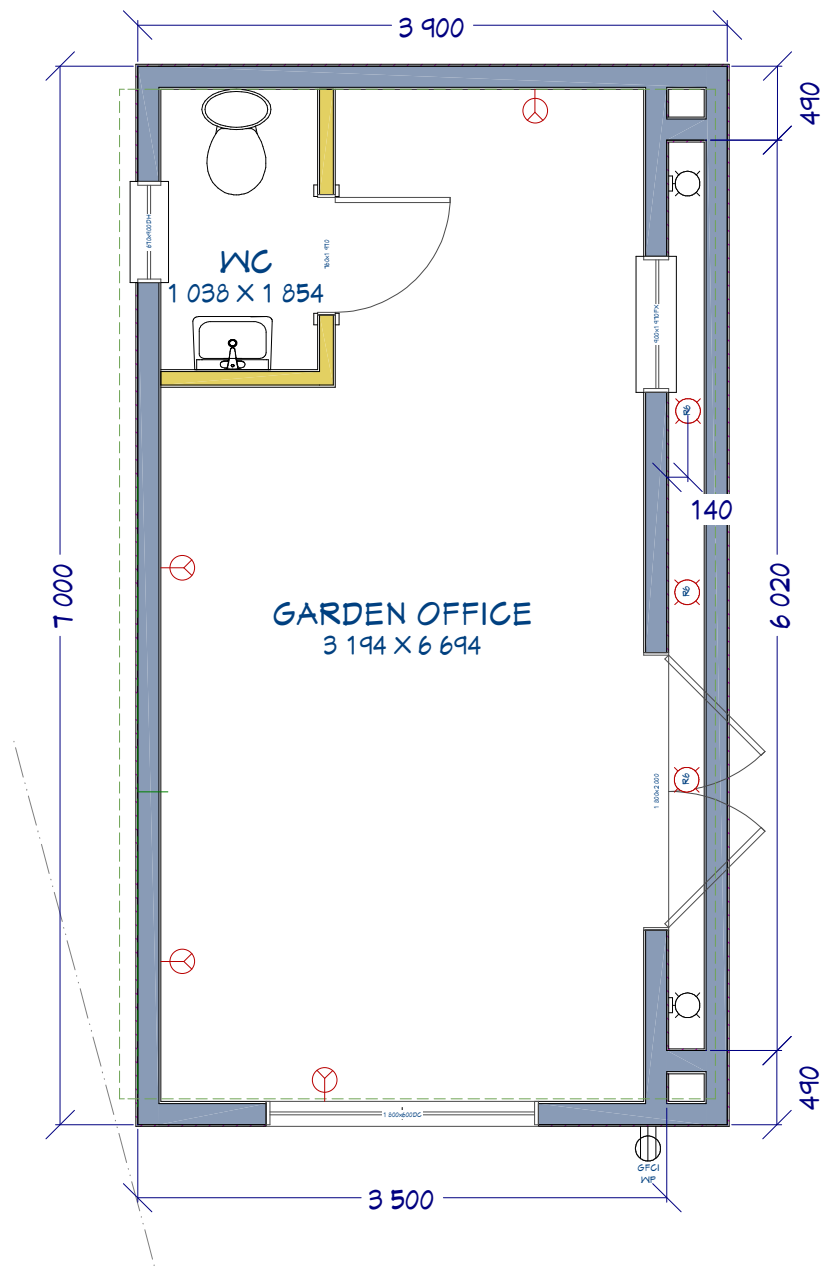


Proposed GO Floor Plan @1:50

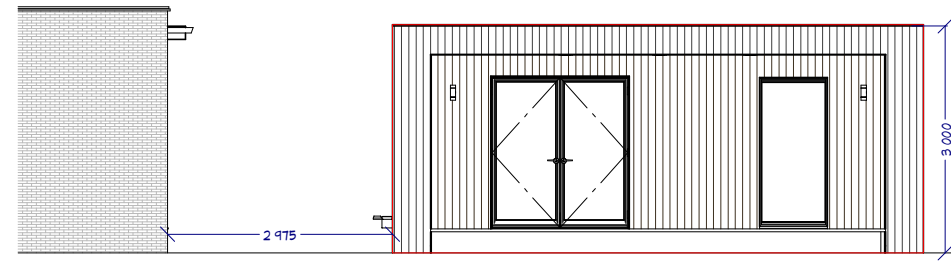


Proposed GO Front Elevation @1:100

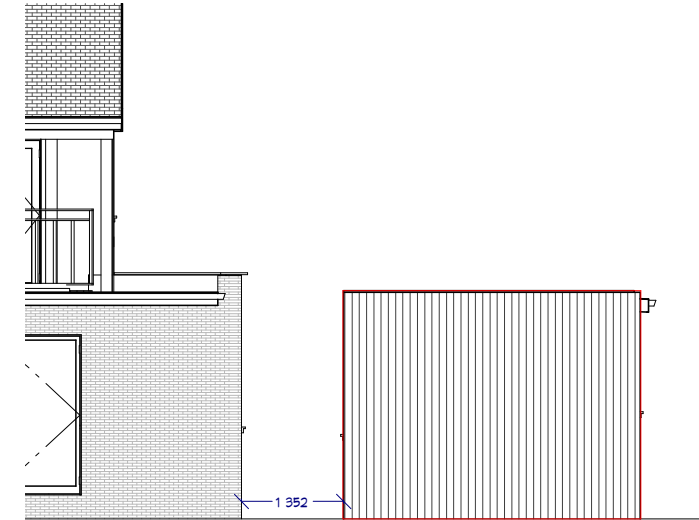

Proposed GO Left Elevation @1:100

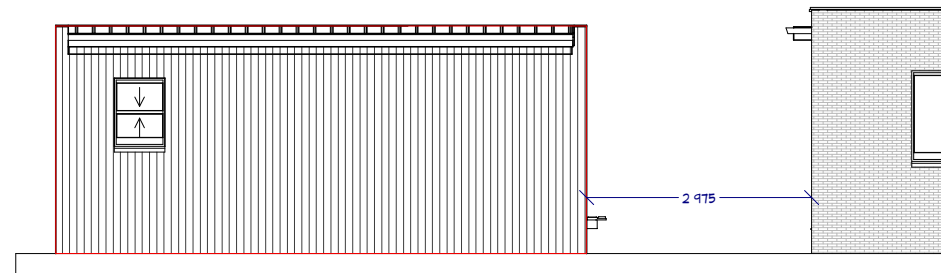

Proposed GO Rear Elevation @1:100

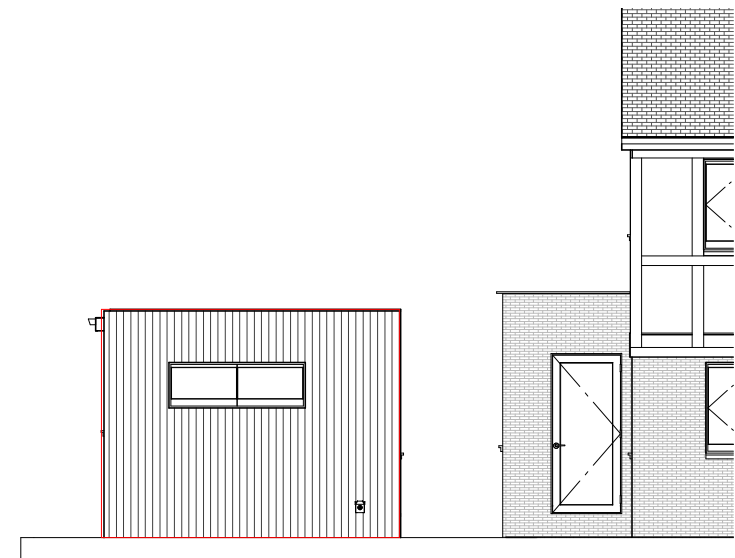

Proposed GO Right Elevation @1:100



SHEET NUMBER

7

Drawn By:

Date:
07/06/2025

Scale: @ A3

PROPOSED FLOOR
PLANS & ELEVATIONS
FOR OUTBUILDING

Plans prepared for:
Mr. Sunil Shinde

6 Basiji Close, Lower Earley, Reading
RG6 5GL

© 2020

easyHomePlans



SHEET NUMBER

8

Drawn By:

Date:
07/06/2025

Scale: @ A3

Plans prepared for:
Mr. Sunil Shinde
6 Basiji Close, Lower Earley, Reading
RG6 5GL

easyHomePlans

© 2020