


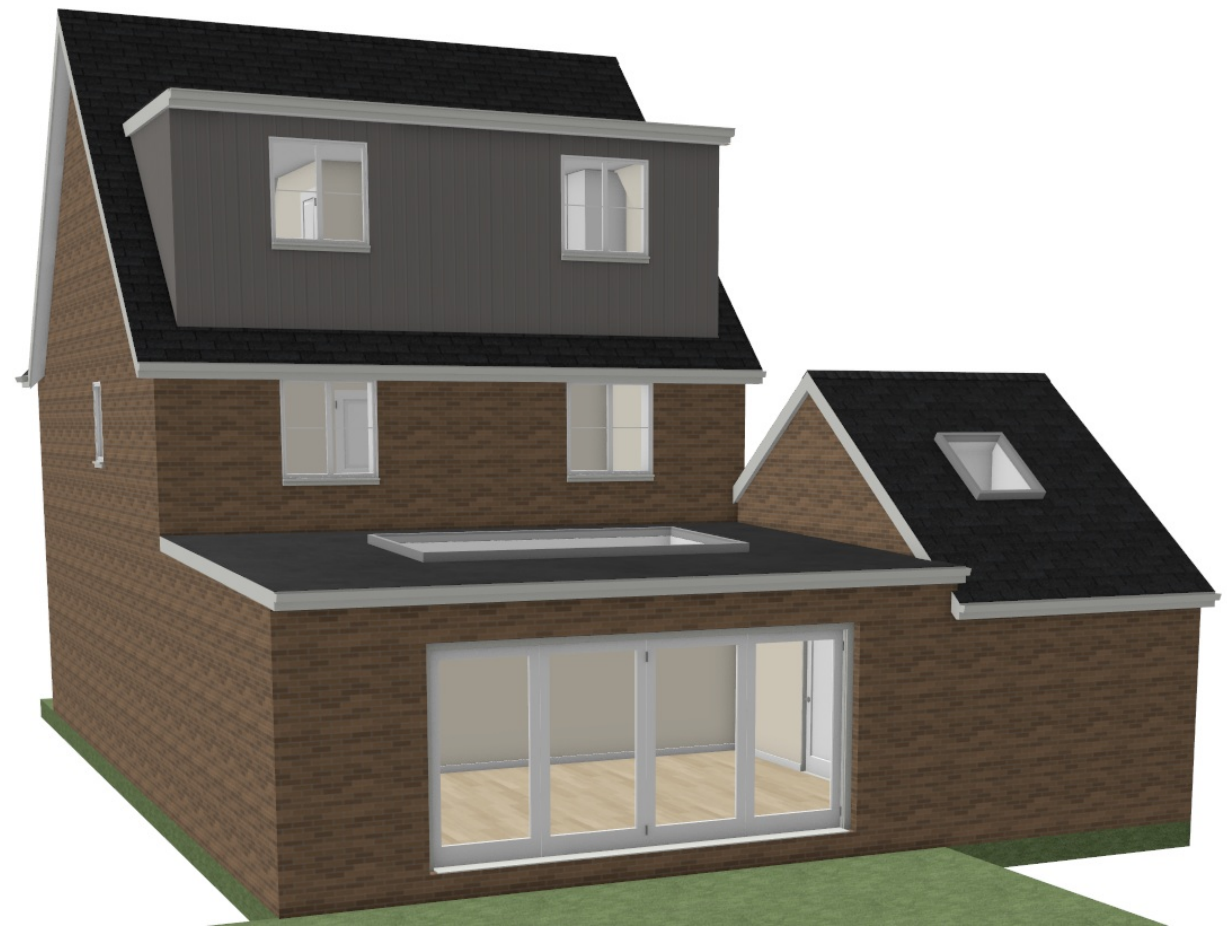

RENDERING
FOR ILLUSTRATION ONLY

Proposal for single storey rear extension, a flat roof loft conversion and a garage conversion to an existing detached property.

OWNER: Srinivasan Kumar
PROJECT:
ADDRESS: 18 Collins Drive, Earley, RG6 5AN

THAMES WATER PERMIT: _____
PLANNING REFERENCE: _____

DESIGNER: easyHomePlans
DESIGN CONSULTANT: Roger Bovell
BUILDER: _____
ENGINEERING: _____

INDEX OF DRAWINGS

PROJECT SUMMARY	1
SITE & BLOCK PLAN	2
EXISTING FLOOR PLANS	3
EXISTING ELEVATIONS	4
PROPOSED FLOOR PLANS	5
	6
	7

SHEET NUMBER

1

Drawn By:

Date:

01/07/2026

Scale: @ A3

PROJECT SUMMARY

Plans prepared for:
Srinivasan Kumar

18 Collins Drive, Earley, Reading,
RG6 5AD

© 2020


EasyHomePlans

SITE & BLOCK PLAN

Plans prepared for:
Srinivasan Kumar
18 Collins Drive, Earley, Reading,
RG6 5AD


© 2020


EasyHomePlans

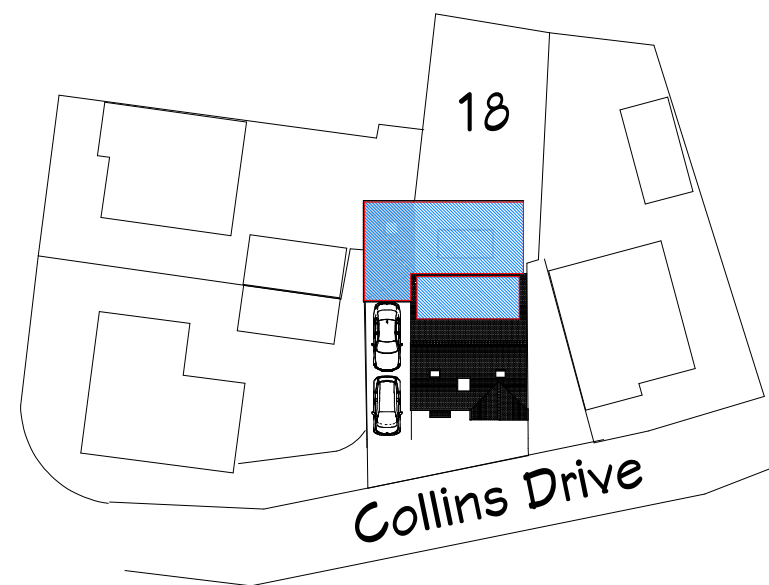


Block Plan @1:500

SCALE BAR 1:500

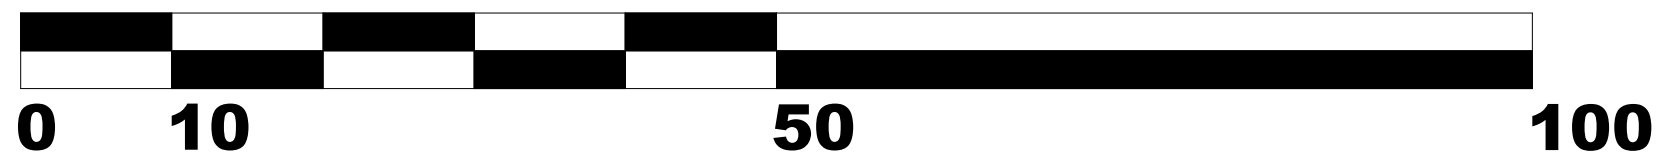


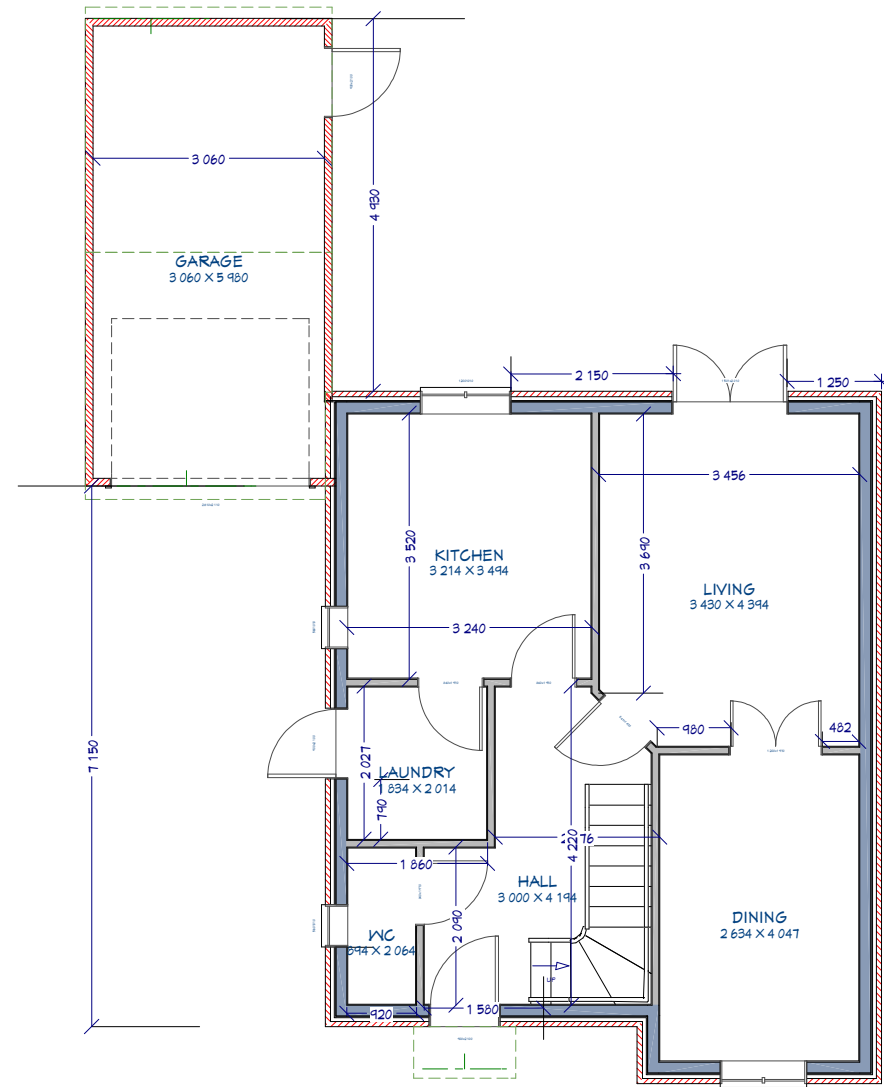

Existing Ground Floor Plan @1:100

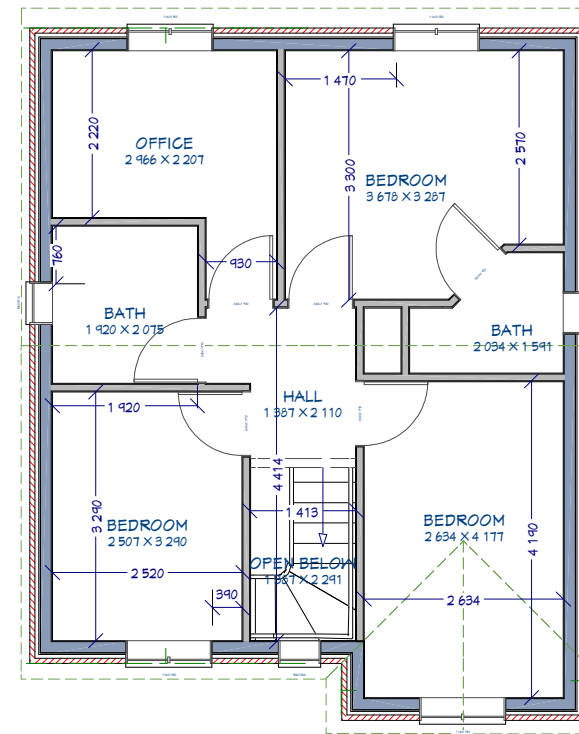

Existing First Floor Plan @1:100

 

SHEET NUMBER

3

Drawn By:

Date:

01/07/2026

Scale: @ A3

EXISTING FLOOR PLANS

Plans prepared for:
Srinivasan Kumar


18 Collins Drive, Earley, Reading,
RG6 5AD

© 2020

EasyHomePlans



Existing Front Elevation @1:100

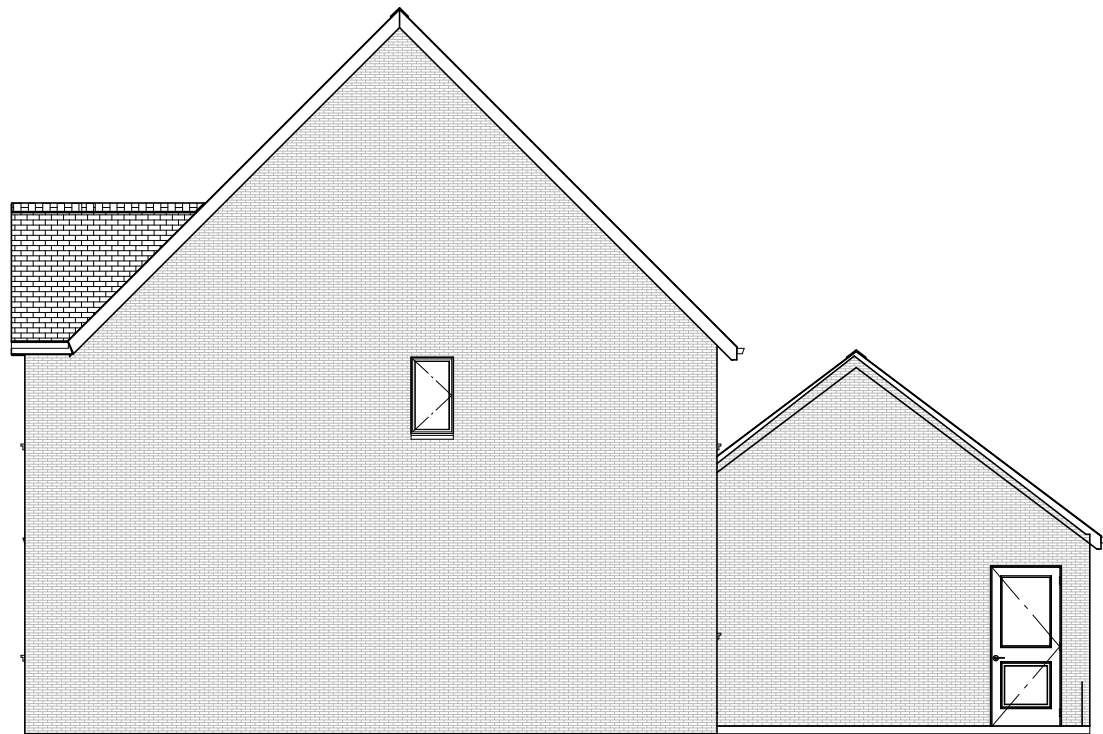

Existing Left Elevation @1:100



Existing Rear Elevation @1:100



Existing Right Elevation @1:100



SHEET NUMBER

4

Drawn By:

Date:

01/07/2026

Scale: @ A3


EXISTING ELEVATIONS

Plans prepared for:
Srinivasan Kumar


18 Collins Drive, Earley, Reading,
RG6 5AD

© 2020


EasyHomePlans

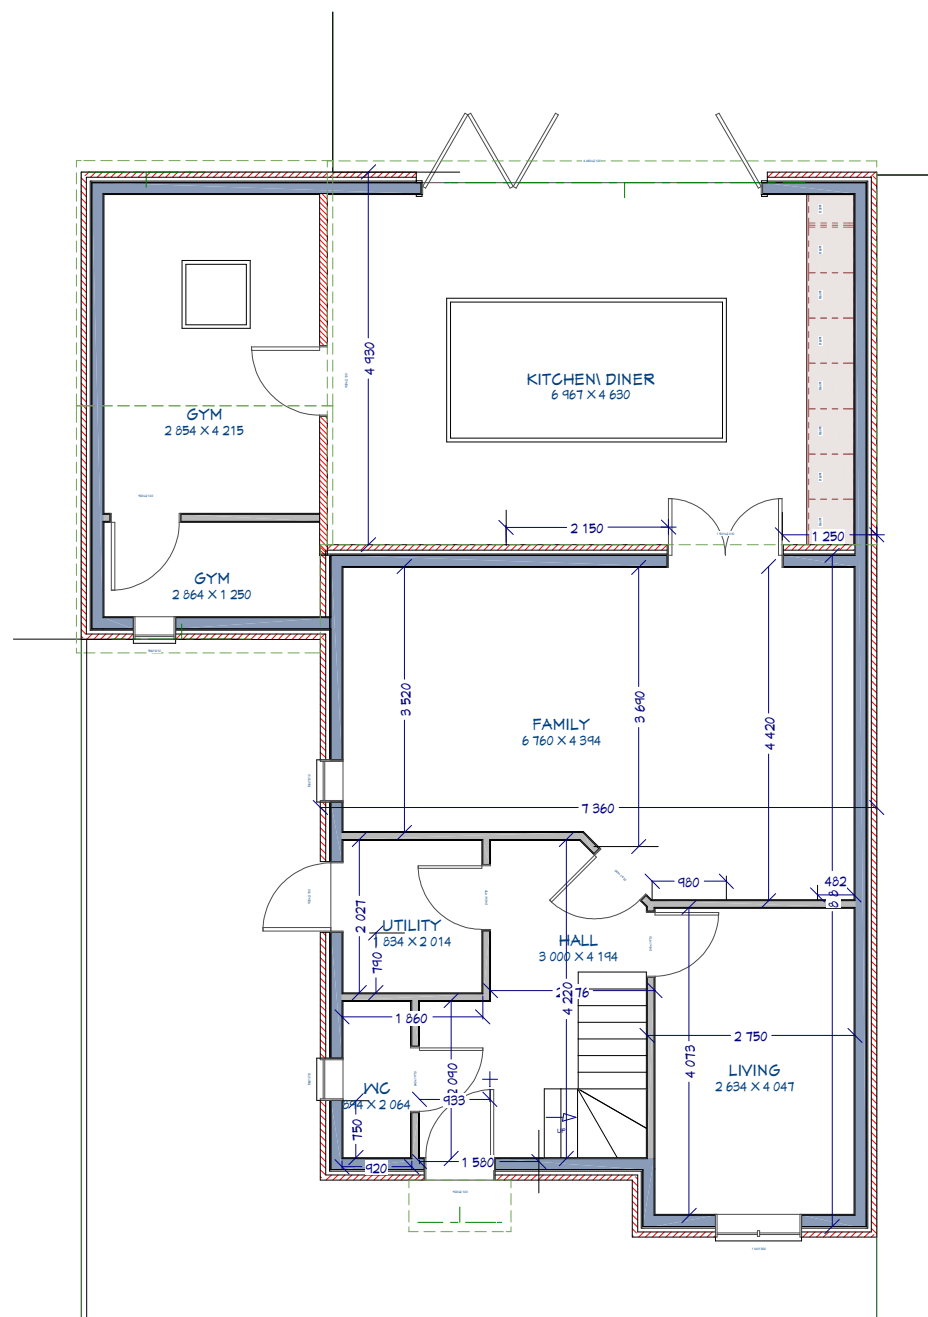

Proposed Ground Floor Plan @1:100

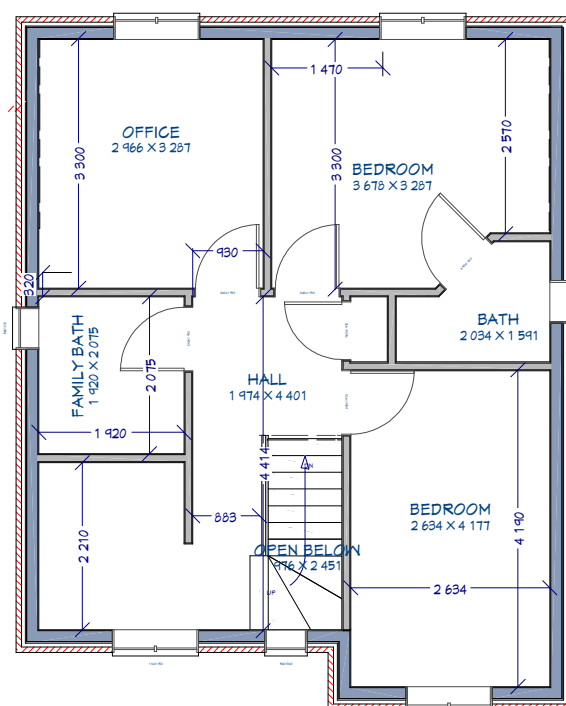

Proposed First Floor Plan @1:100

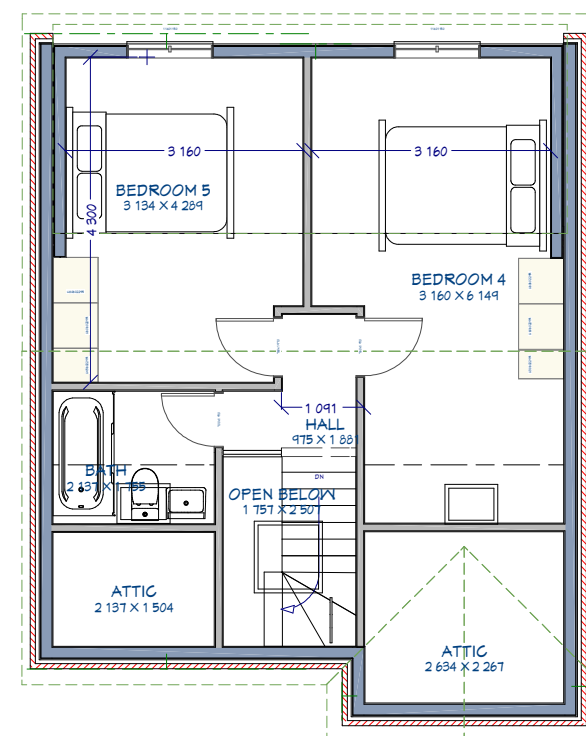

Proposed Loft Floor Plan @1:100

Scale Bar 1:100



SHEET NUMBER

5

Drawn By:

Date:

01/07/2026

Scale: @ A3

PROPOSED FLOOR PLANS

Plans prepared for:
Srinivasan Kumar


18 Collins Drive, Earley, Reading,
RG6 5AD

© 2020


EasyHomePlans



Proposed Front Elevation @1:100

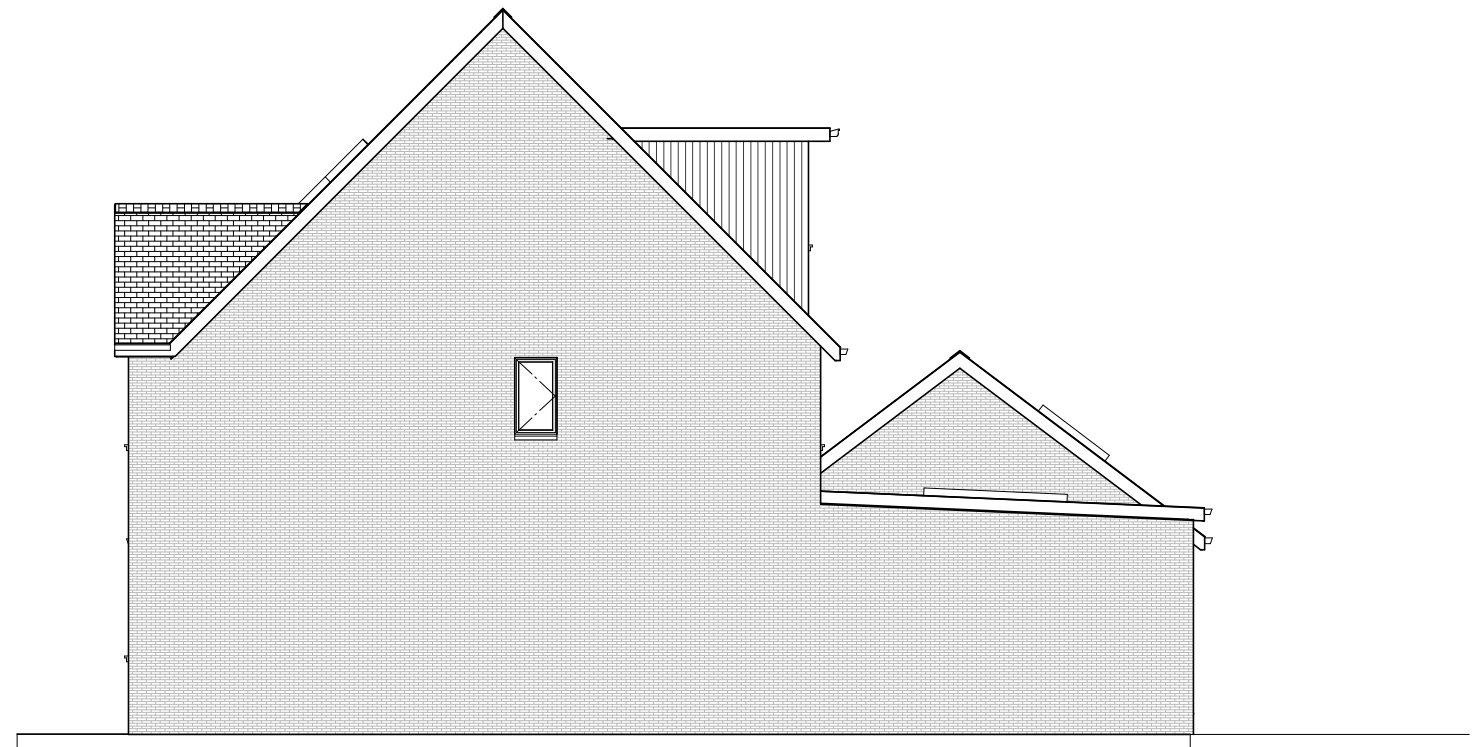

Proposed Left Elevation @1:100

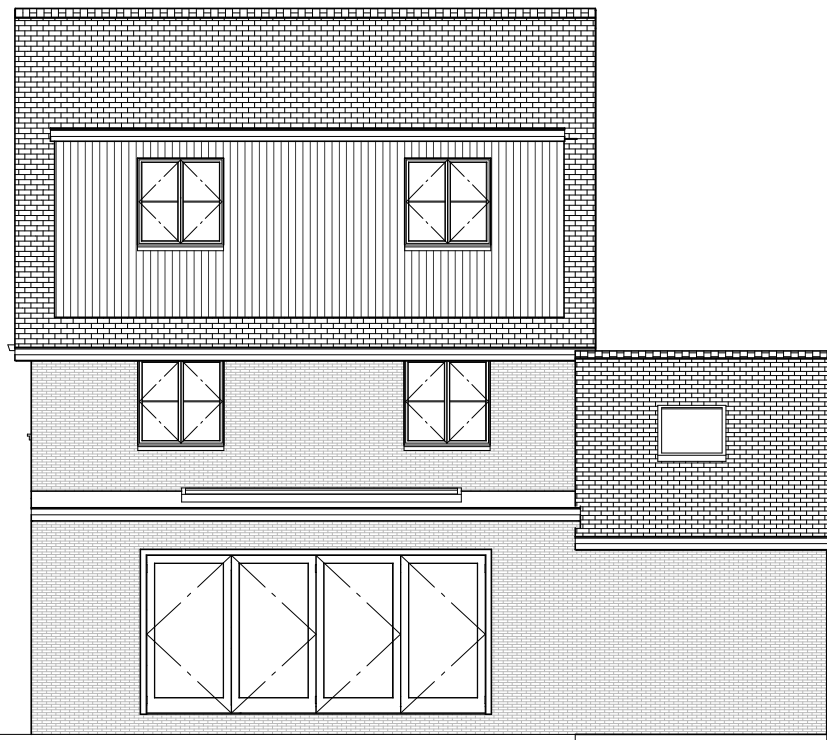

Proposed Rear Elevation @1:100



Proposed Right Elevation @1:100



Scale Bar 1:100

SHEET NUMBER

6

Drawn By:

Date:

01/07/2026

Scale: @ A3

PROPOSED ELEVATIONS

Plans prepared for:
Srinivasan Kumar

18 Collins Drive, Earley, Reading,
RG6 5AD

© 2020

EasyHomePlans