
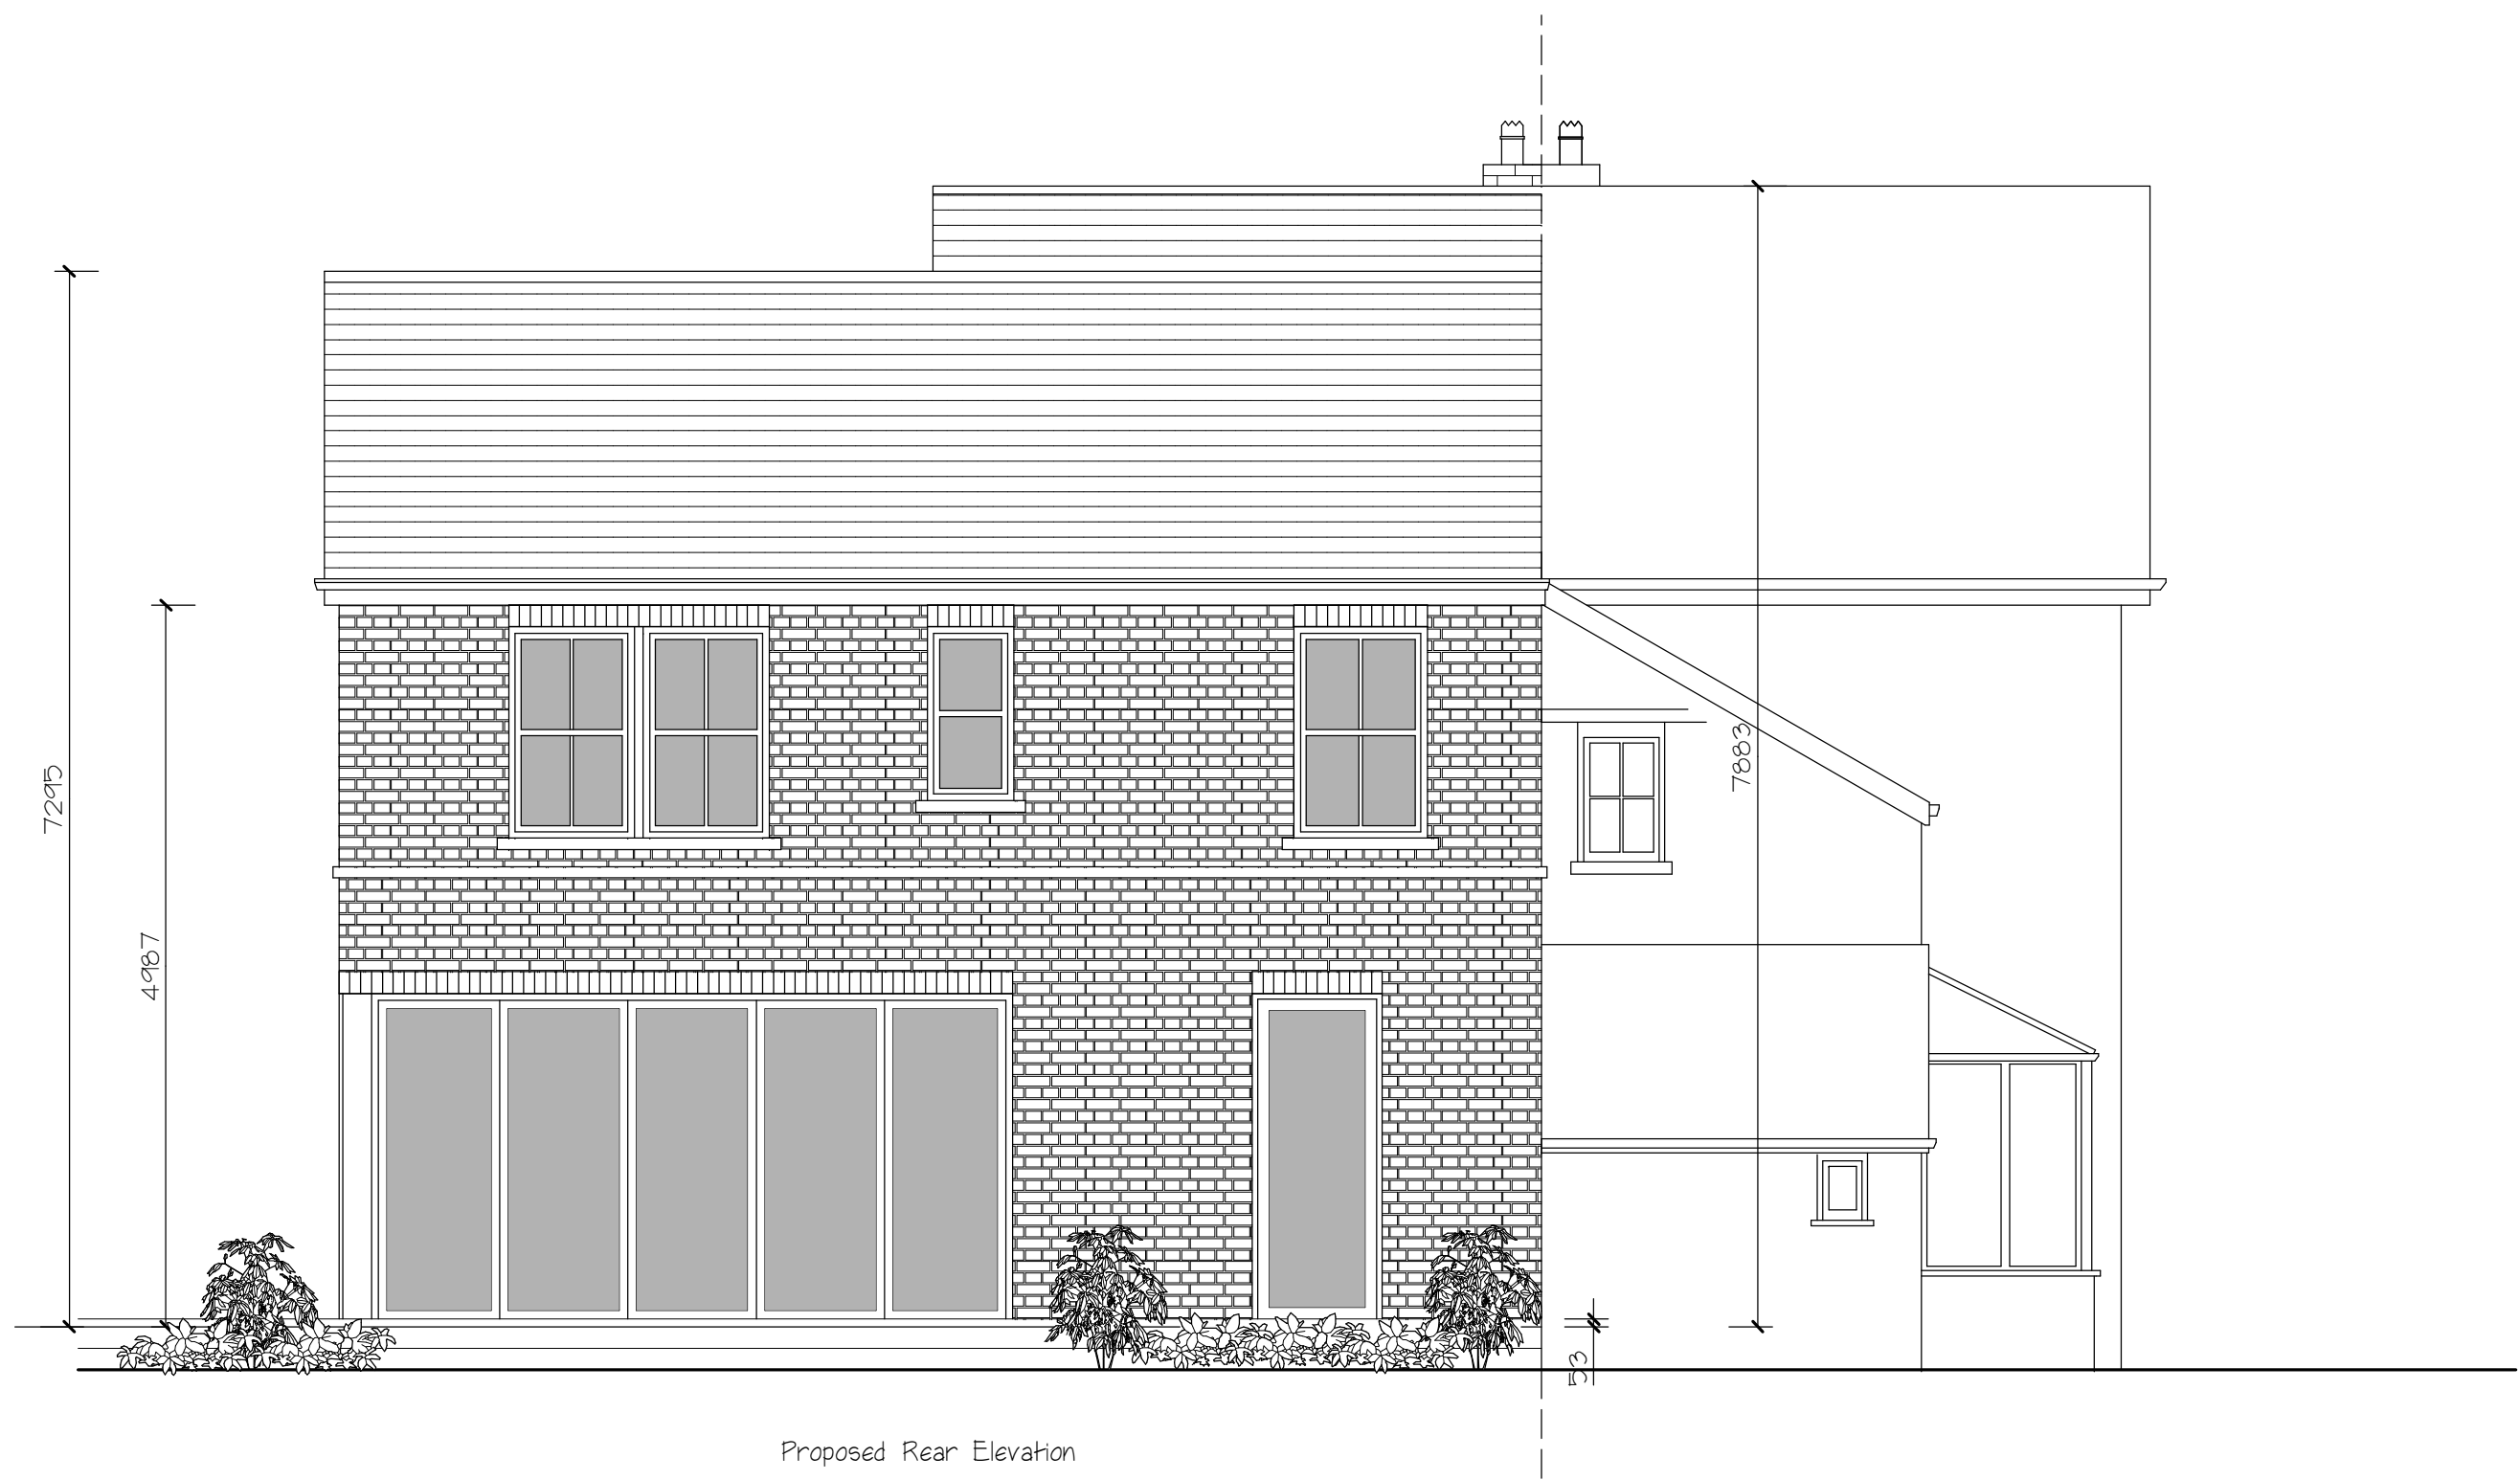



Scale Bar 1-50 @ A2

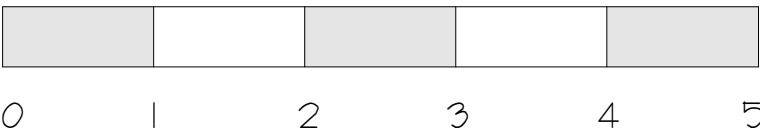

Proposed Rear Elevation

No 29

No 27

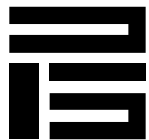

PAUL SCHOFIELD
ARCHITECTURAL DESIGN

CLIENT

Paul & Viola Galatolo

PROJECT TITLE

29, The Square
Spencers Wood
Berkshire
RG7 1BS

DRAWING TITLE

Proposed Rear Elevation 4

SCALE

1-50

DATE

20.09.25

DRAWN

P.Schofield

THE COPYRIGHT IN THIS DOCUMENT AND
DESIGN IS CONFIDENTIAL TO AND THE
PROPERTY OF PAUL SCHOFIELD