


PLEASE CHECK ALL DIMENSIONS ON SITE PRIOR TO COMMENCING PROJECT

NOTES

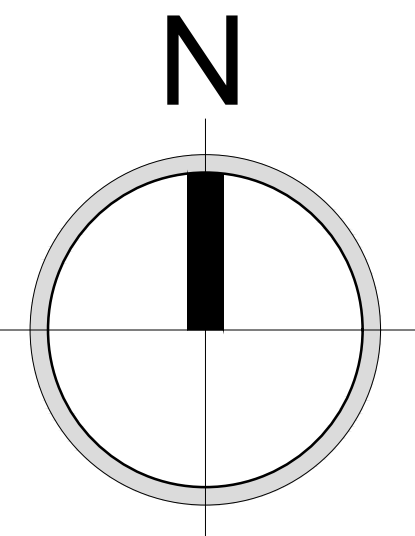

REVISIONS

REV	DESCRIPTION	DATE	SIG
-	FIRST ISSUE	28-10-24	JF

retsofdesign

Architectural Services & Interior Design

M: +44 (0)7985 478563
<http://www.retsofdesign.com>

Client

Mr and Mrs Moore

Project

16 Copse Drive
Wokingham
RG41 1LX

Drawing

Site and Location Plans


Project Ref	Date	Drawing Number
EJ03081	August 2024	005
Scale	Sheet Size	
AS SHOWN	A1	



REGISTERED
INTERIOR
DESIGNER®
COLLECTIVE MARK

CIAT

affiliate

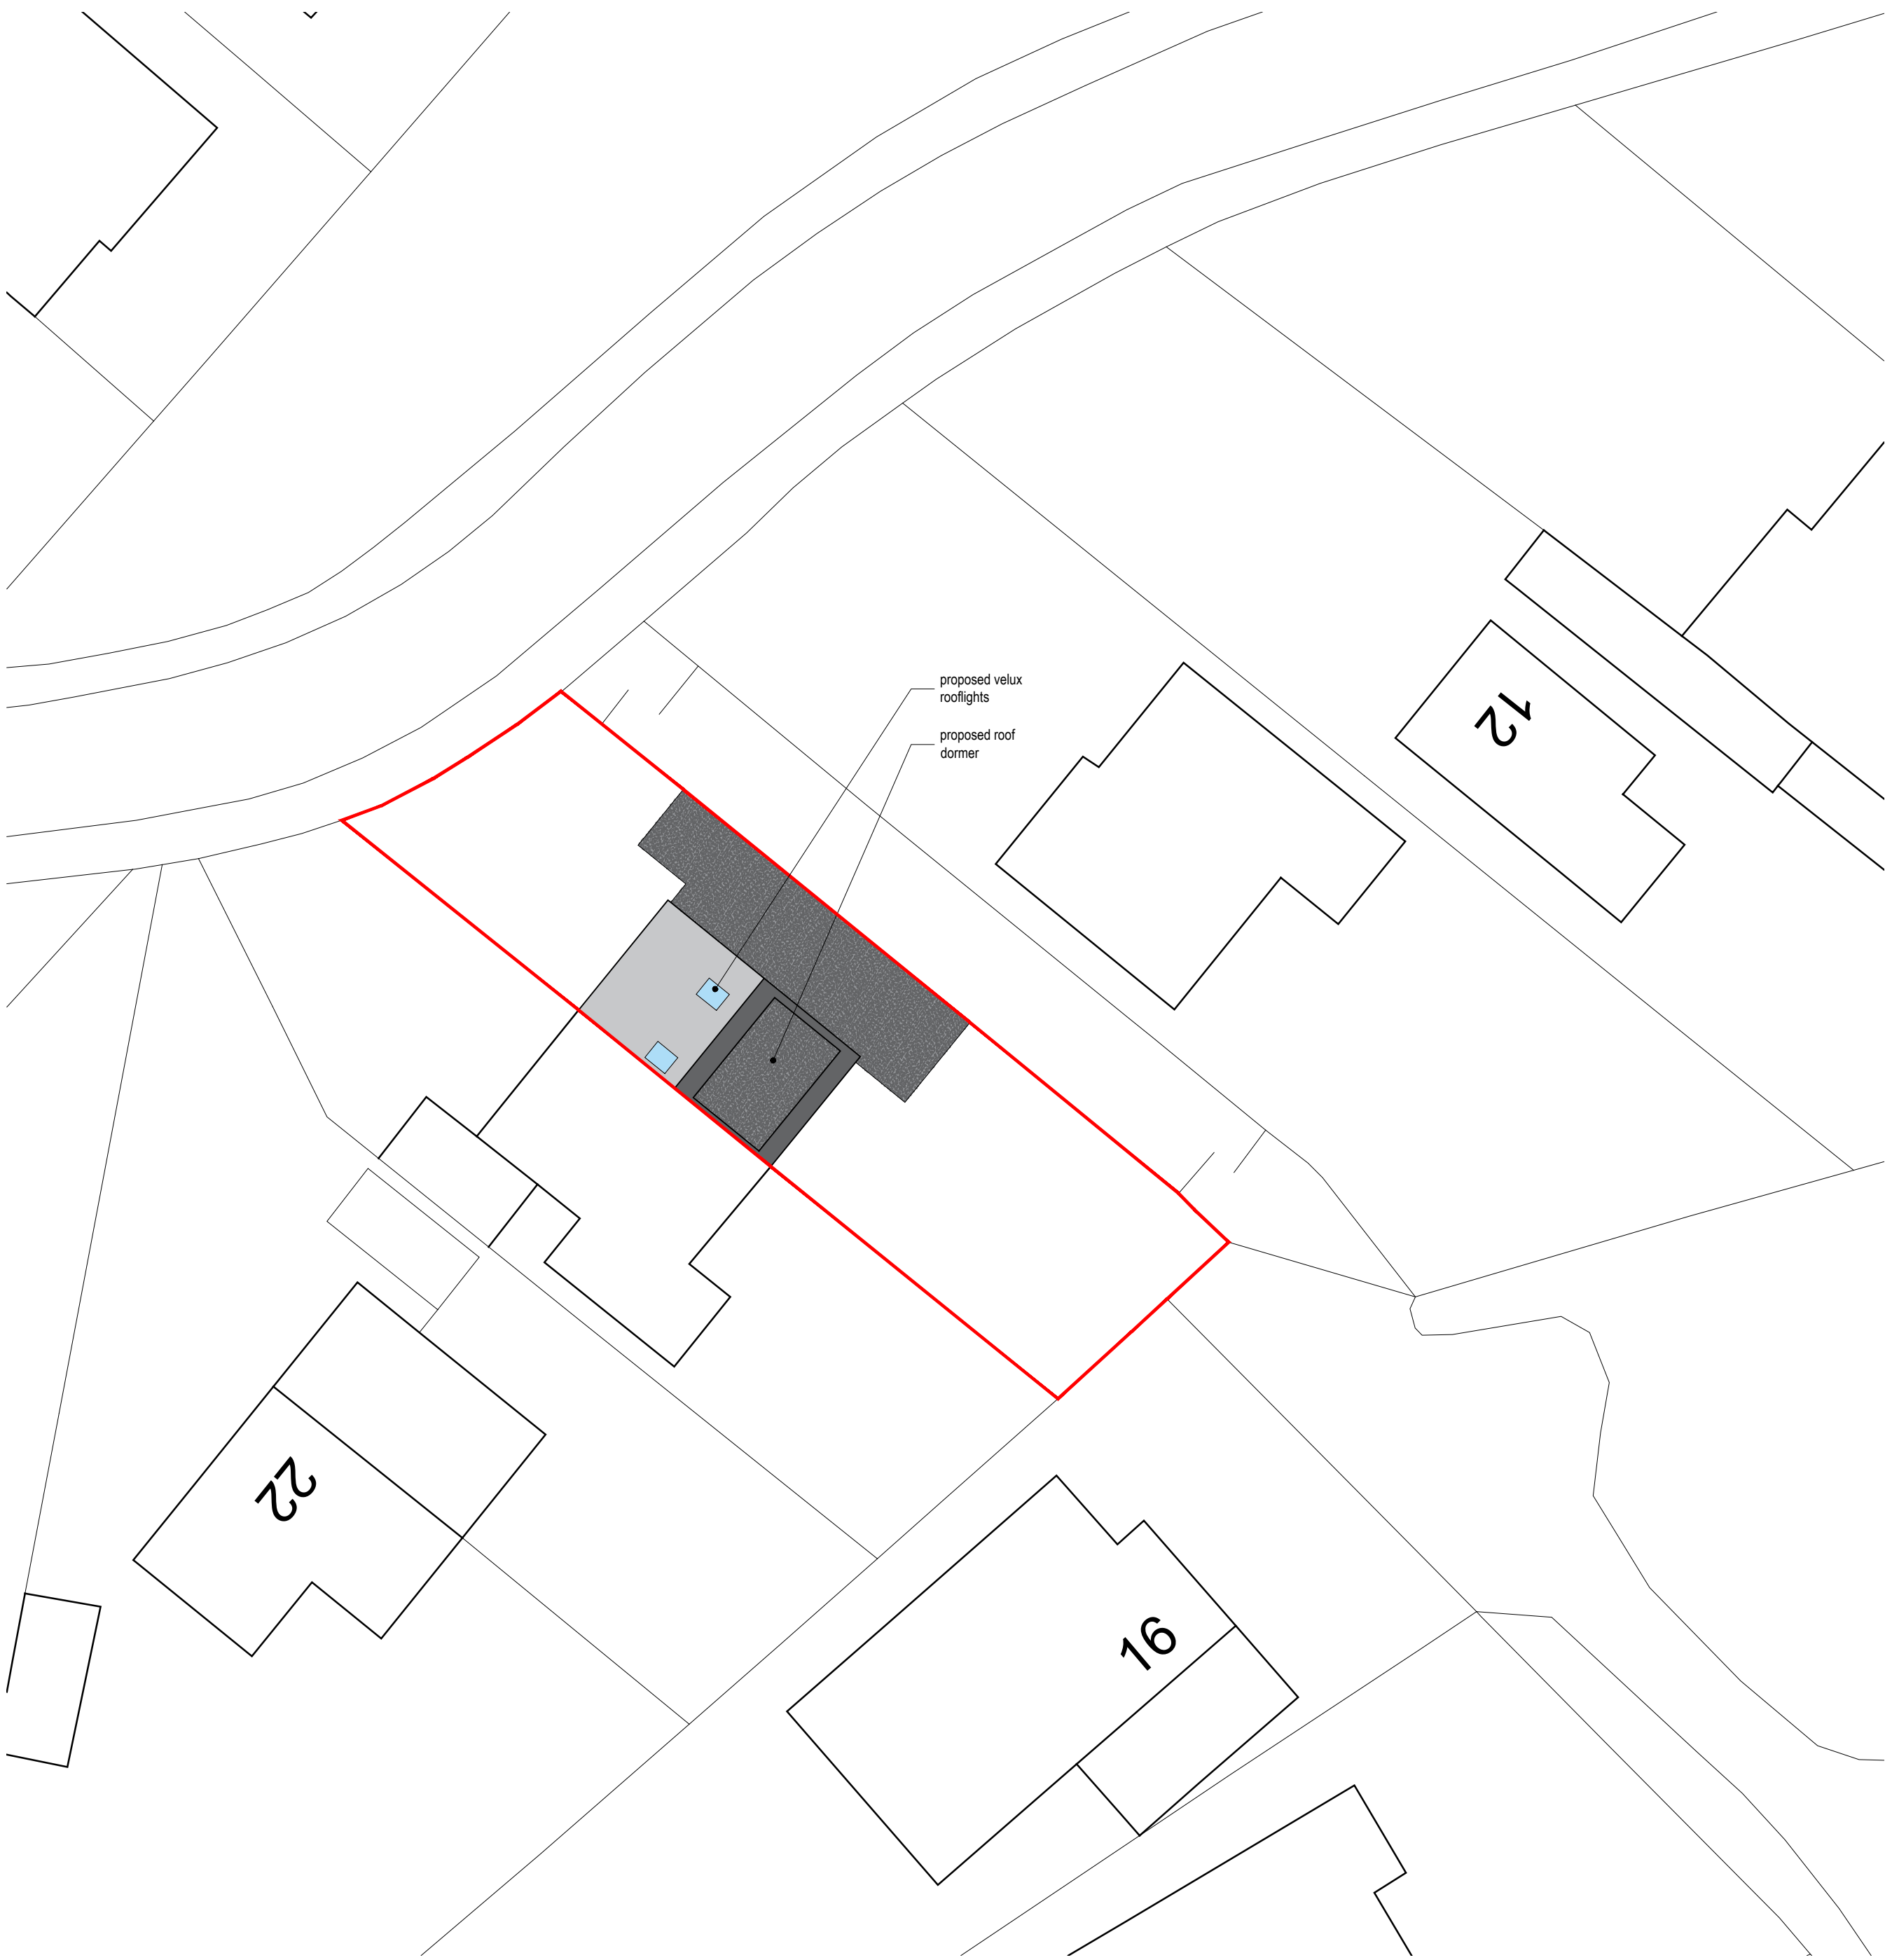

Site Plan Scale 1:200

