



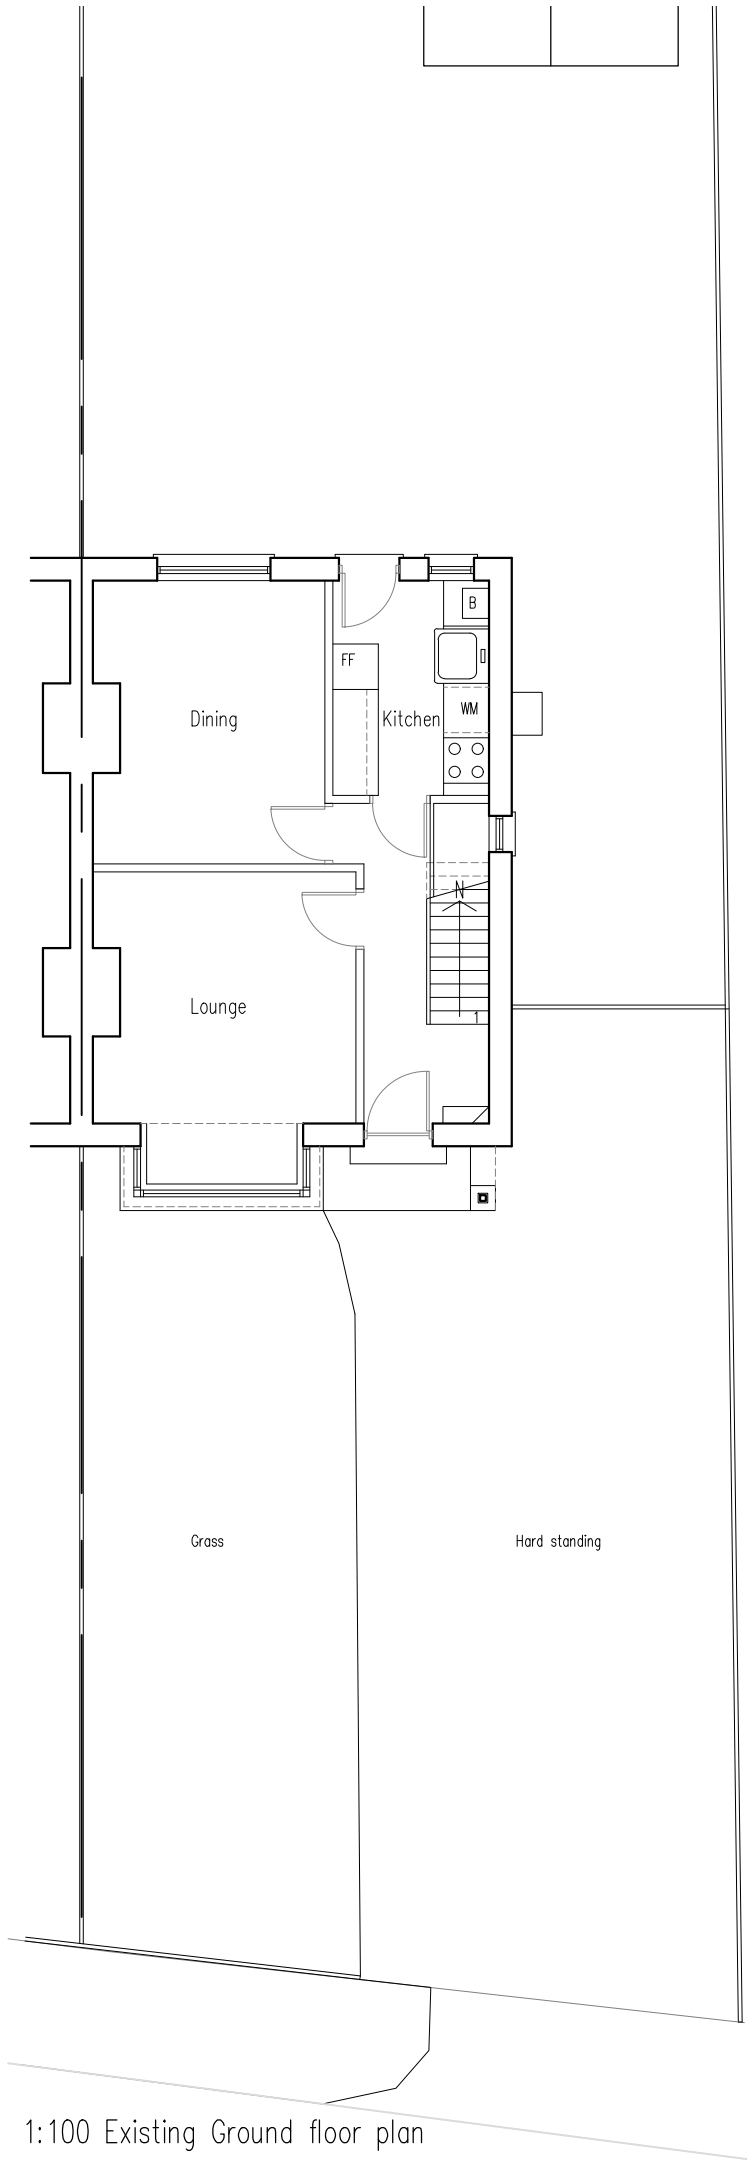

1:100 Existing Ground floor plan

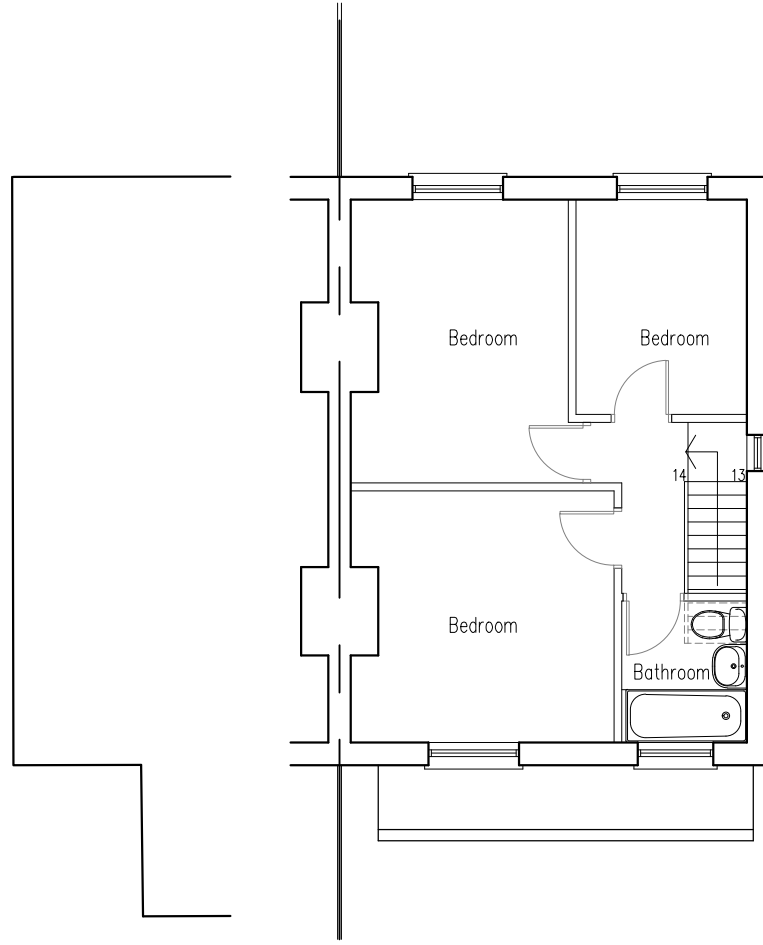


1:100 Existing First floor plan

GROSS INTERNAL AREAS

EXISTING

Ground Floor	– 39m ²
First Floor	– 38m ²
Total	– 77m ²

EXISTING PLANS

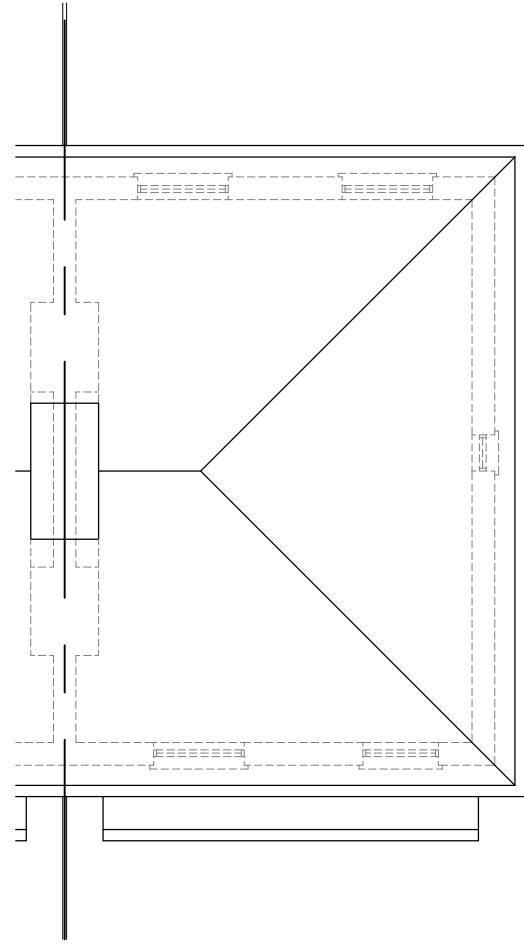

1:100 Existing Roof plan

PLANNING APPLICATION

P2	Amended to client comments for submission	19/06/25		
Rev.	Revision	Date	Drawn	Checked

3DR

ARCHITECTS

15 Emmbrook road
Wokingham
Reading,
Berks
RG41 1HE

Tel 01189 788 531
e-mail
jon.hughes@3drarchitects.co.uk

Client	MR NIGEL HOOPER
Project	EXTENSION
Location	36 LUCKLEY ROAD
Title	EXISTING FLOOR PLANS

Scale	1:100 at A3	Date	05/25	Drawn	JH	Checked	JH
Client no.		Job no.	DPA 273	Drawing no.	04	Revision	P2