




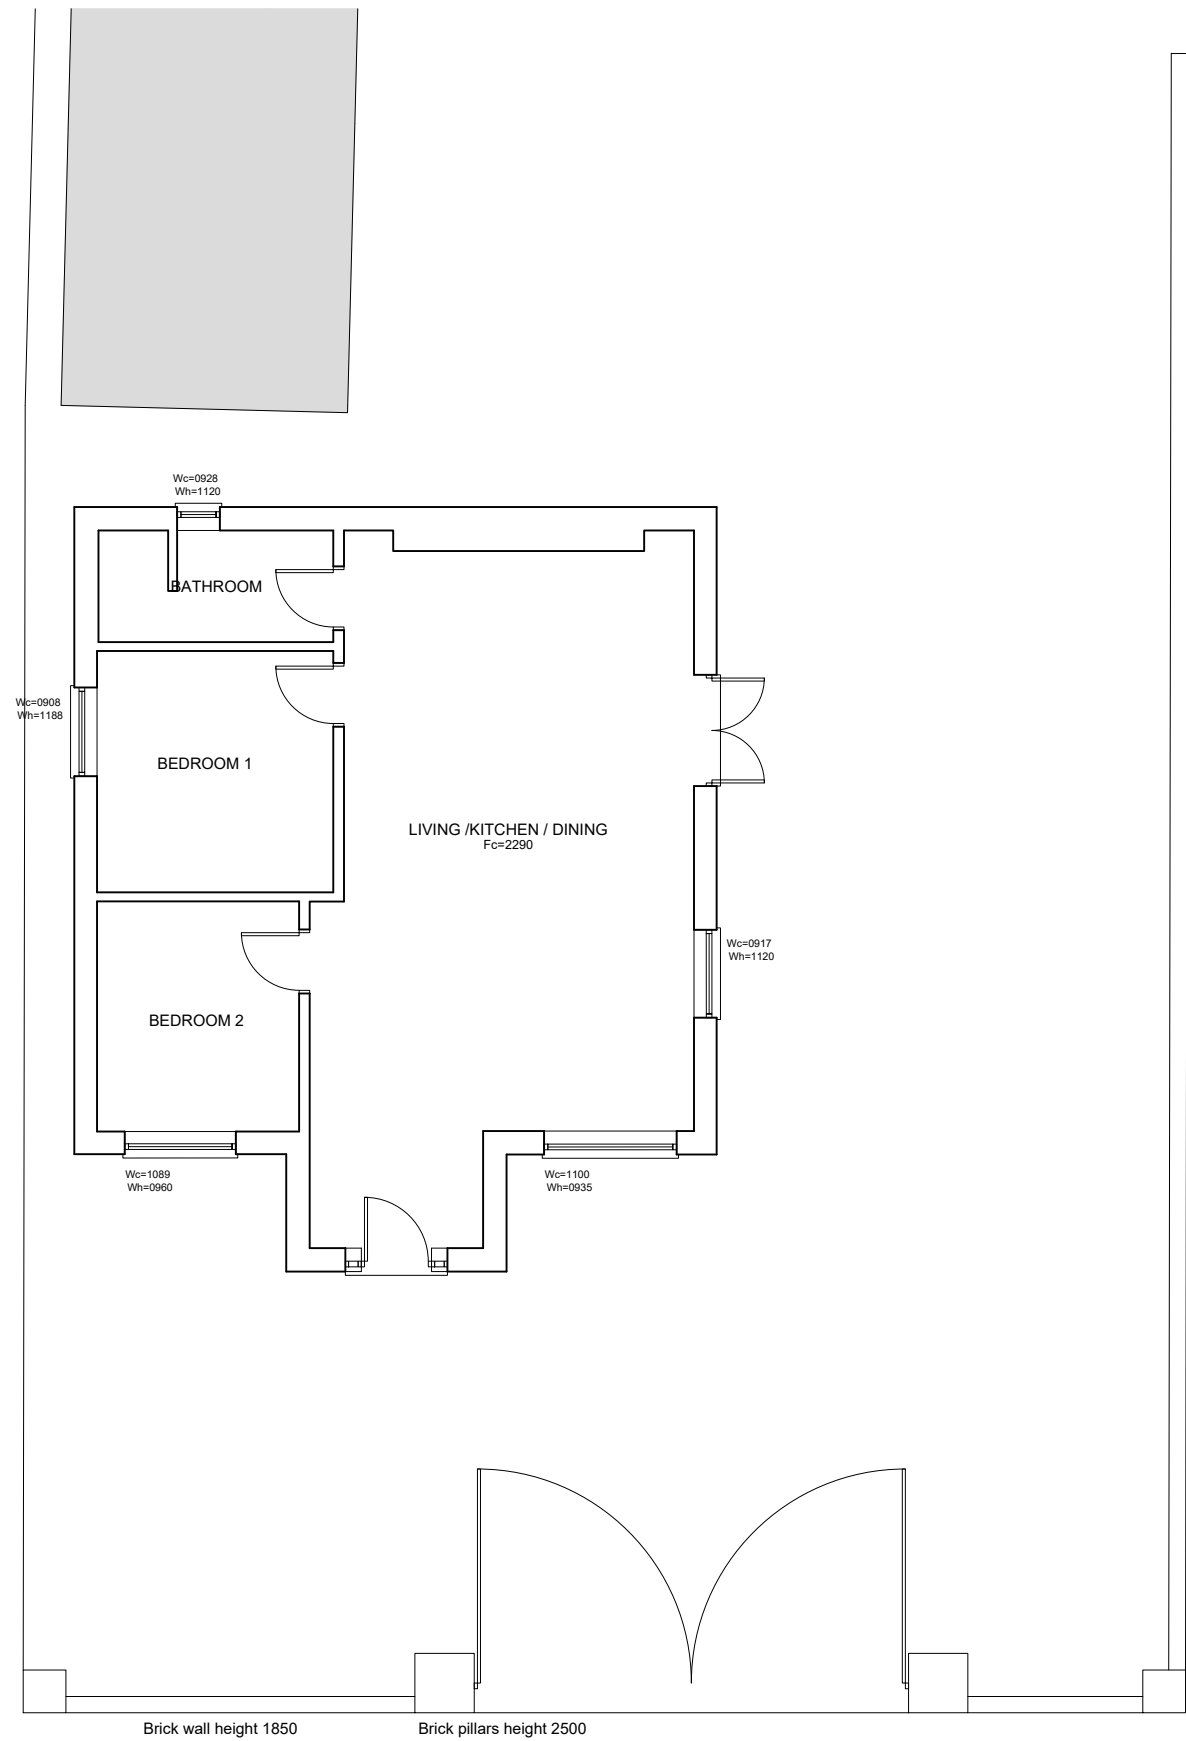

Existing Ground Floor Plan - 1:100

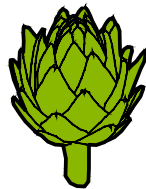

artichoke: architectural consultancy
71 Clewer Hill Road - Windsor - SL4 4DE
office@artichoke-design.co.uk
www.artichoke-design.co.uk
t: 01753 830422

 

Rev	Date	By	Note
-----	------	----	------

PLANNING APP

NOTE

This drawing is the property and copyright of artichoke: architectural consultancy and written consent must be obtained before divulging to a third party or copying whole or part of the drawing by any method whatsoever. All dimensions are in millimeters. Do not scale dimensions.

Drawing Number	Revision	Project	
25A035/PL02		- 8 New Acres	
Title		Nine Mile Ride	
EXISTING FLOOR PLANS		Wokingham, RG40 3LZ	
GROUND FLOOR			
Date	Drawn	Scale	Paper
DEC'25	GP	STATED	A3