


Front Elevation - North Elevation

Scale 1:200

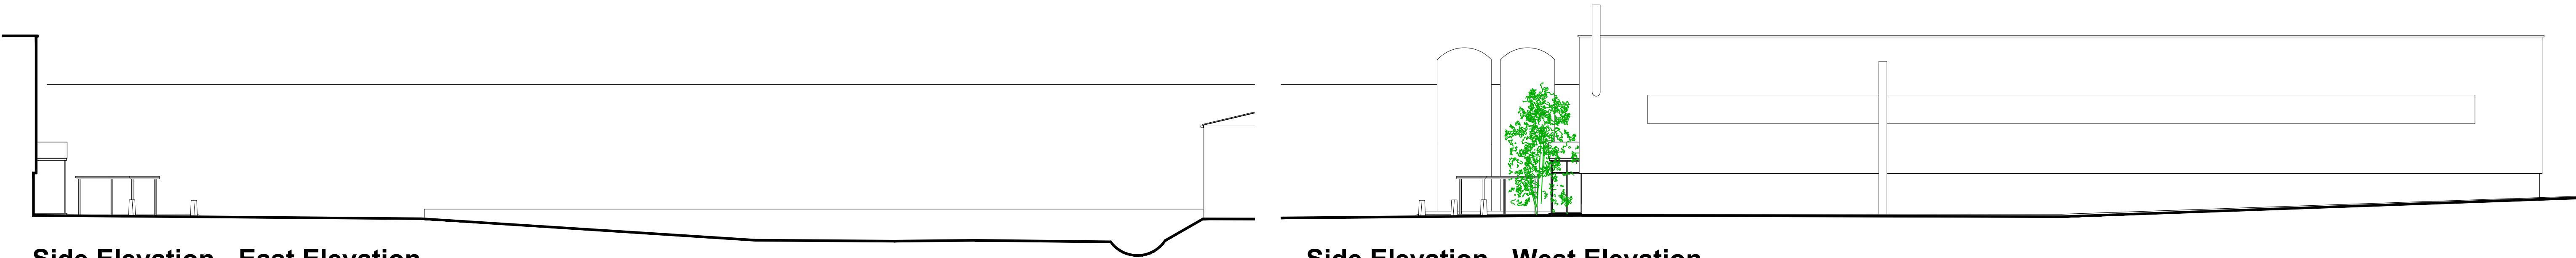


Side Elevation - East Elevation

Scale 1:200


Side Elevation - West Elevation

Scale 1:200

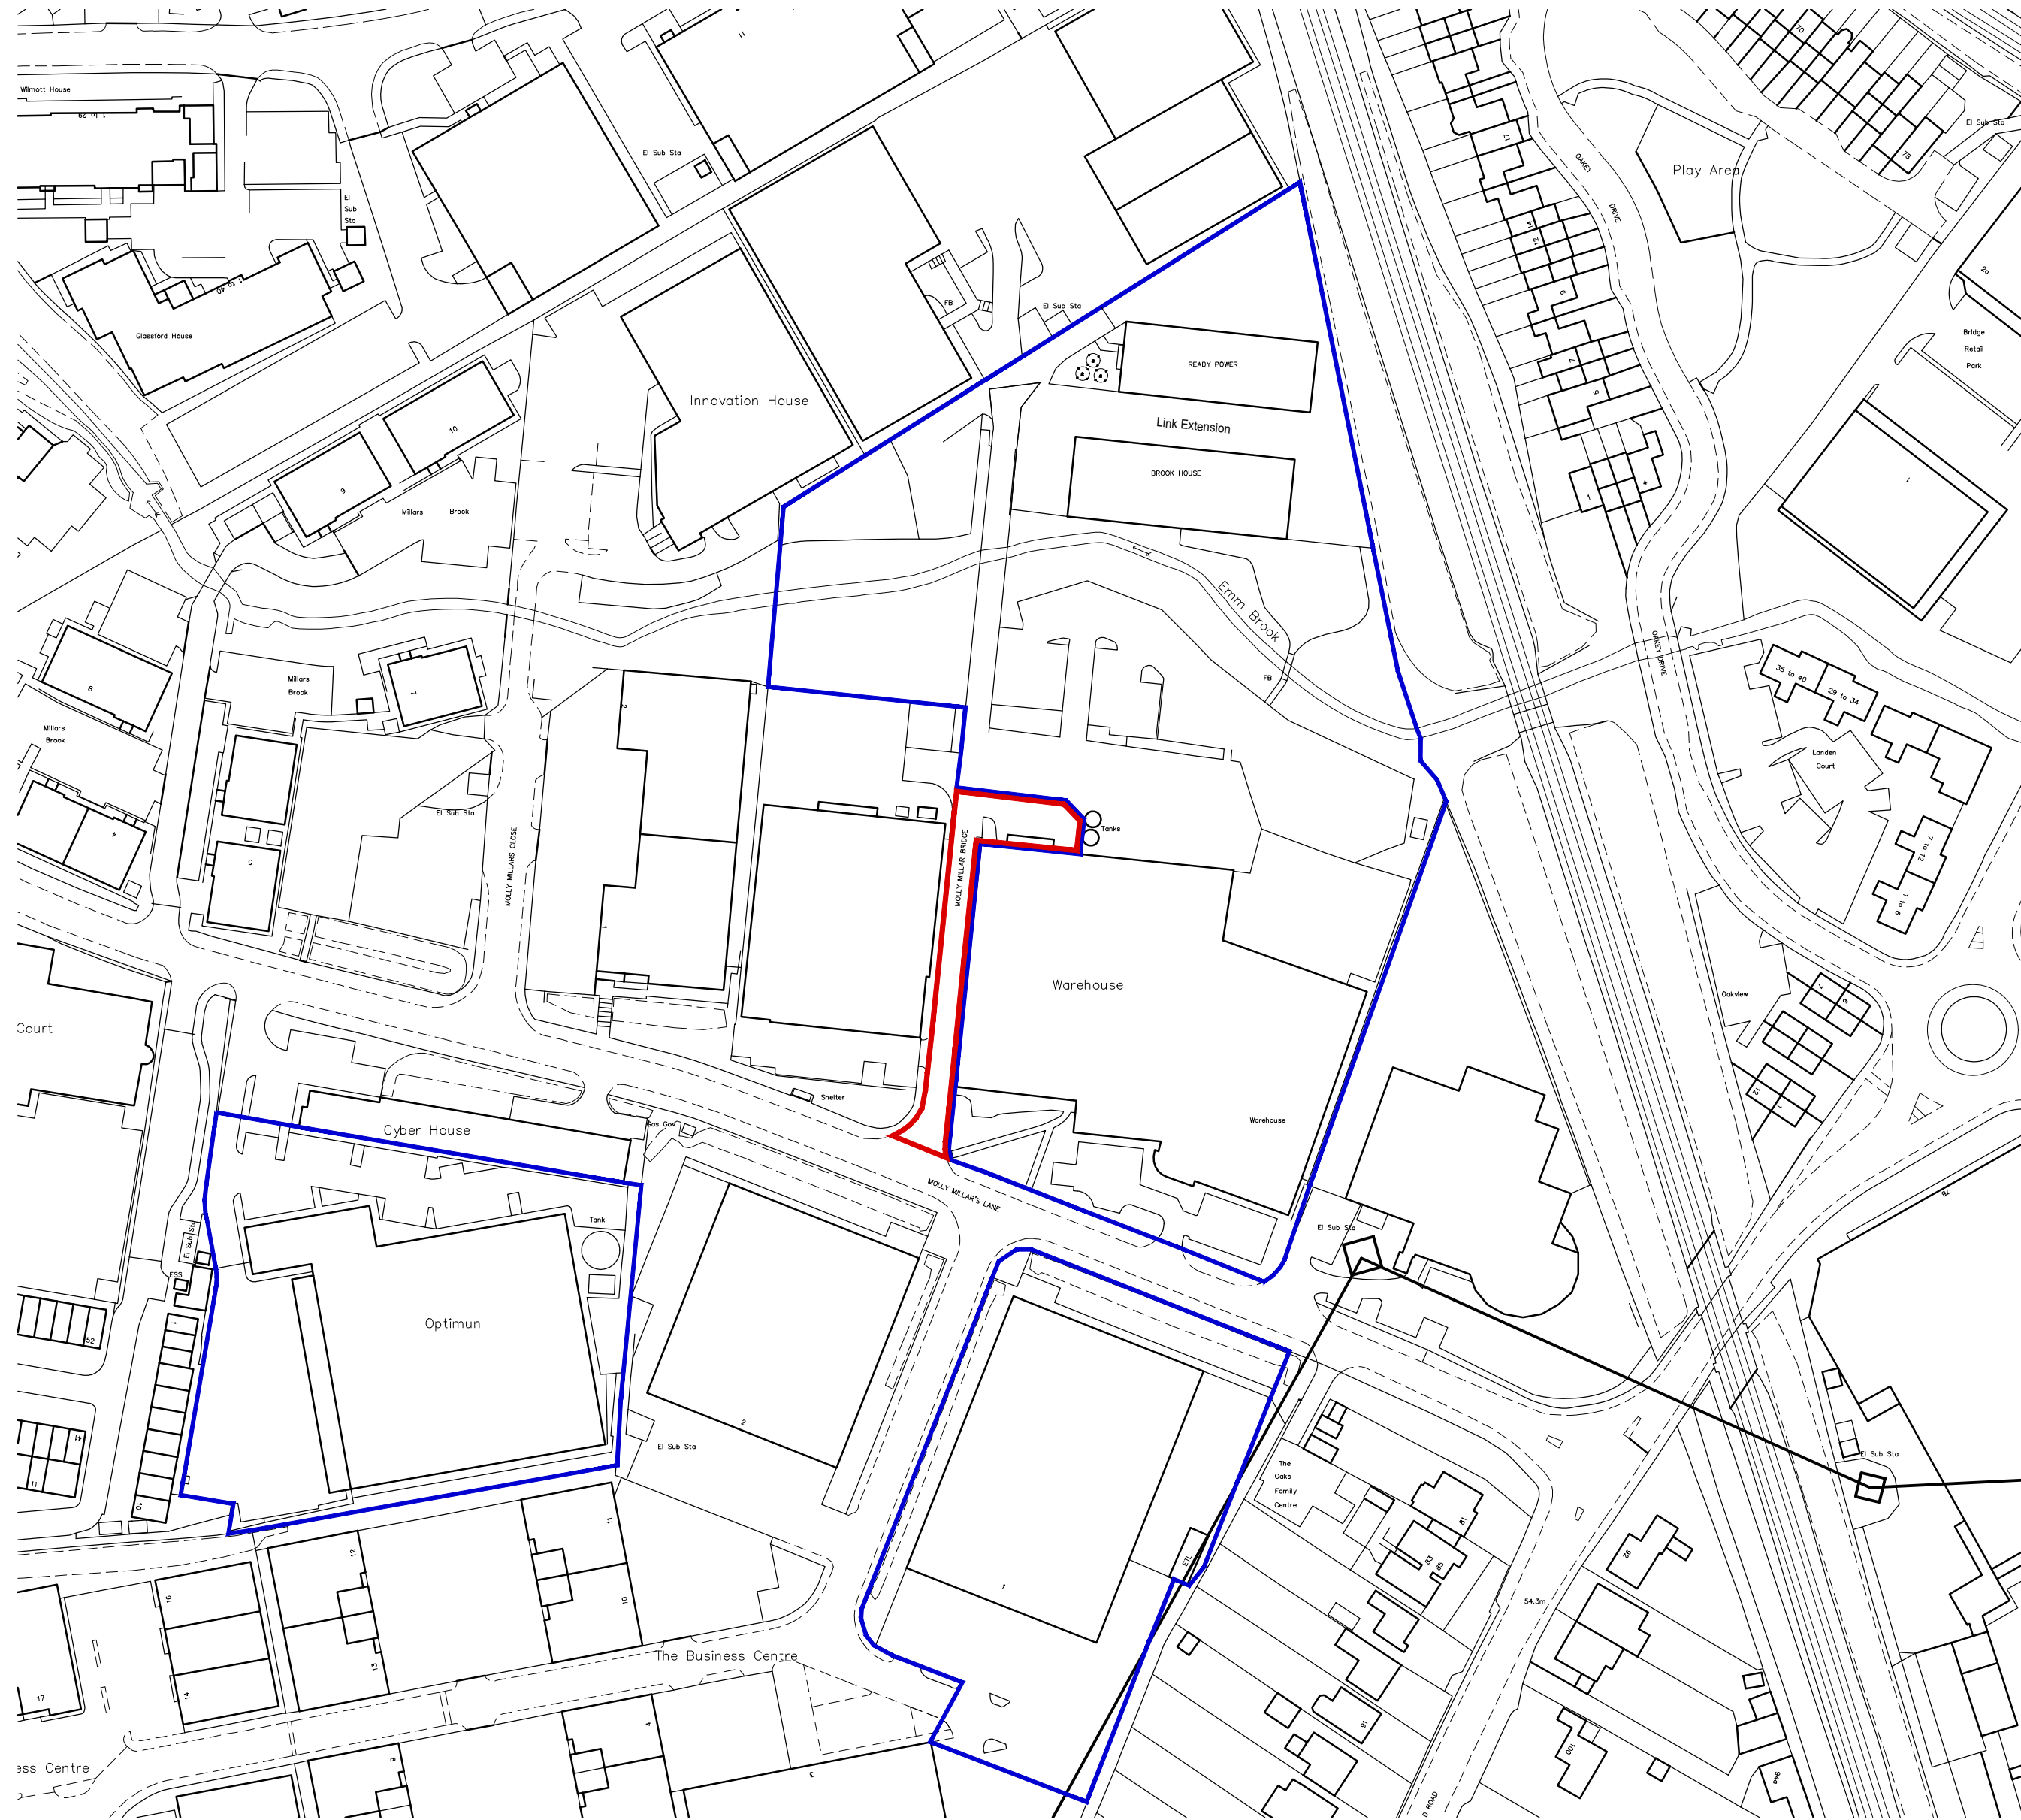

Location Plan

Scale 1:1250

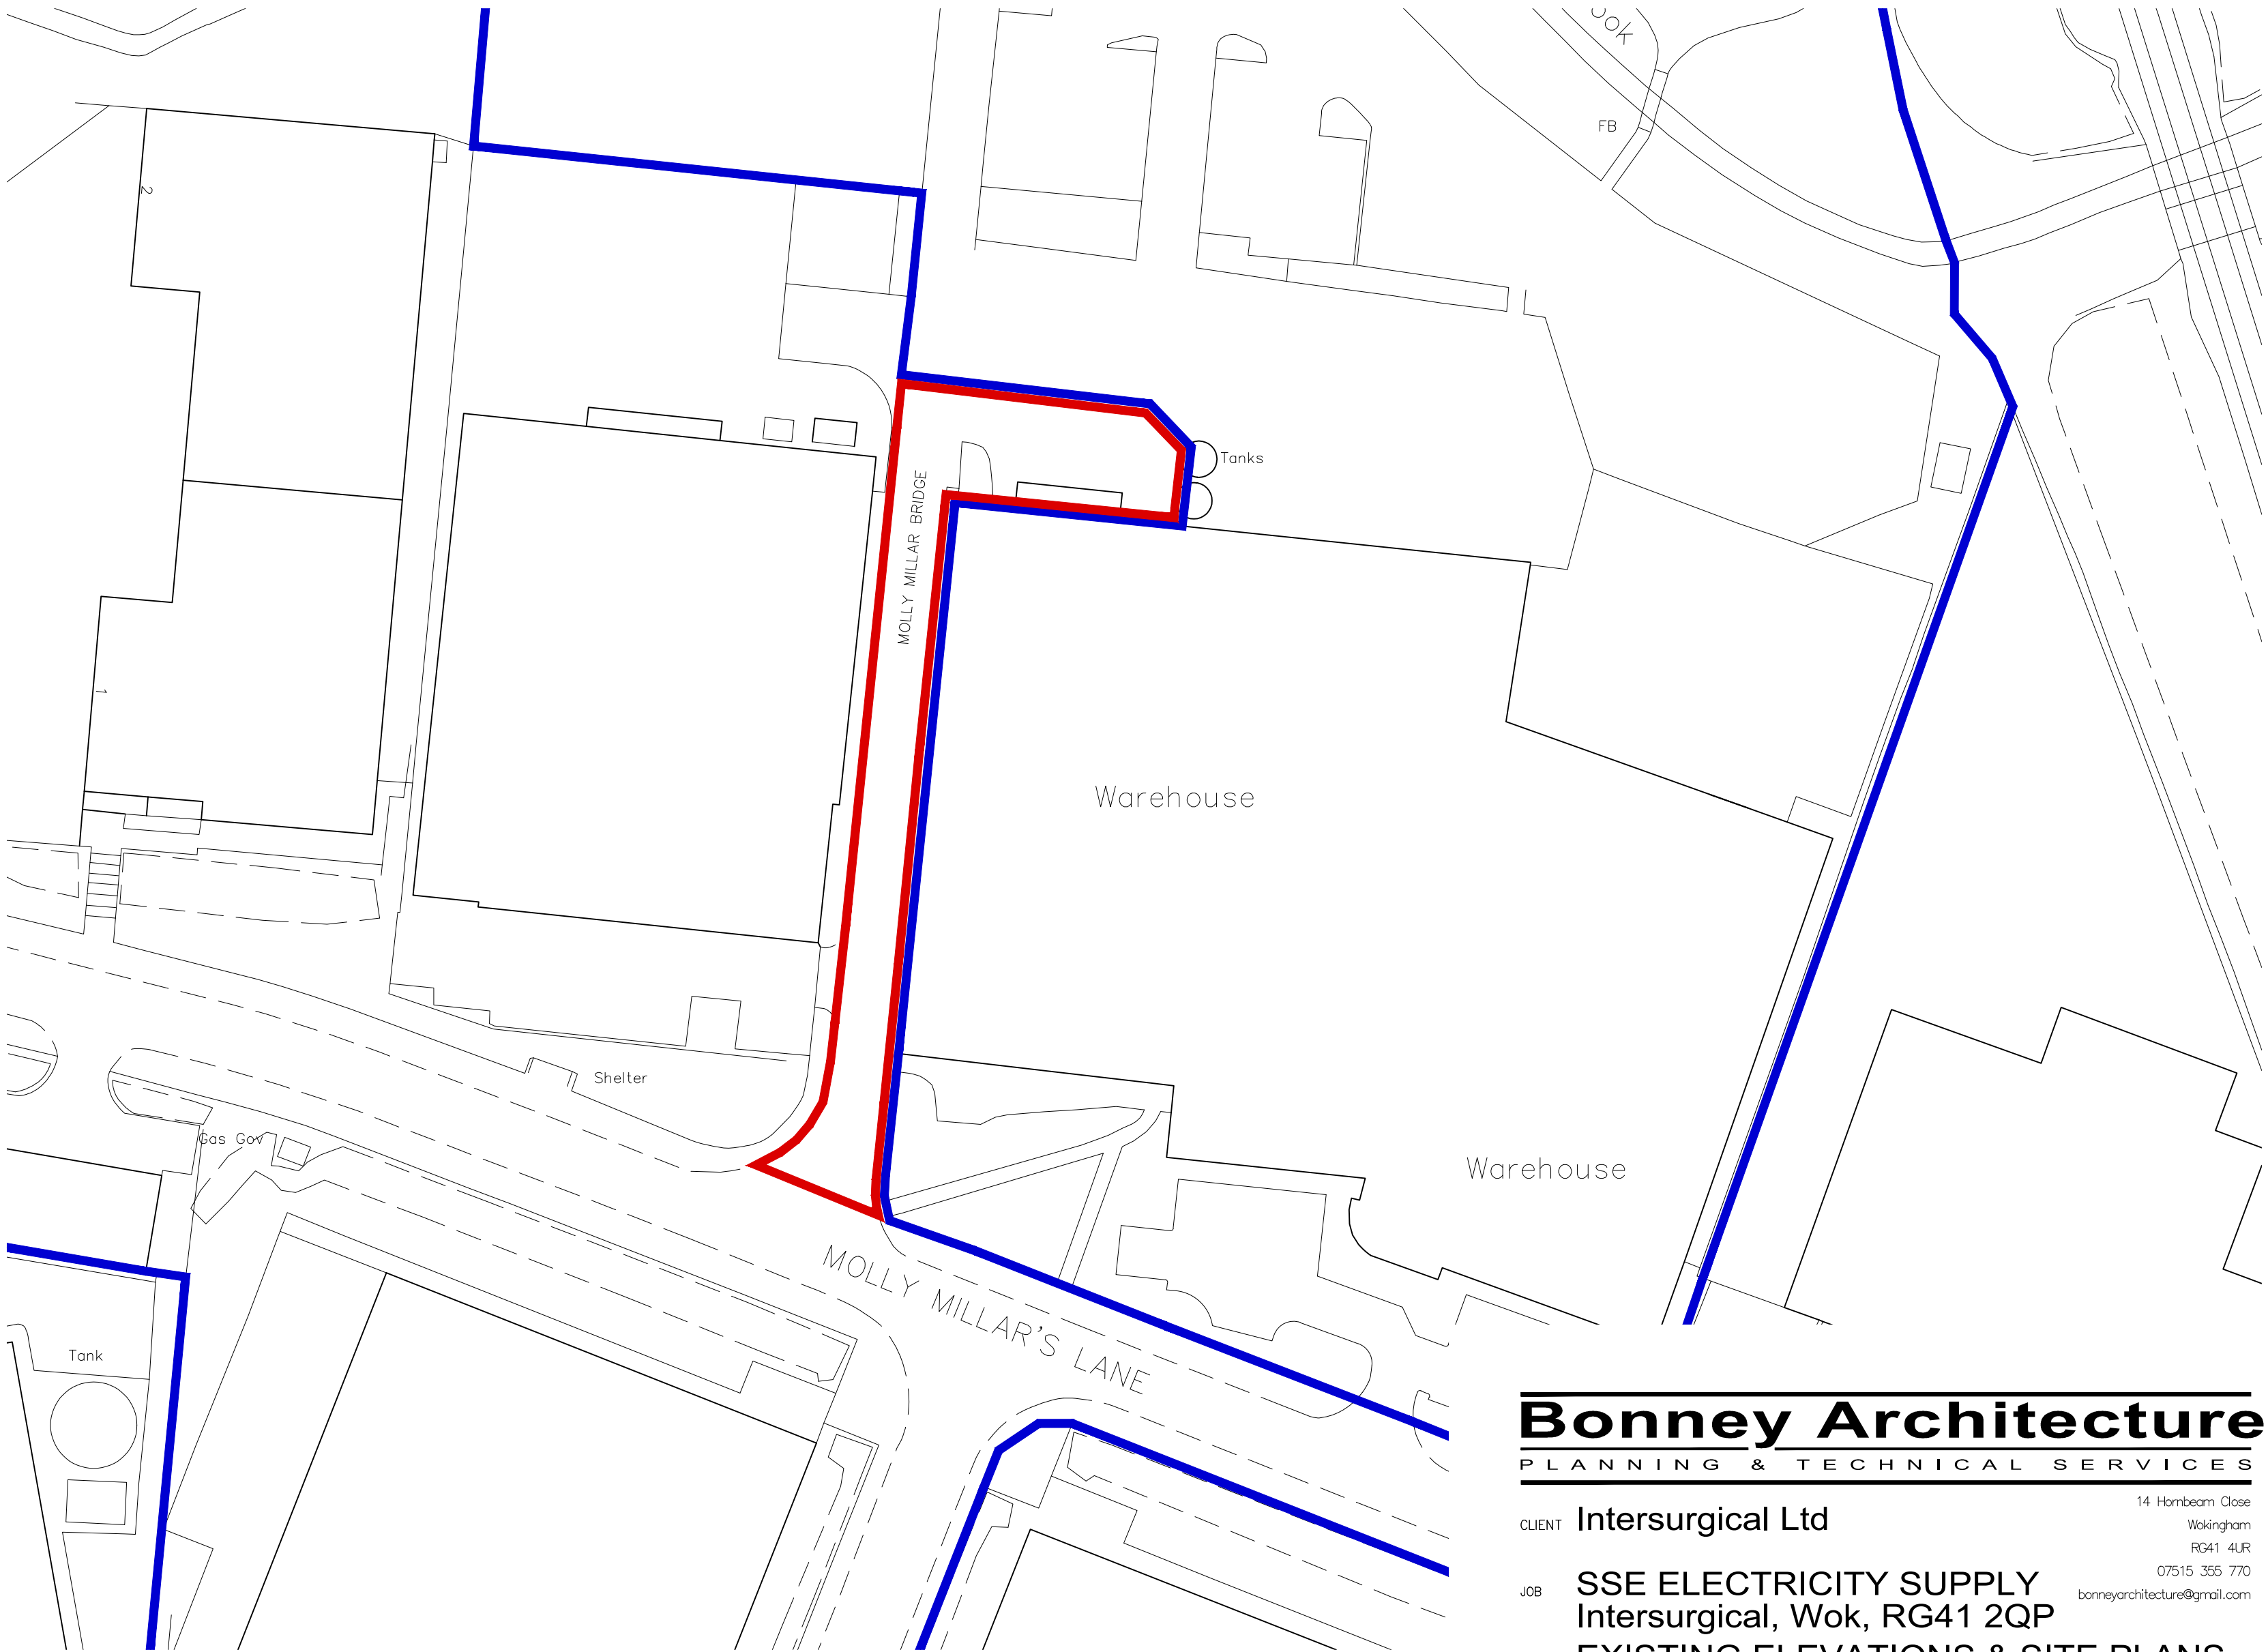

Site Plan

Scale 1:500

1:1250 scale Bar
This Drawing has been produced for printing onto A2 size paper.
If printing on A3 please use the scale below for reference.
0m 12.5m 25m 50m 100m
0m 12.5m 25m 50m 100m

1:500 scale Bar
This Drawing has been produced for printing onto A2 size paper.
If printing on A3 please use the scale below for reference.
0m 5m 10m 20m 40m
0m 5m 10m 20m 40m

1:200 scale Bar
This Drawing has been produced for printing onto A1 size paper.
If printing on A3 please use the scale below for reference.
0m 1.0m 2.0m 3.0m 6.0m 12.0m
0m 1.0m 2.0m 3.0m 6.0m 12.0m

Bonney Architecture
PLANNING & TECHNICAL SERVICES

CLIENT Intersurgical Ltd

JOB SSE ELECTRICITY SUPPLY
Intersurgical, Wok, RG41 2QP
DRG EXISTING ELEVATIONS & SITE PLANS

SCALE As Shown DRAWN P Bonney DATE June 2025 | BA 0270 | 50 /02 |