




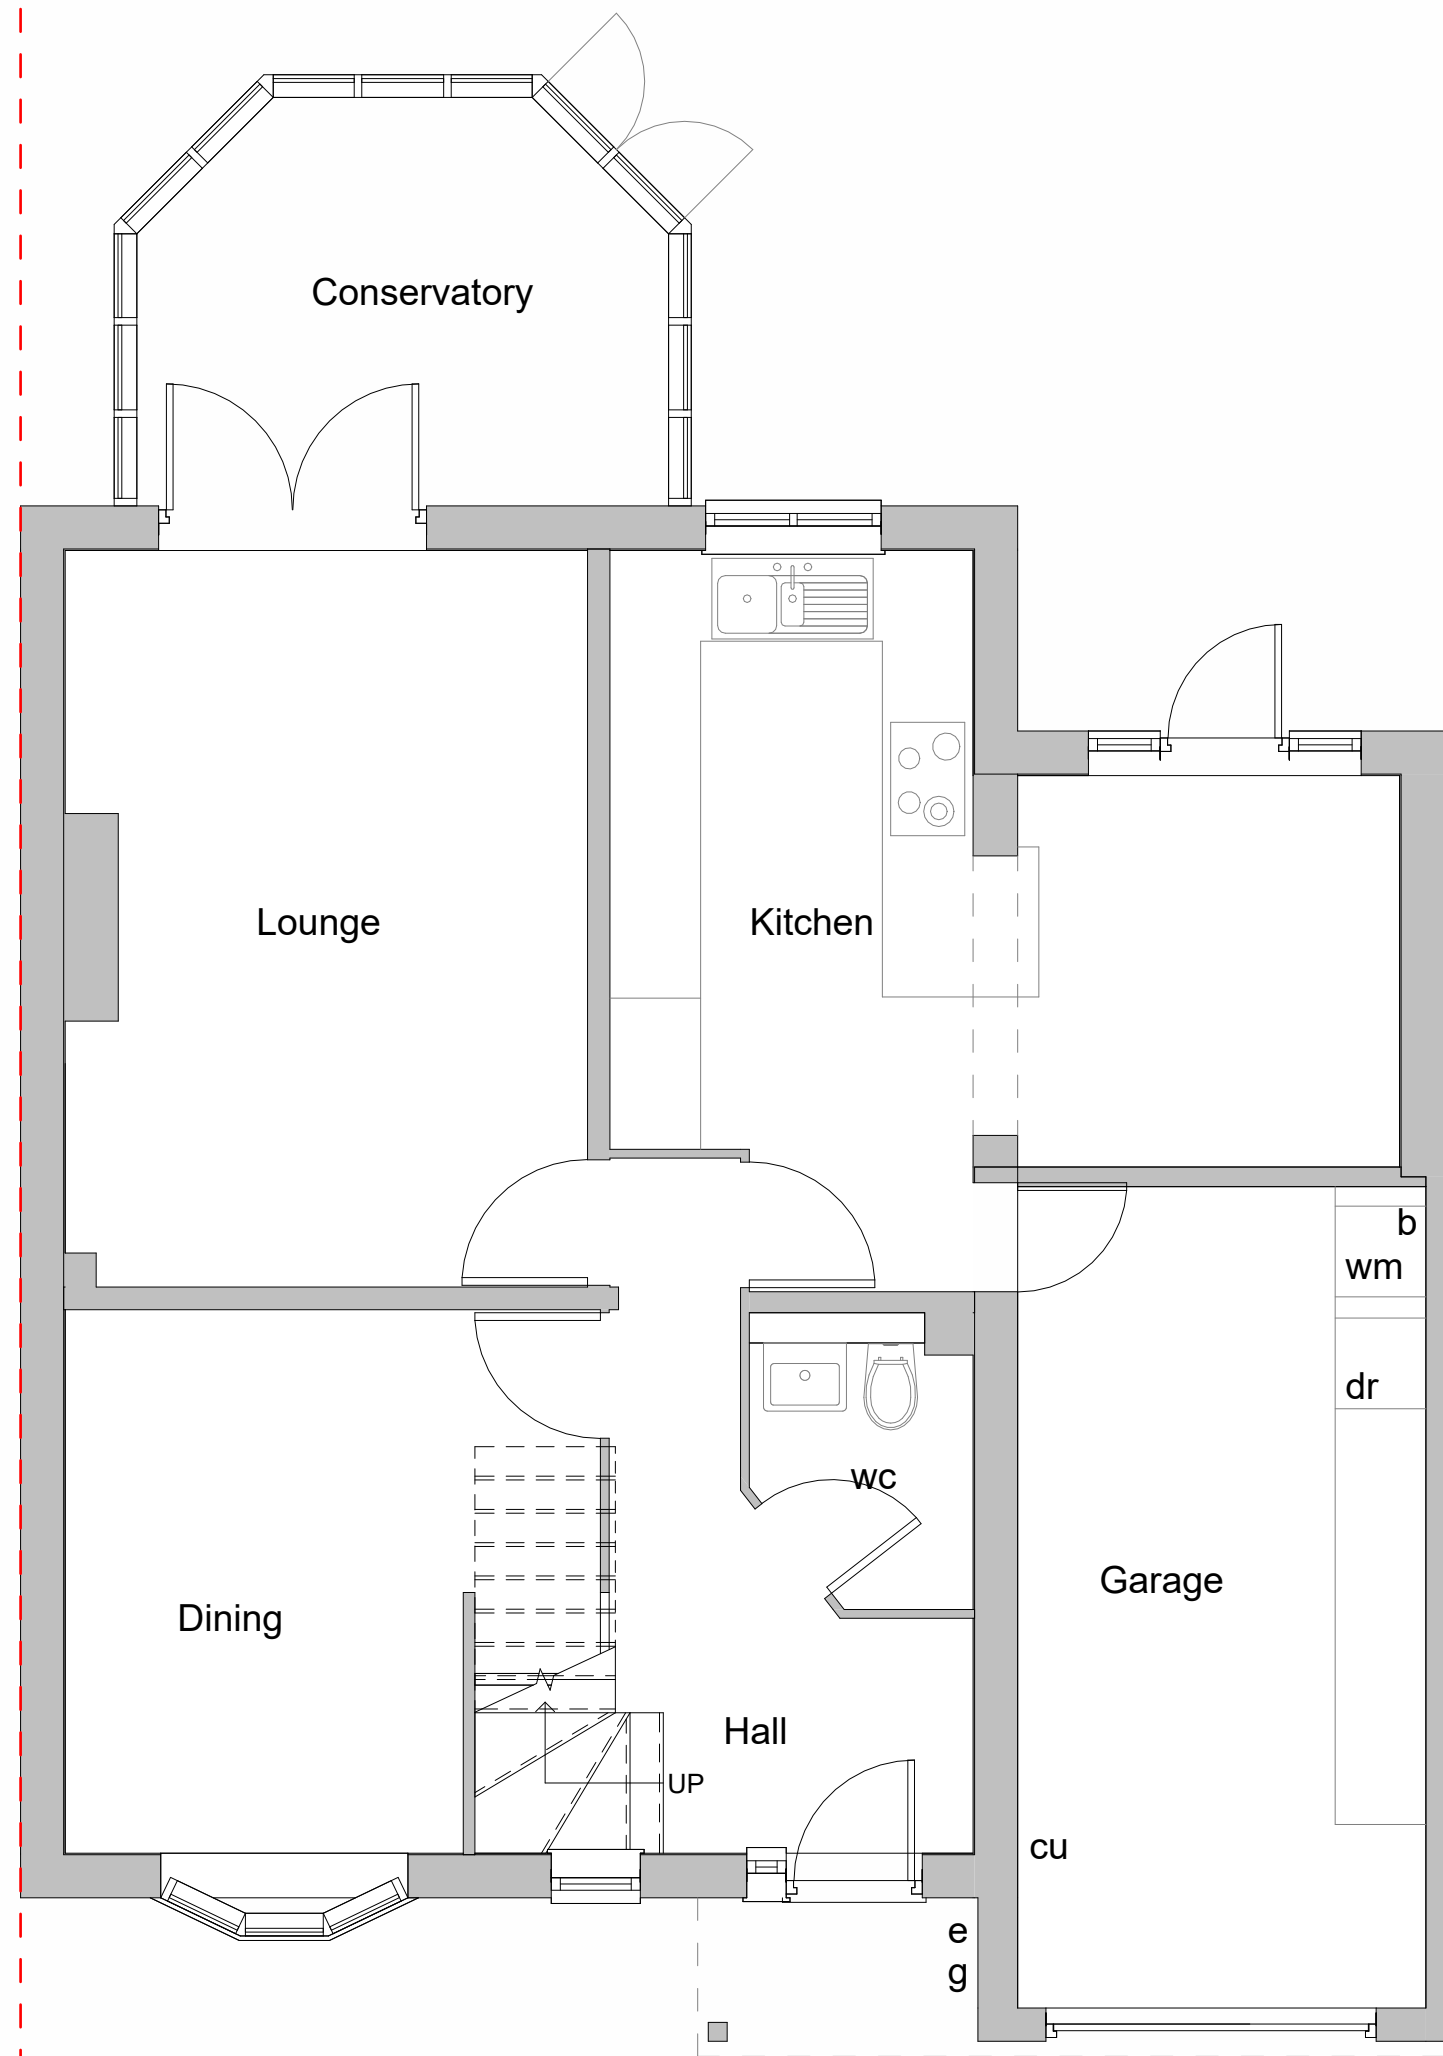

① Existing Ground Floor
1 : 50

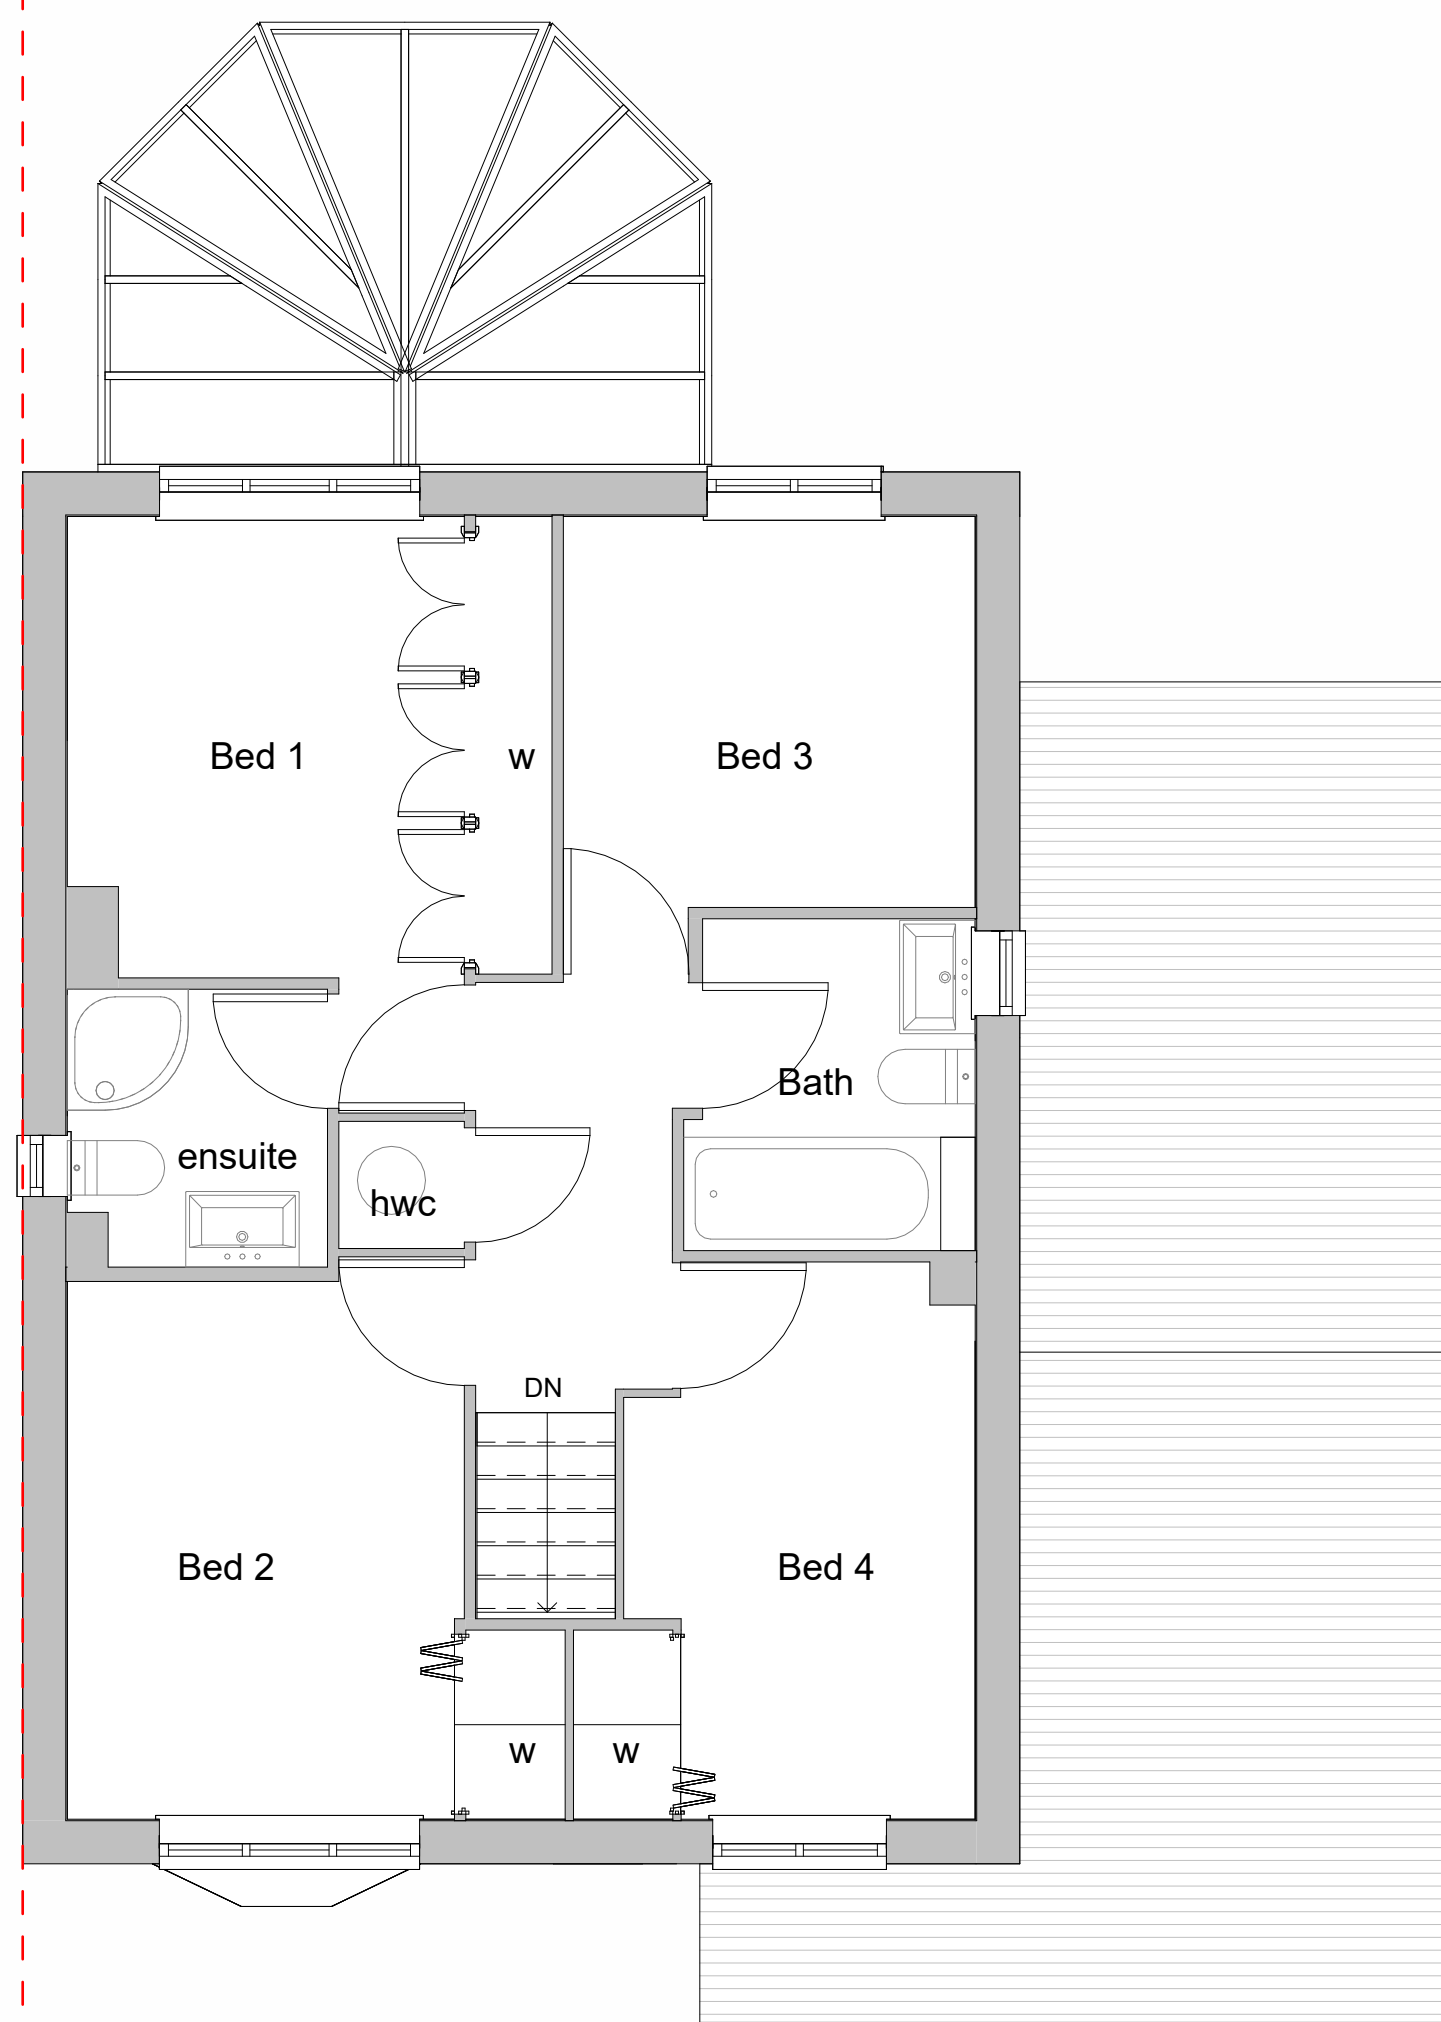

② Existing First Floor
1 : 50

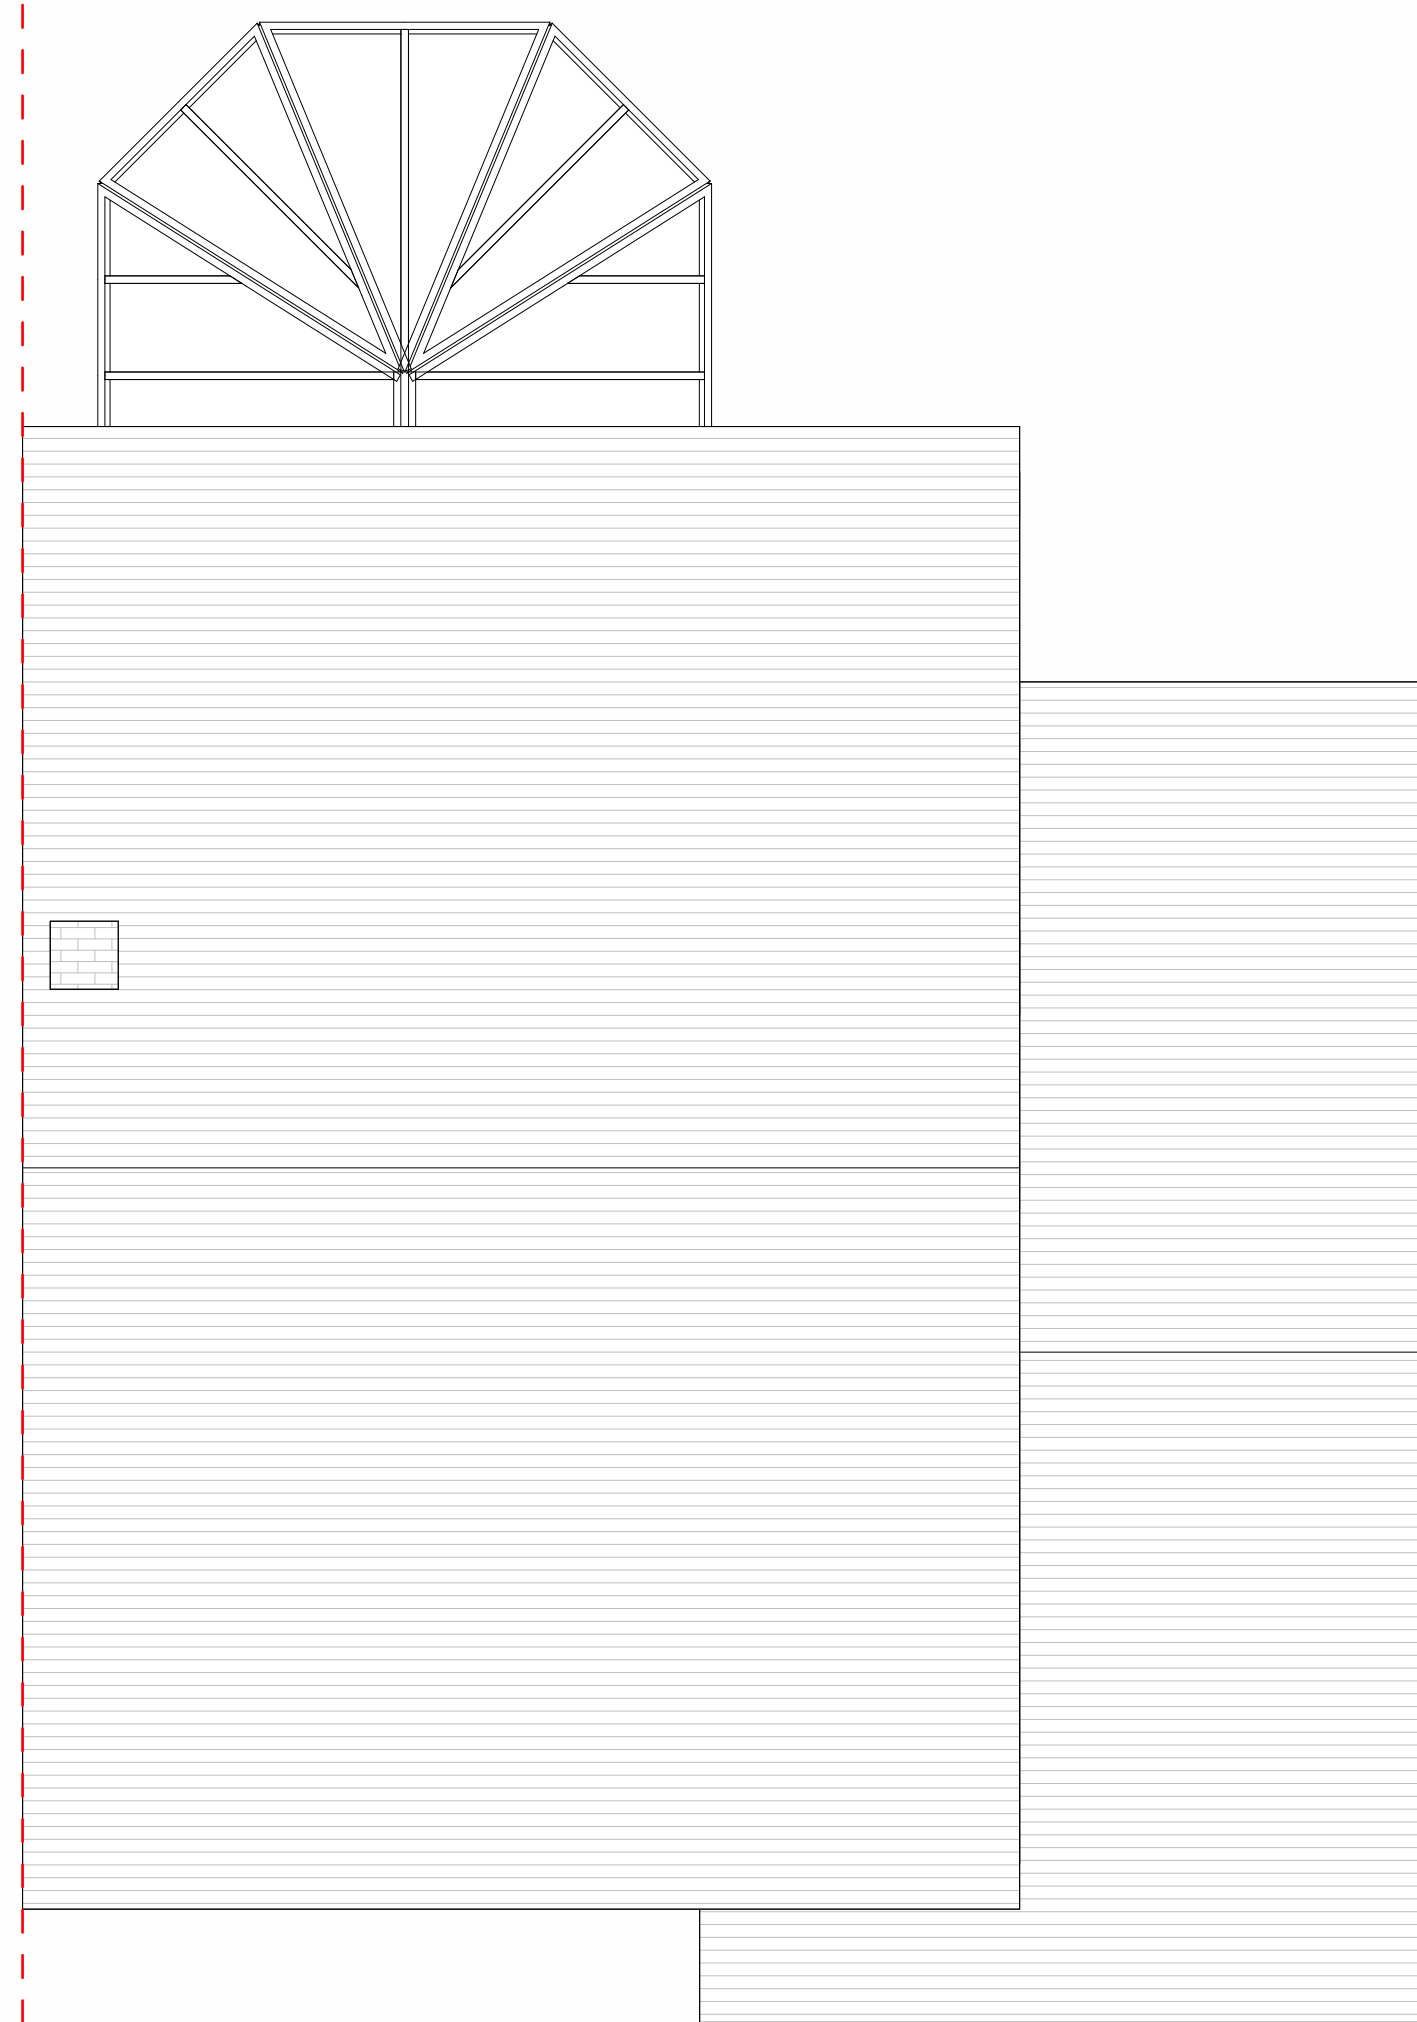


③ Existing Roof Plan
1 : 50




④ Existing Front Elevation
1 : 100





⑤ Existing Rear Elevation
1 : 100

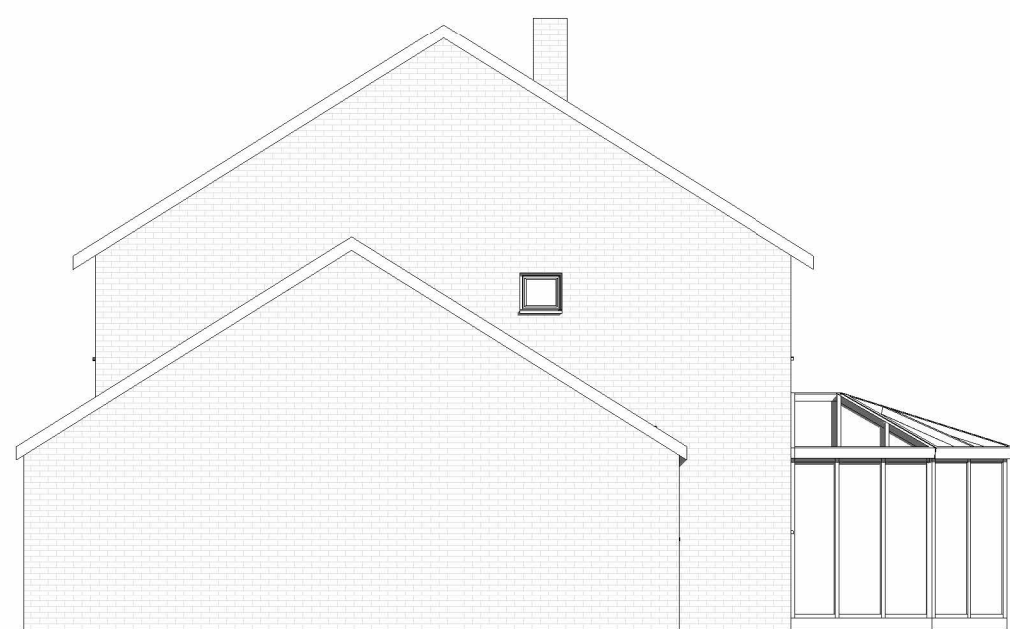

⑥ Existing Side Elevation_1
1 : 100

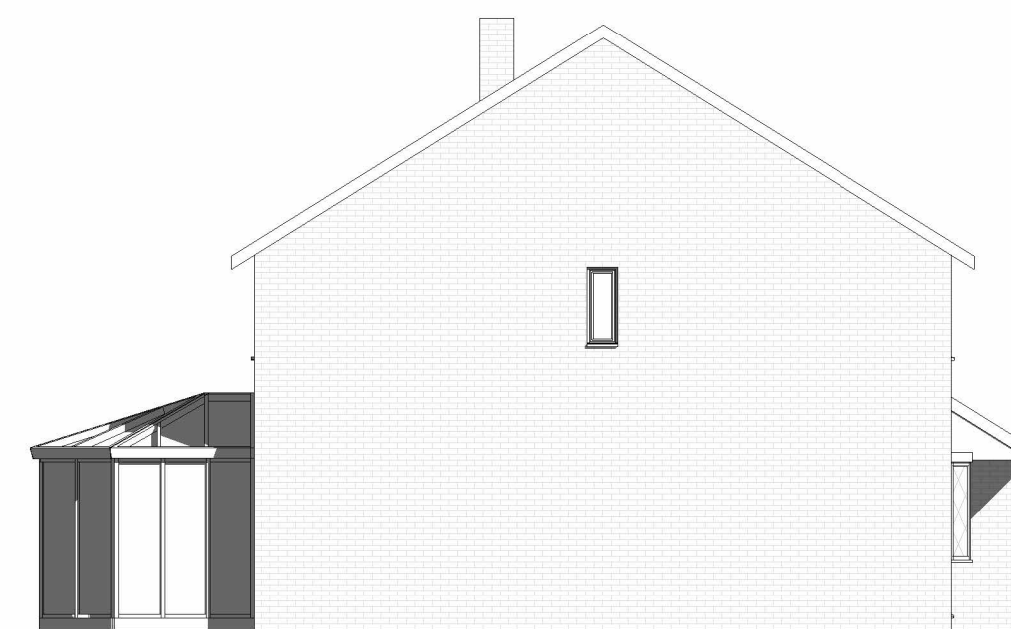

⑦ Existing Side Elevation_2
1 : 100

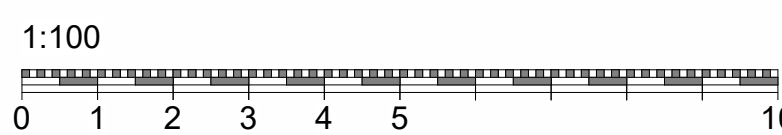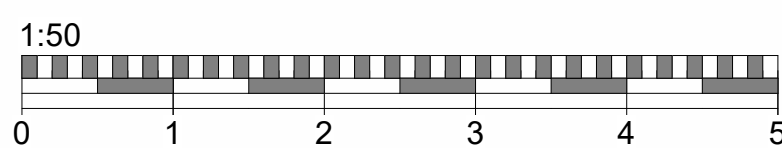

⑧ 3D View 1



⑨ 3D View 2

Do not scale from this drawing
except for planning purpose.
Contractor to verify all dimensions
before setting out,
commencing work or placing order



15 Lidstone Close
Lower Earley
Reading RG6 4JZ

Client Helen & Alistair Claydon

Drawing Title
Existing Floor Plans and Elevations

Project Ref	Layout Id	Rev.
4113	GA.01	

Date: 18/11/2025	Scale @A1:	AS indicated
------------------	------------	--------------

The Barn, Waterloo Road
Wokingham - Berkshire
RG40 3BY
07714 950664
planning@berkshireddevelopments.co.uk
© 2025 Berkshire Developments