


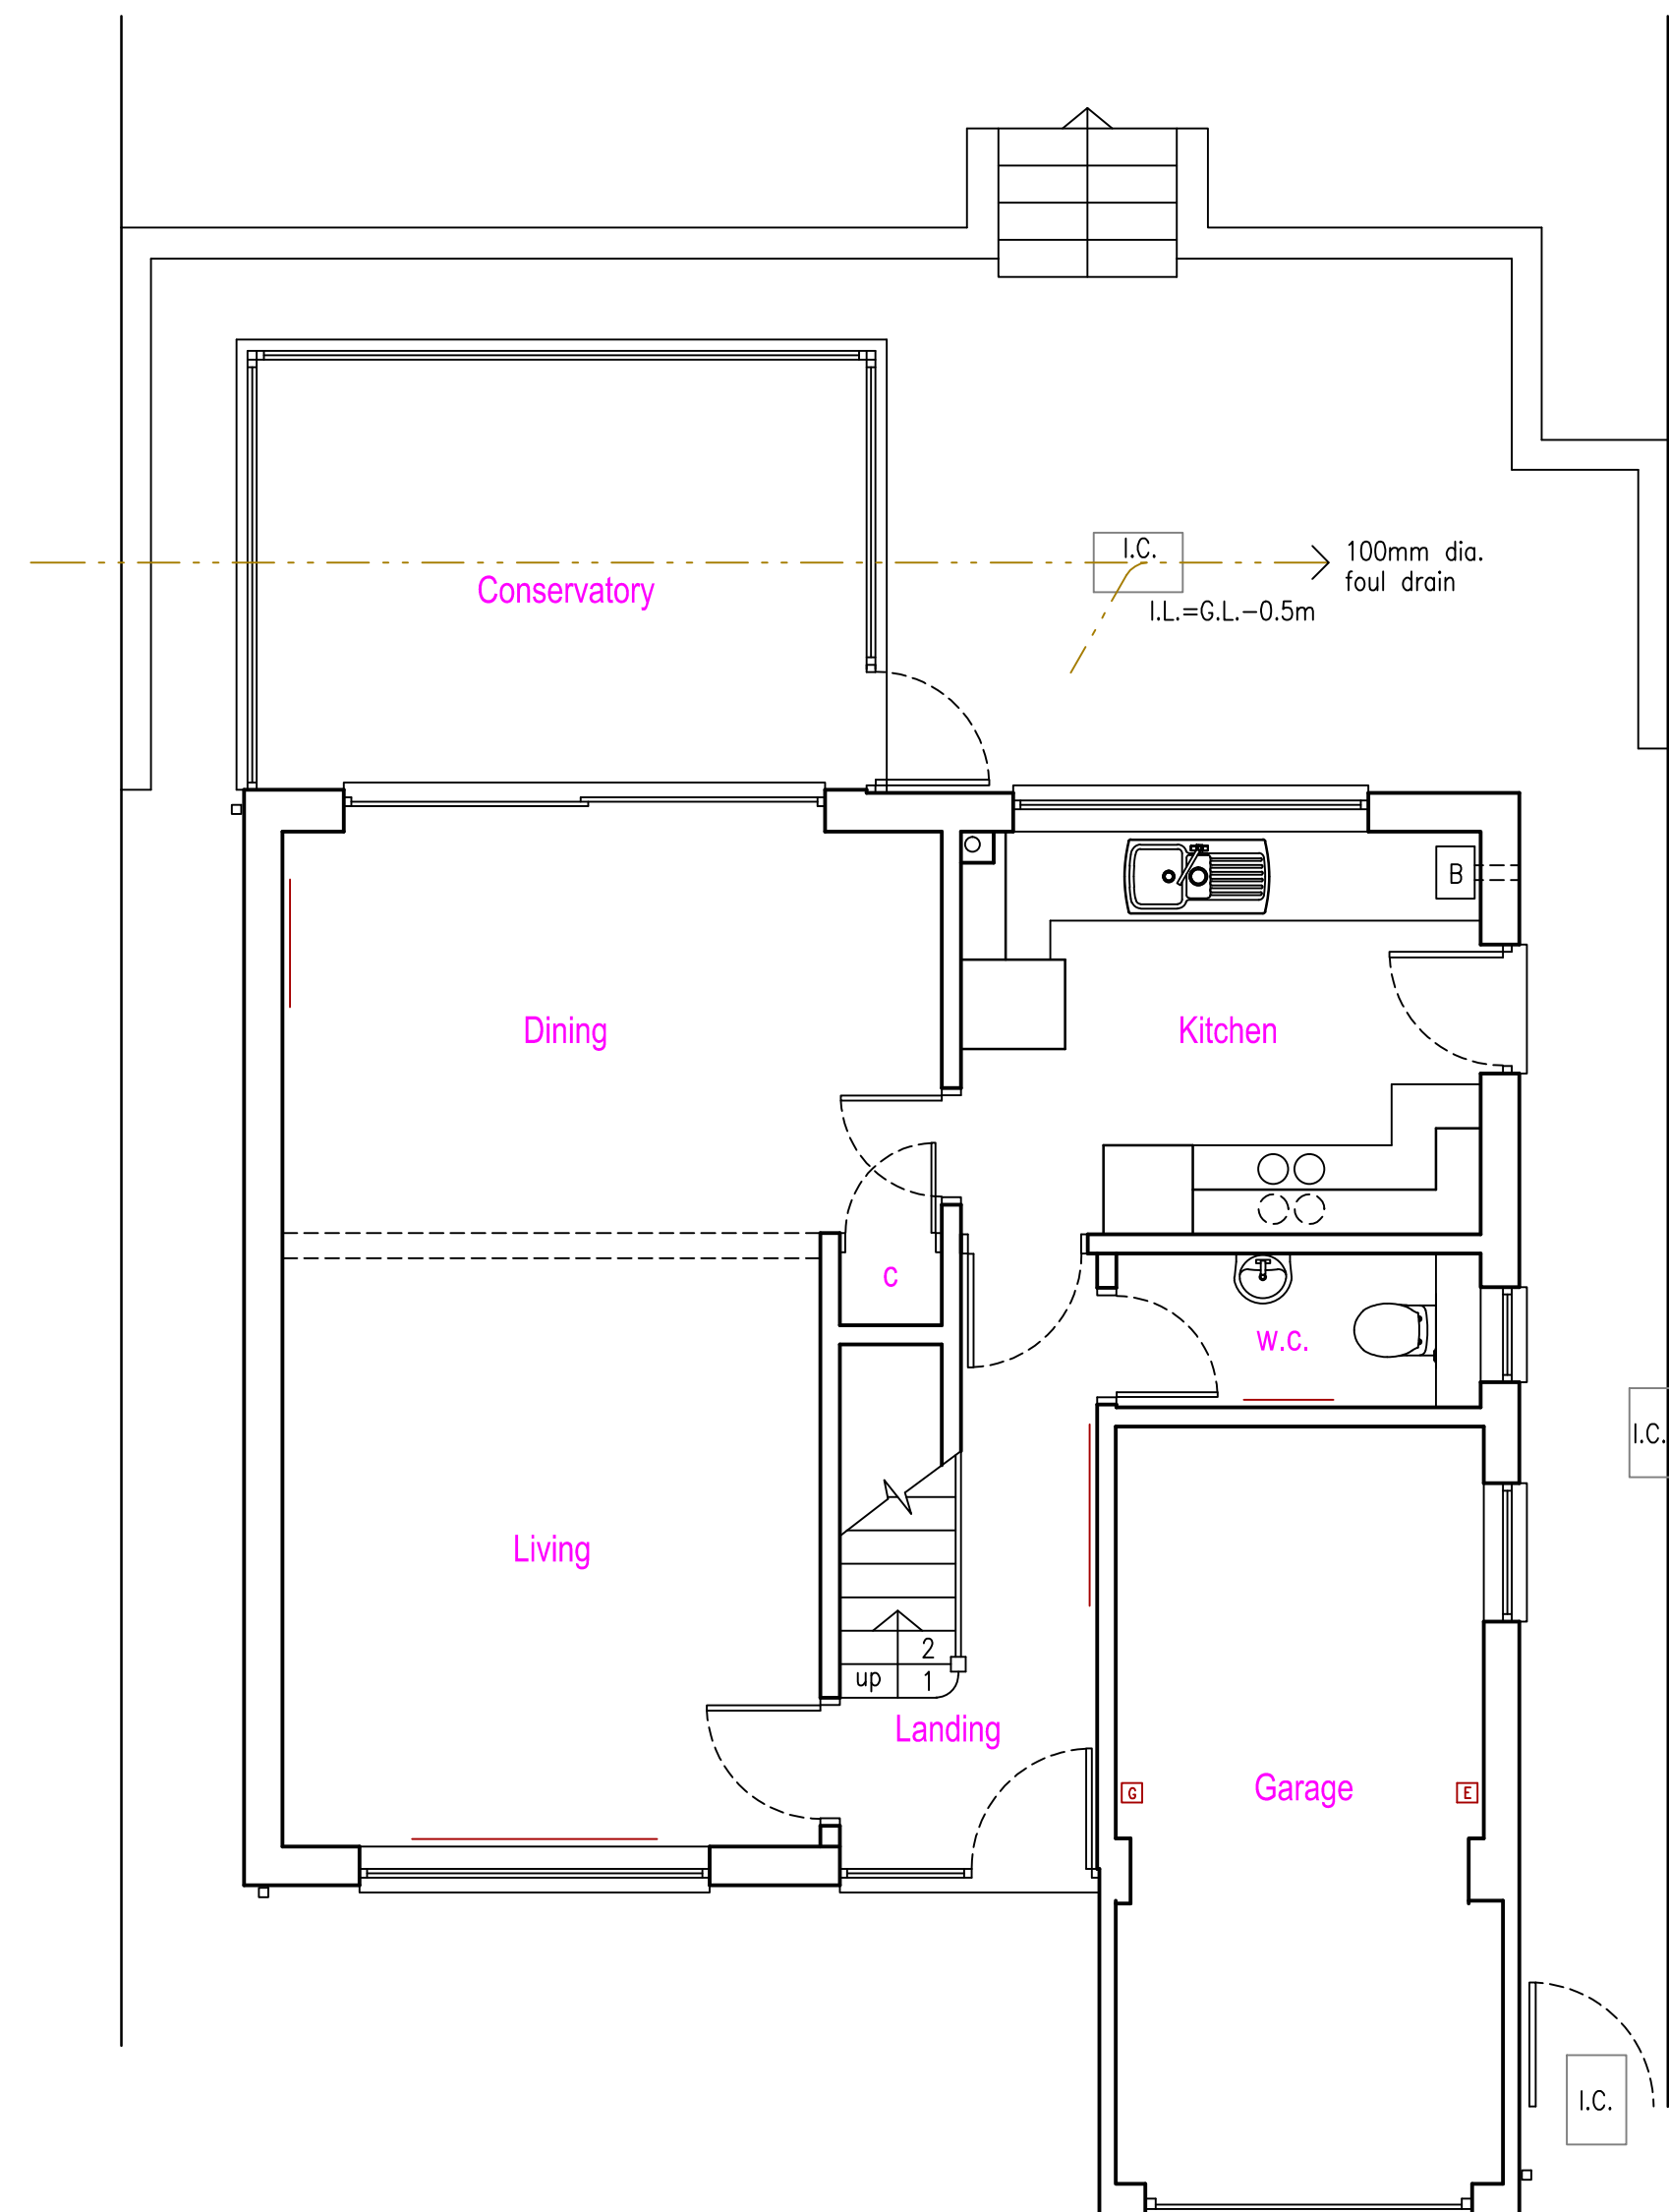


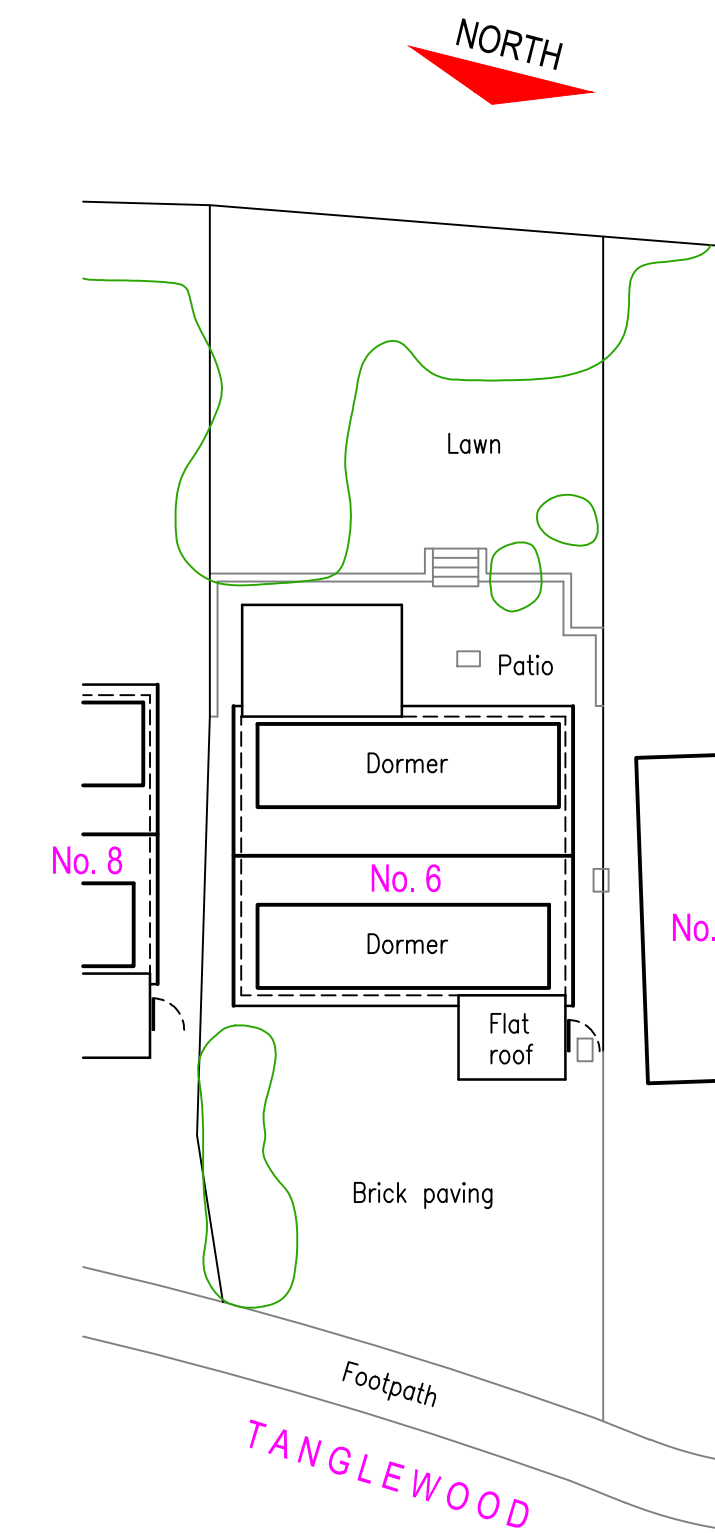

Ground Floor Plan 1:50

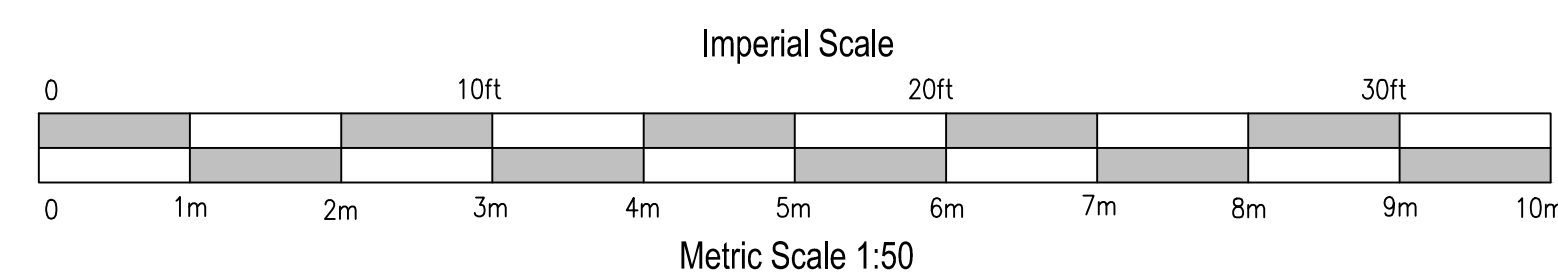

Site/Roof Plan 1:200

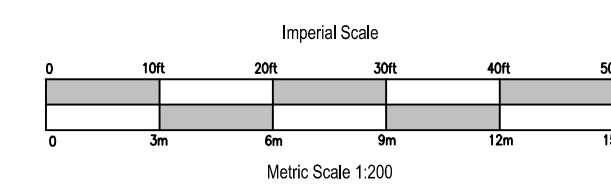


General notes:

Materials:

Green/brown concrete interlocking & green plain roof tiles
Pale red brickwork
White uPVC double glazed windows/doors
White uPVC profiled guttering

[illegible]

© copyright

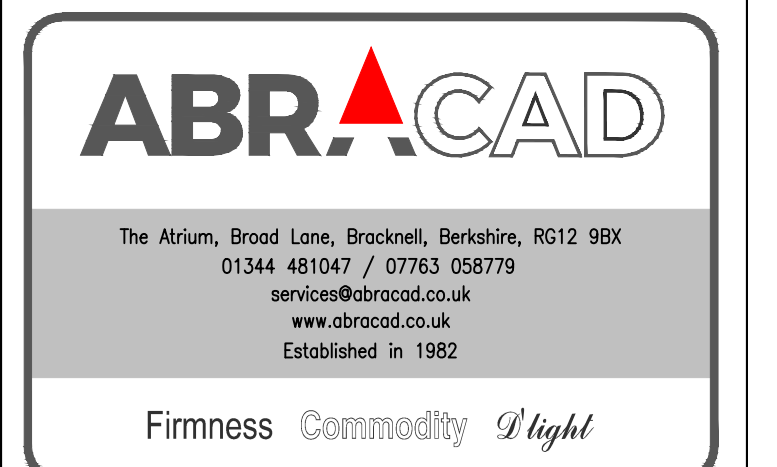

Client
Mr & Mrs Taylor

Job Title
Proposed extension & alterations at:
6 Tanglewood,
Finchampstead,
Berks.,
RG40 3PR

Drawing Title
Existing Plans & Elevations

Scale 1:50, 1:100, 1:200 & 1:500 (plot at oversize A1)

Date	Oct. 2025	Drawn by	A. Lloyd Architect
------	-----------	----------	-----------------------

Drg No	TAY/01	Rev
--------	--------	-----