



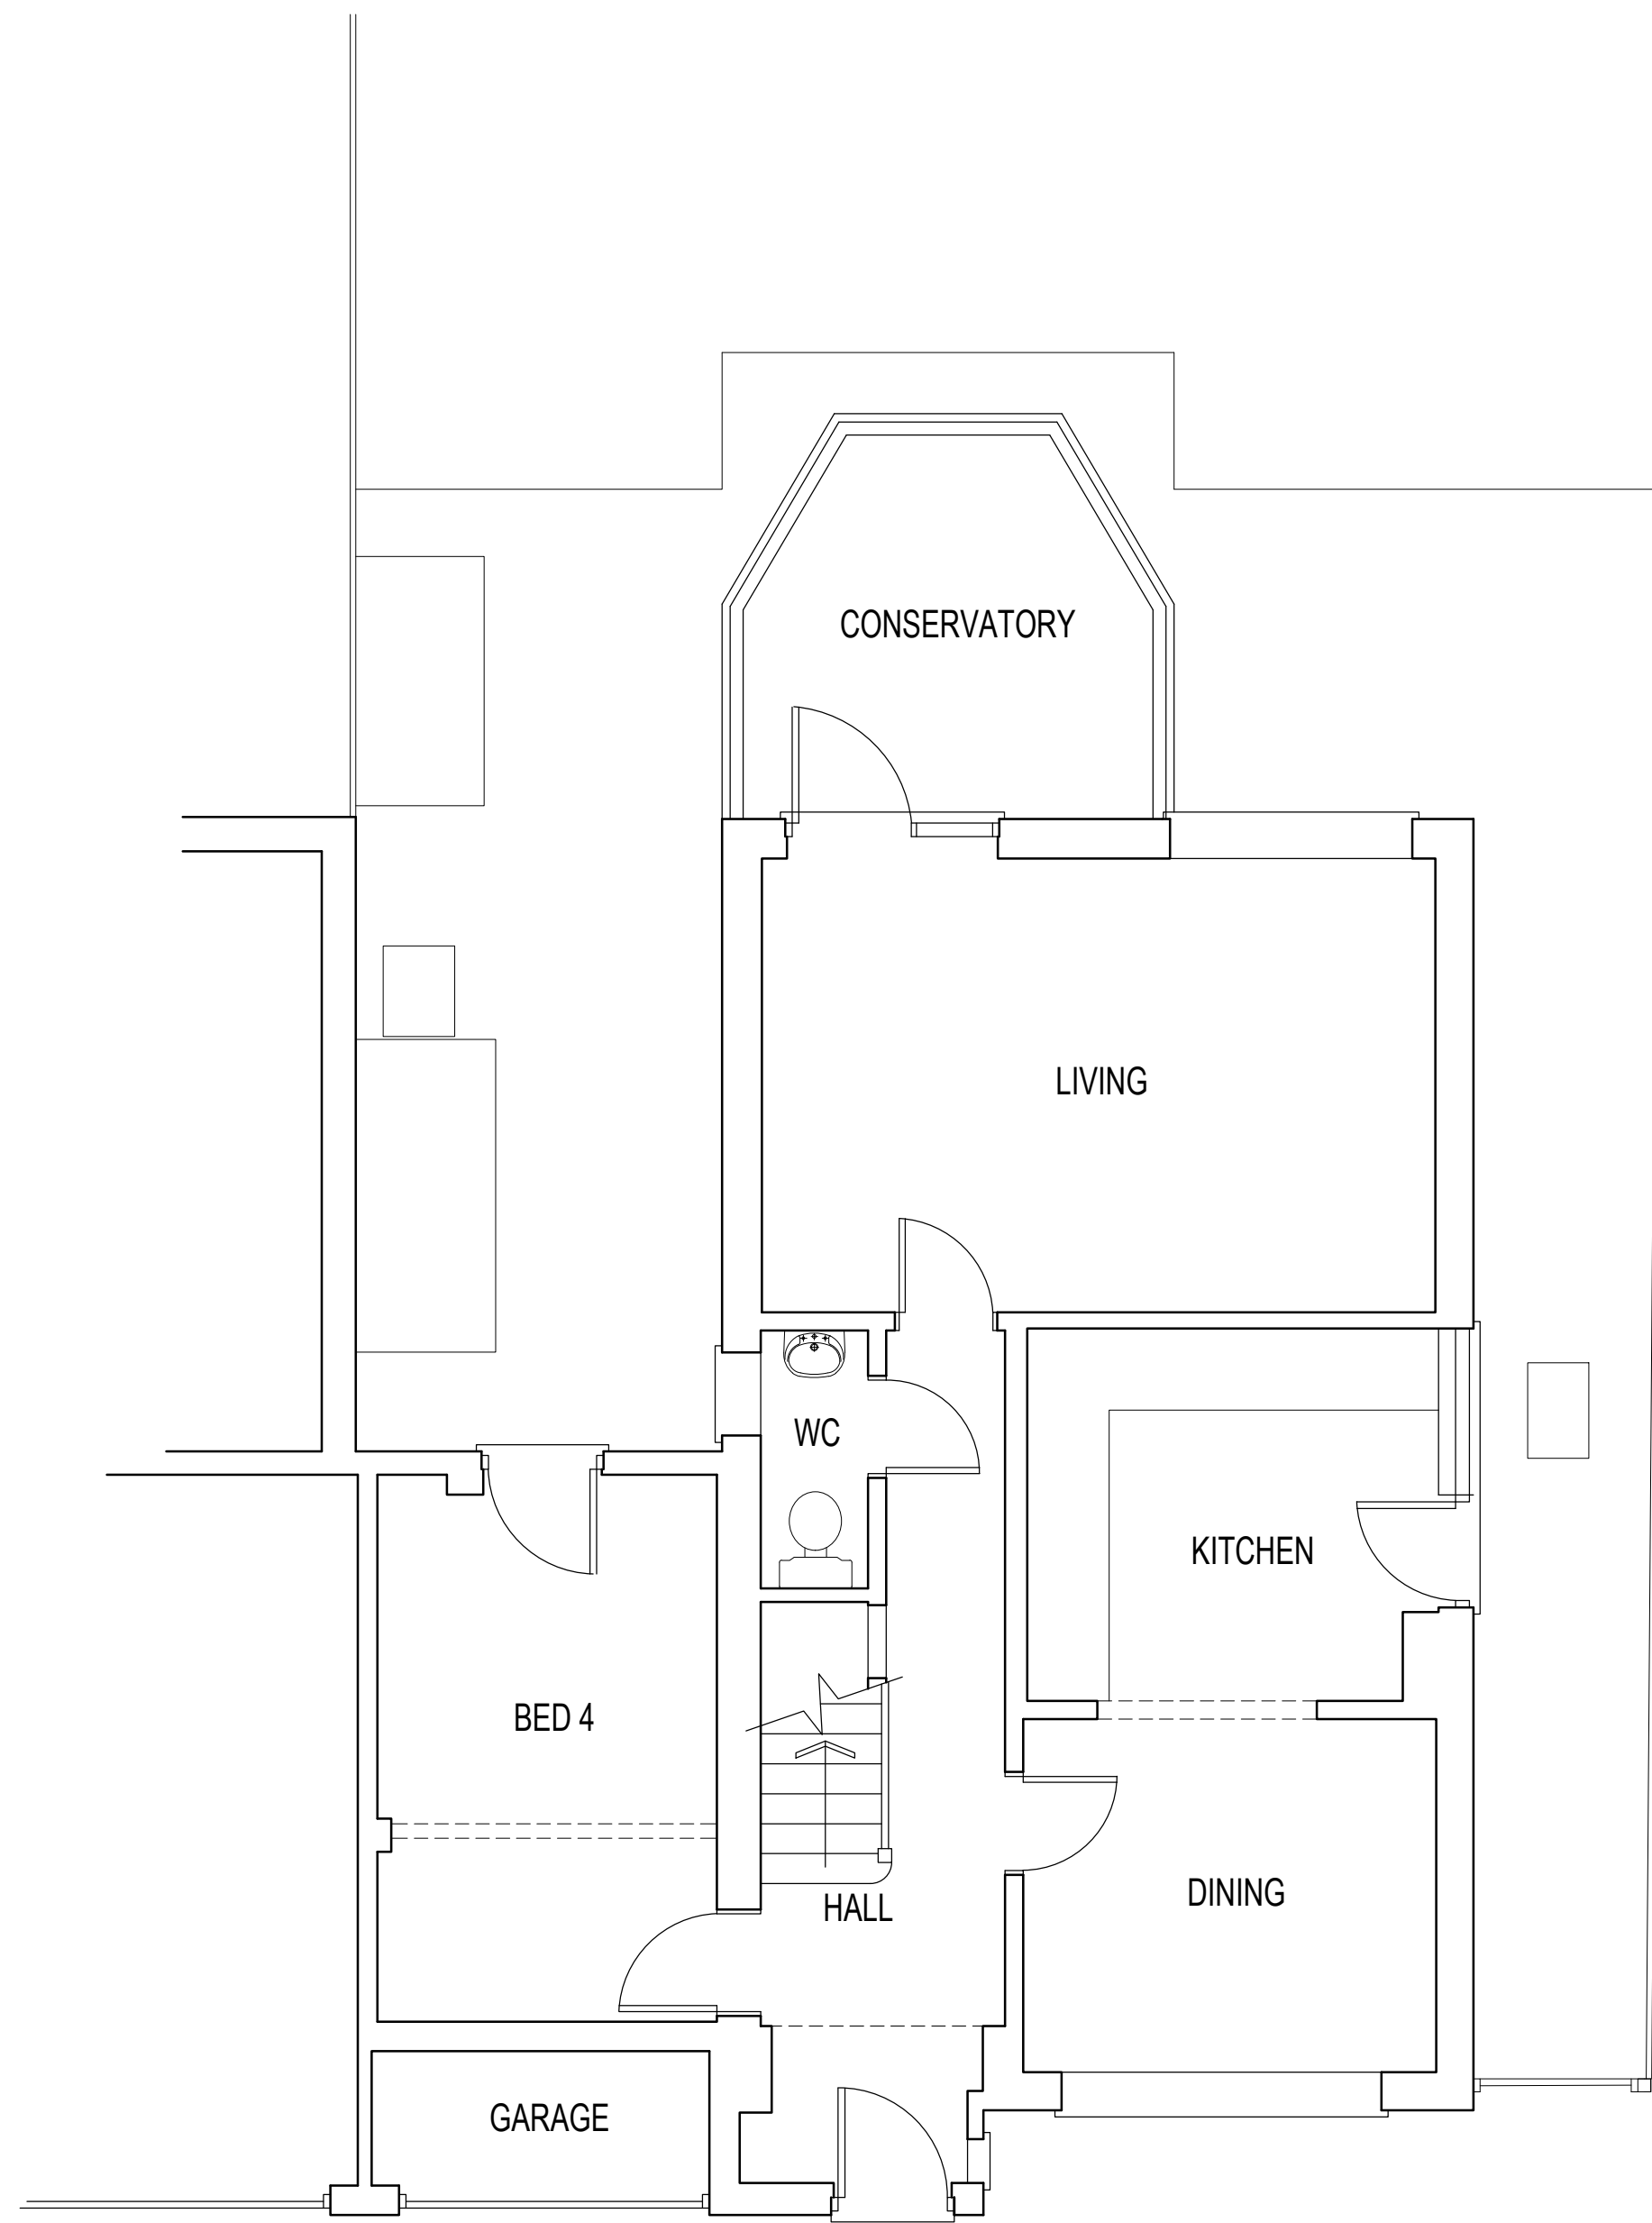

GROUND FLOOR PLAN

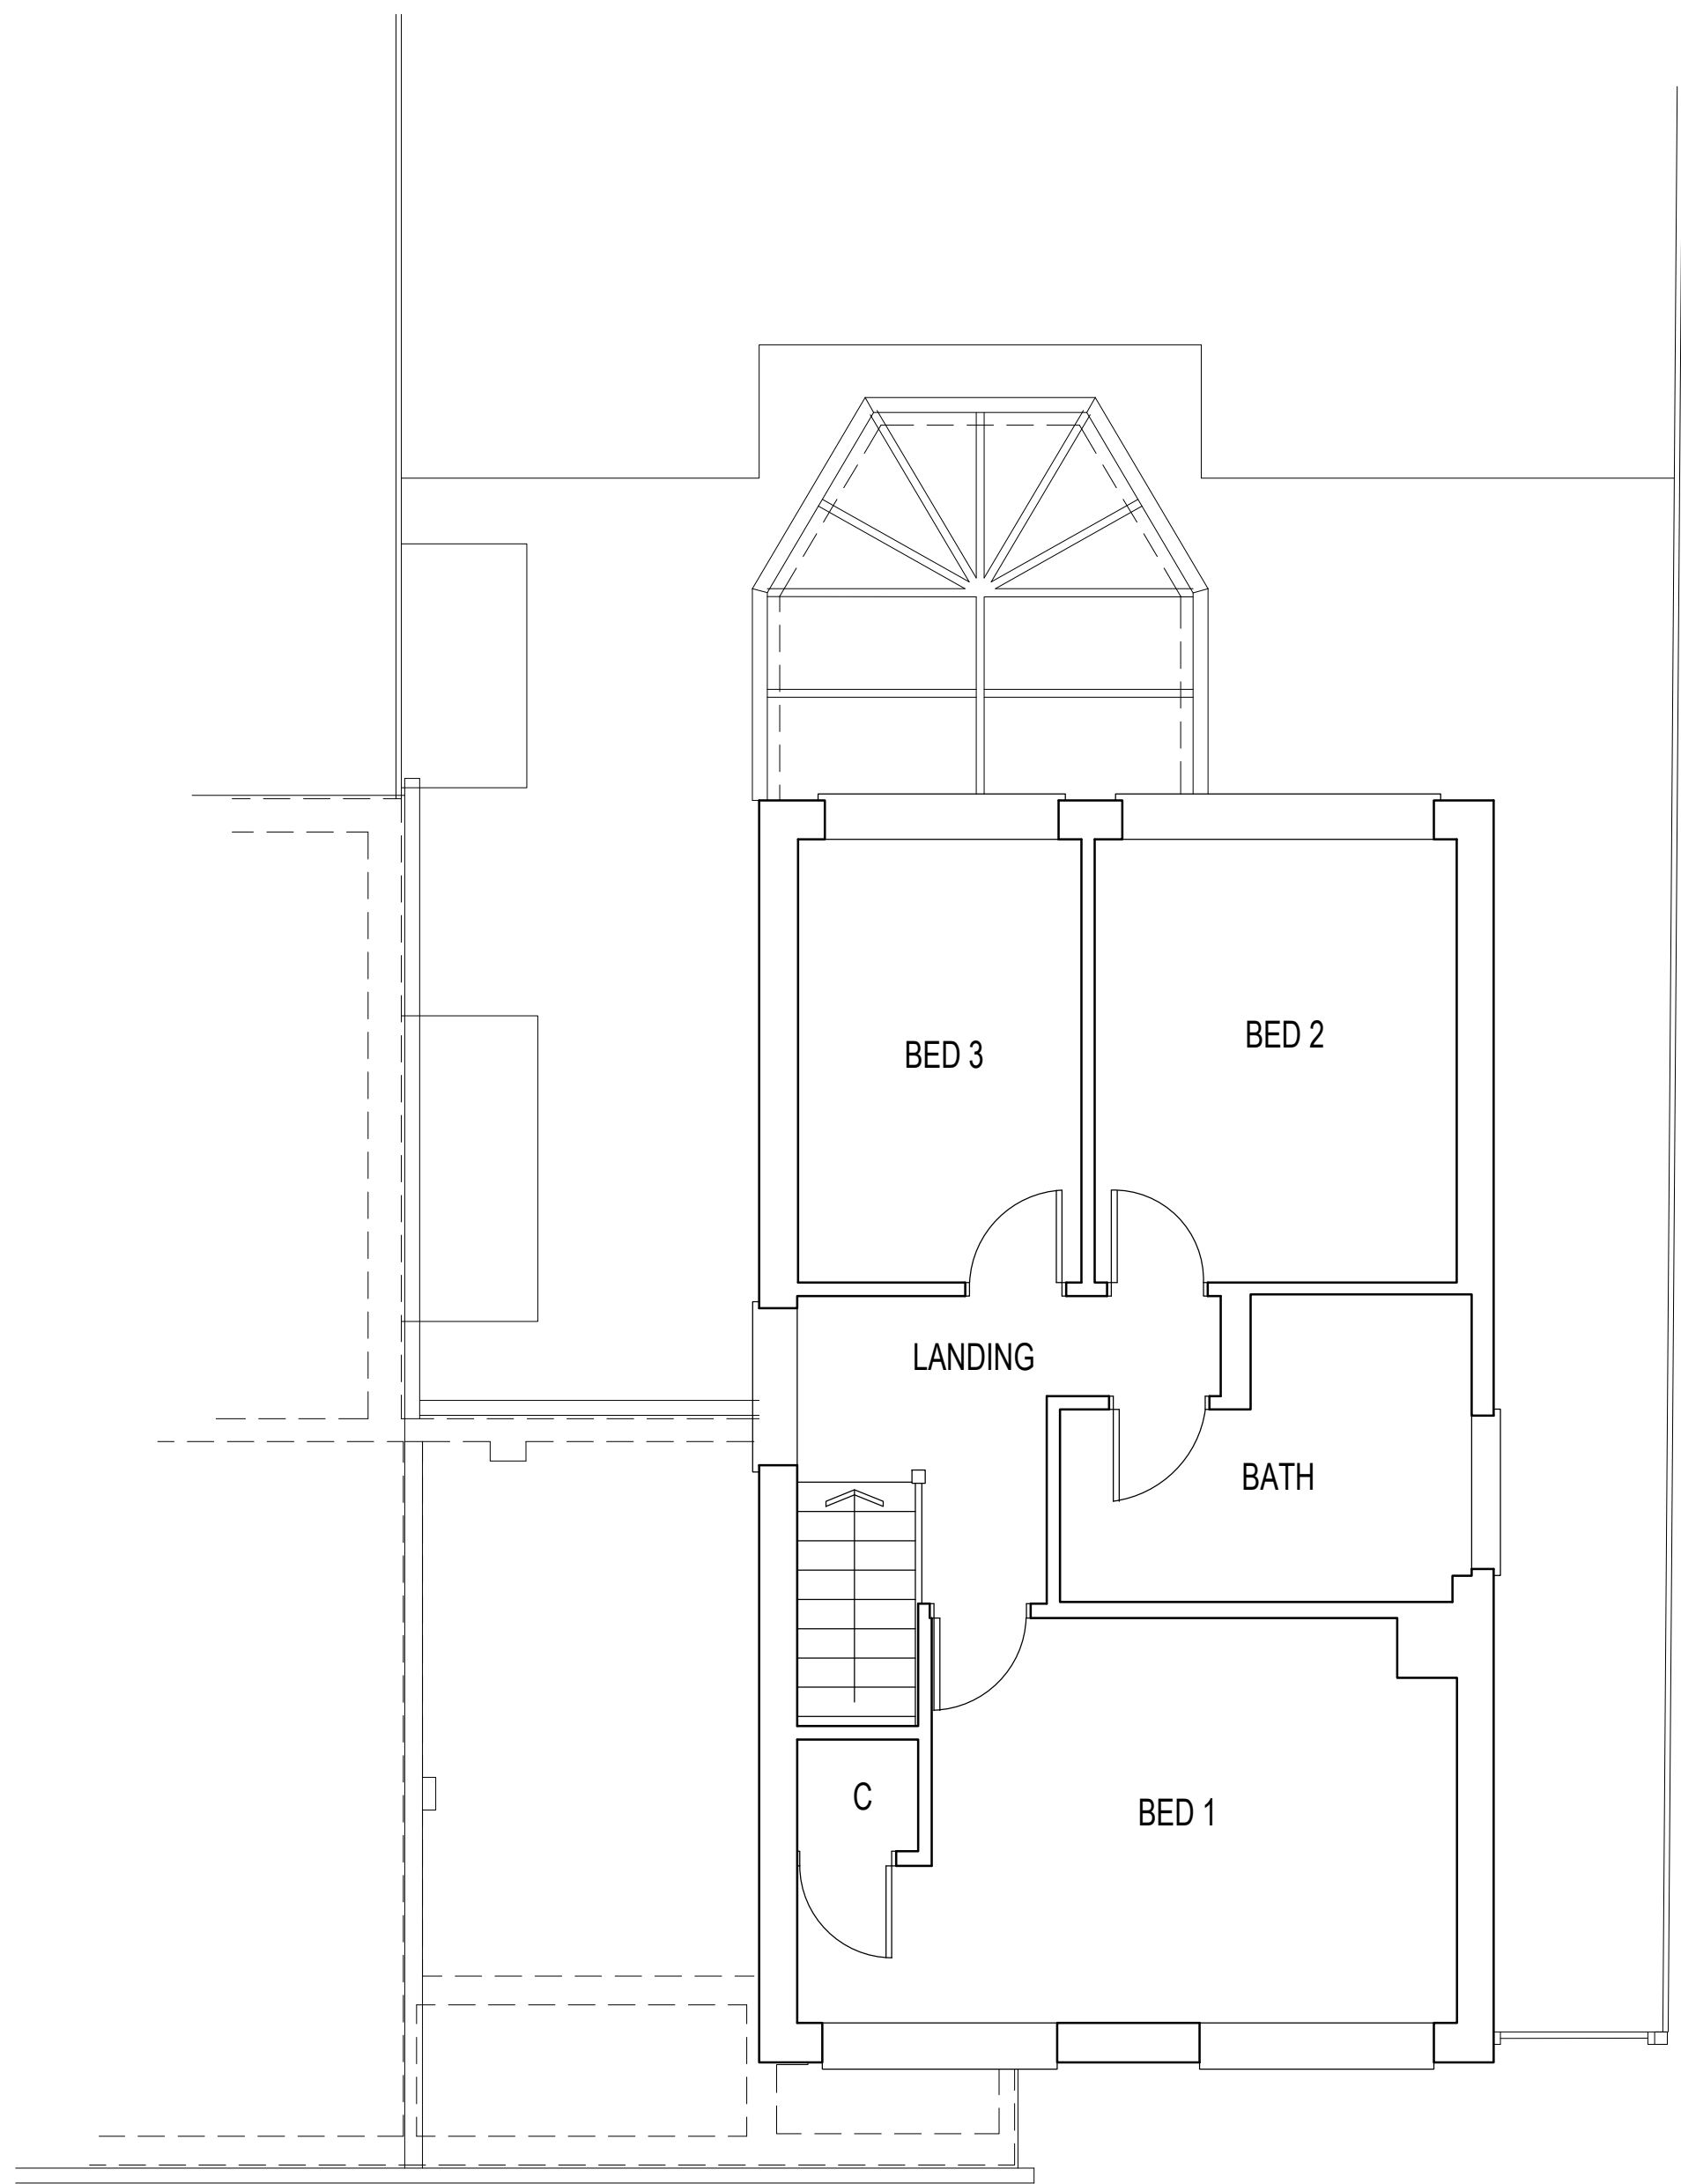

FIRST FLOOR PLAN

REV	COMMENTS	DATE
-----	----------	------

TCB

TC Biggin Architecture
 ARCHITECTURE & PLANNING
www.tcbarchitecture.co.uk • info@tcbarchitecture.co.uk • 07889 218936

CLIENT Mr & Mrs Cullen
PROJECT 9 Elizabeth Close, Spencers Wood, Reading, RG7 1DQ
DRAWING EXISTING GROUND AND FIRST FLOOR PLANS

DATE June 24 DWG SCALE 1:50 DRAWN TB DWG No. 165/100 REV A

1:50 scale Bar
 This Drawing has been produced for printing onto A1 size paper.
 If printing on A3 please use the scale below for reference.



BEFORE PROCEEDING WITH ANY WORK, VERIFY ALL DIMENSIONS BEFORE SETTING OUT. COMMENCING WORK OR PRODUCTION OF FABRICATION DRAWINGS, REPORT ANY DISCREPANCIES TO THE SITE SUPERVISOR IMMEDIATELY. ©