




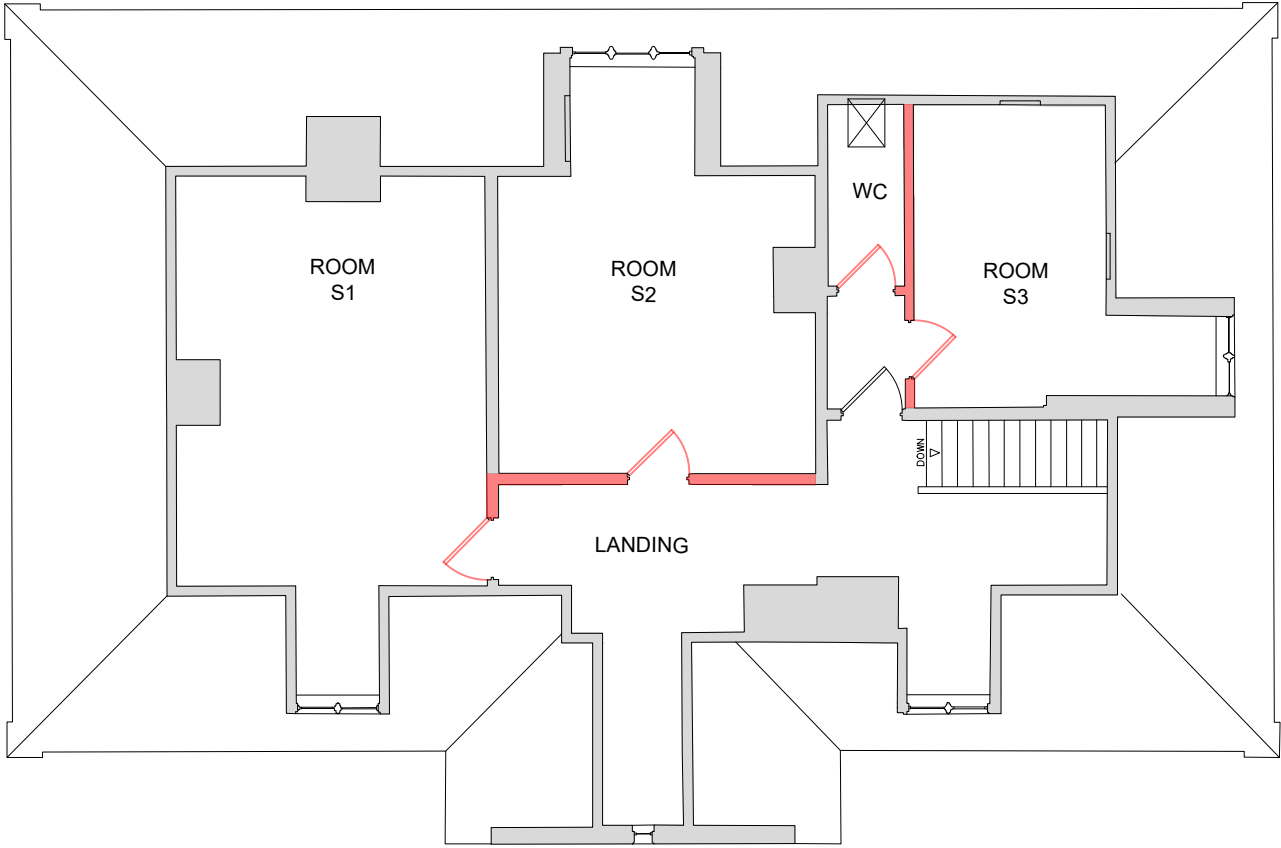

SECOND FLOOR PLAN

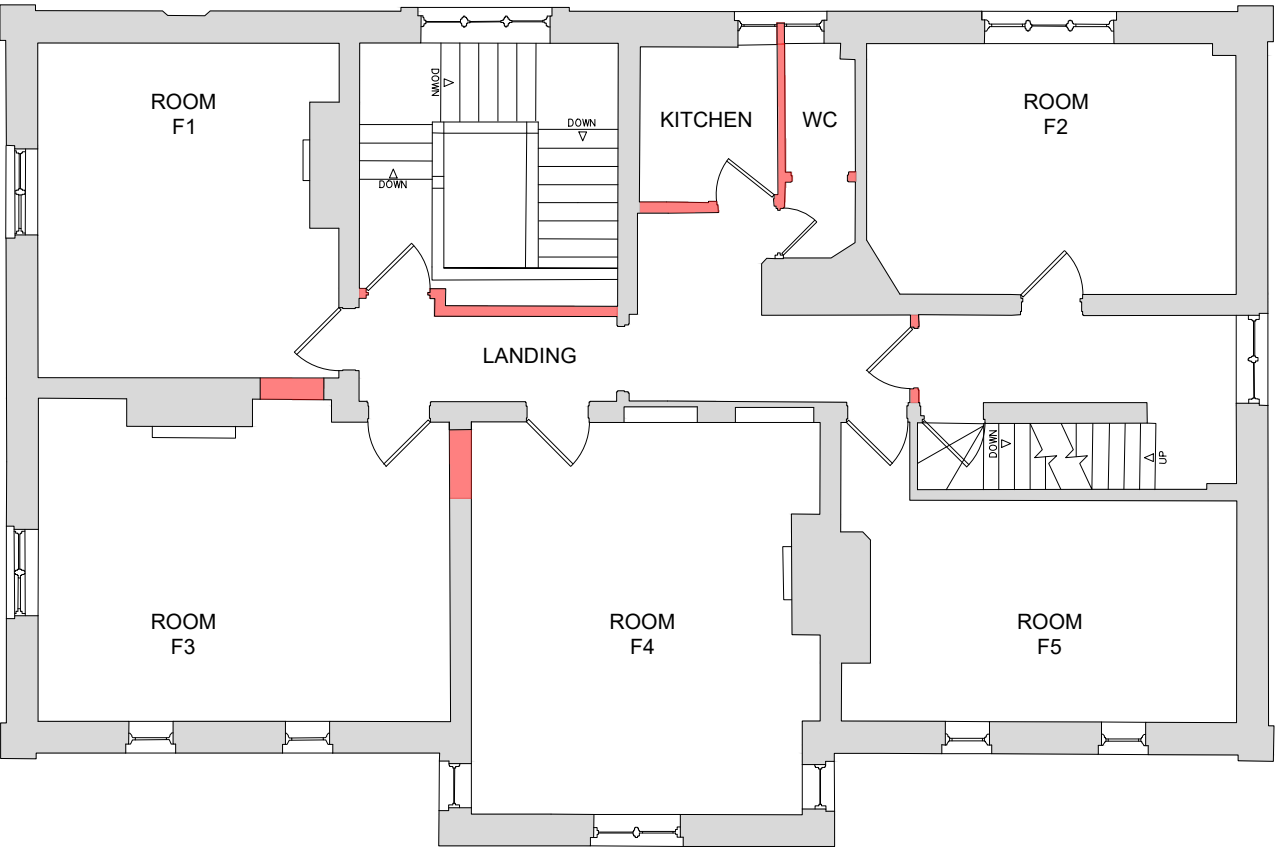


FIRST FLOOR PLAN

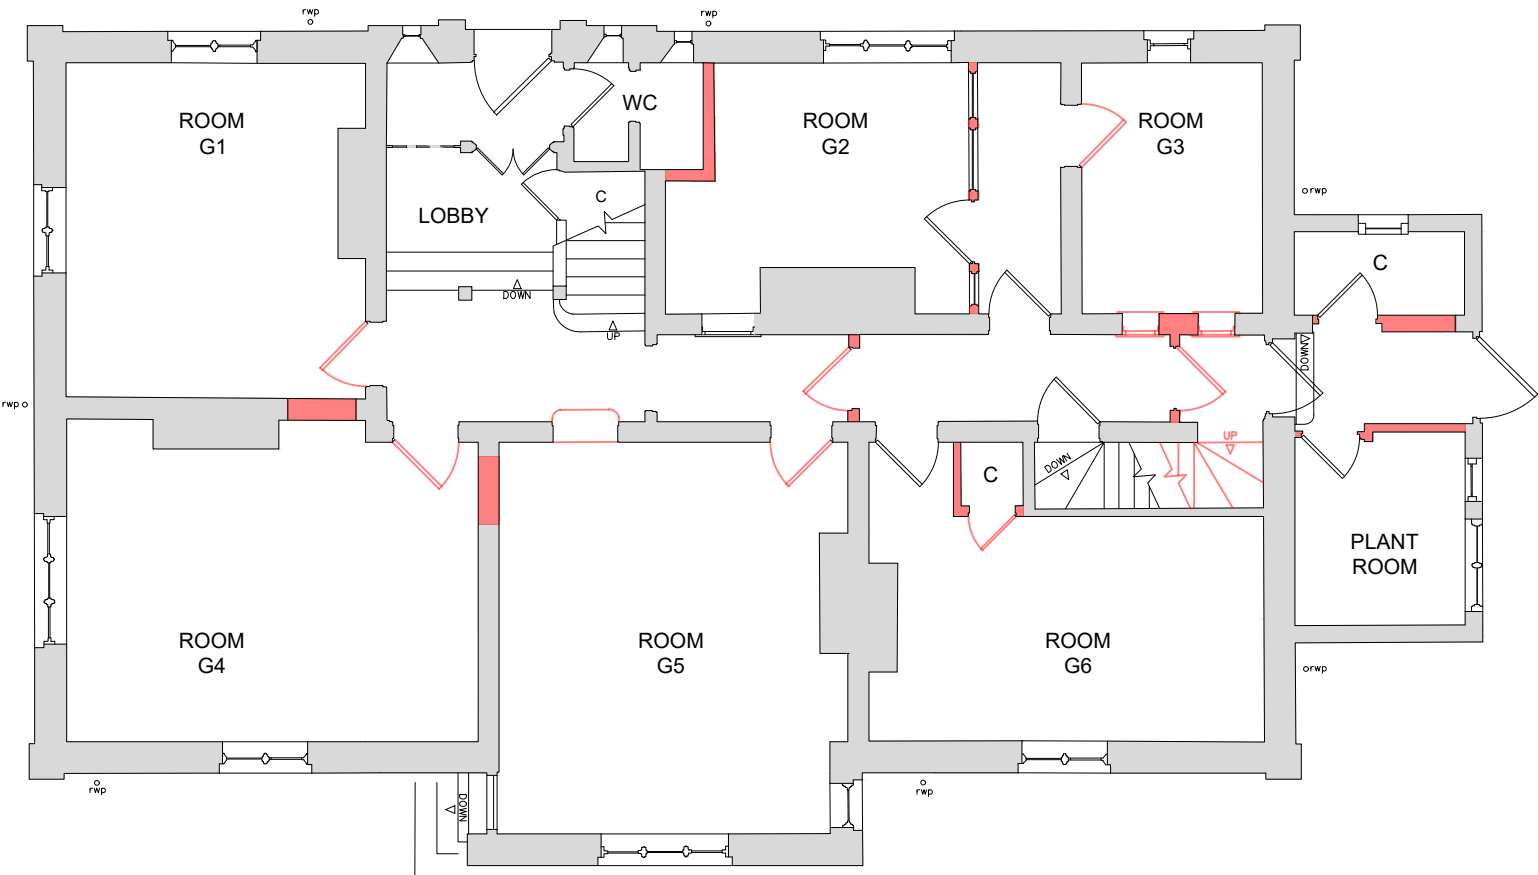


GROUND FLOOR PLAN

walls to be removed

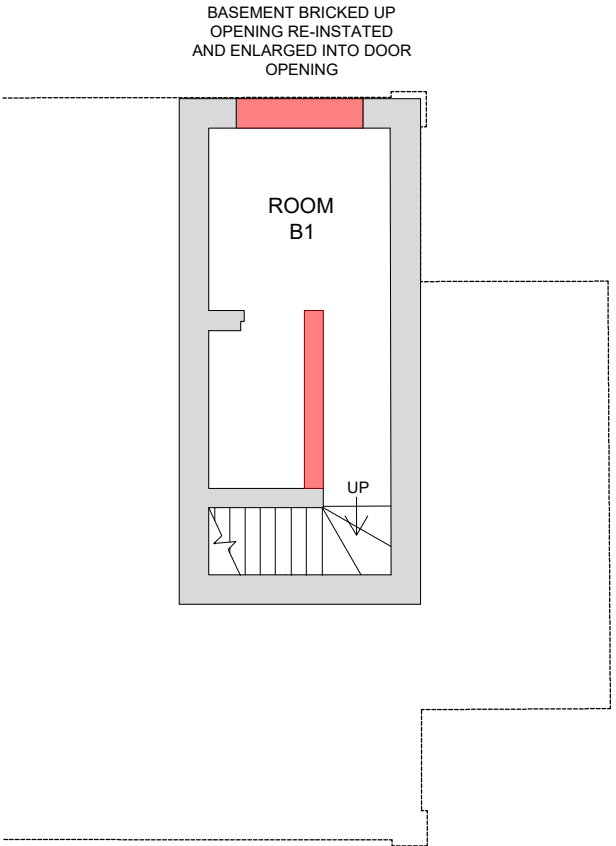

BASEMENT FLOOR PLAN

 

Rev.	Date	Detail
A	15.11.24	PROPOSED OPENINGS REVISED

Status **PLANNING APPLICATION**



ASCOT DESIGN
Timeless architecture

Ascot Design Ltd, Berkshire House 39-51 High Street, Ascot, Berkshire, SL5 7HY
Tel: 01344 299330 Fax: 01344 299331 Email: info@ascotdesign.com
www.ascotdesign.com

Client **CREST NICHOLSON
OPERATIONS LTD**

Project Title **THE MOAT HOUSE,
ARBORFIELD GARRISON**

DRAWING Title **EXISTING FLOOR PLANS
SHOWING WALLS REMOVED**

Scale.	Date	Drawn
1:100 @ A2	AUG 24	DQ

DRAWING No.	Rev.
24 - J4633-02	A

The copyright in this document and design is confidential to and the property of Ascot Design Limited