




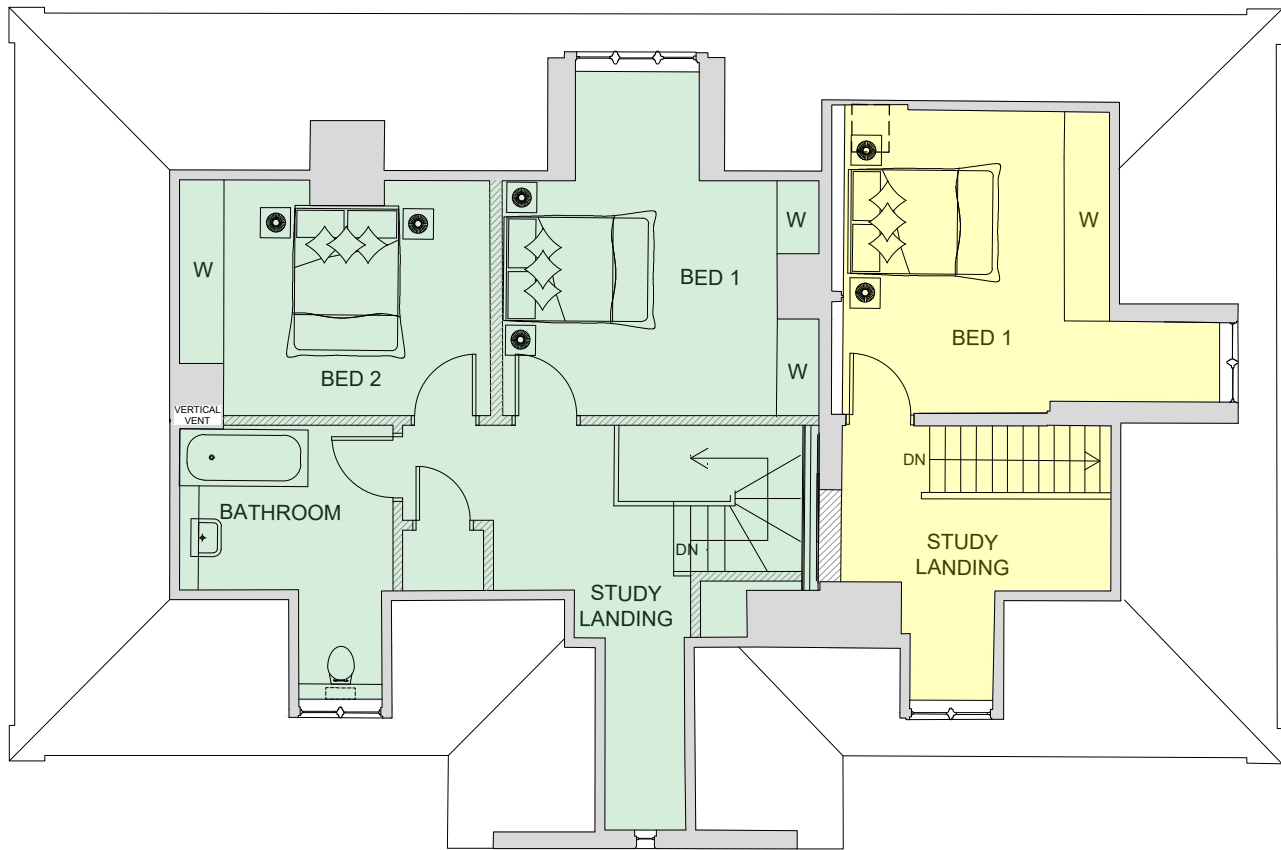

SECOND FLOOR PLAN

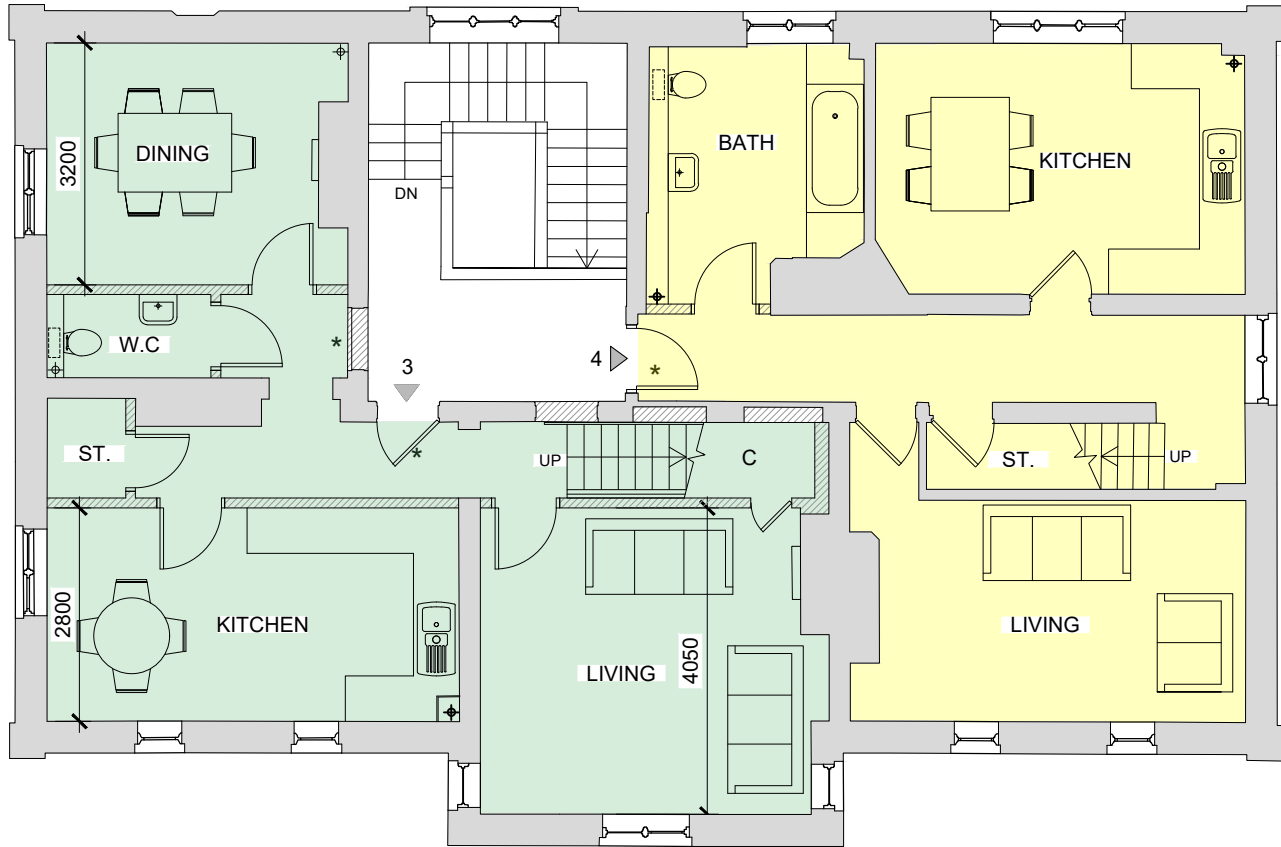


FIRST FLOOR PLAN

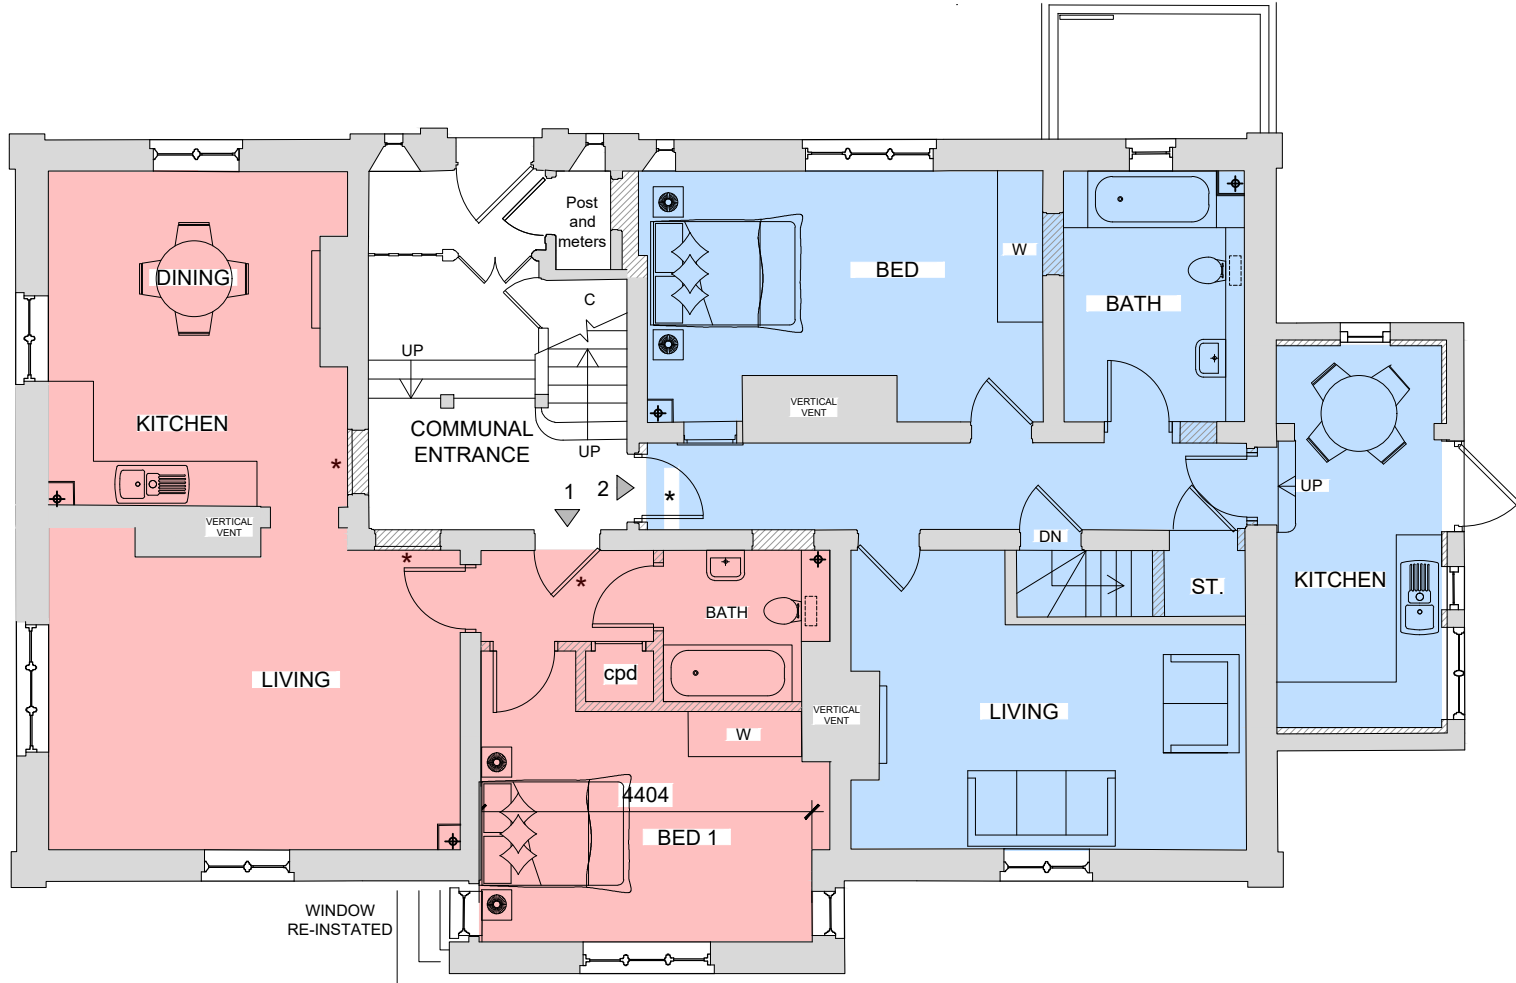

GROUND FLOOR PLAN

* PERIOD INTERNAL DOORS
RETAINED OR REUSED

* PERIOD INTERNAL DOORS
RETAINED OR REUSED

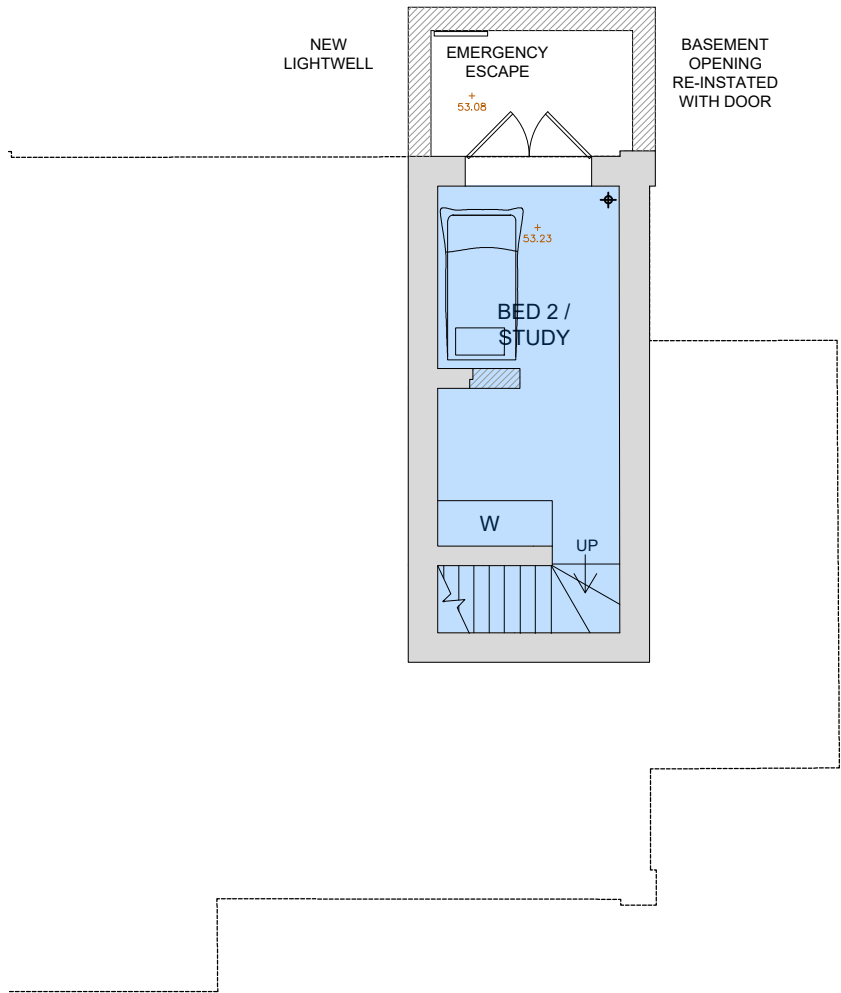

BASEMENT FLOOR PLAN

SCHEDULE OF ACCOMMODATION


APT. 1 = 64.8 sqm / 698 sqft

APT. 2 = 86.4 sqm / 929 sqft

APT. 3 = 117.4 sqm / 1263 sqft

APT. 4 = 84.3 sqm / 907 sqft

TOTAL 352.9 sqm / 3797sqft

 

B 15.11.24 APARTMENT LAYOUTS REVISED

Rev. A	Date	Detail APARTMENT LAYOUTS REVISED FOLLOWING CONSERVATION OFFICER COMMENTS
--------	------	--

PLANNING APPLICATION



ASCOT DESIGN
Timeless architecture

Ascot Design Ltd, Berkshire House 39-51 High Street, Ascot, Berkshire, SL5 7HY
Tel: 01344 299330 Fax: 01344 299331 Email: info@ascotdesign .com
www.ascotdesign.com

CREST NICHOLSON
OPERATIONS LTD

THE MOAT HOUSE,
ARBORFIELD GARRISON

PROPOSED
FLOOR PLANS

Scale. 1:100 @ A2 Date AUG 24 Drawn DQ

DRAWING No. 24 - J4633-11

Rev. B

The copyright in this document and design is confidential to and the property of Ascot Design Limited