


PROPOSED: ELEVATIONS

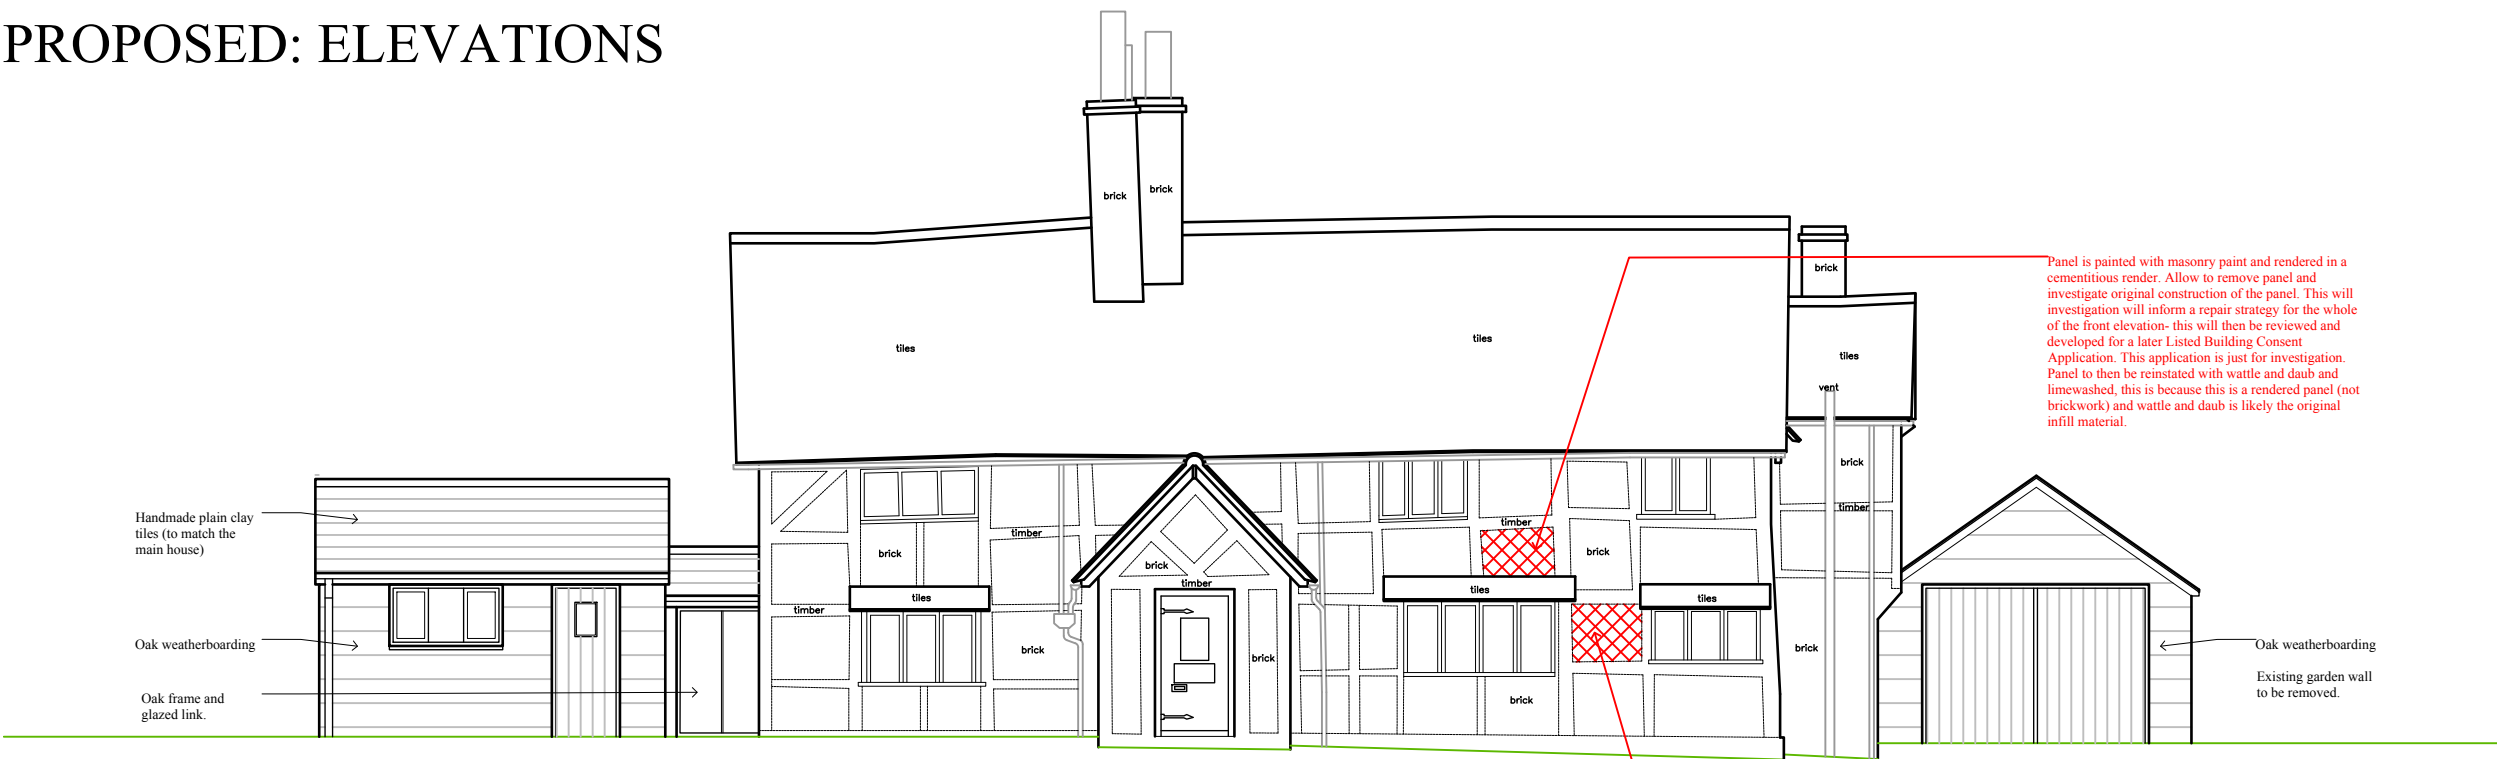


South (Front) Elevation

Panel is painted with masonry paint and rendered in a cementitious render. Allow to remove panel and investigate original construction of the panel. This will investigation will inform a repair strategy for the whole of the front elevation- this will then be reviewed and developed for a later Listed Building Consent Application. This application is just for investigation. Panel to then be reinstated with wattle and daub and limewashed, this is because this is a rendered panel (not brickwork) and wattle and daub is likely the original infill material.


Brick panel is painted with masonry paint, which is not suitable for a historic buildings. Allow to carry out trials of removing the paint to the panel. Trials should be carried out using:

- PeelAway 1
- PeelAway 7
- Osmo Paint Stripper
- Kling-Strip Paint Remover

This will investigation will inform a repair strategy for the whole of the front elevation- this will then be reviewed and developed for a later Listed Building Consent Application. This application is just for investigation. Panel to then be redecorated with Keim, in a colour to match the existing panels.

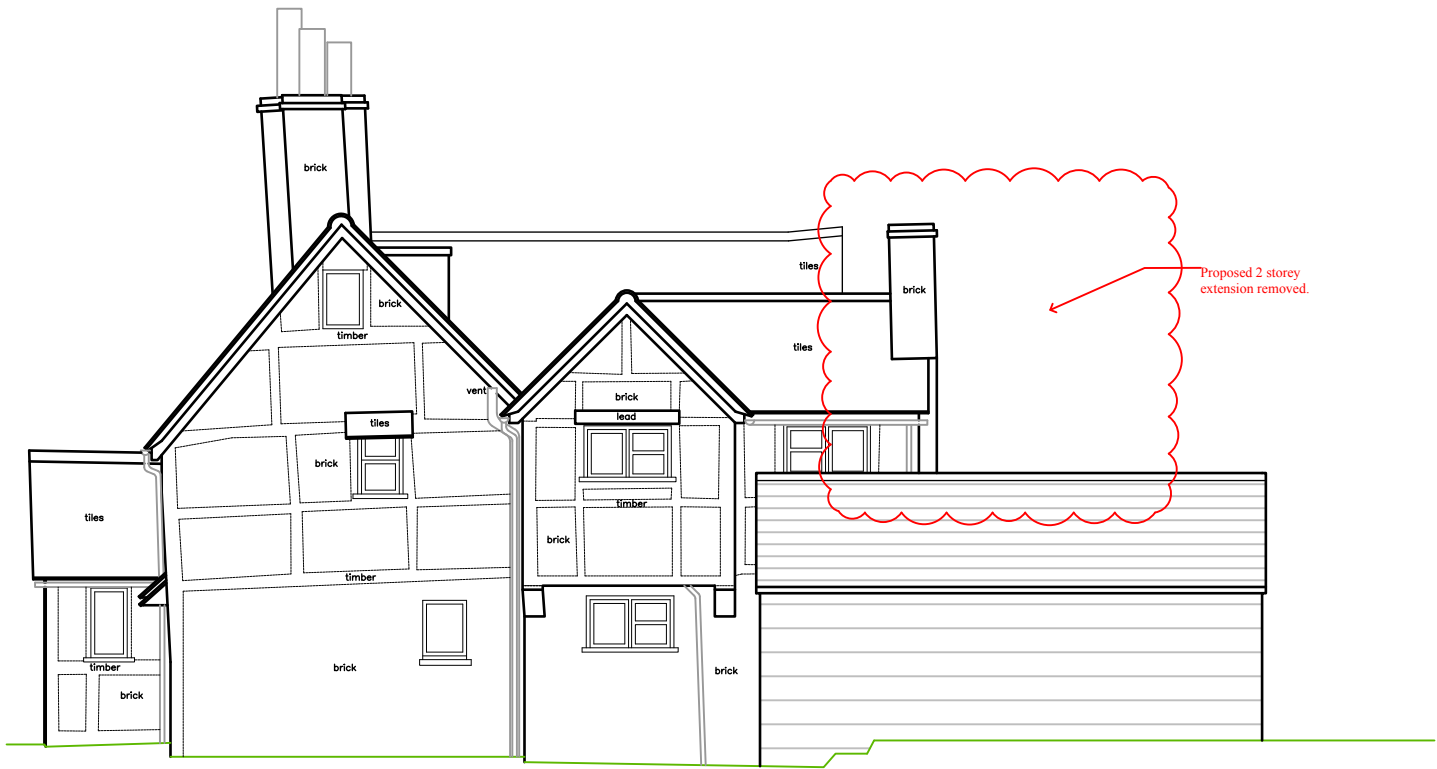

East (Side) Elevation

 

NOTES:

REV.	DESCRIPTION	BY	DATE
4	Amendments	LW	16.03.26
3	Further amendments	LW	19.12.25
2	post pre-app amendments	LW	30.10.25
1	client amendments	LW	26.03.25

This is a CAD Drawing
No responsibility is taken for any dimensions obtained by measuring or scaling from this drawing and no reliance may be placed on such dimensions. If no dimensions are given, it is the responsibility of the recipient to ascertain the dimension. The sizing of all structural and service elements must always be checked against the relevant consultants drawings.
COPYRIGHT RESERVED
Copying or reproduction of this drawing or electronic data without the written consent of Liberty Watts is not permitted.

Liberty Rose Architects 
Chartered Architects | Conservation | Historic Buildings

BELLA VISTA,
CITY ROAD,
RADNAGE,
HIGH WYCOMBE,
BUCKS,
HP14 4DW

T:07837005192
E:libby.watts@gmail.com
W:www.libertyrosedesign.co.uk

DRAWN: LW	CHECKED:
-----------	----------

CLIENT:	Rainier and Rosalind		
PROJECT:	18 Primrose lane, Wokingham		
	RG41 5UR		
TITLE:	Roof Plan		
	Proposed		
ISSUE:	Planning		
SCALE:	1:100 @ A3		
DATE:	March 2024		
DWG NO.:	1060-24	R:	4