



All dimensions are to be checked on site before work commences.
Figured dimensions to be taken in preference to scaled dimensions.
If in doubt please ask.
© Copyright reserved.

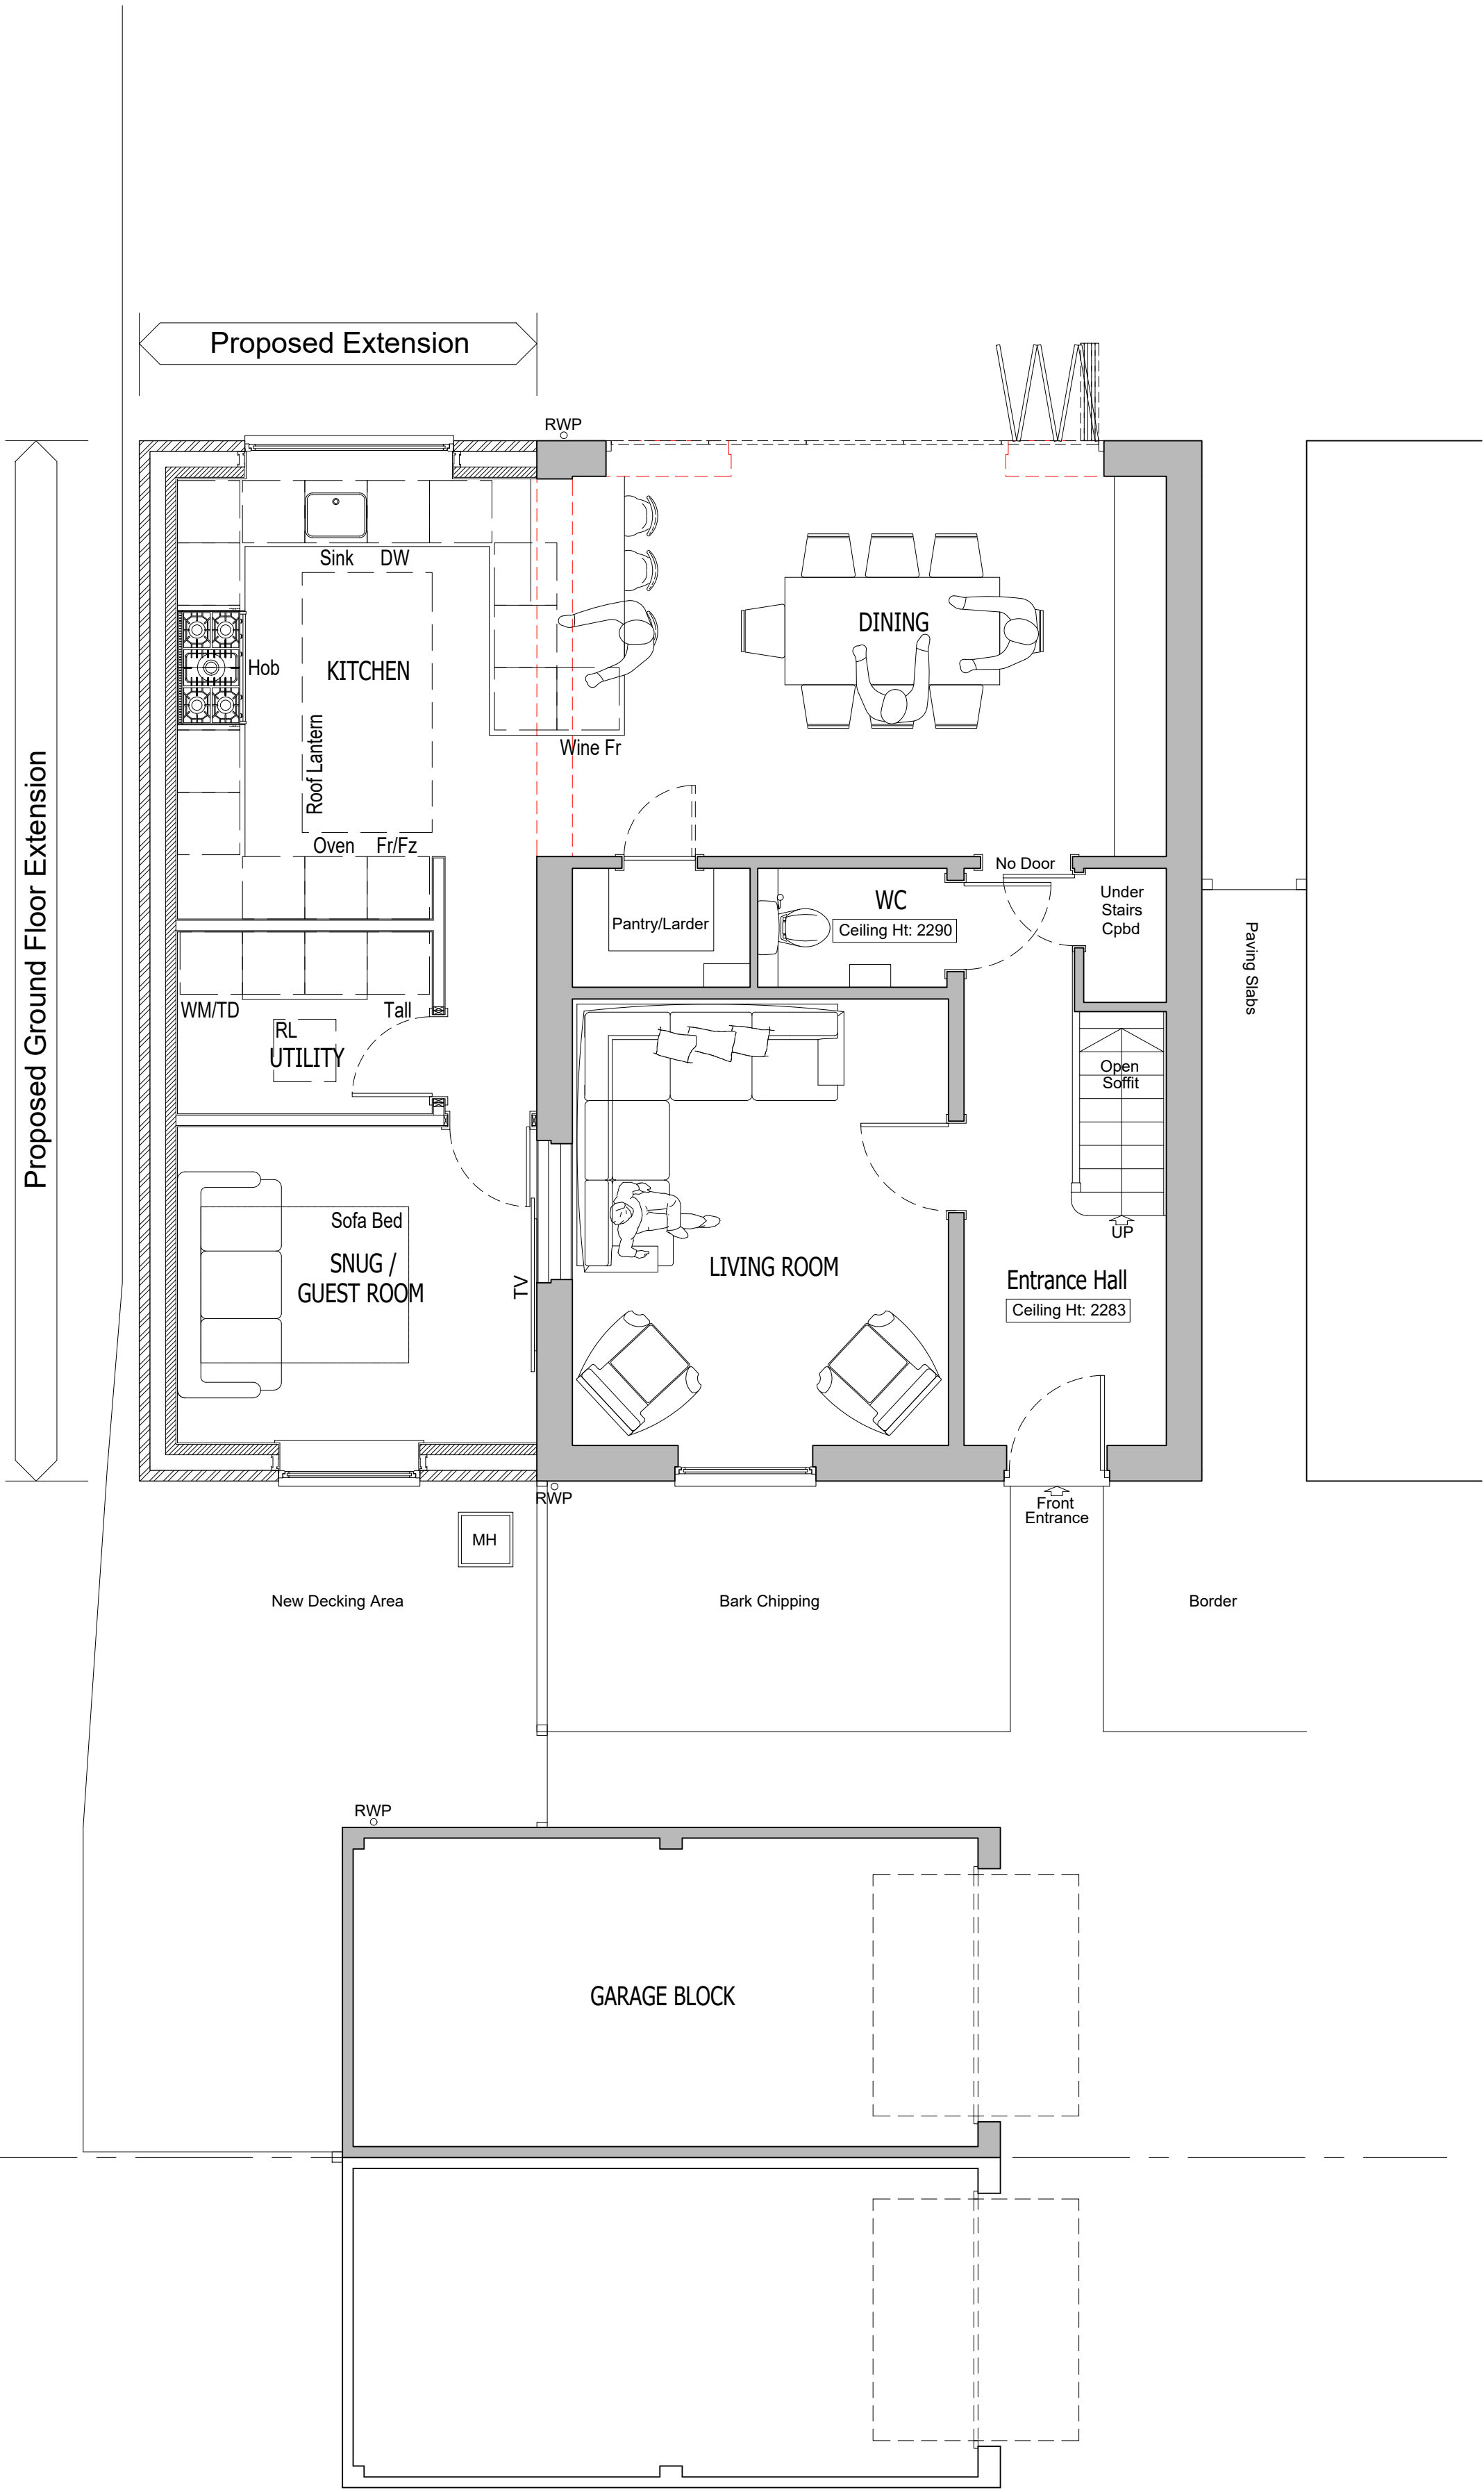


GROUND FLOOR PLAN As Proposed

Scale 1:50

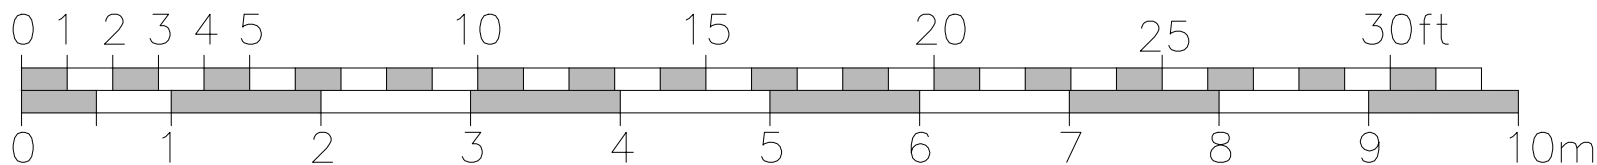

Scale Bar 1:50

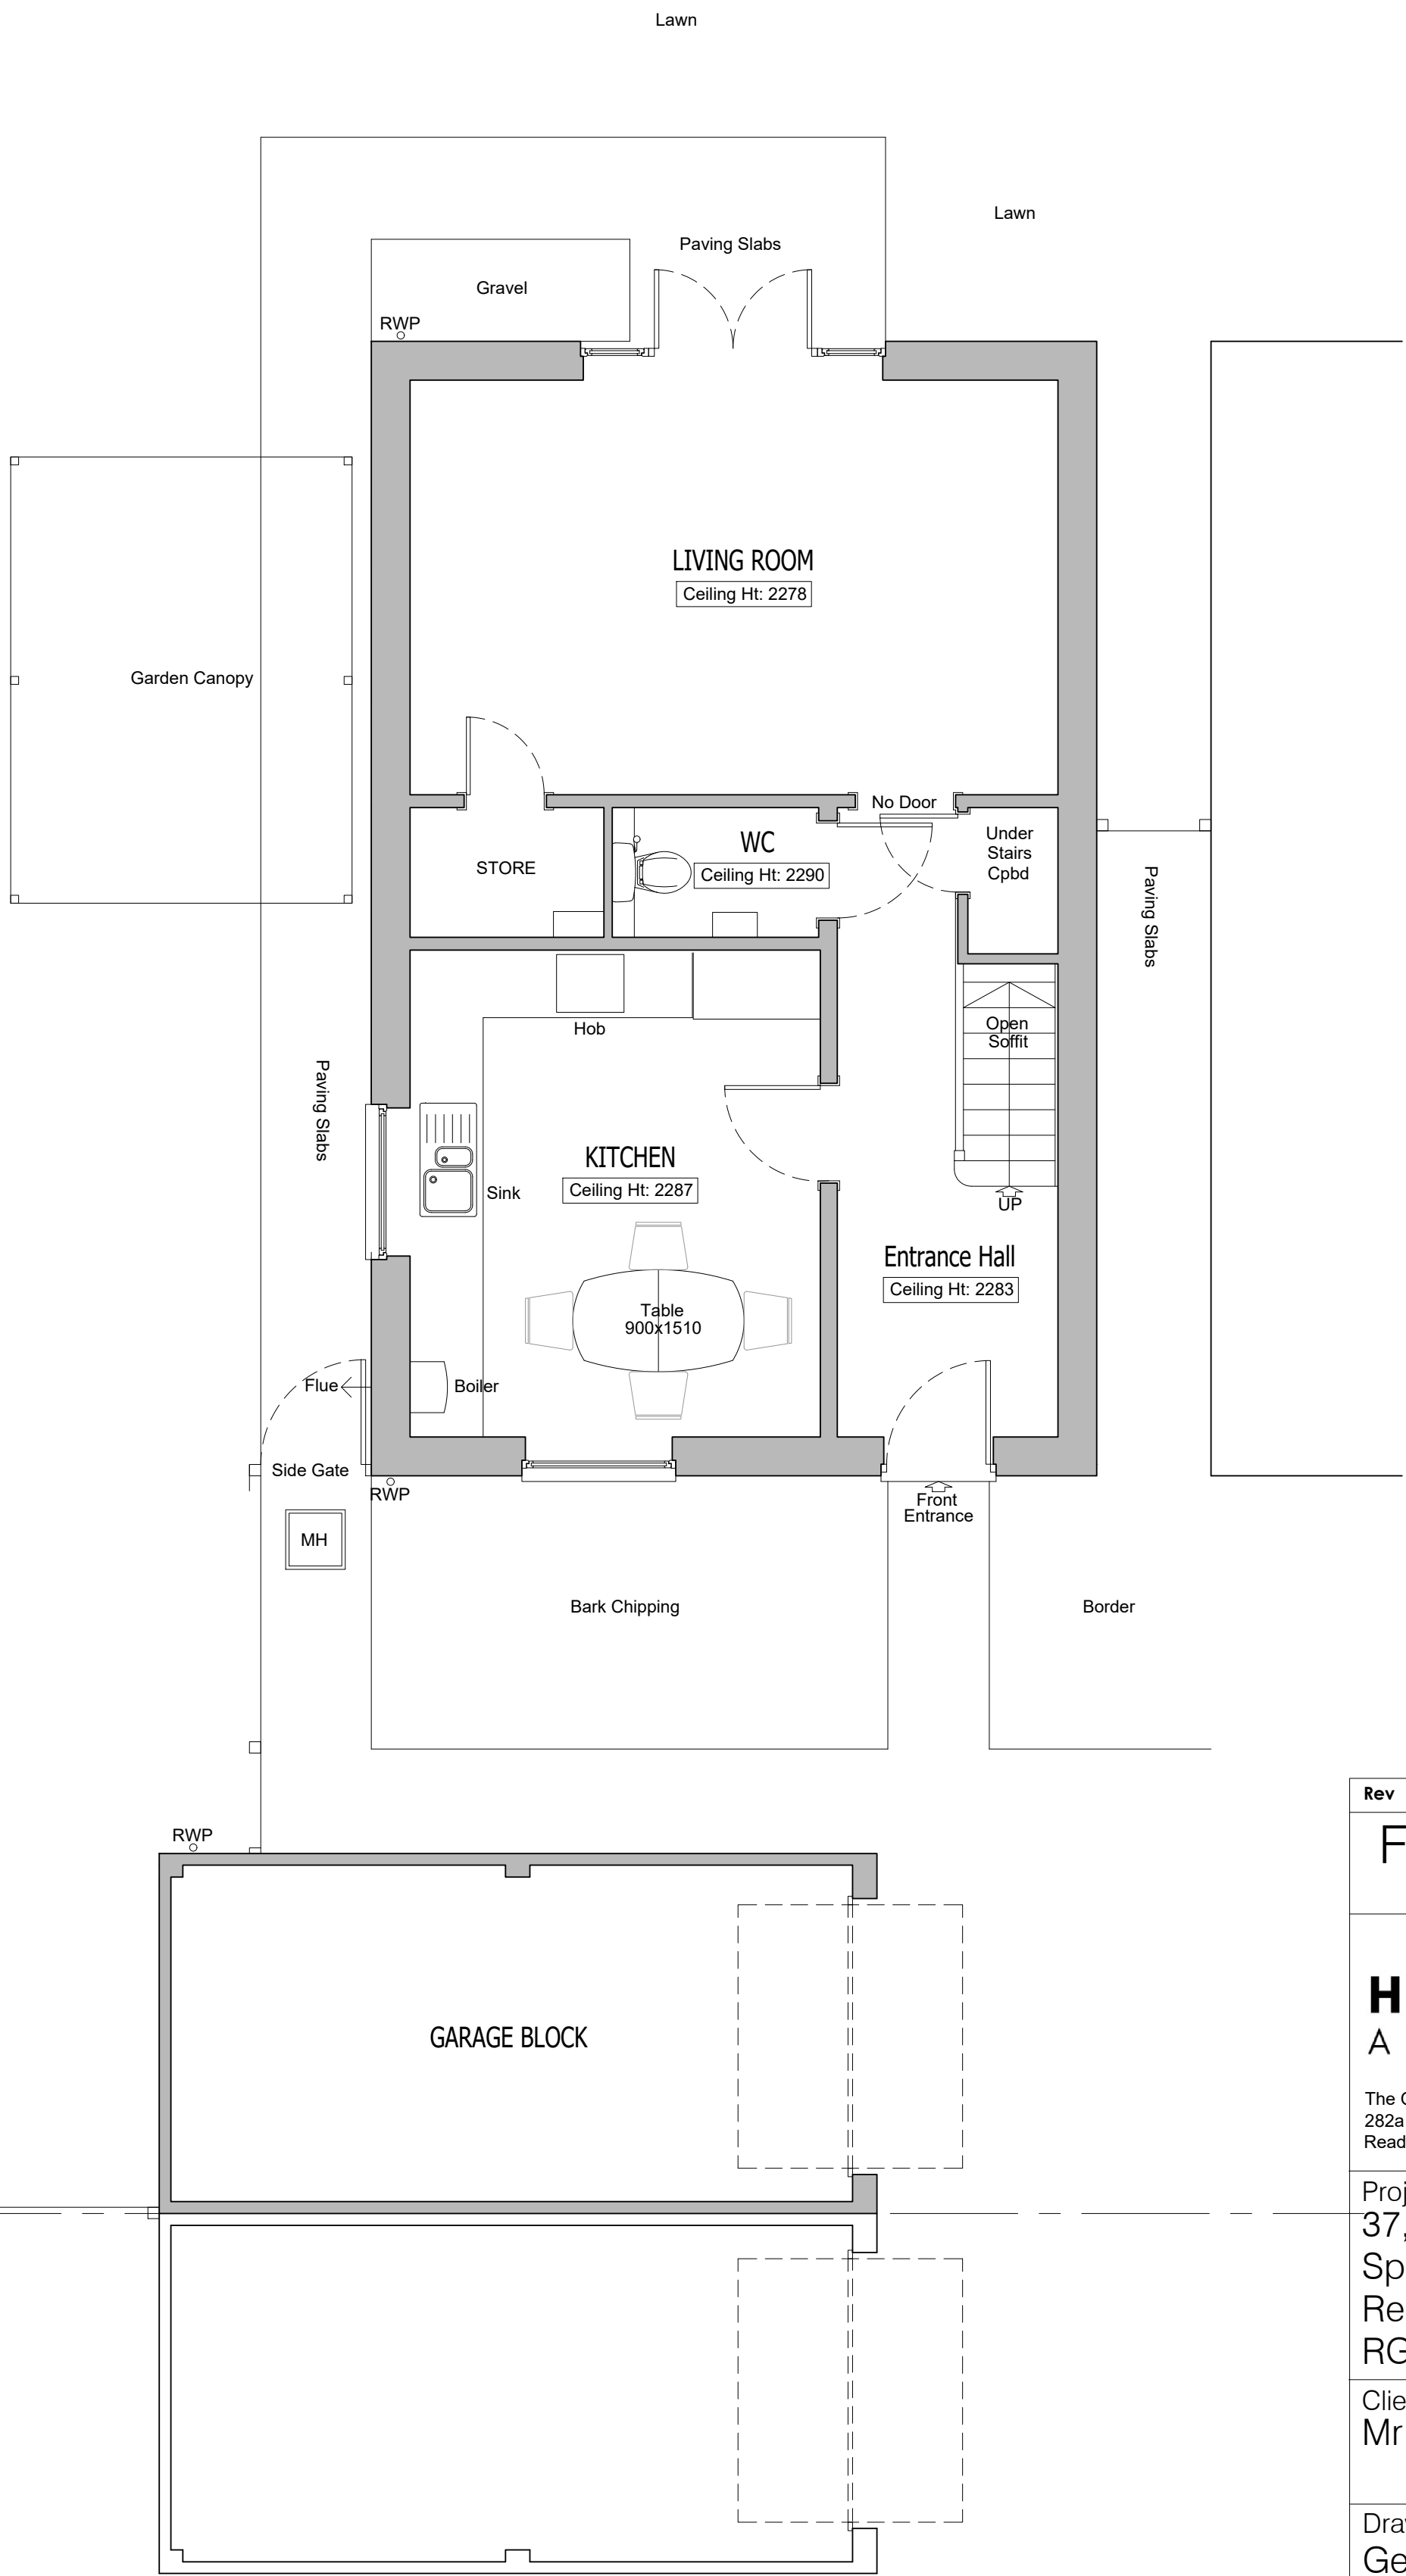

GROUND FLOOR PLAN As Existing

Scale 1:50

Rev	Description	Date	Initials
FOR PLANNING SUBMISSION			
HOLTHAM+NEWMAN ARCHITECTS 			
The Old Dairy 282a Hyde End Road, Spencer's Wood, Reading, Berkshire, RG7 1DN			
T: 07971 316499 E: hello@hnarchitects.co.uk			
Project: 37, Appleby Walk Spencer's Wood Reading RG7 1UZ			
Client Mr and Mrs. D. Tanswell			
Drawing Title: General Arrangement Floor Plans Ground Floor Level Option Three As Existing and Proposed			
Scale:	1:50 @A1	Dwg. No.:	2503-P100
Drawn by:	DH	Date:	March 2025
Rev.:	-		