
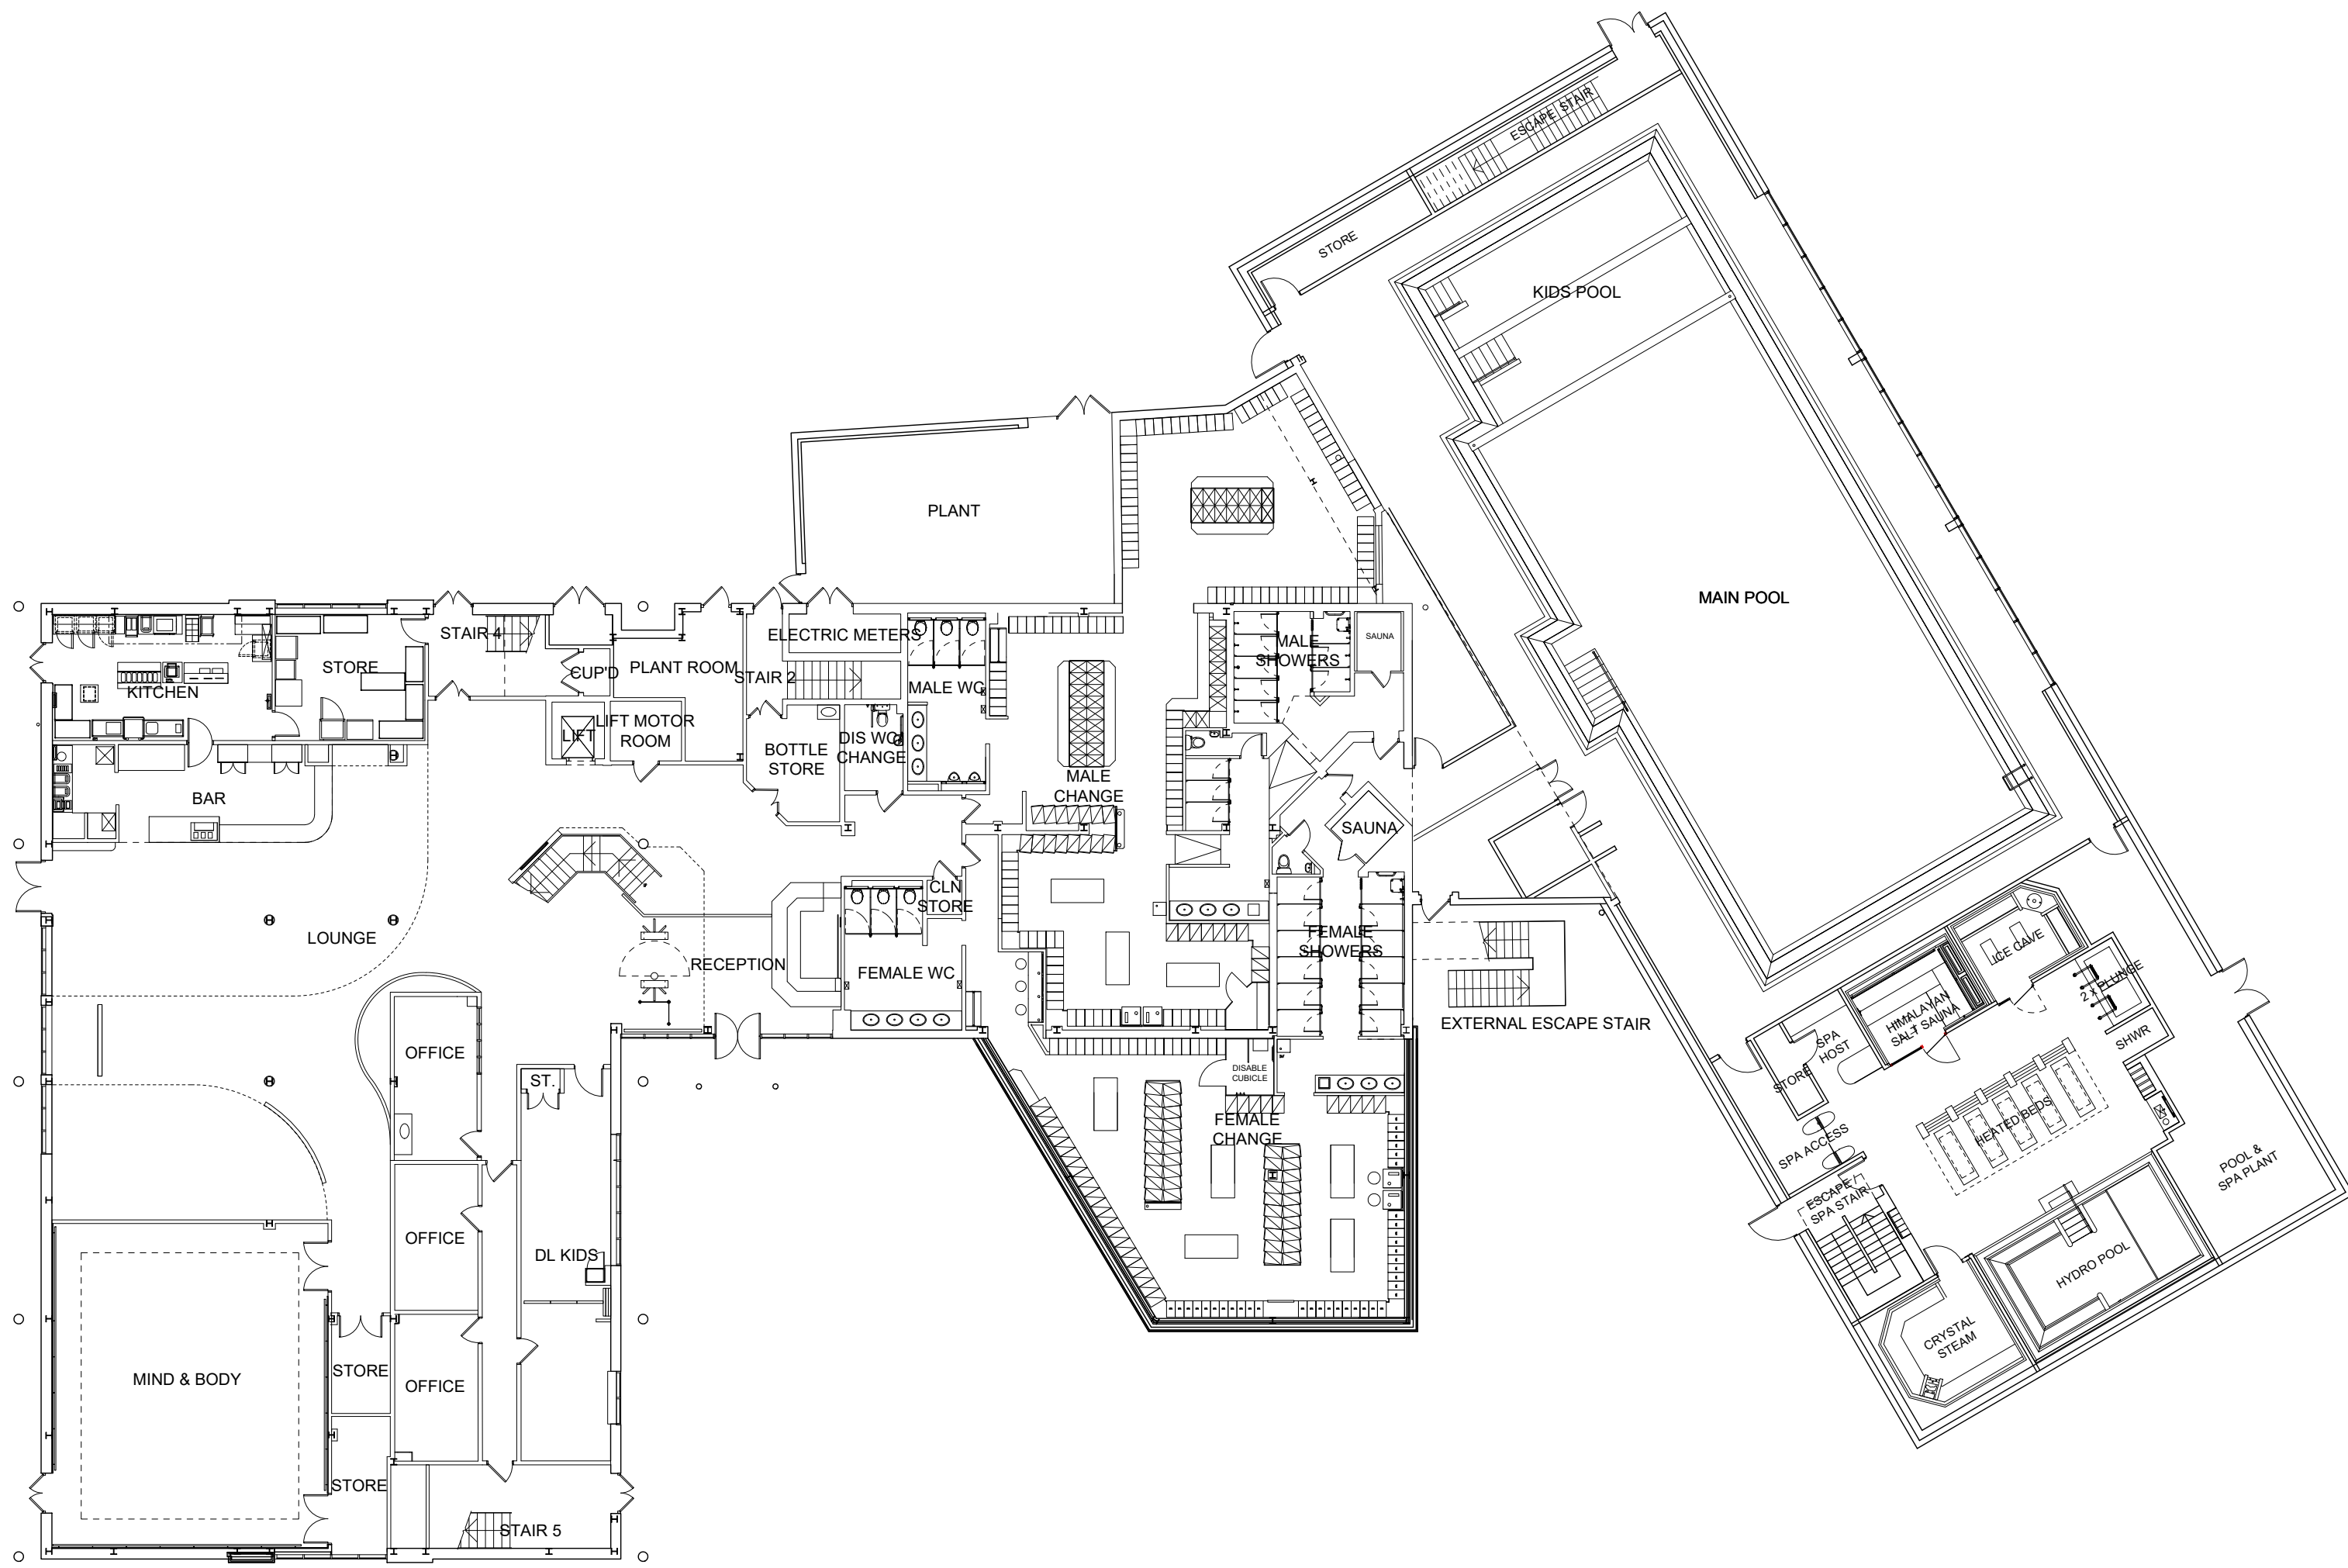


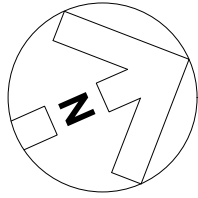

REVISION: P01 BY: KDS CHECKED: MPB DATE: 16/12/2025
Planning Issue

STATUS

S4a | FOR PLANNING

CLIENT



PROJECT DAVID LLOYD READING
THAMES VALLEY
BUSINESS PARK

TITLE PROPOSED
GROUND FLOOR PLAN

Hadfield Cawkwell Davidson

Broomgrove Lodge, 13 Broomgrove Rd, Sheffield, S10 2LZ T 0114 266 8181 www.hcd.co.uk

HCD PROJECT NO. 2025-219	SCALE 1:200 @ A1	REV P01
-----------------------------	---------------------	------------

PROJECT NO. 25219	ORIGINATOR HCD	VOLUME A0	LEVEL 00	TYPE DR	ROLE - NUMBER A-PL-008
----------------------	-------------------	--------------	-------------	------------	---------------------------

S:\Architecture\25219\Drawings\DR - Plansheets\Planning\A-PL-008 - Proposed Ground Floor Plan.dwg | © HCD