
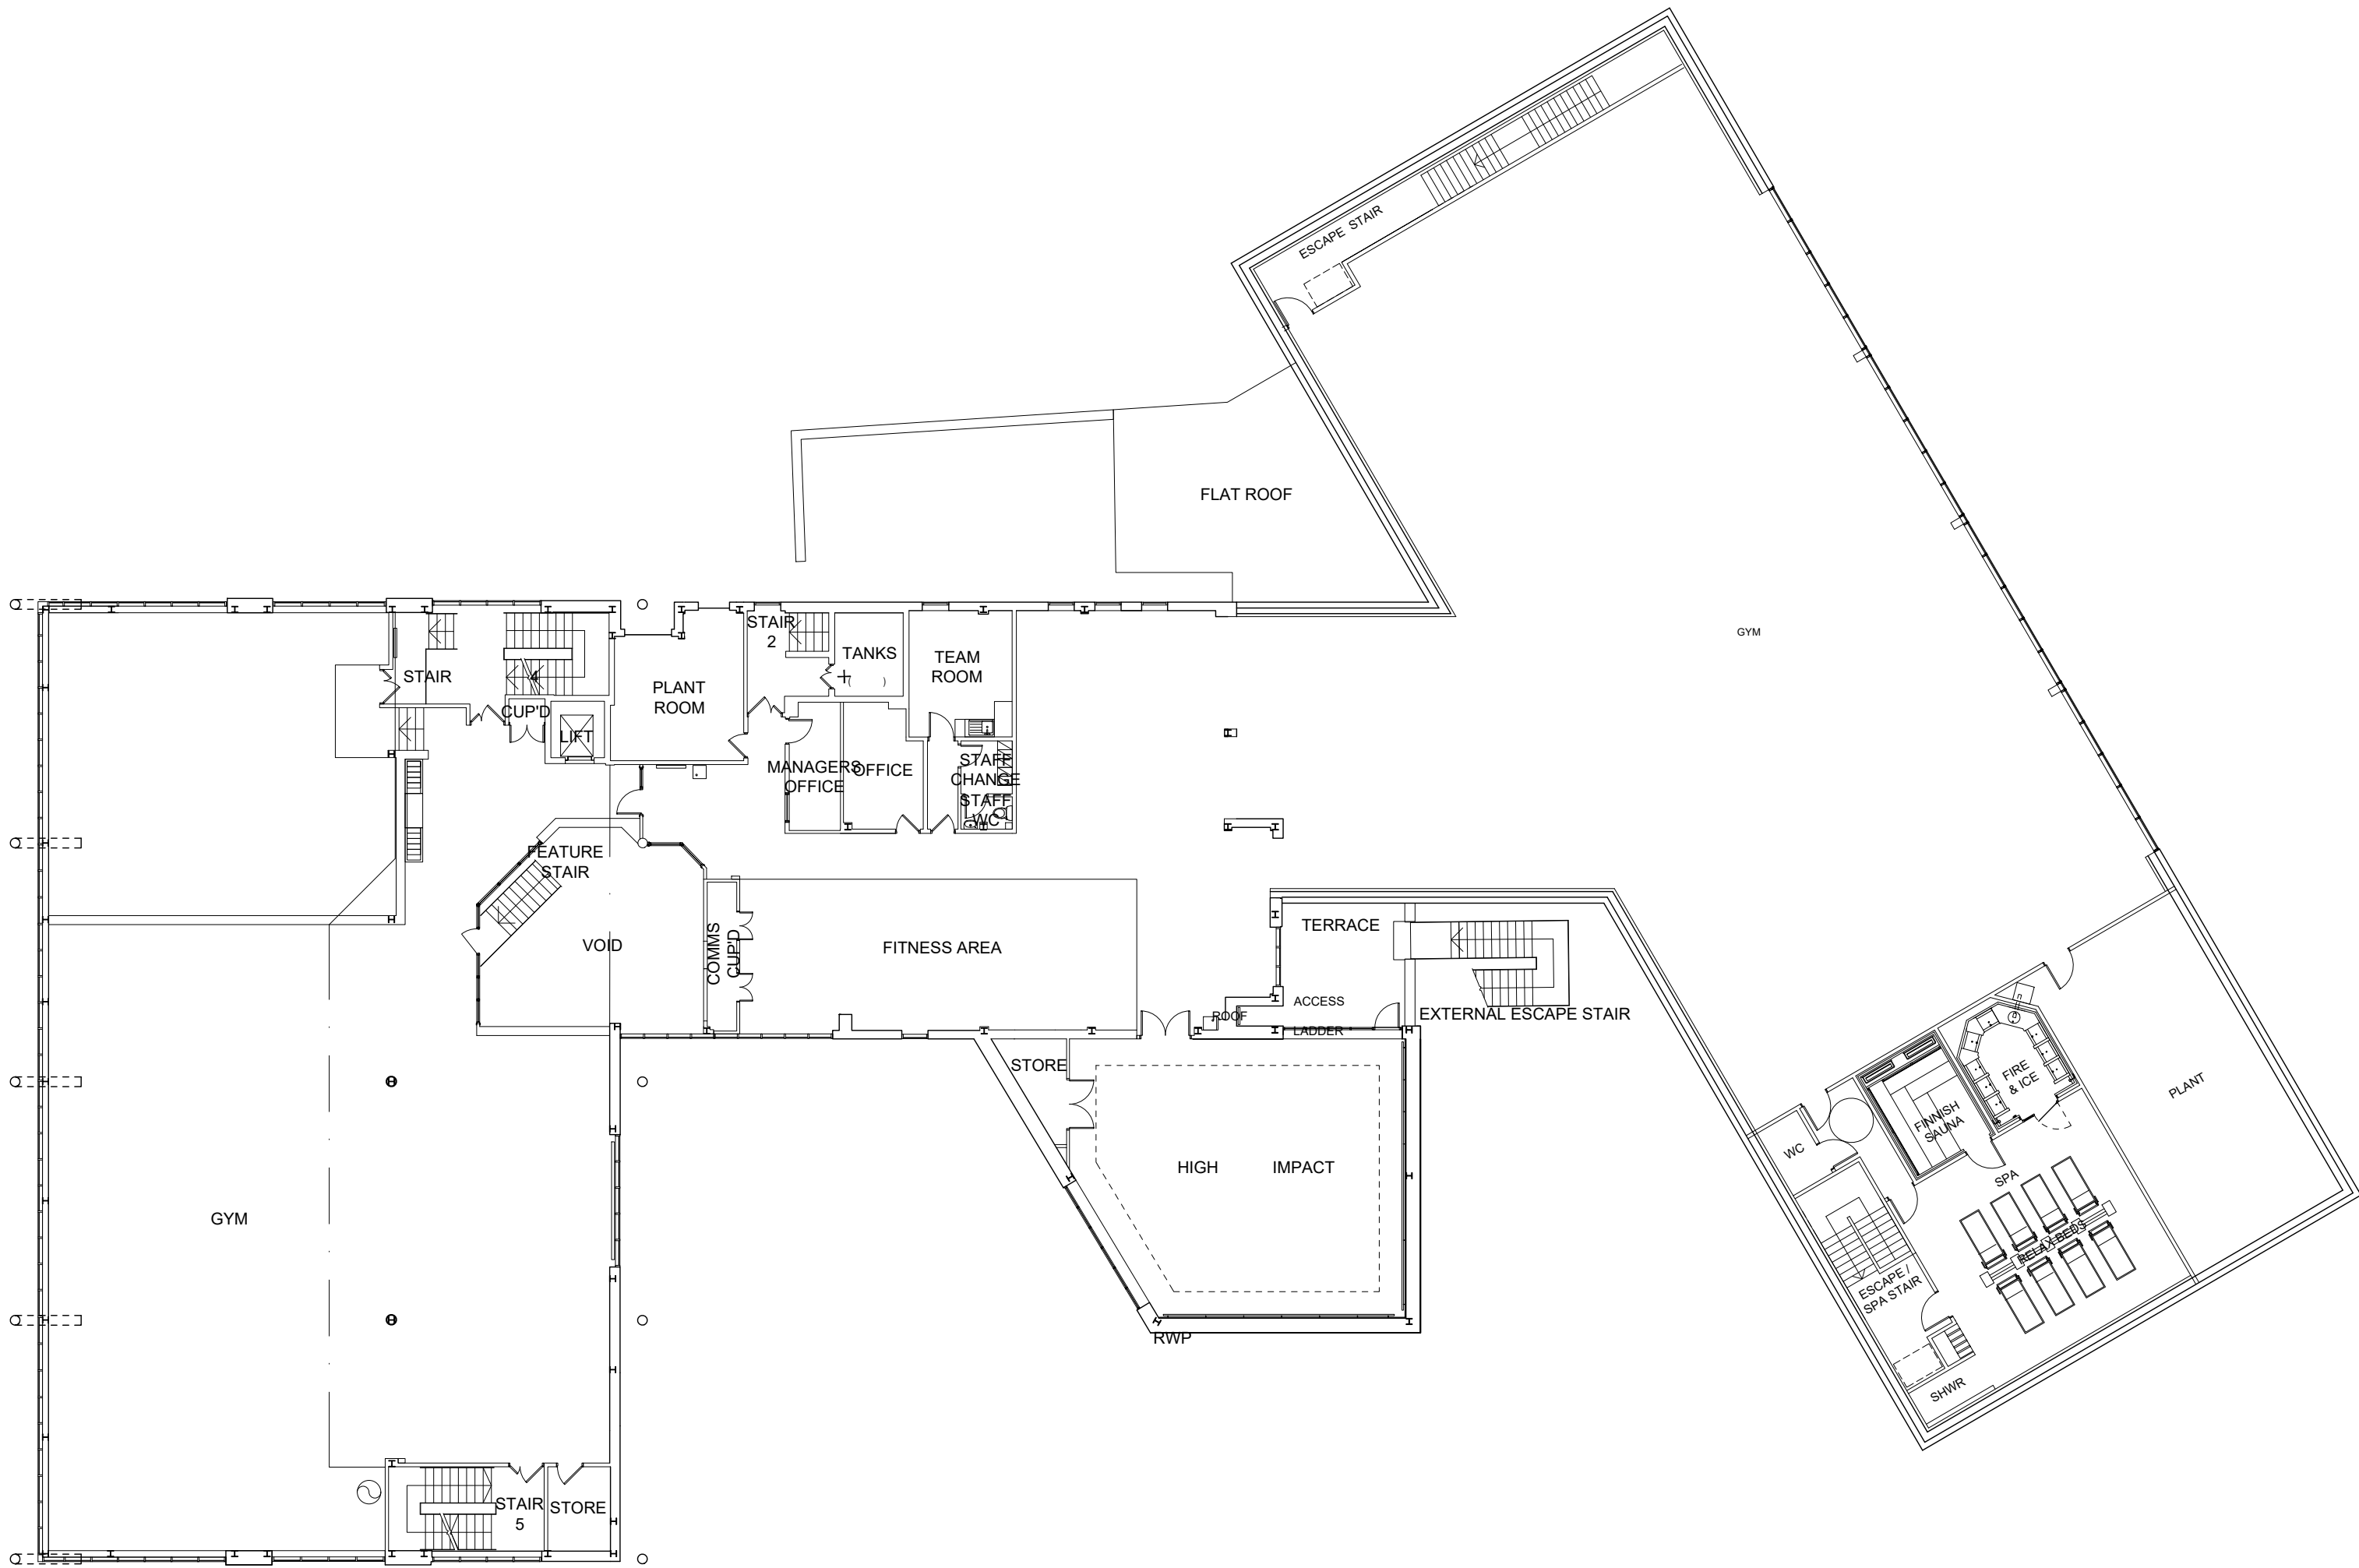
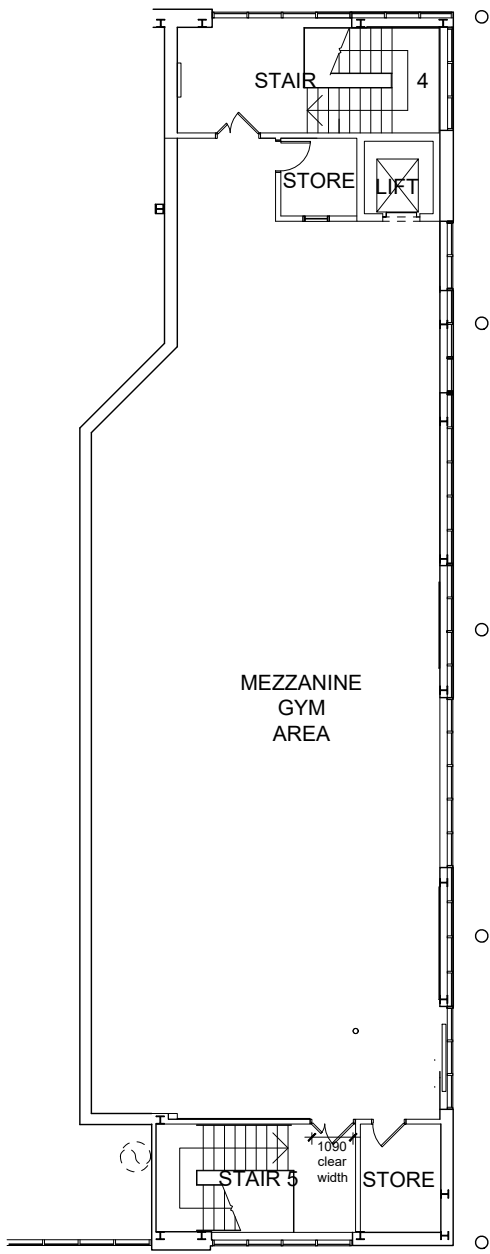


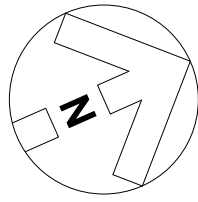

REVISION: P01 BY: KDS CHECKED: MPB DATE: 16/12/2025
Planning Issue
STATUS

S4a | FOR PLANNING

CLIENT

David Lloyd
CLUBS

PROJECT
DAVID LLOYD READING
THAMES VALLEY
BUSINESS PARK

TITLE
PROPOSED
FIRST & MEZZANINE
FLOOR PLAN

Hadfield Cawkwell Davidson

Broomgrove Lodge, 13 Broomgrove Rd, Sheffield, S10 2LZ T 0114 266 8181 www.hcd.co.uk

HCD PROJECT NO 2025-219	SCALE 1:200 @ A1	REV P01
PROJECT NO 25219	ORGANATOR HCD	VOLUME A0
LEVEL 00	TYPE DR	ROLE + NUMBER A-PL-009