
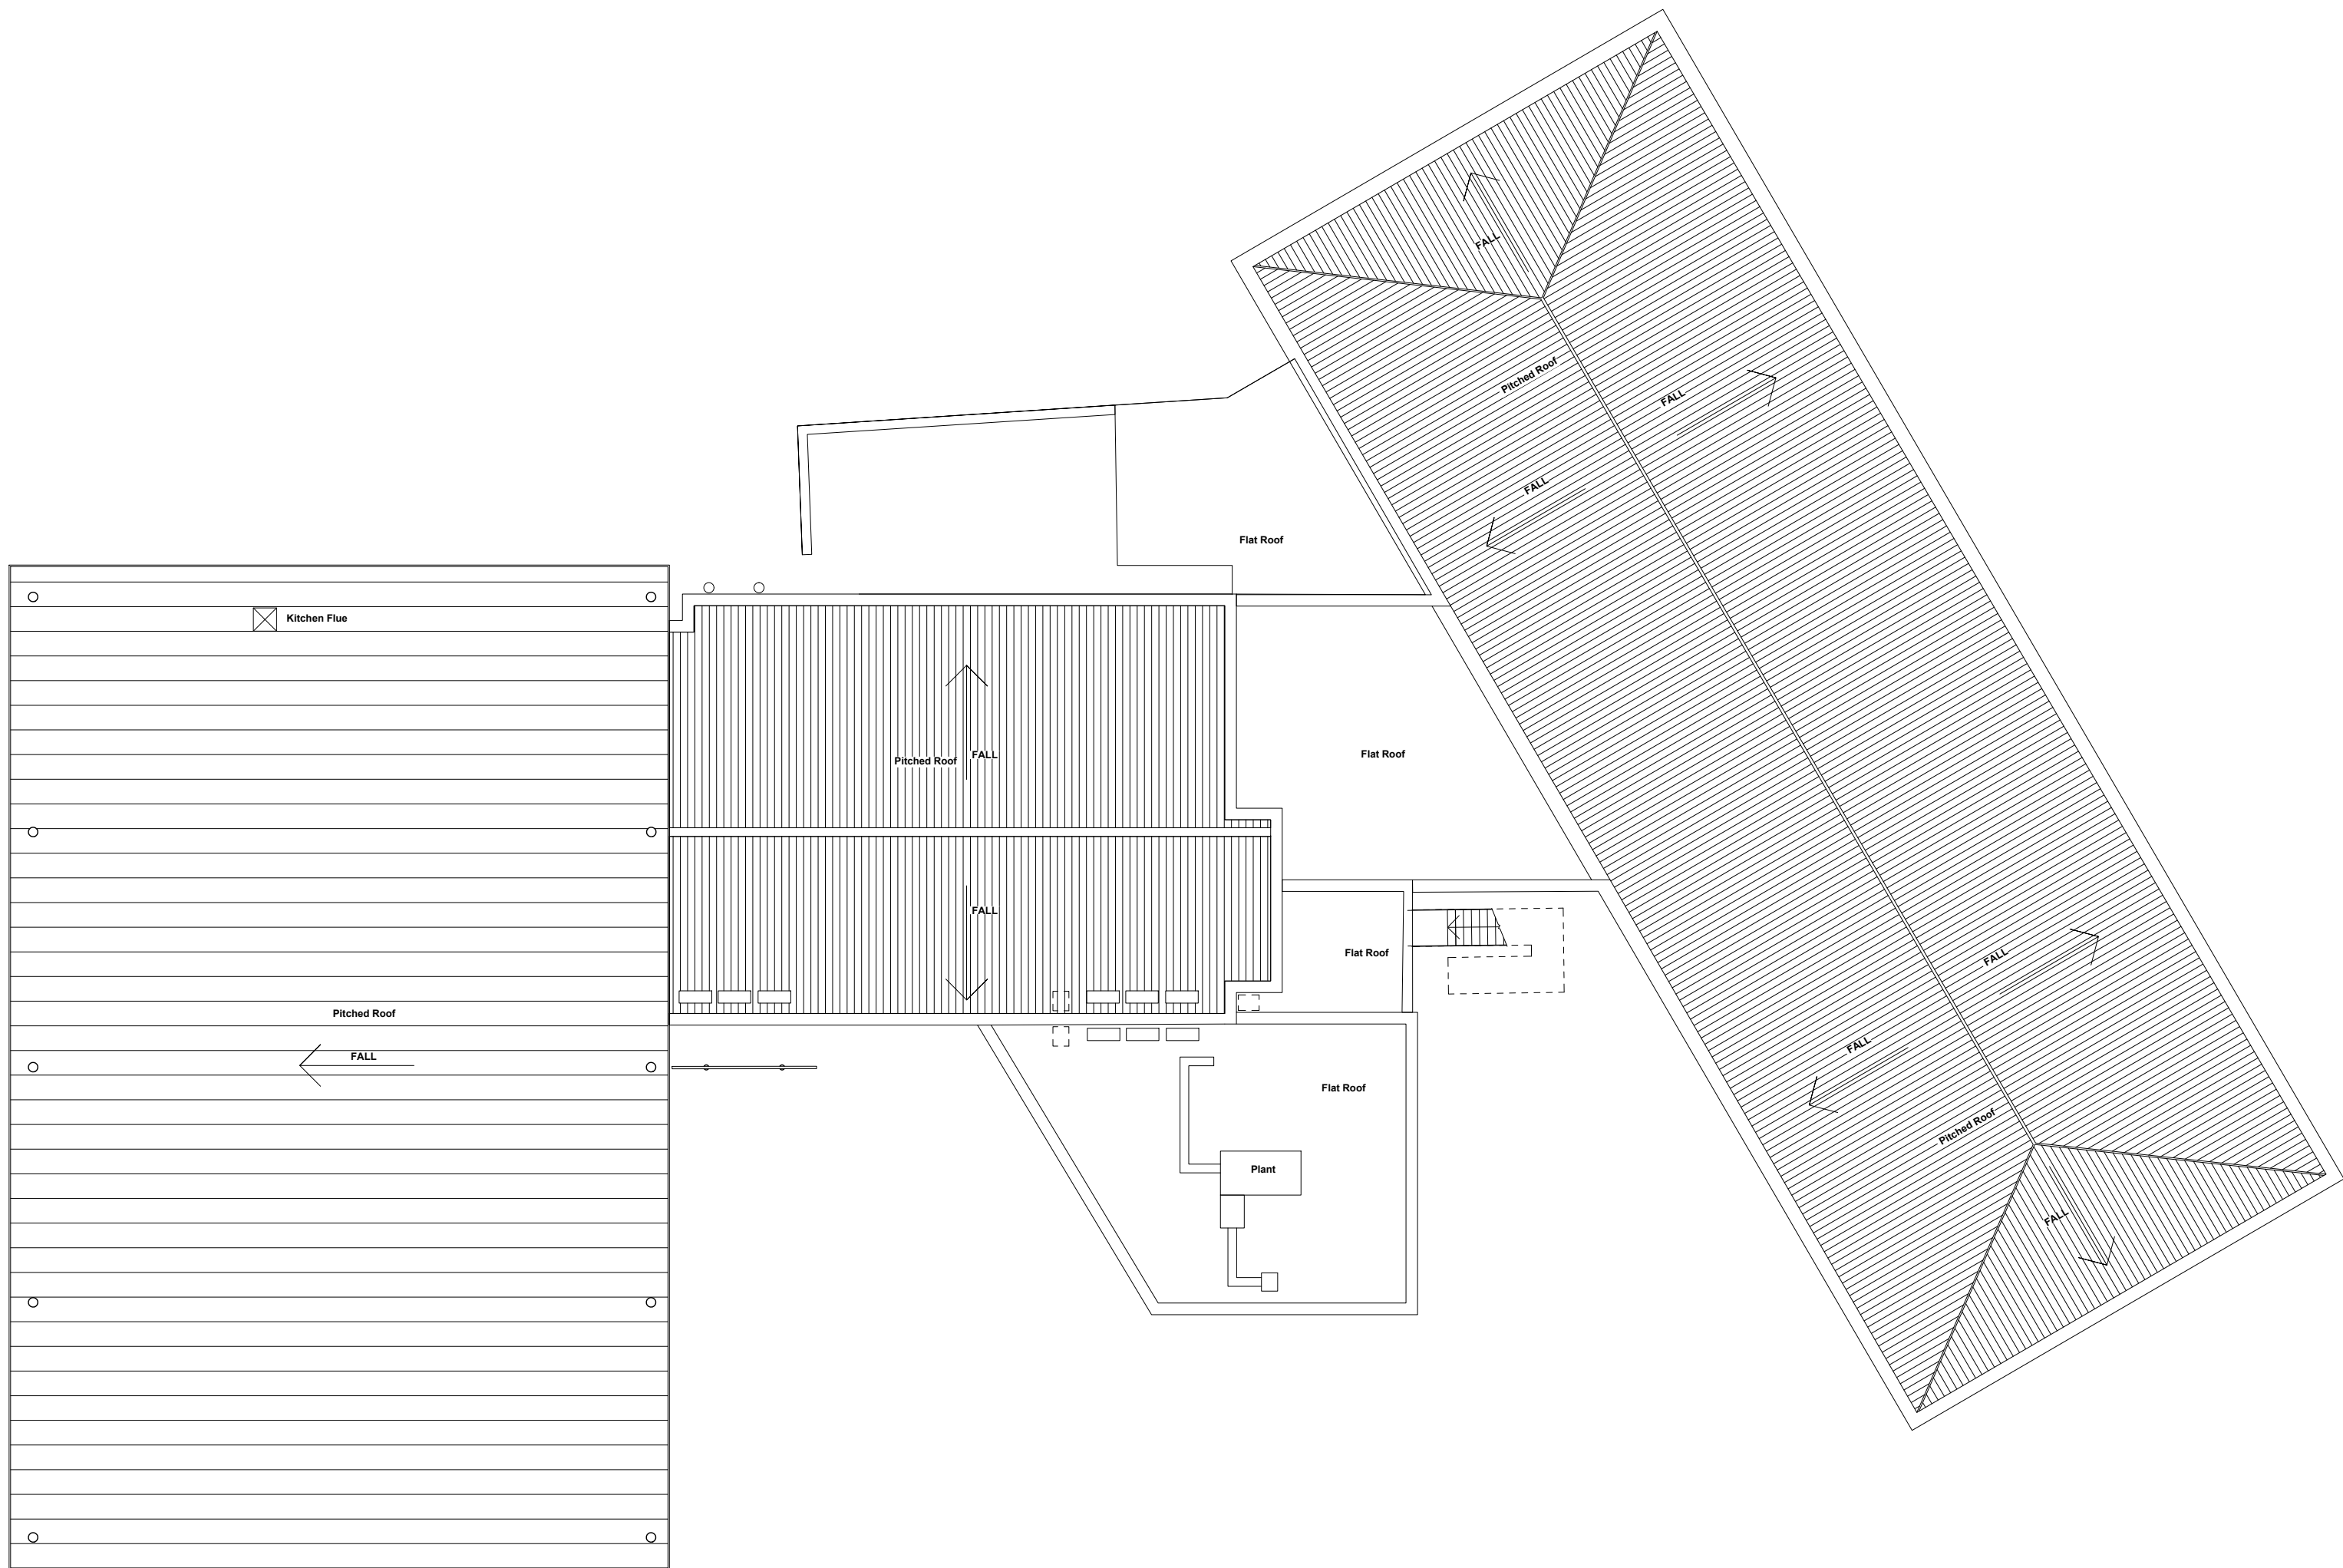


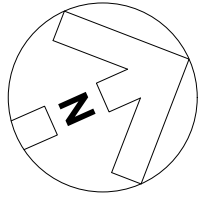

REVISION: P01 BY: KDS CHECKED: MPB DATE: 16/12/2025

Planning Issue

STATUS

S4a | FOR PLANNING



PROJECT

DAVID LLOYD READING
THAMES VALLEY
BUSINESS PARK

TITLE

PROPOSED
ROOF PLAN

Hadfield Cawkwell Davidson

Broomgrove Lodge, 13 Broomgrove Rd, Sheffield, S10 2LZ T 0114 266 8181 www.hcd.co.uk

HCD PROJECT NO. 2025-219	SCALE 1:200 @ A1	REV P01
PROJECT NO. 25219	ORIGINATOR HCD	VOLUME A0
LEVEL 00	TYPE DR	ROLE - NUMBER A-PL-010