




Proposed South Elevation Scale 1:100 @ A3

- | | | |
|----------|------------------------------------|--|
| 1 | Roof Slates | CEDRAL
Rivendale blue / black
Fibre Cement Slate |
| 2 | Gutters - Bargeboards | PPC Aluminium
RAL 7012 - Basalt |
| 3 | Downpipes | PPC Aluminium
RAL 7012 - Basalt |
| 4 | Window & Door frames.
Shutters. | PPC Aluminium
RAL 7012 - Basalt |
| 5 | Solid external doors. | Painted Steel
RAL 7012 - Basalt |
| 6 | Brick TYPE 1. | MARSHALLS
Edmonton Stock Facing |
| 7 | Brick TYPE 2. | MARSHALLS
Bempton Grey Facing |
| 8 | External Signage. | Built up 3D PPC Metal |

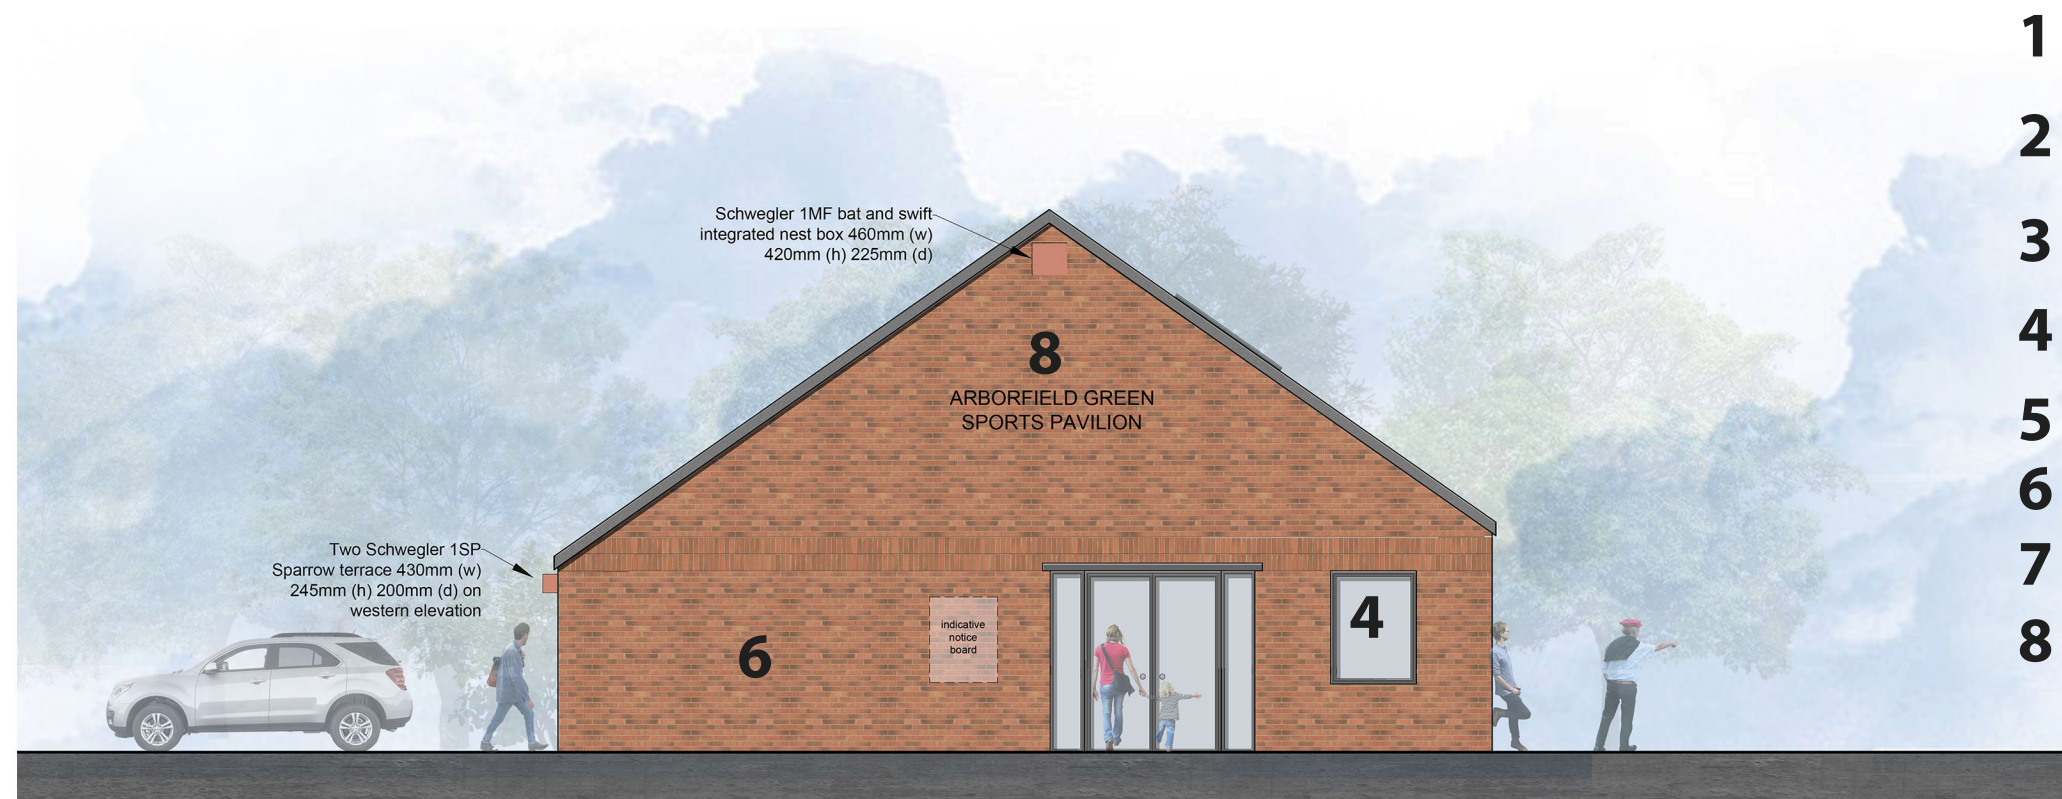

Proposed East Elevation Scale 1:100 @ A3

1m 0 1m 2m 3m 4m 5m
Scale 1:100 @ A3