



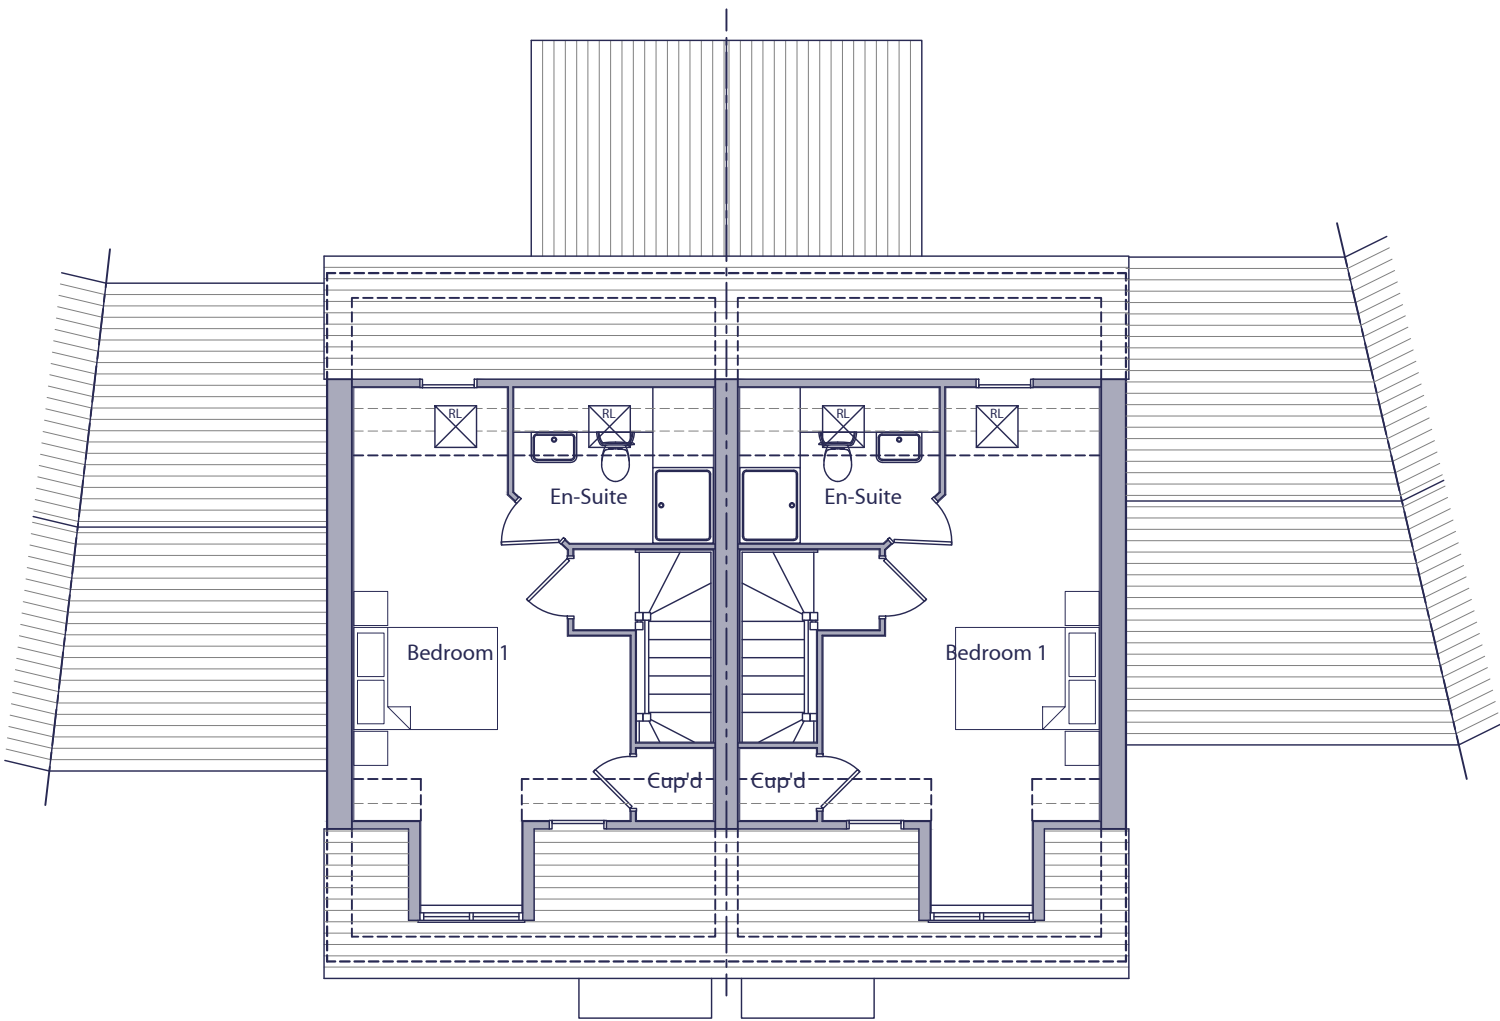


SECOND FLOOR PLAN
PLOT 4090

PLOT 4089

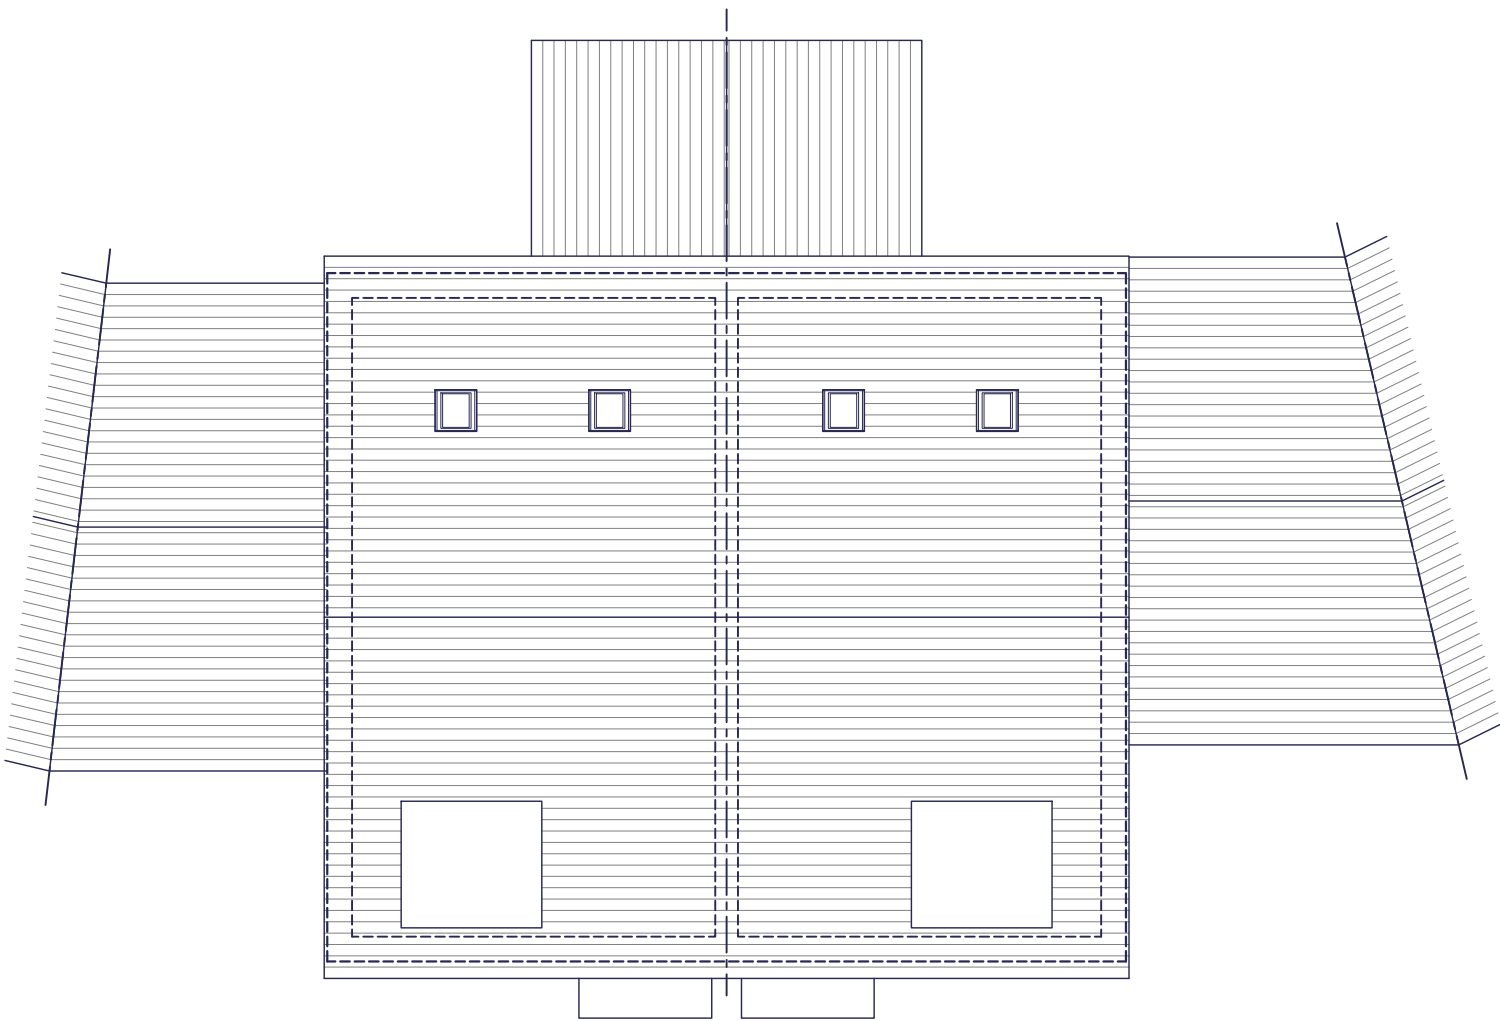

ROOF PLAN
PLOT 4090

PLOT 4089

 

HOUSE TYPE H482 - 3 BED / 5 PERSON HOUSE		
SPACE STANDARDS	REQUIRED	ACTUAL
FLOOR AREA	99.00 m ²	114.12 m ²
STORAGE	2.50 m ²	2.65 m ²
BEDROOM 1	11.50 m ²	18.26 m ²
BEDROOM 2	11.50 m ²	11.51 m ²
BEDROOM 3	7.50 m ²	9.54 m ²

Rev.	Date	Description	Drawn	Checked
1	Nov 2025	Client	ADS	DGP
2	Nov 2025	Project		
3	Nov 2025	Scale		
4	Nov 2025	Date		
5	Nov 2025	File		
6	Nov 2025	Drg.No.		
7	Nov 2025	Rev.		
8	Nov 2025	Drawing Status		
9	Nov 2025	Drawing Title		
10	Nov 2025	Second Floor & Roof Plans		