


PLOTS 4089 & 4090

FOR MATERIAL COLOURS, PLEASE REFER TO
STREETSCENES AND LAYOUTS.




FRONT ELEVATION
PLOT 4090

PLOT 4089

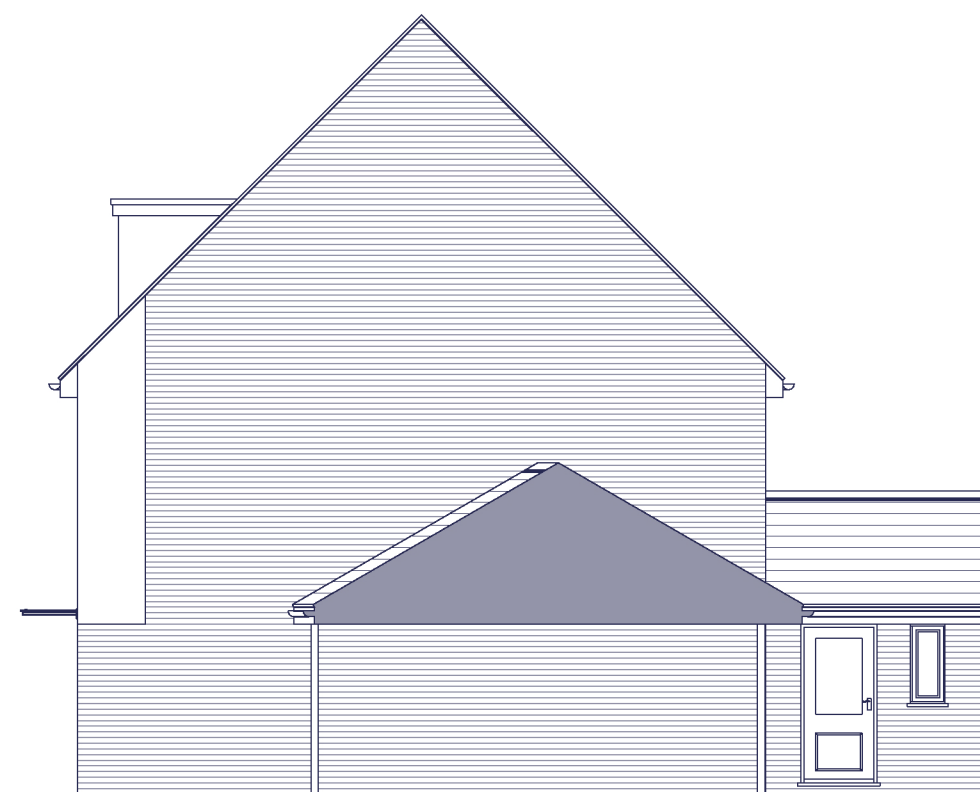

SIDE ELEVATION
PLOT 4089

 

Rev.	Date	Description	Drawn	Checked
Client		Scale 1:100 @ A3	Drawn ADS	Checked DGP
Project	South Wokingham, Phases R7 & R13.	Date Nov 2025	File P1905 H482 Type	
Drawing Title	H482 Type - Style 1 Front & Side Elevations - Render	Drg.No. P1905.H482.127	Rev. -	Drawing Status PLANNING

AAP Architecture Ltd
Unit A, Monument Business Centre, Monument Way East, Woking, Surrey GU21 5LG
T 01483 727345 **E** projects@aap-arc.co.uk **W** aap-arc.co.uk

Under the Intellectual Property Act 2014, this drawing is the copyright of AAP Architecture Ltd.